

Notes:

PLANNING DRAWINGS - THIS DRAWING SHOULD NOT BE USED FOR ANY OTHER PURPOSES THAN THAT SPECIFIED HERE

COPYRIGHT - THIS DRAWING MAY NOT BE REPRODUCED OR MODIFIED IN WHOLE OR PART BY ANY PERSON OR ORGANISATION WITHOUT THE ARCHITECTS CONSENT. ISSUING COPIES TO THIRD PARTIES MAY NOT BE DONE WITHOUT THE ARCHITECTS CONSENT

Revision:--

Revision List:




Project/ Client: Huthwaite Bank / Leach

Drawing Title: North & East Elevation - Proposed

Drawing Number: 1098/TP/007

Scale at A3: 1:100

Date: Mar 15

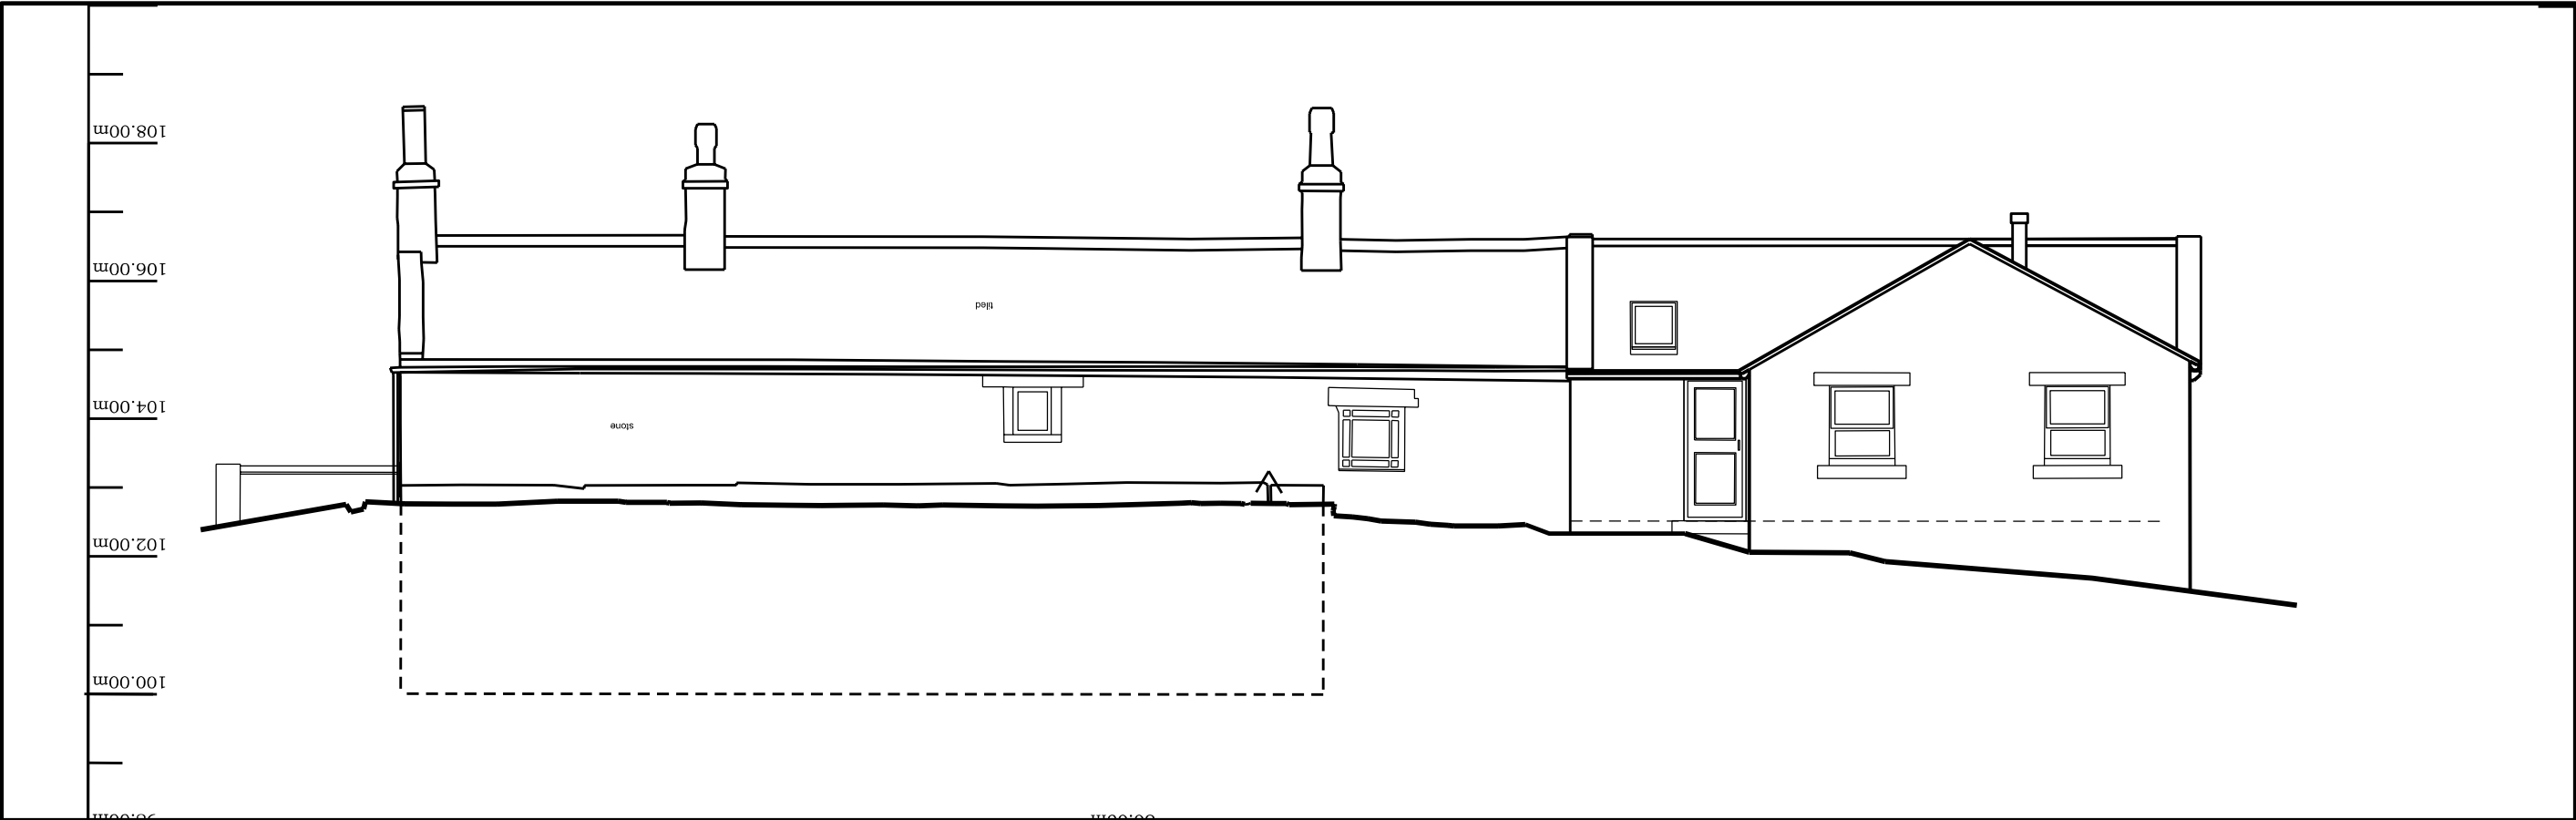

North Elevation - Proposed



East Elevation - Proposed

PROPOSED MATERIALS

Walls - Coursed stone to match existing, cut stone headers & cills

Roof - Blue/grey slate to match existing

Windows / Doors - White frames to match existing

Pipes and gutters - Black PVCu to match existing