



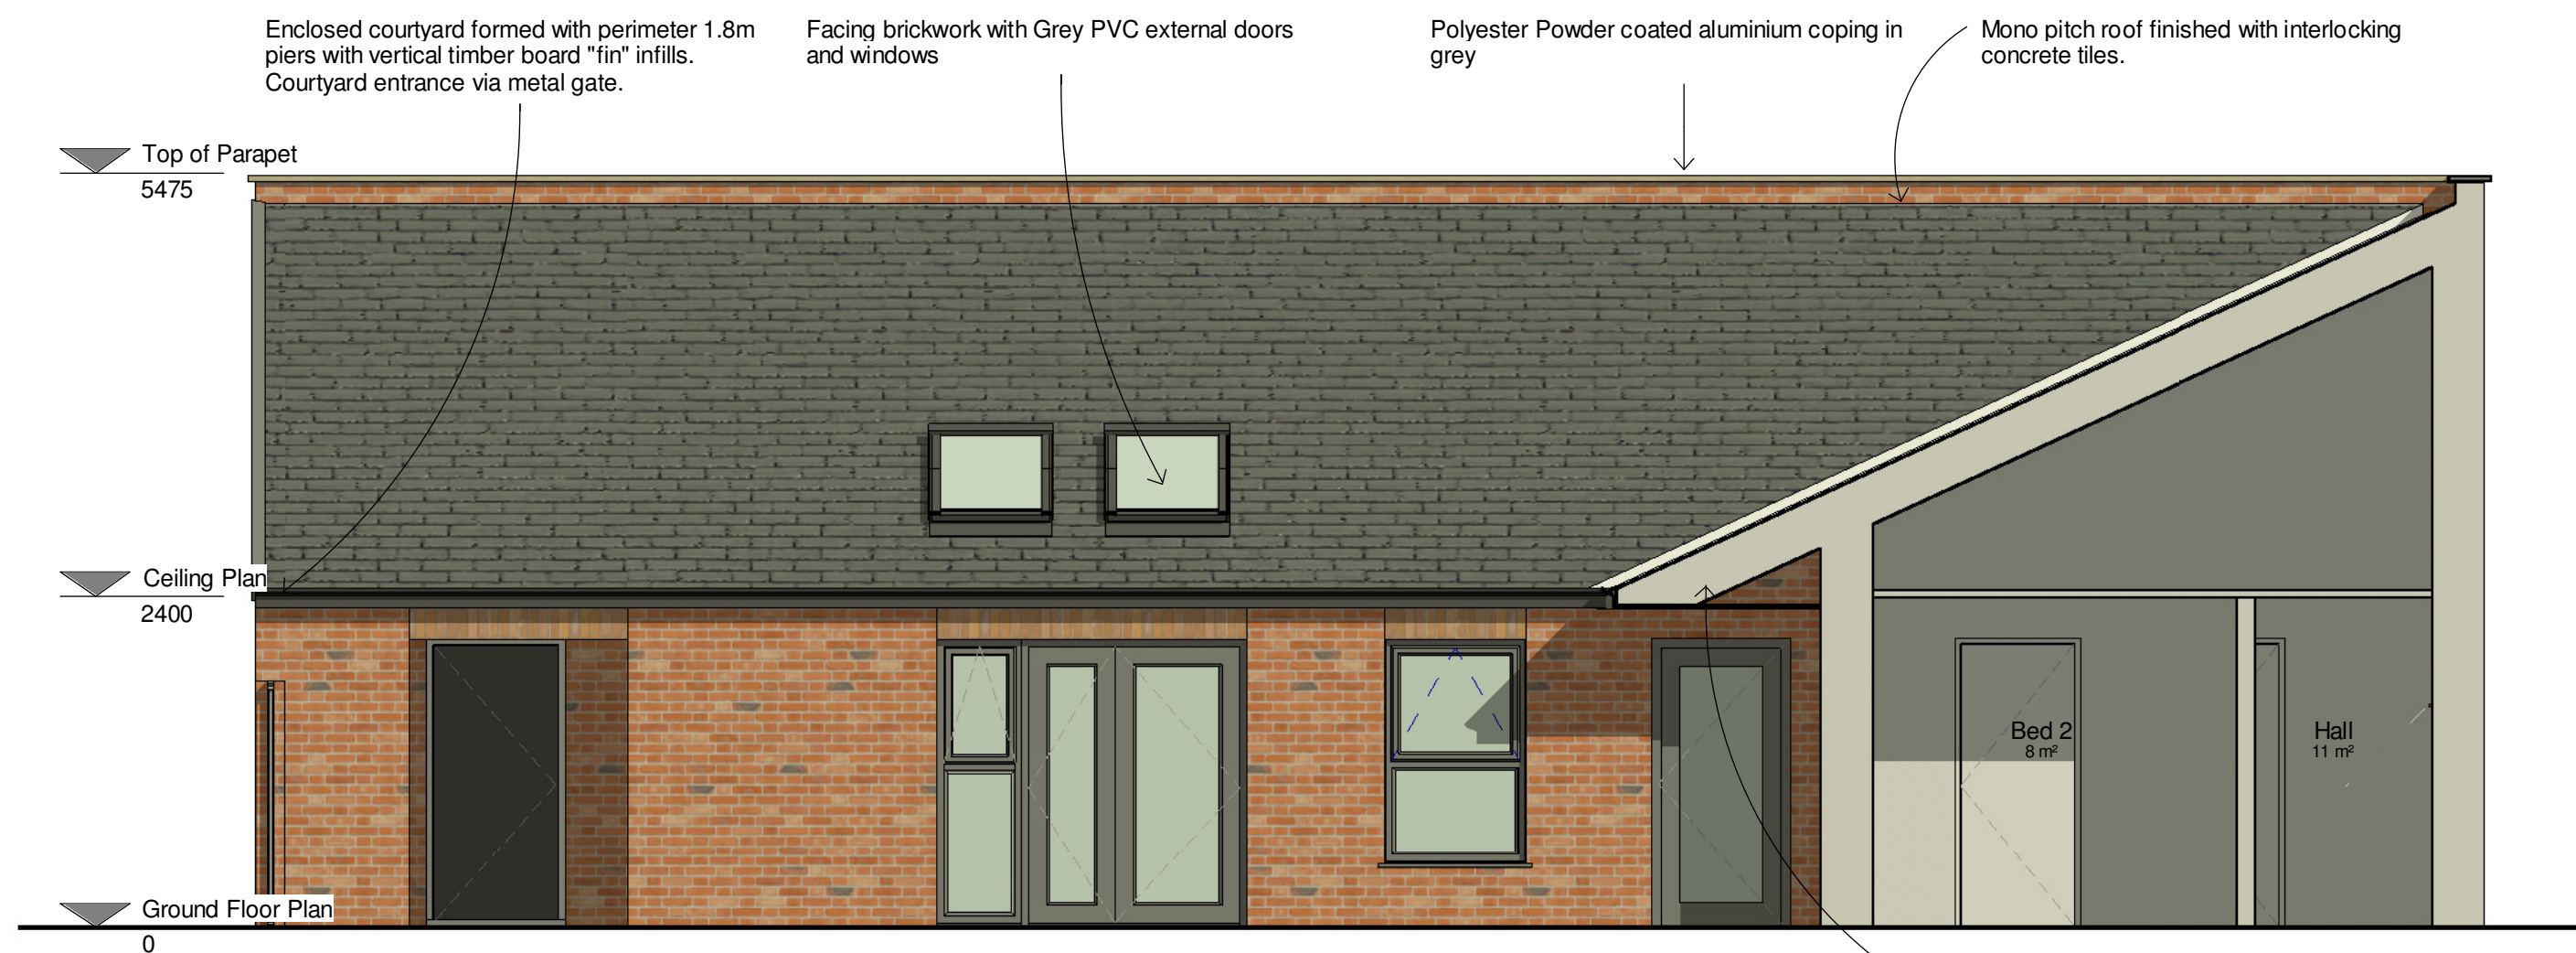


1 East Elevation (Coloured)
1 : 50


2 South Elevation Street Scene (Coloured)
1 : 50

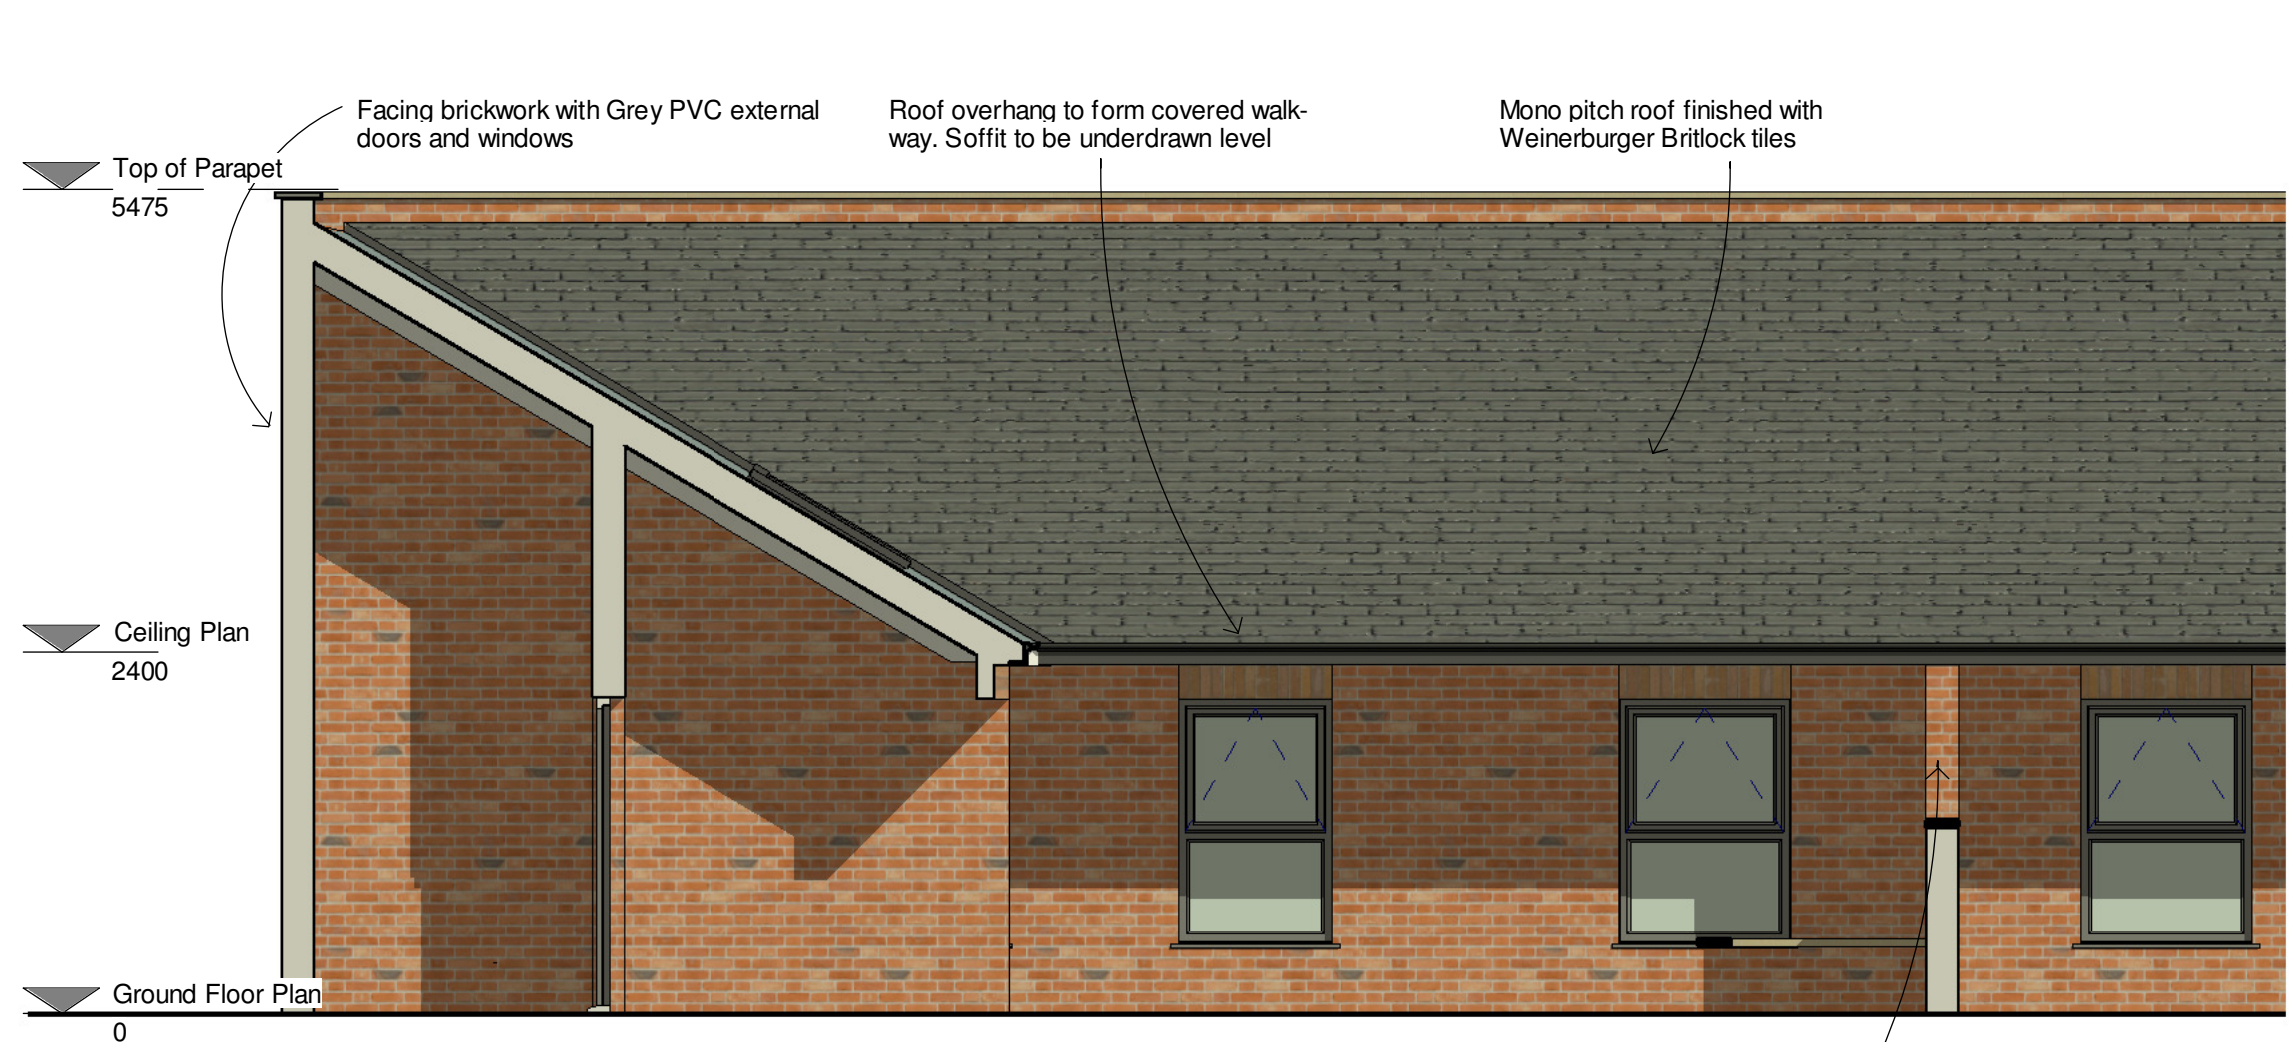


3 South Elevation (Coloured)
1 : 50

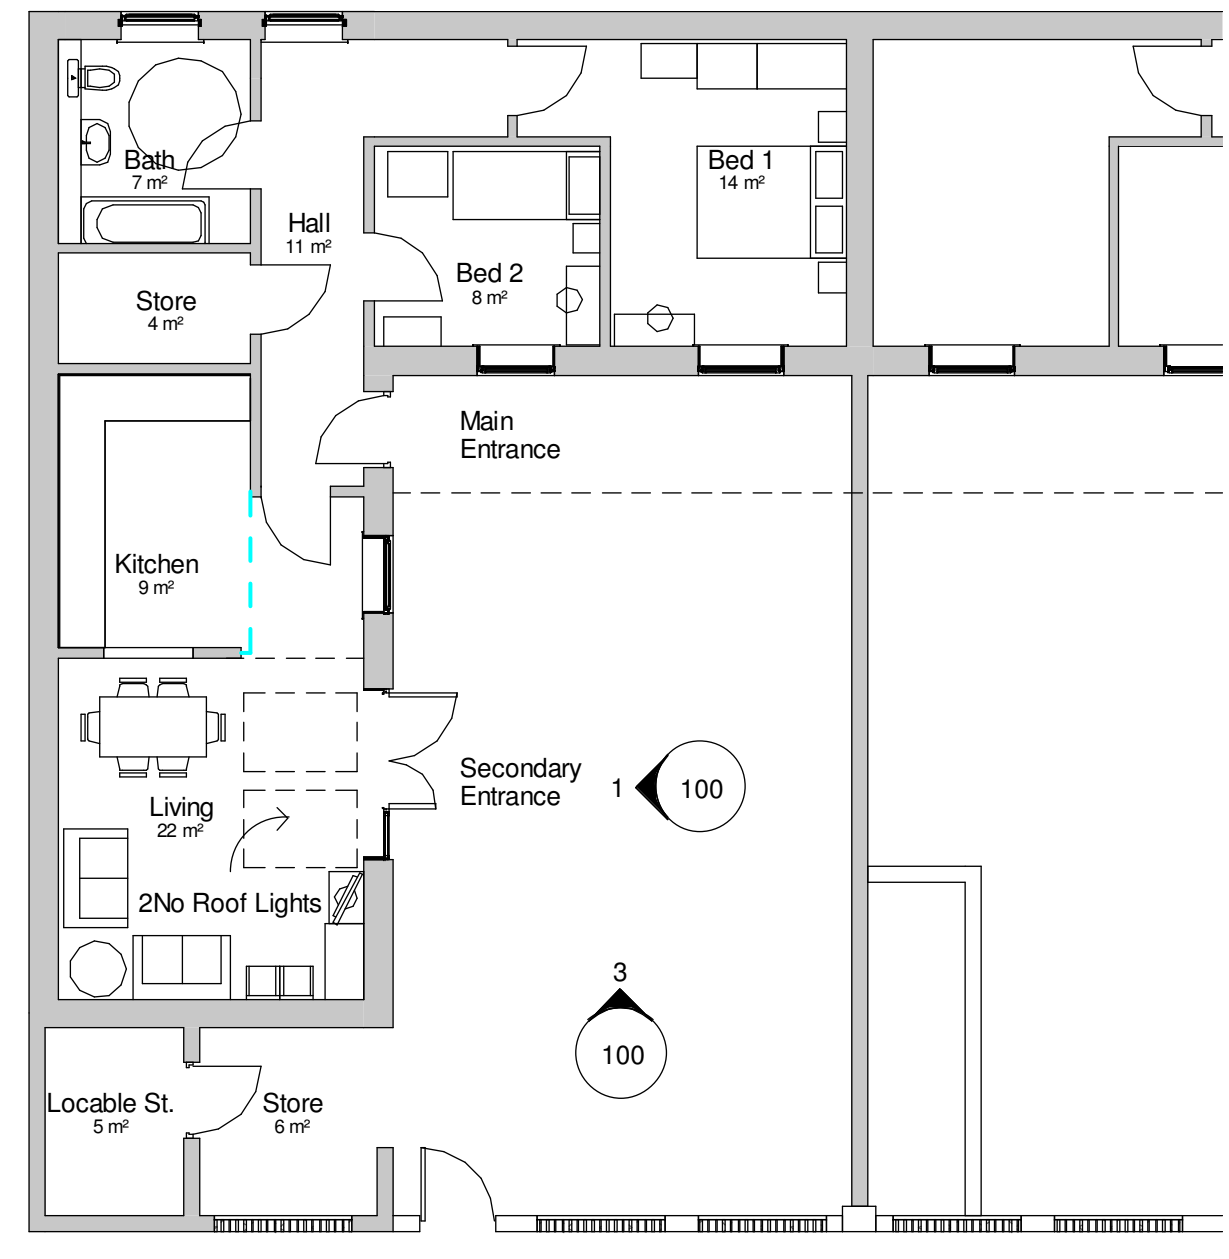

5 Ground Floor Plan
1 : 100

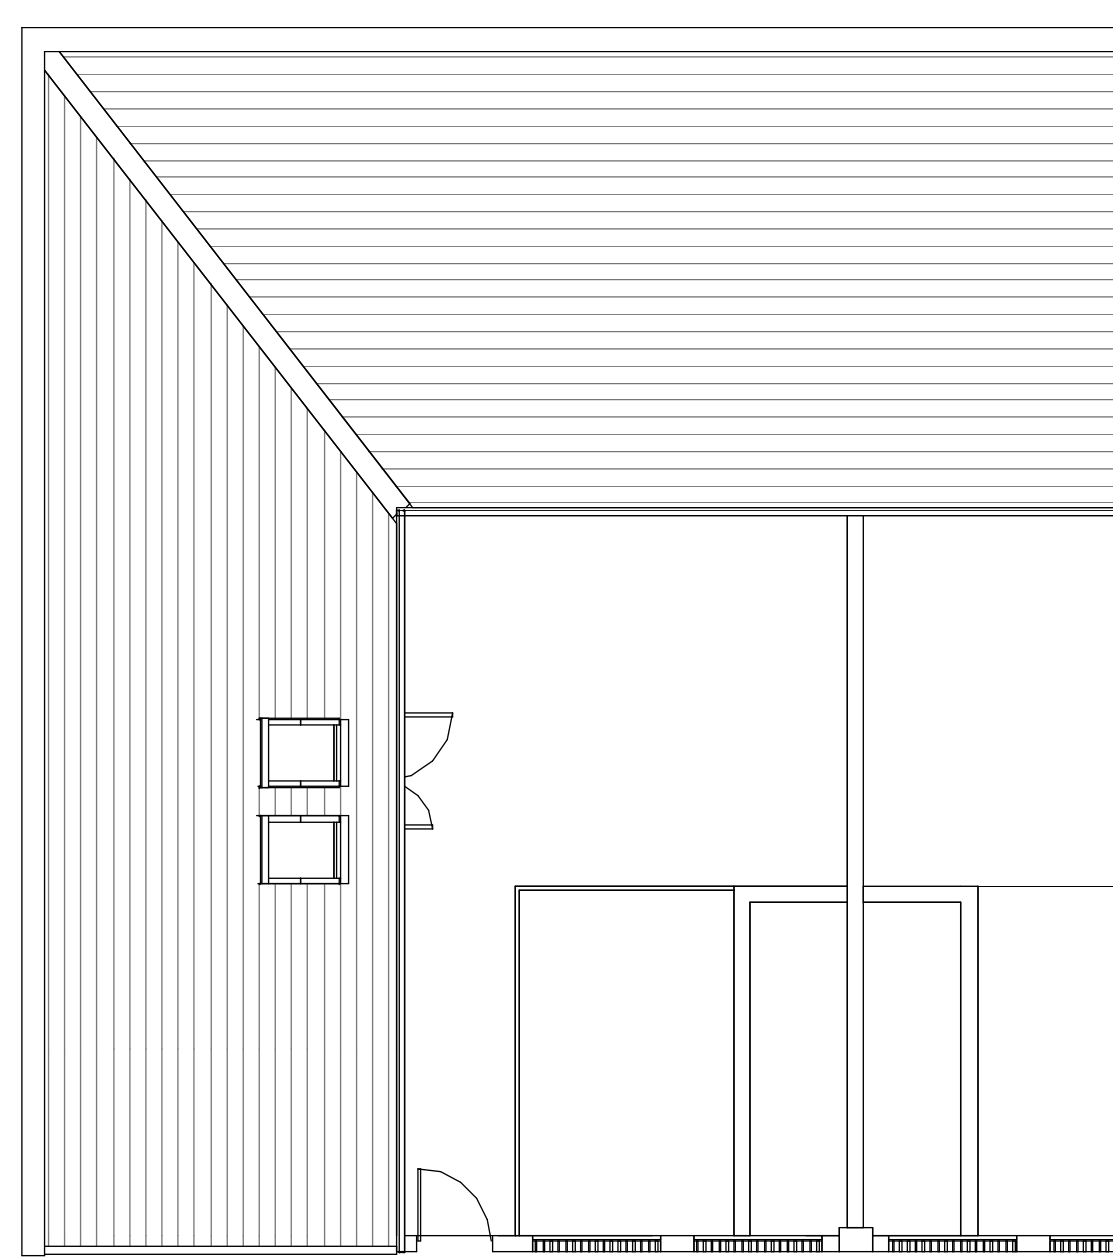

6 Roof Plan
1 : 100

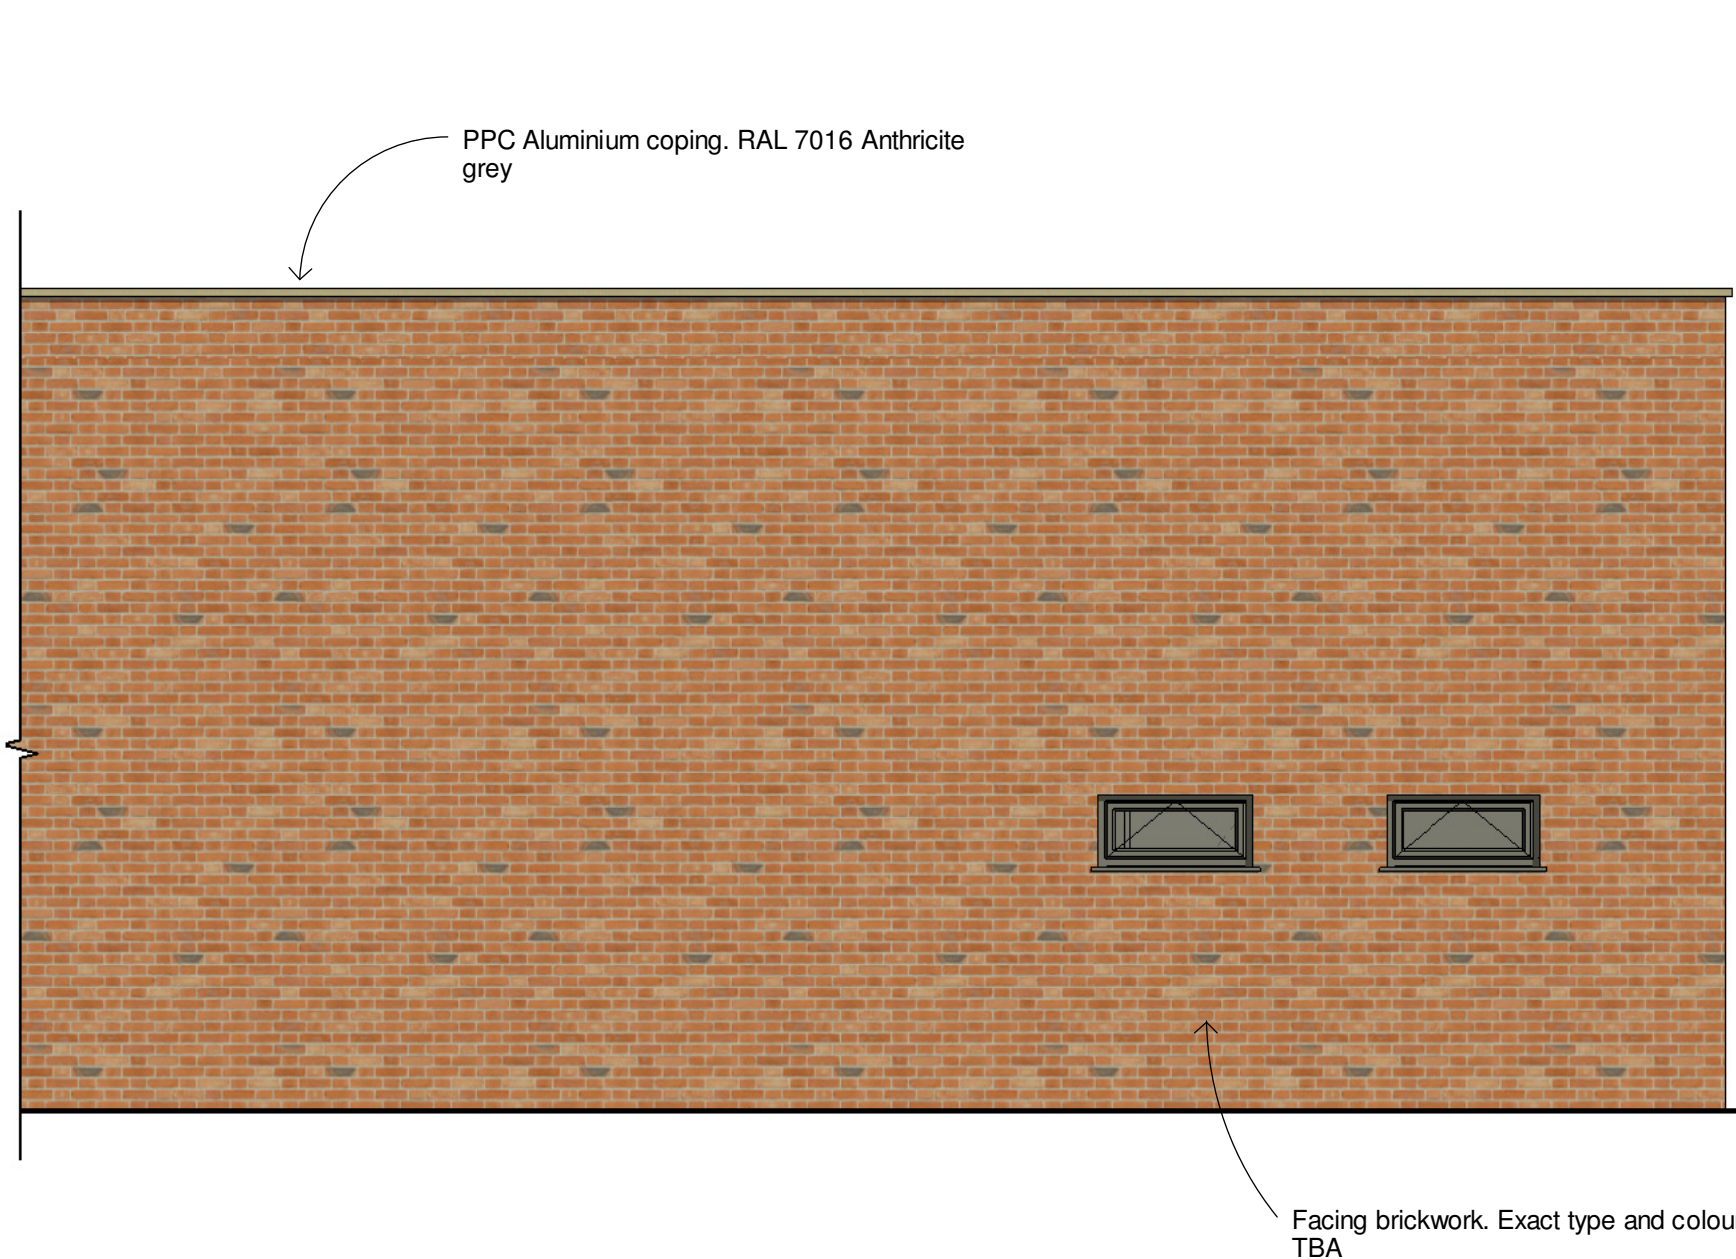

4 North Elevation (Coloured)
1 : 50

Responsibility is not accepted for others scaling from this drawing. Do not scale from this drawing use written dimensions only

0 50 ORIGINAL SIZE A1

KEY PLAN

This drawing is produced for use in this project only and may not be used for any other purpose. NPS Property Consultants Ltd accept no liability for the use of this drawing other than the purpose for which it was intended in connection with this project as recorded on the title block fields 'Purpose of Issue' and 'File Status Code'.

This drawing may not be reproduced in any form without prior written agreement.

Crown Copyright & Database Rights (2014) Ordnance Survey (100022264)

NOTES

Plot Area:

Room Schedule:

Living/Dining/Kitchen	38m2
Bathroom	7m2
Bedroom 1	14m2
Bedroom 2	8m2
Store	4m2
Circulation	11m2
Courtyard	68m2
External Store	5m2

Materials:

- Roof:
 - Covering - Weinerburger / Britlock tiles / Interlocking recycled natural slate / Colour Grphte / All trims and roof vents Weinerberger
- Walls:
 - Facing brick - Weinerburger / Oast Russet Sovereign Stock / grey mortar
- Doors & Windows:
 - Main Entrance Door / UPVC & Composite (RAL 7016)
 - Window / UPVC - Colour grey (RAL 7016)
 - French Doors / UPVC - Colour grey (RAL 7016)
- Boundary Treatments:
 - Boundary to allotment - 2.4m mesh fencing / Finish: black
 - Fencing to front garden areas - 1.0m (h) / galvanised finish
 - Timber slat infills to front boundary - Siberian Larch / 150 x 25mm
- Miscellaneous:
 - Coping to parapet - Aluminium PPC RAL 7016 anthracite grey
 - Facia & soffit - UPVC / RAL 7016. Anthracite Grey
 - Rainwater Goods / Black

External works - see drawing 16-1-1115-NPS-DR-A-00-801_P1

Revision	Comment	Revision Description	Date			
REV	DRAWN	DATE	CHECKED	DATE	APPROVED	DATE

nps group

NPS Barnsley LTD
Gateway Plaza, Sackville St, Barnsley, South Yorkshire S70 2PD. TEL: 01226 774605. EMAIL: barnsley@nps.co.uk WEB: www.nps.co.uk

CLIENT
Owner

PROJECT
Beever Street, Bungalow Courtyard Development

TITLE
Coloured Elevations

SCALE	DISCIPLINE	PROJECT NR
As indicated	Architecture	16-1-1115
FILE / DRAWING NAME	REV CODE	
NPS-DR-A 100		
STATUS CODE	PURPOSE OF ISSUE	DRAWN
	PLANNING	LS

© COPYRIGHT NPS GROUP 09/06/2016 13:56:23