




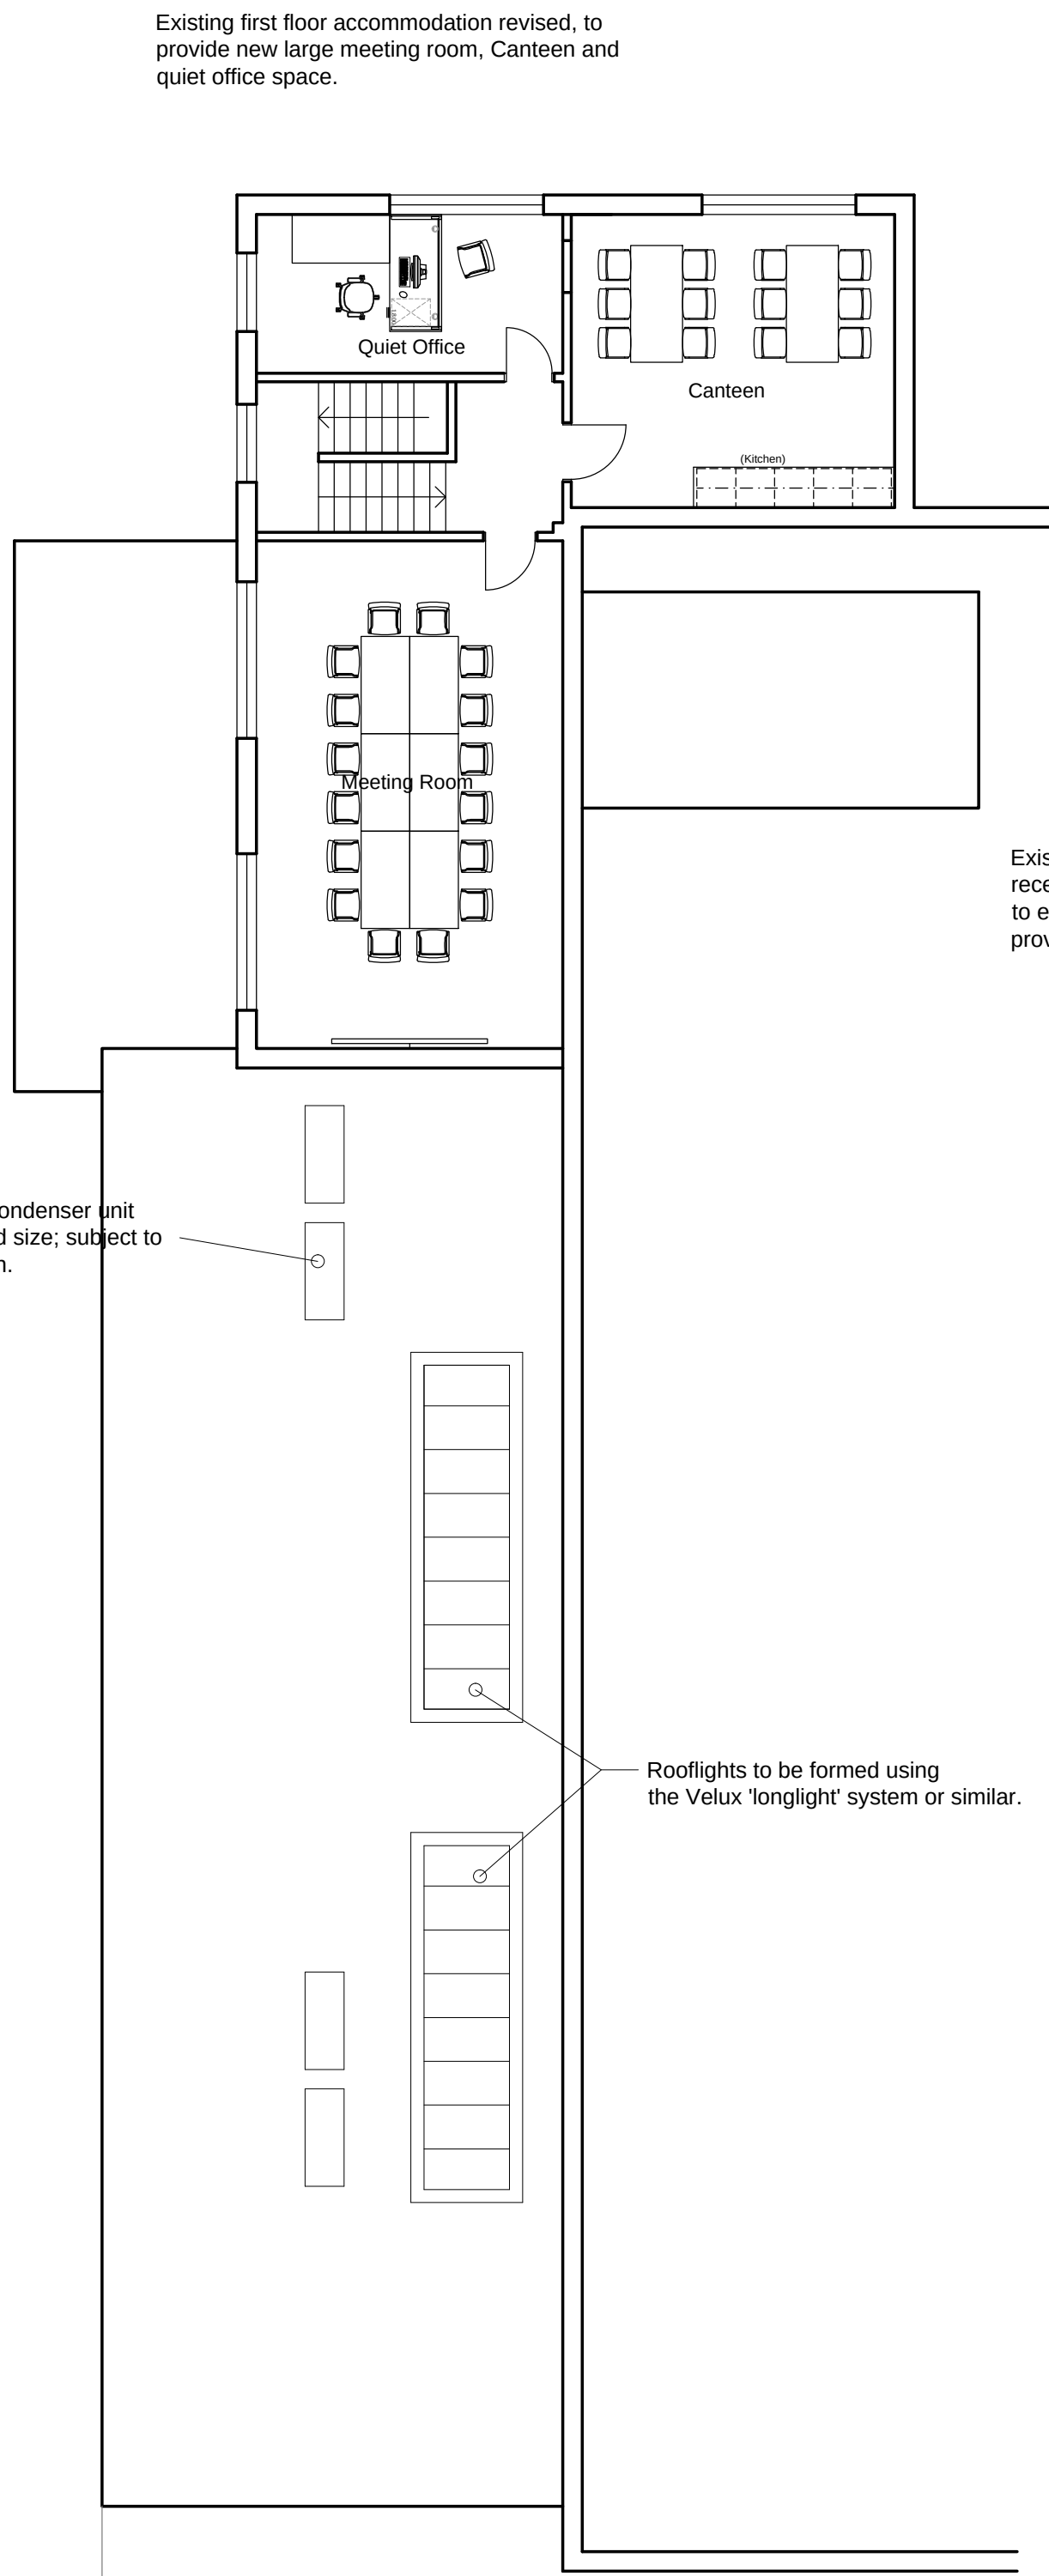

PROPOSED FIRST FLOOR

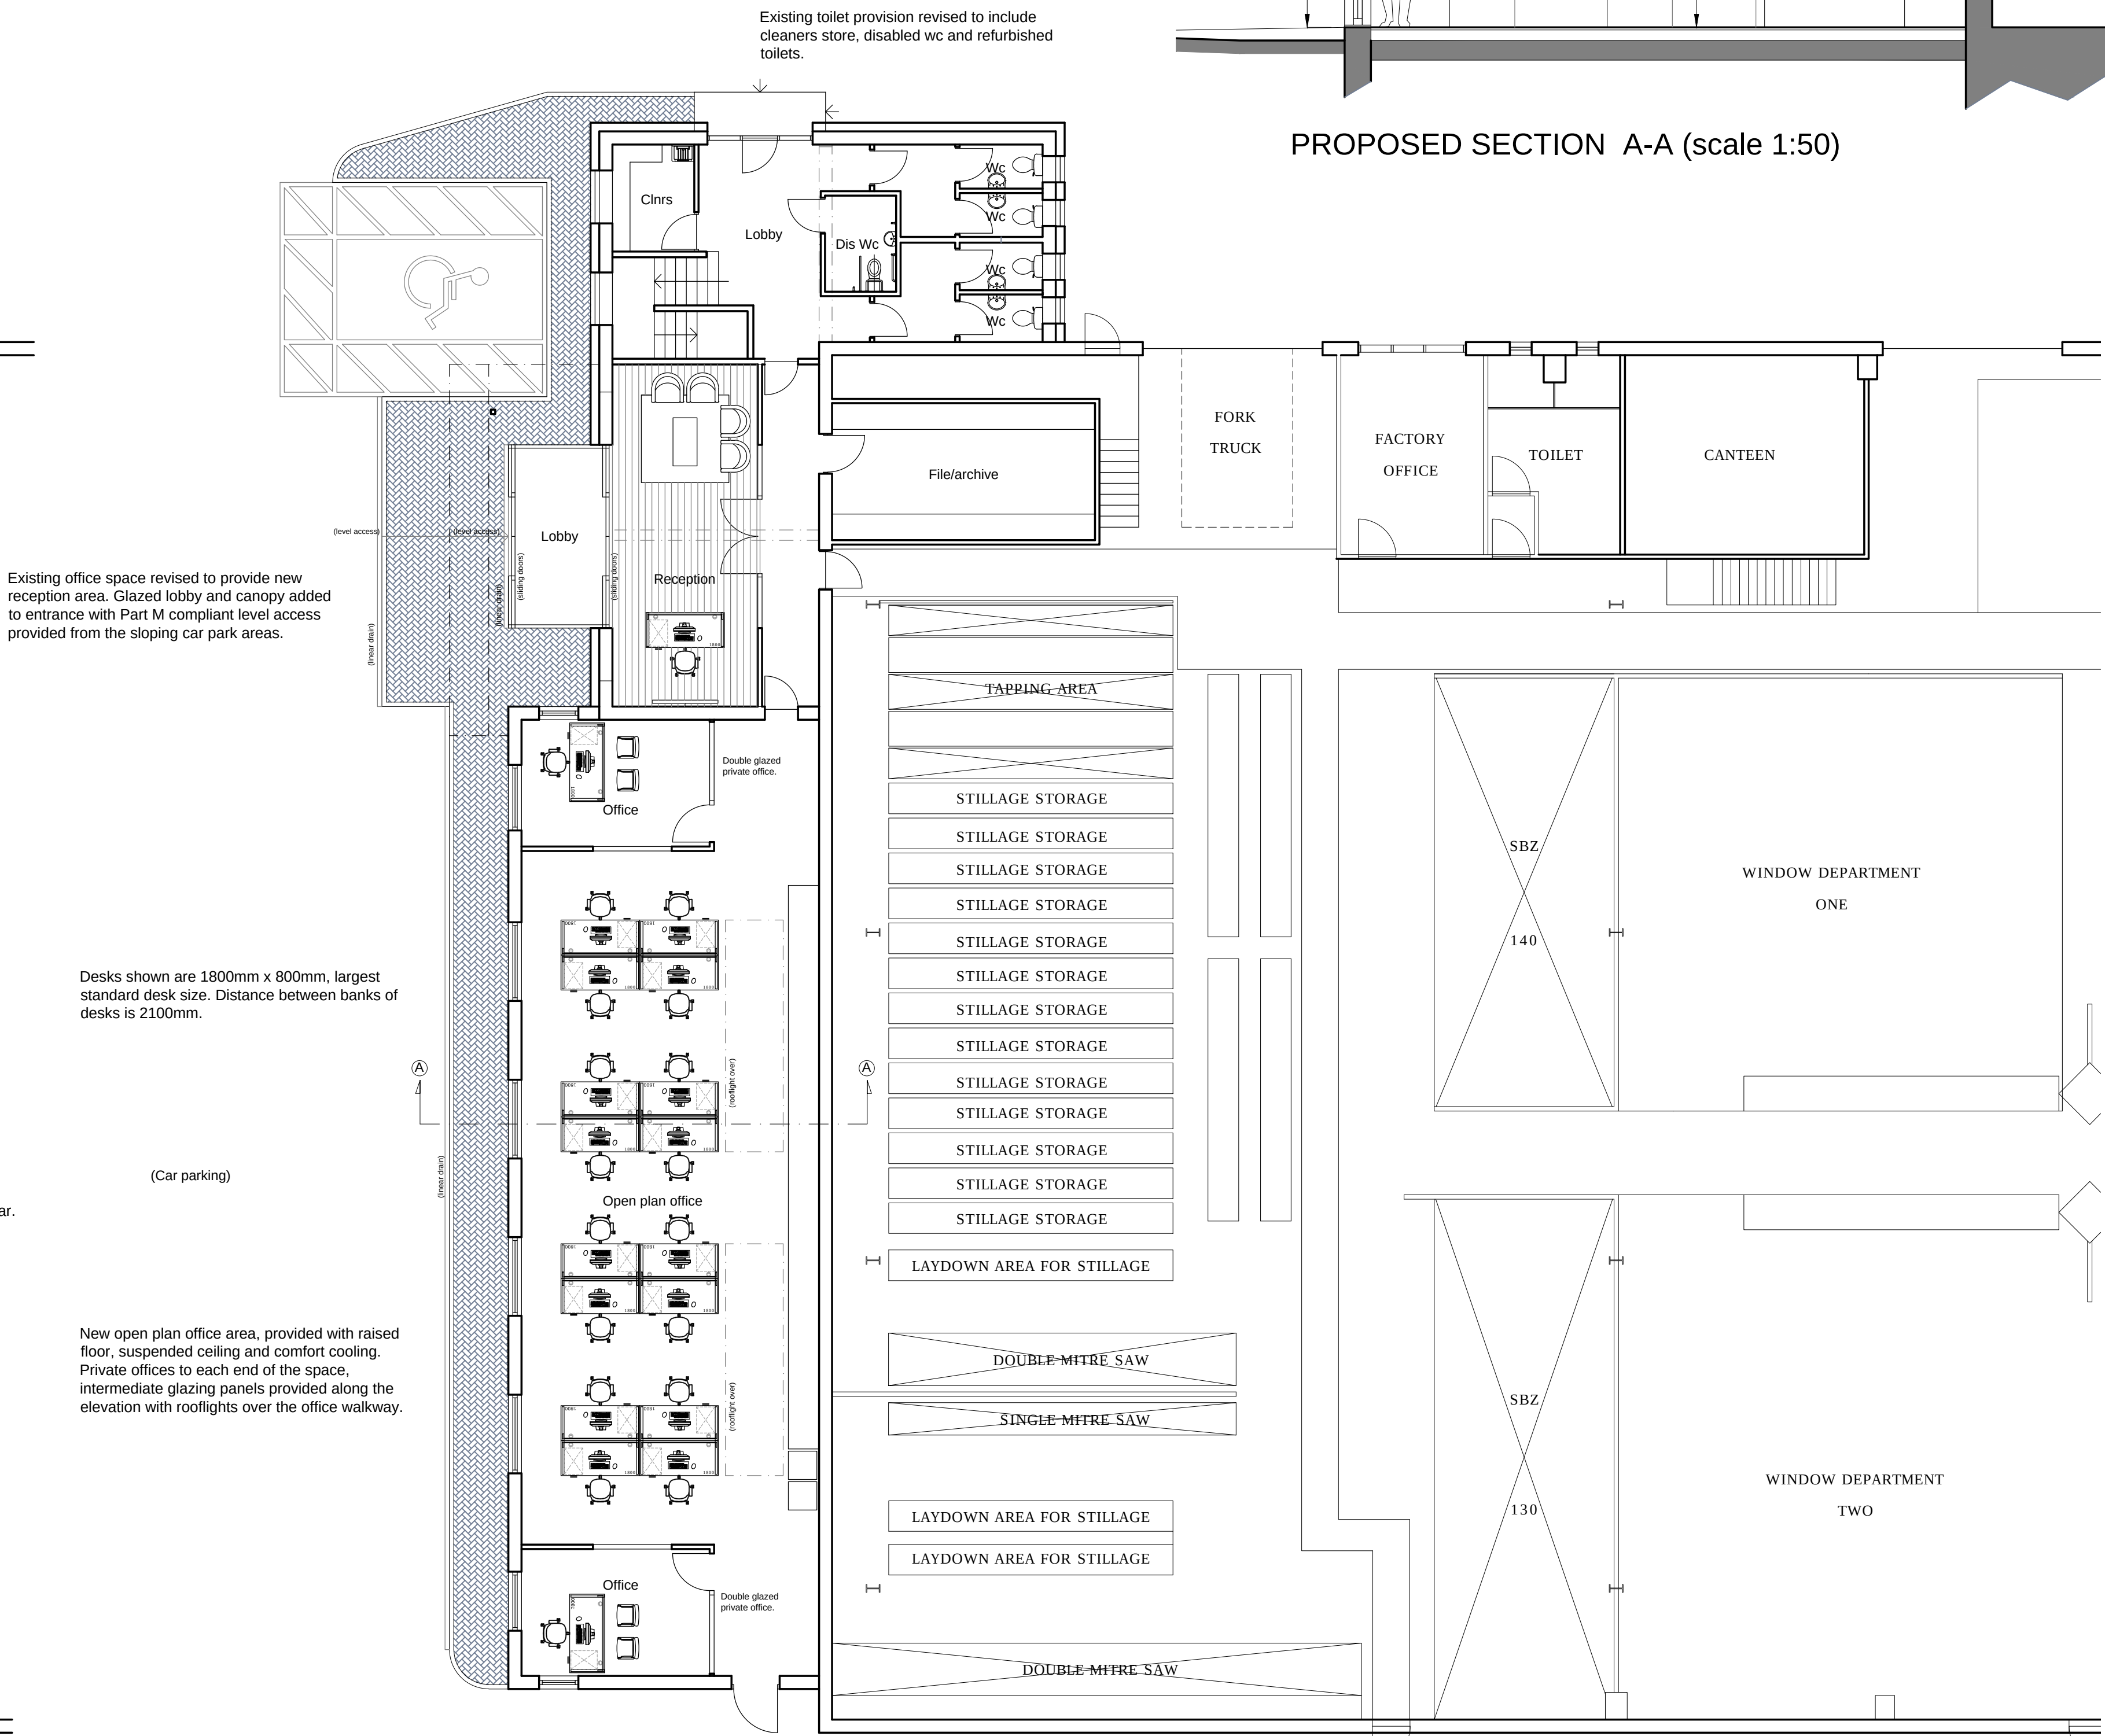

PROPOSED GROUND FLOOR

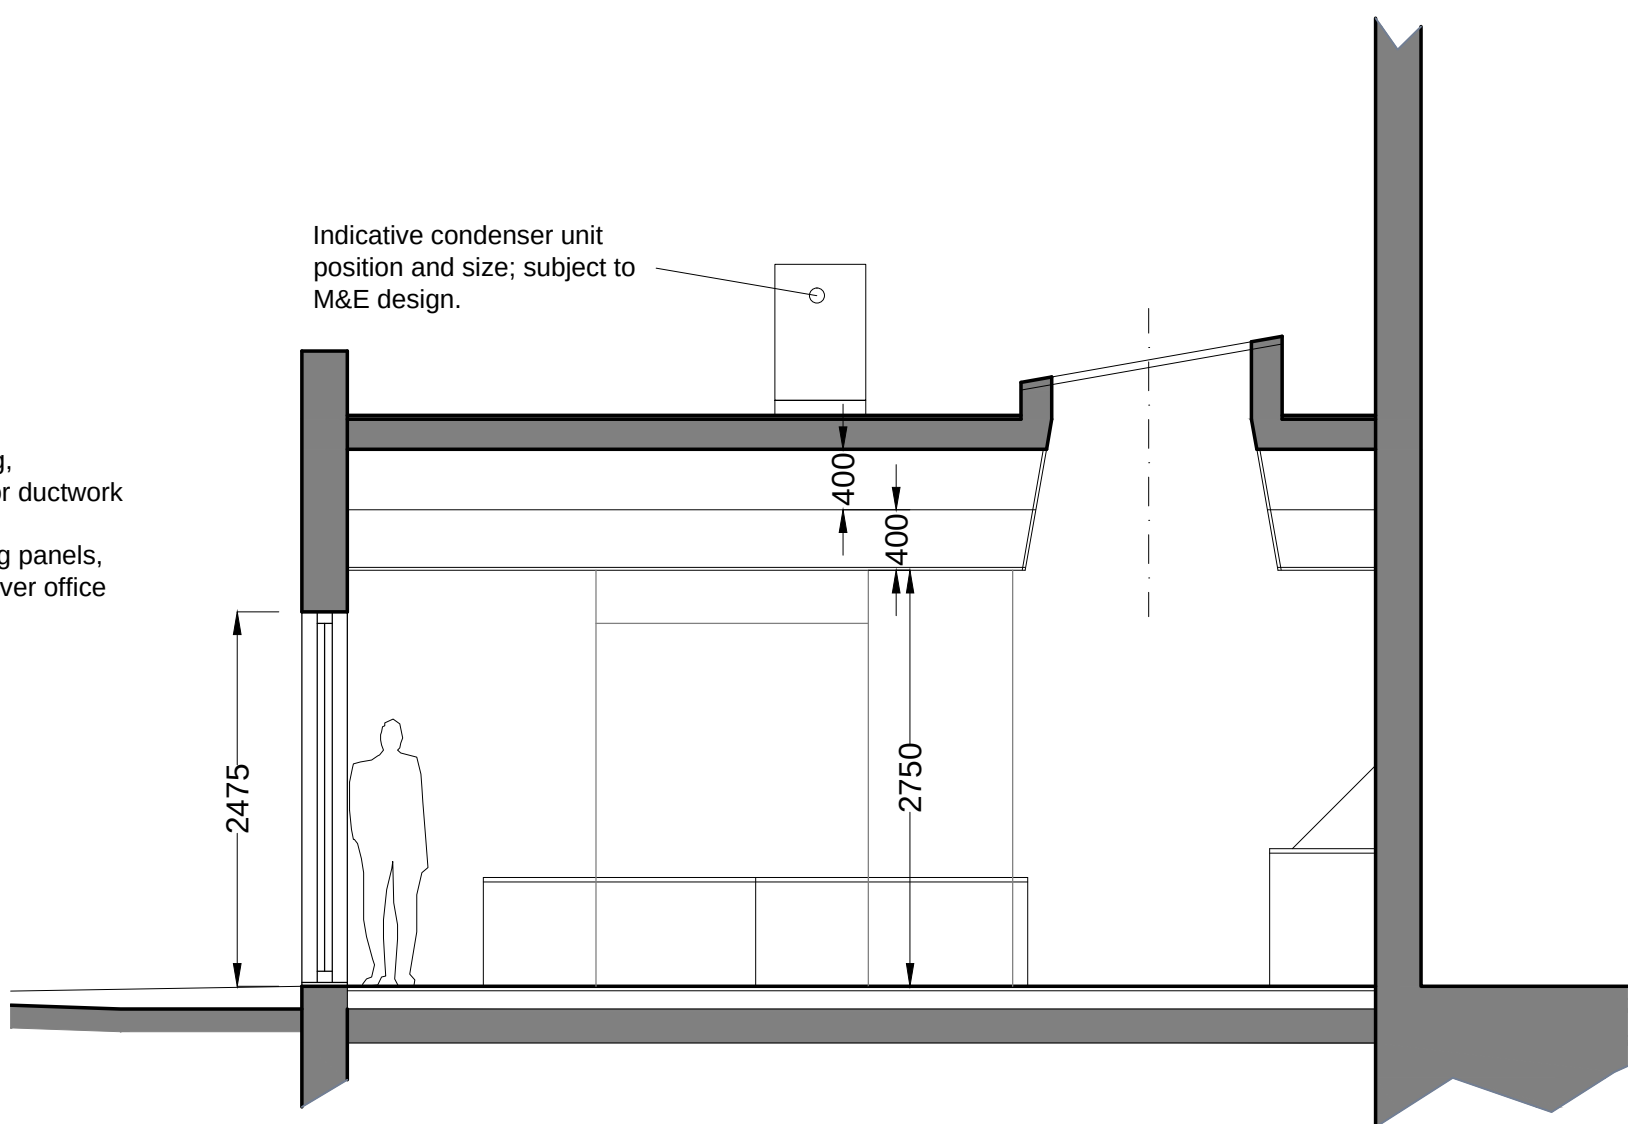

PROPOSED SECTION A-A (scale 1:50)

Rev	Date	Initials	Comment
A	23.4.16	AB	Minor revisions following meeting 19.4.16.

aba Globe Works Penistone Road Sheffield S6 5AE 0114 261 8855 www.abarchitecture.co.uk	
architecture and interiors	
Client	Fox Aluminium Ltd
Project	Office Extension & Cladding Proposals Fox Aluminium Ltd Wentworth Way Tankersley Barnsley S75 3DH.
Drawing Name	Proposed Floor Plans
Drawn By	AB
Date	April 2016
Scale	1:100 (@ A1)
Status	Planning only
Drawing no.	1702. 03
Revision	A
This drawing is the copyright of ABA architecture limited. Copyright is reserved by them and the drawing is issued on condition that it is not copied, reproduced, related or disclosed to any unauthorised persons, either wholly or in part, without the written consent of ABA architecture limited. This drawing has been prepared for presentation purposes only. Consultants wishing to use the drawing for guidance must check all dimensions on site prior to finalising their element of work to be undertaken.	