



COPYRIGHT: This drawing and design and all the information contained therein is the sole copyright of M J H Design and reproduction in any form is forbidden unless permission is obtained in writing.

NOTES:
All dimensions must be checked on site and not scaled from this drawing.

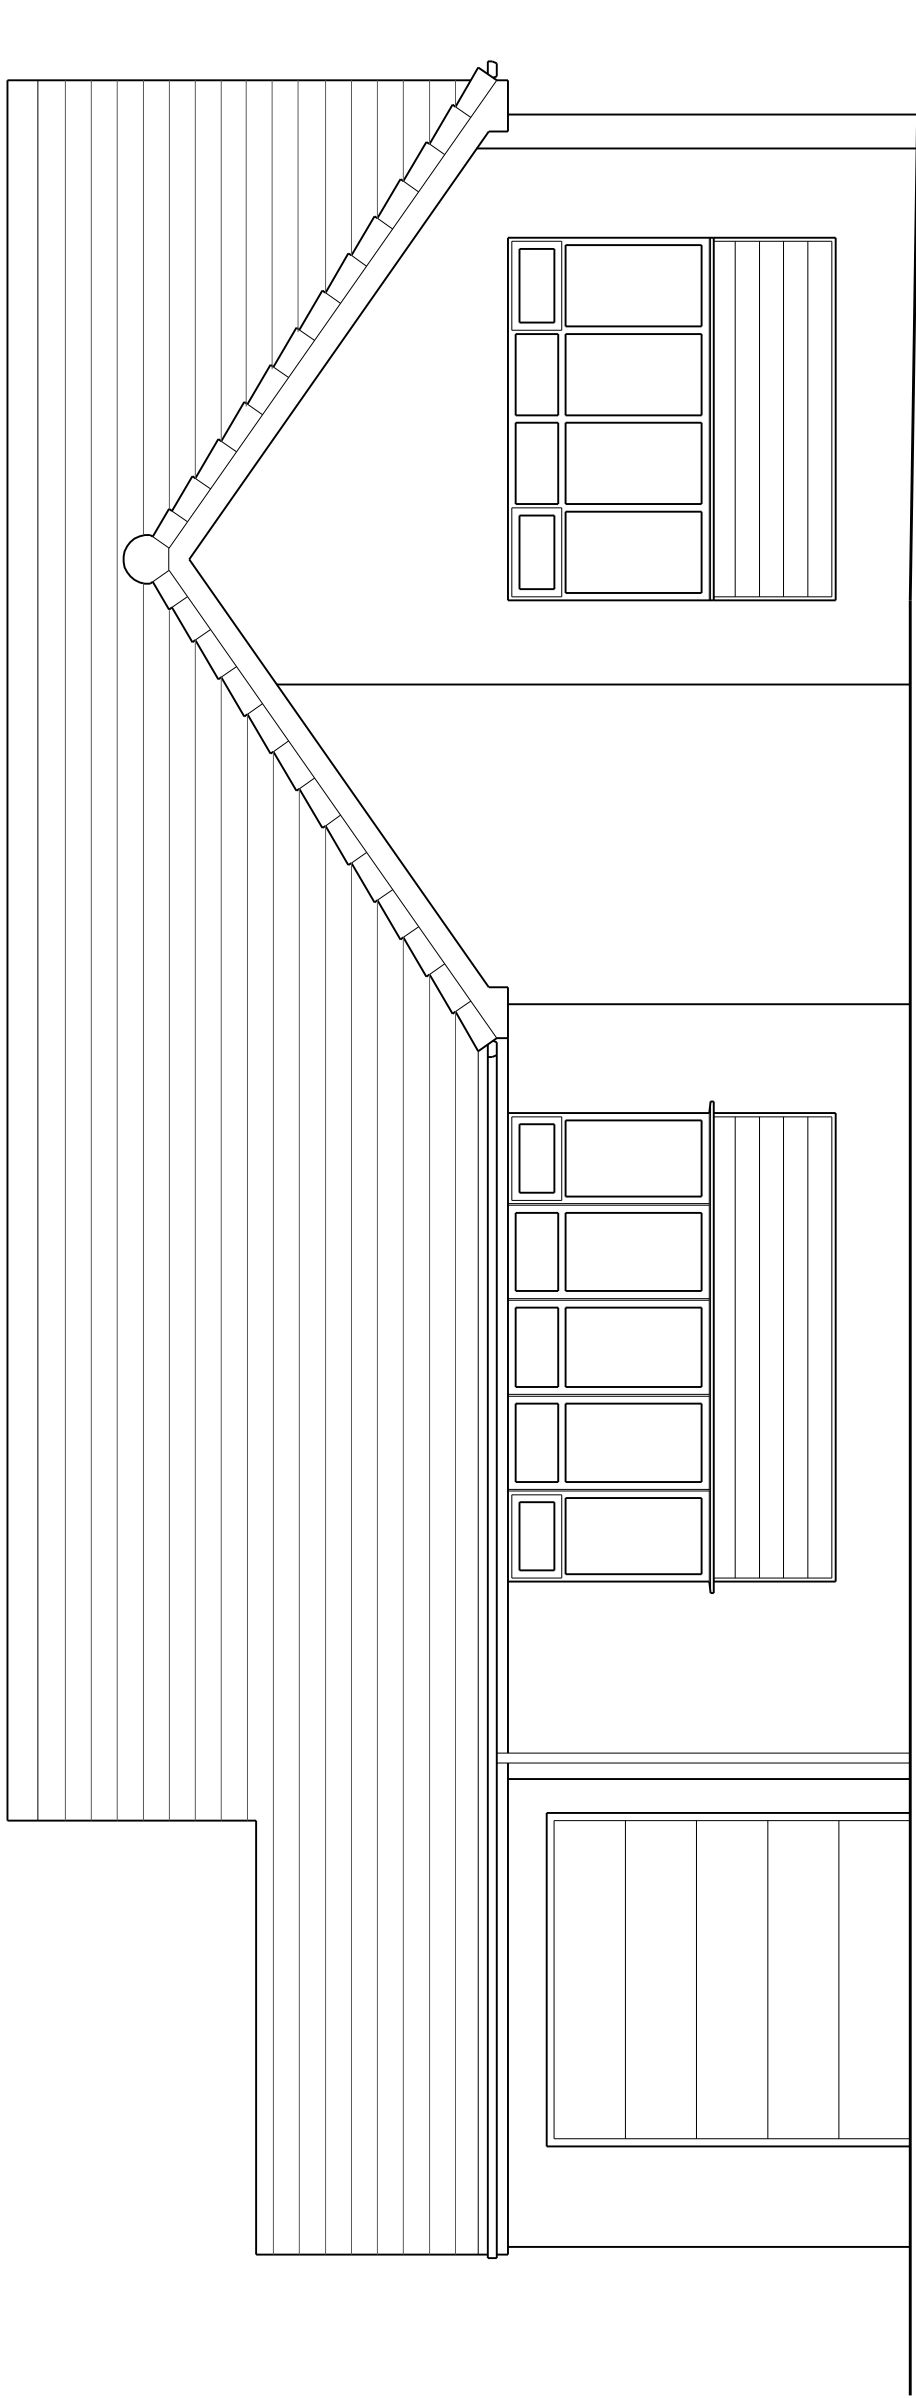

Front Elevation

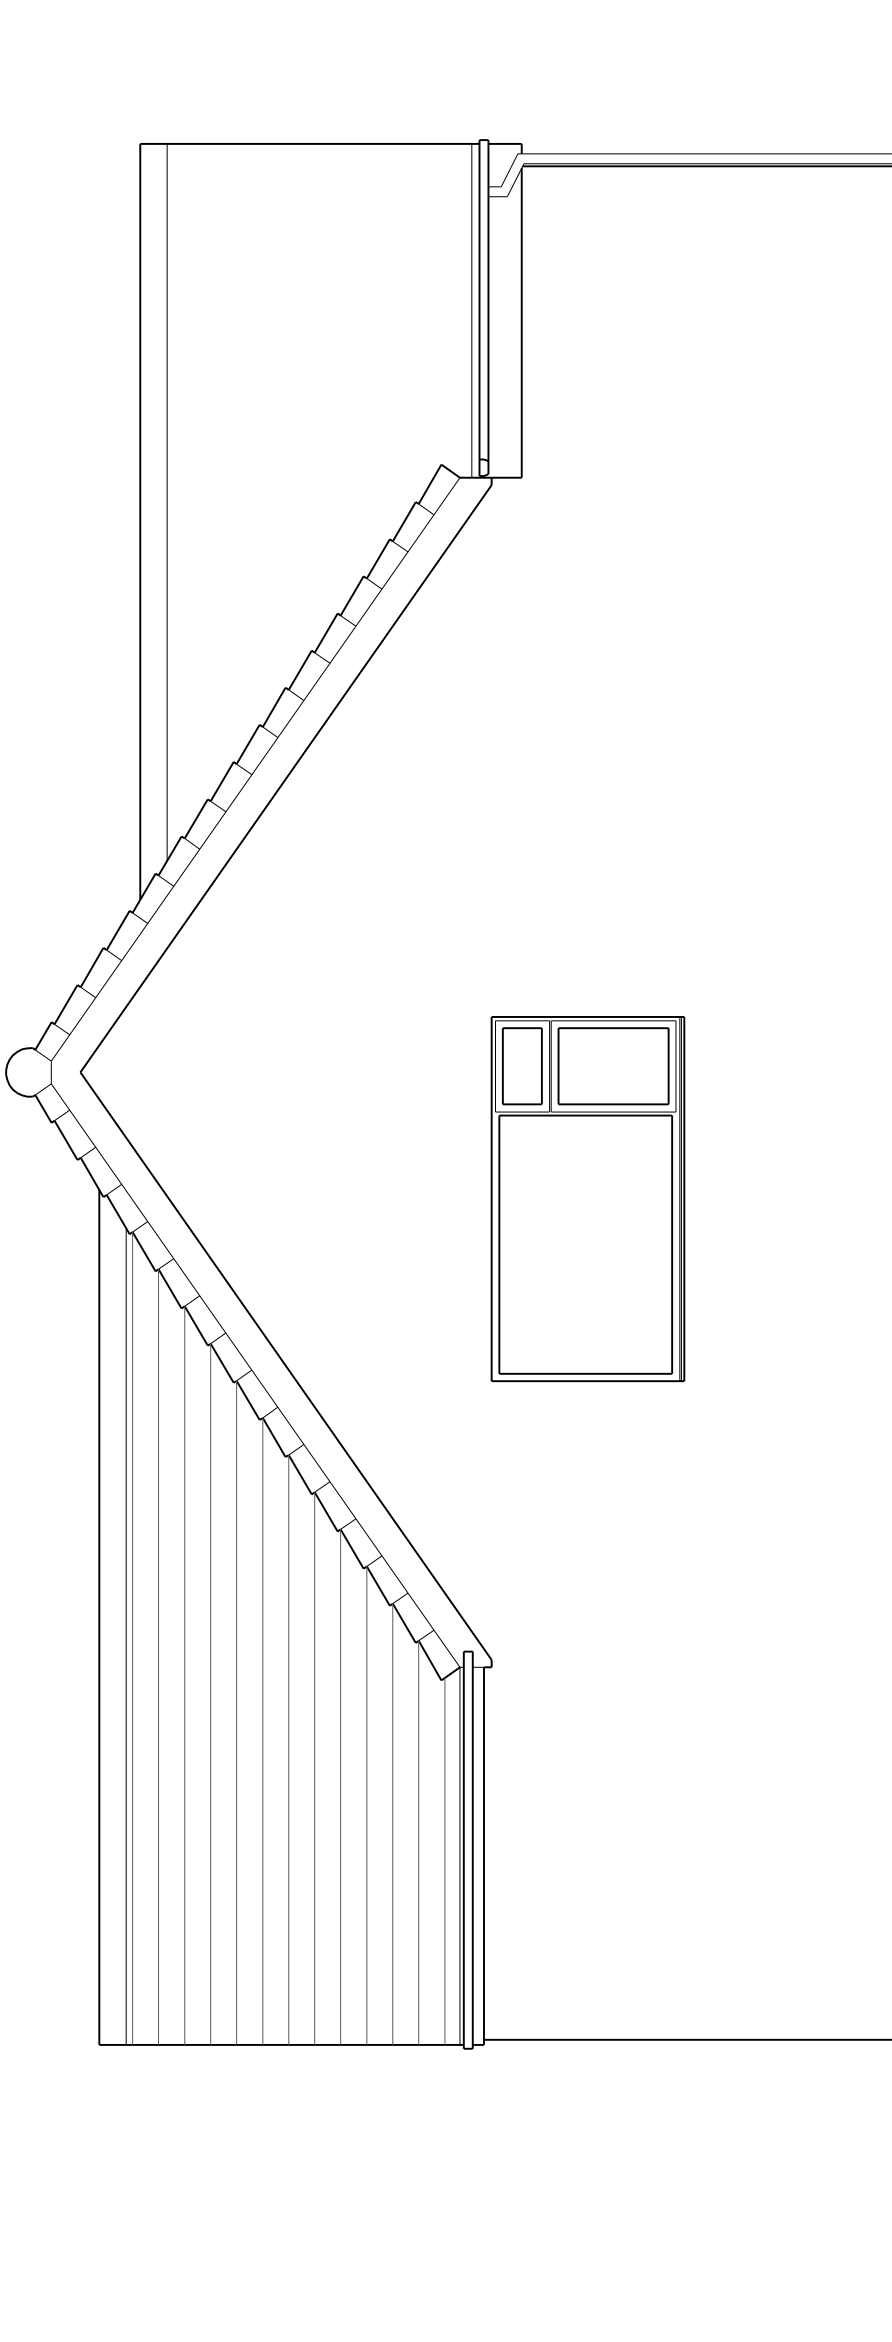

Side Elevation

A	Date	Revisions

© Copyright

MJHD Design
Architectural Services

53 Bartholomew Street
Wombwell
Barnsley
S73 8LB

Tel: 07887548711
e-mail: concorde.mjharper@virgin.net

Client
Mr & Mrs S Jameson

Proje

Proposed Alterations
8 Timothy Wood Avenue
Birdwell
Barnsley
S70 5RT

Title

Existing Elevations

Scale 1:50

Drawn by	MJH	Date	March 2021
----------	-----	------	------------

Drawing No.

1257-02