




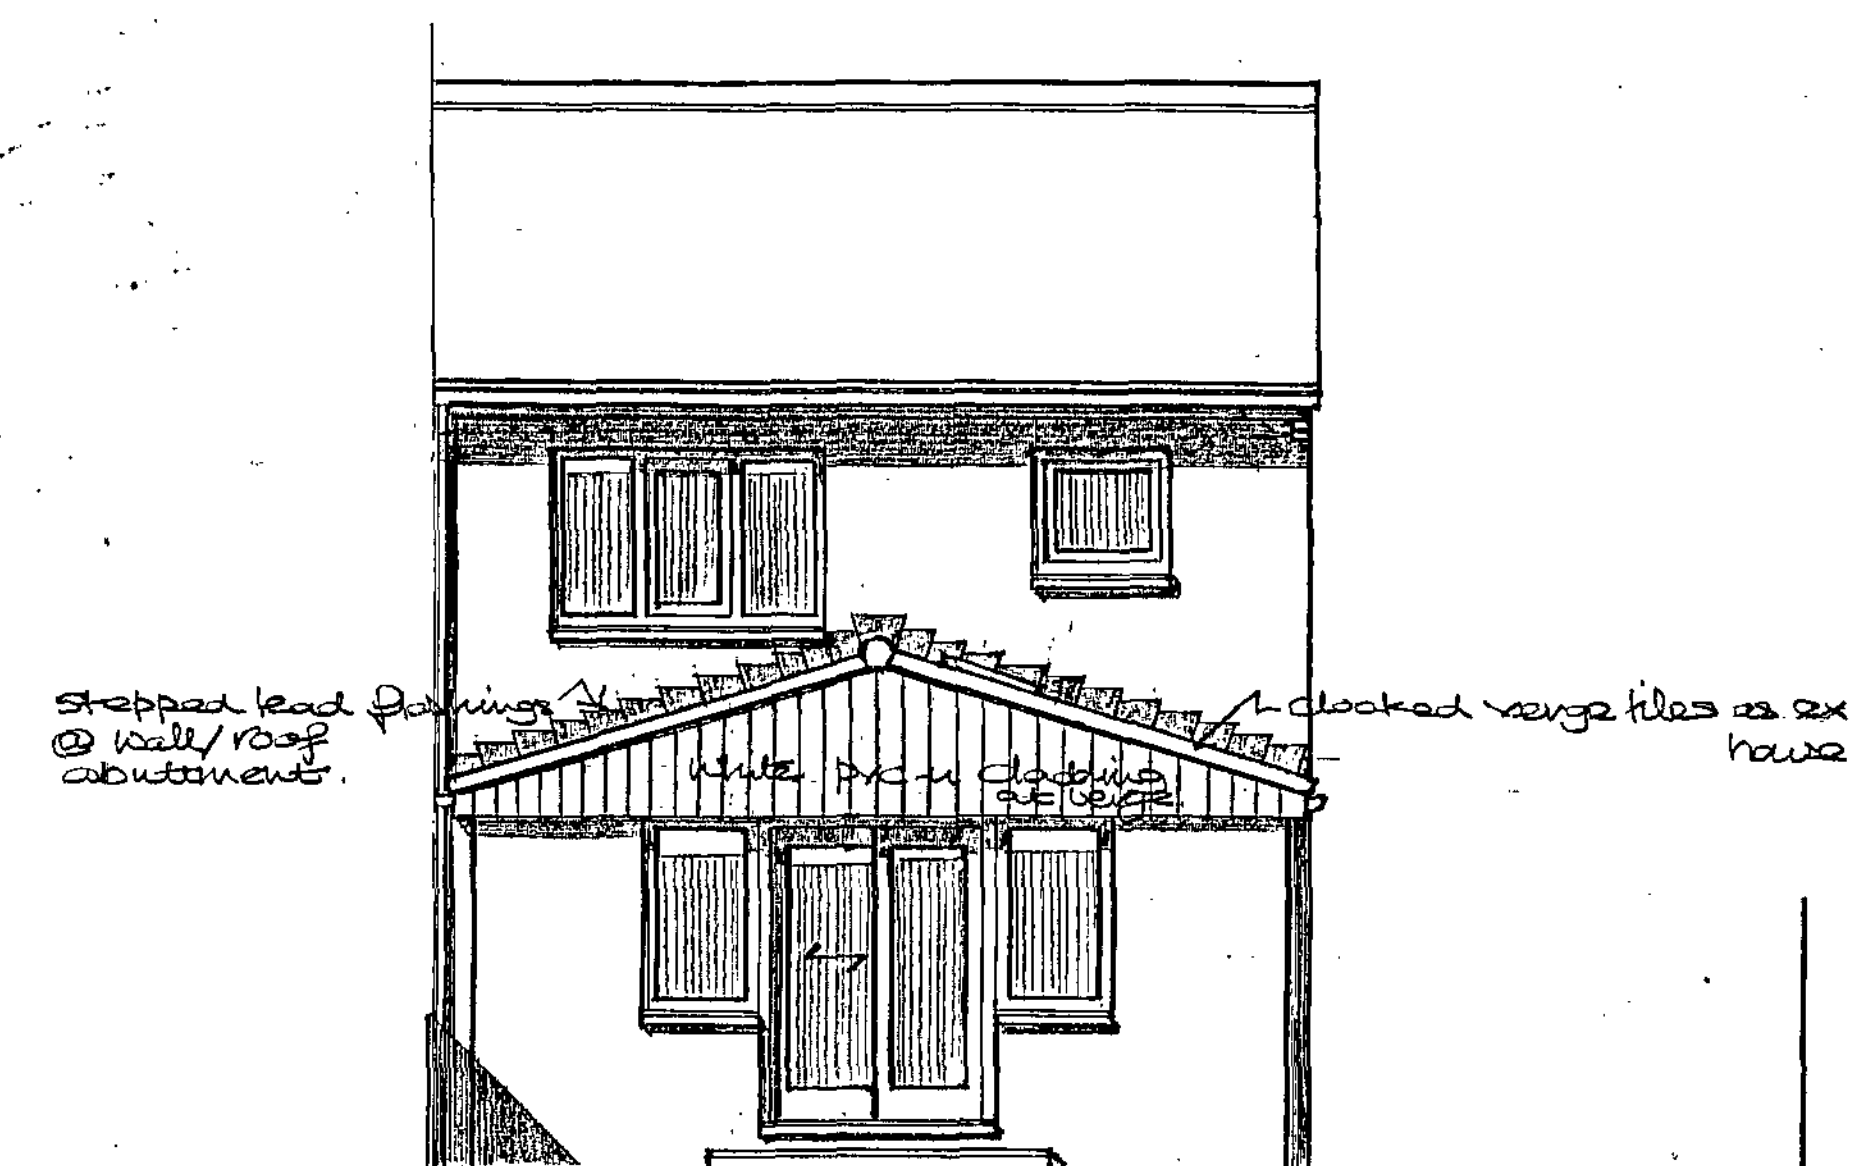


PROPOSED REAR ELEVATION.

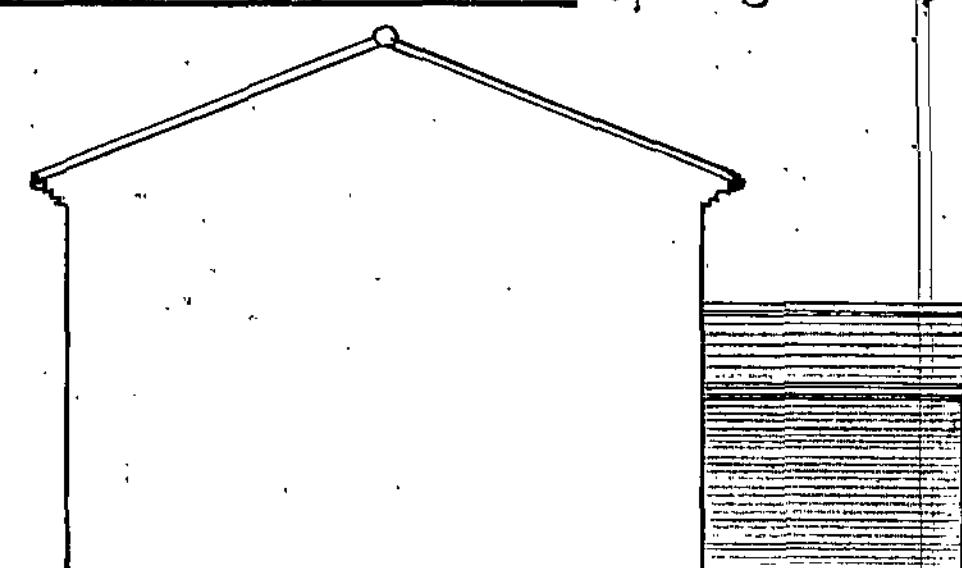

PROPOSED SIDE ELEVATION: Facing neighbours garden.

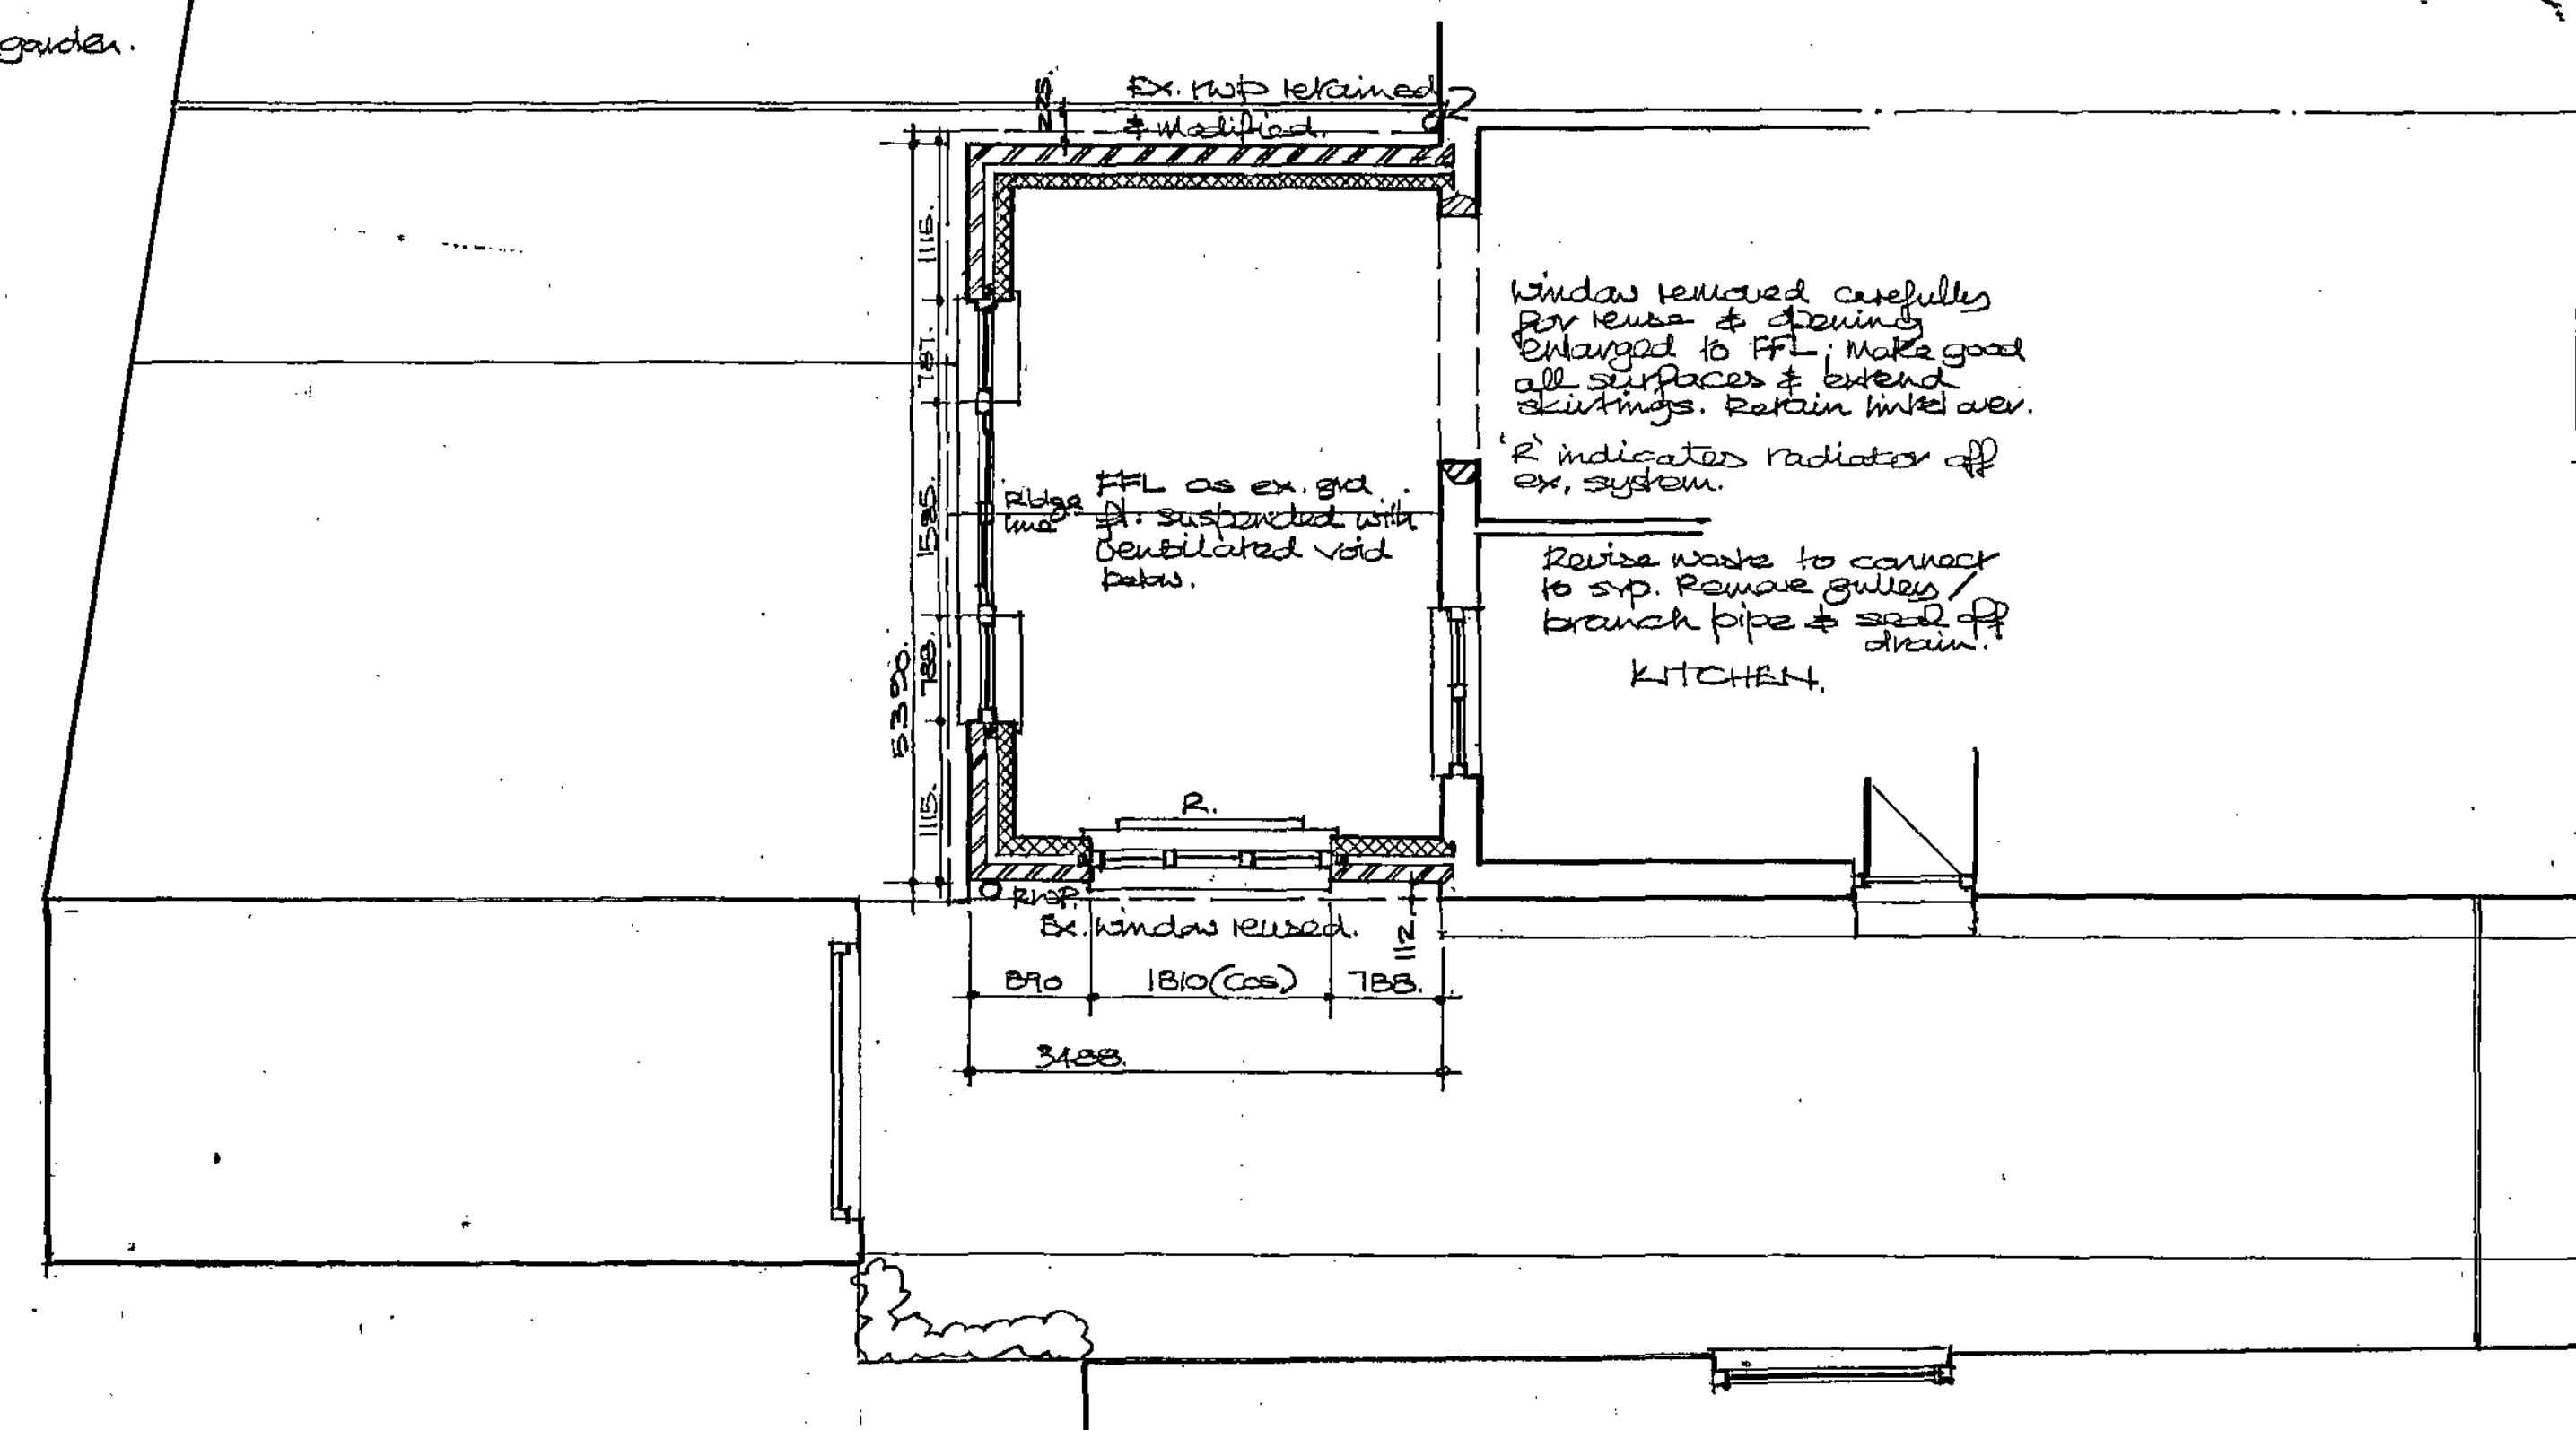

PROPOSED PART GRD. FL. PLAN

 

REVISIONS						Client		Drawn	Date
Ref.	Description	Date	Ref.	Description	Date	MR. & MRS. F. HUGHES.		JST	SEPT. 1 11.
						Project		Checkyd	Scale
						REAR SINGLE STOREY EXTENSION, NR 3, GRANGE CLOSE, BRIERLEY, ST2 9HQ			1:50, 1:100, 1:500
						Title		Project Ref.	
						EXISTING/PROPOSED PART PLANS & ELEVATIONS / BLOCK & SITE PLAN		F44/B3	
						Drawing No.		1.	