
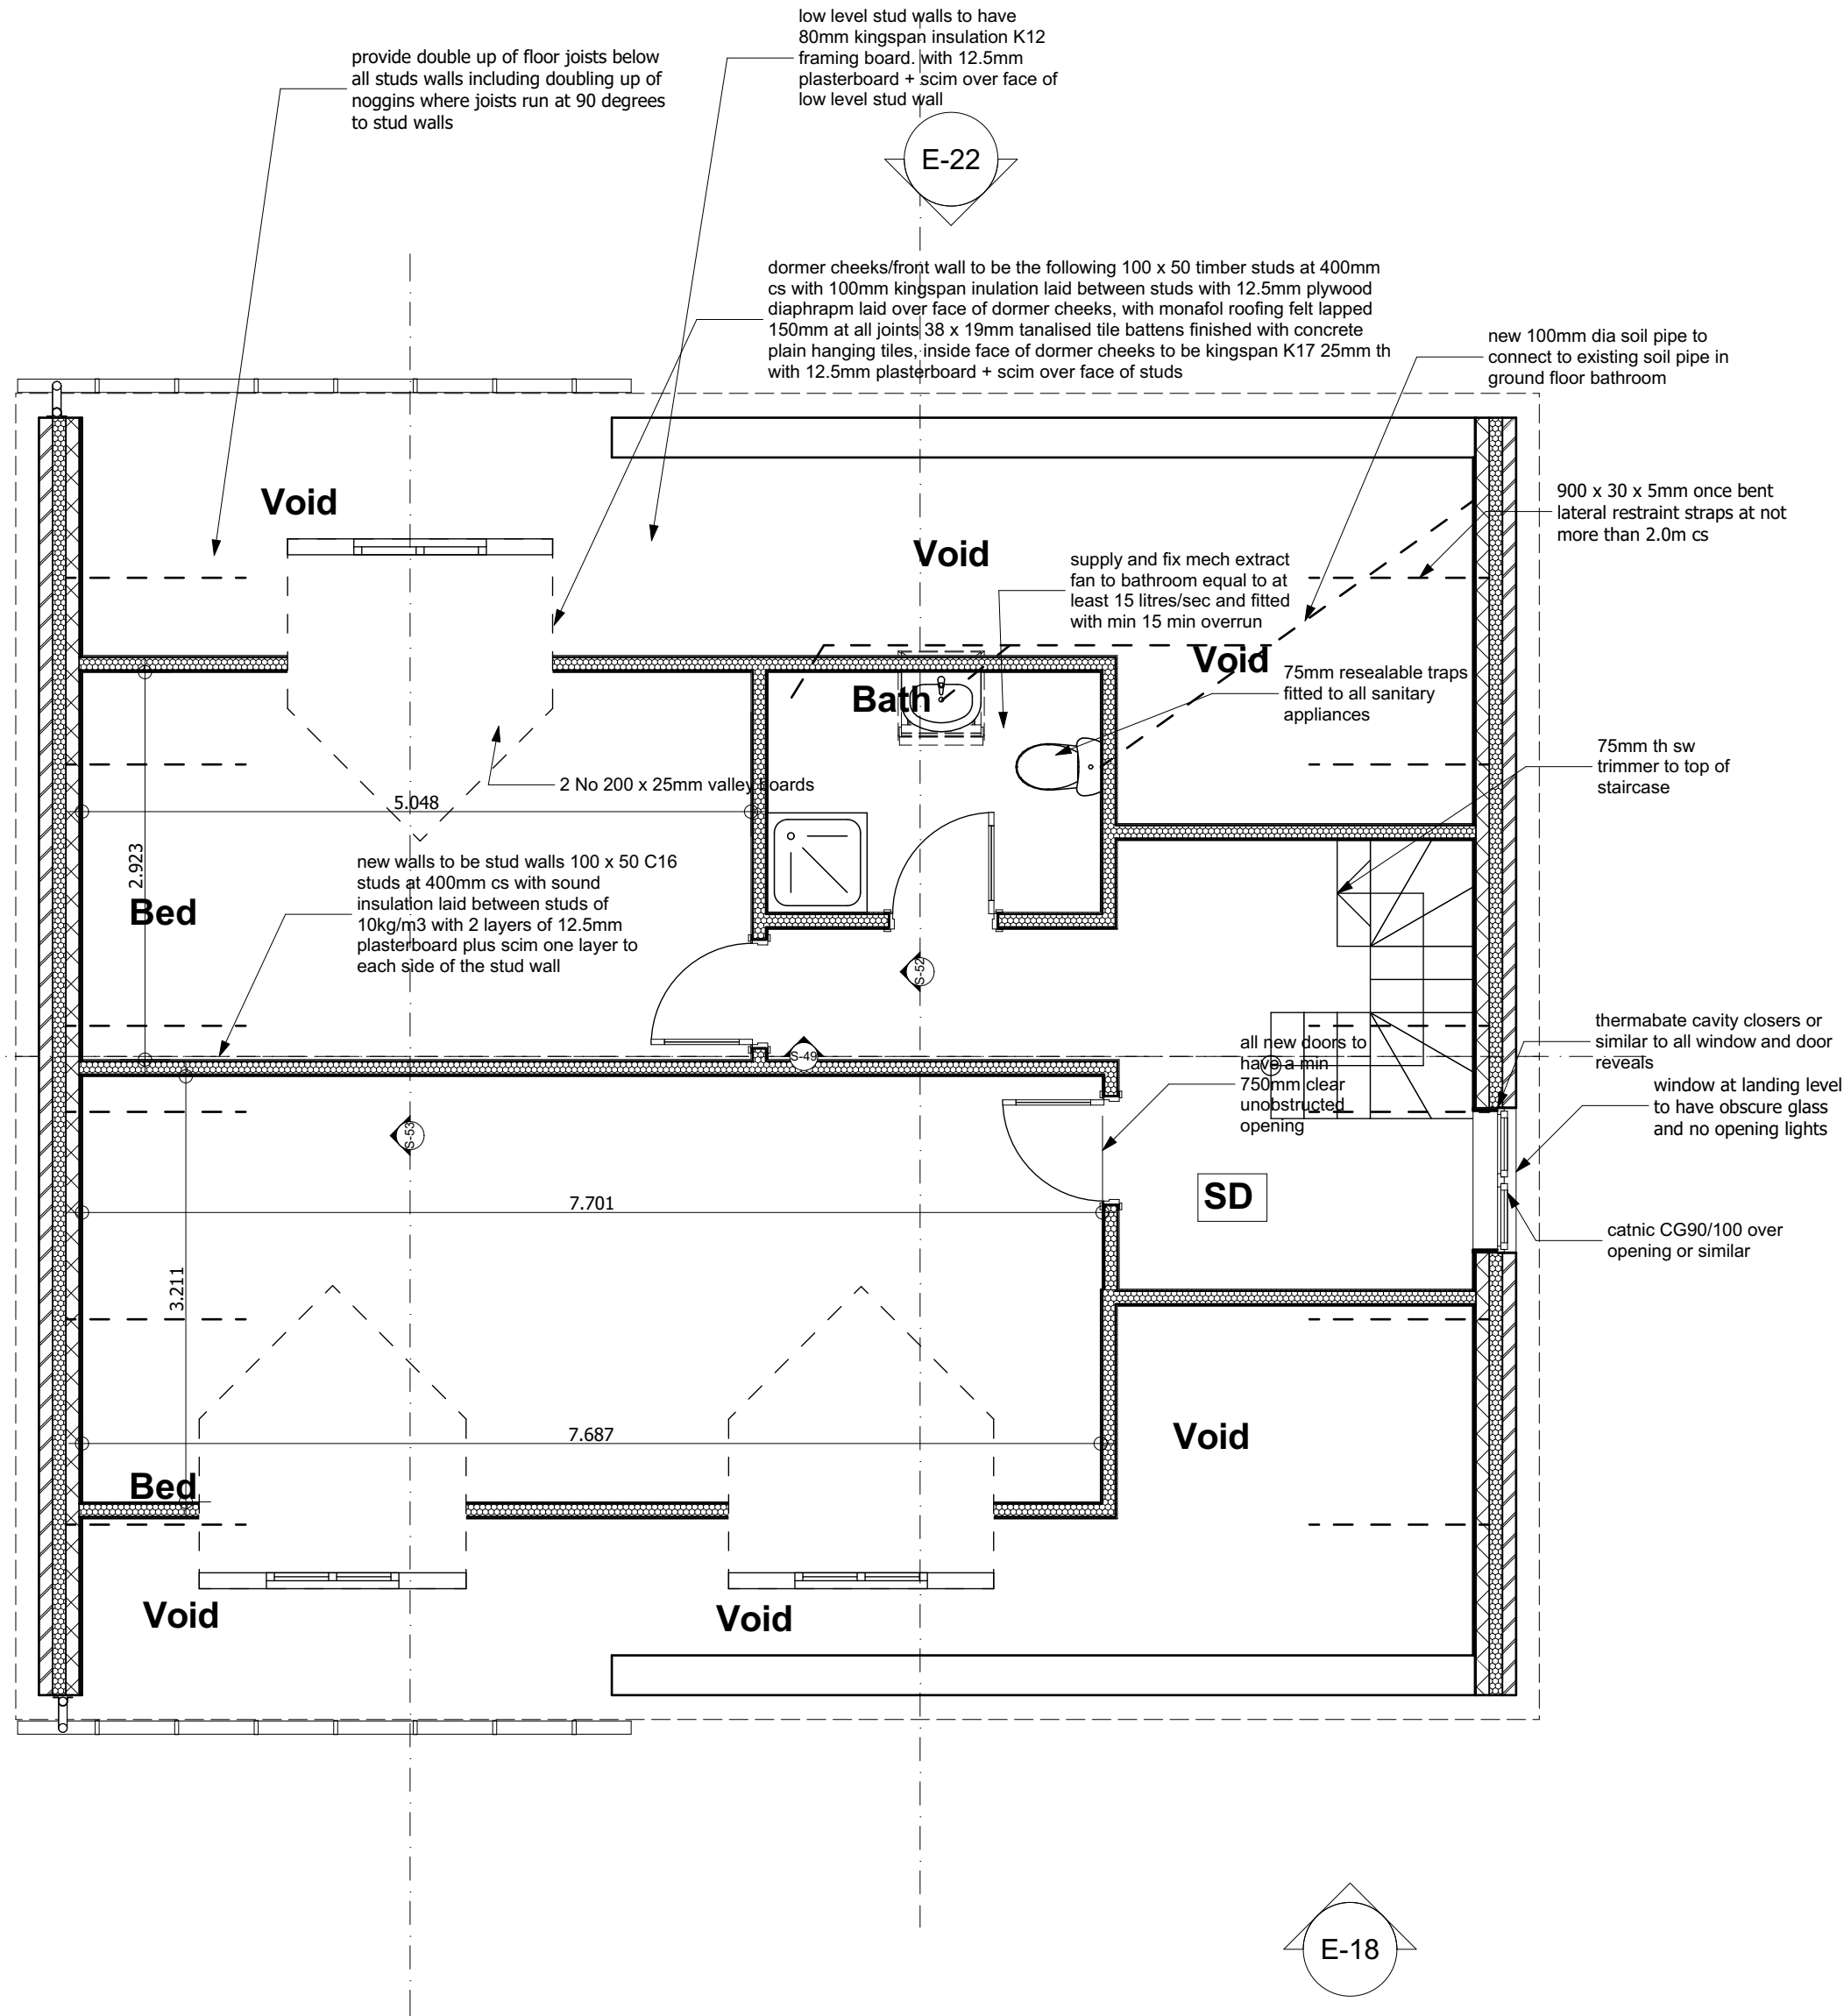


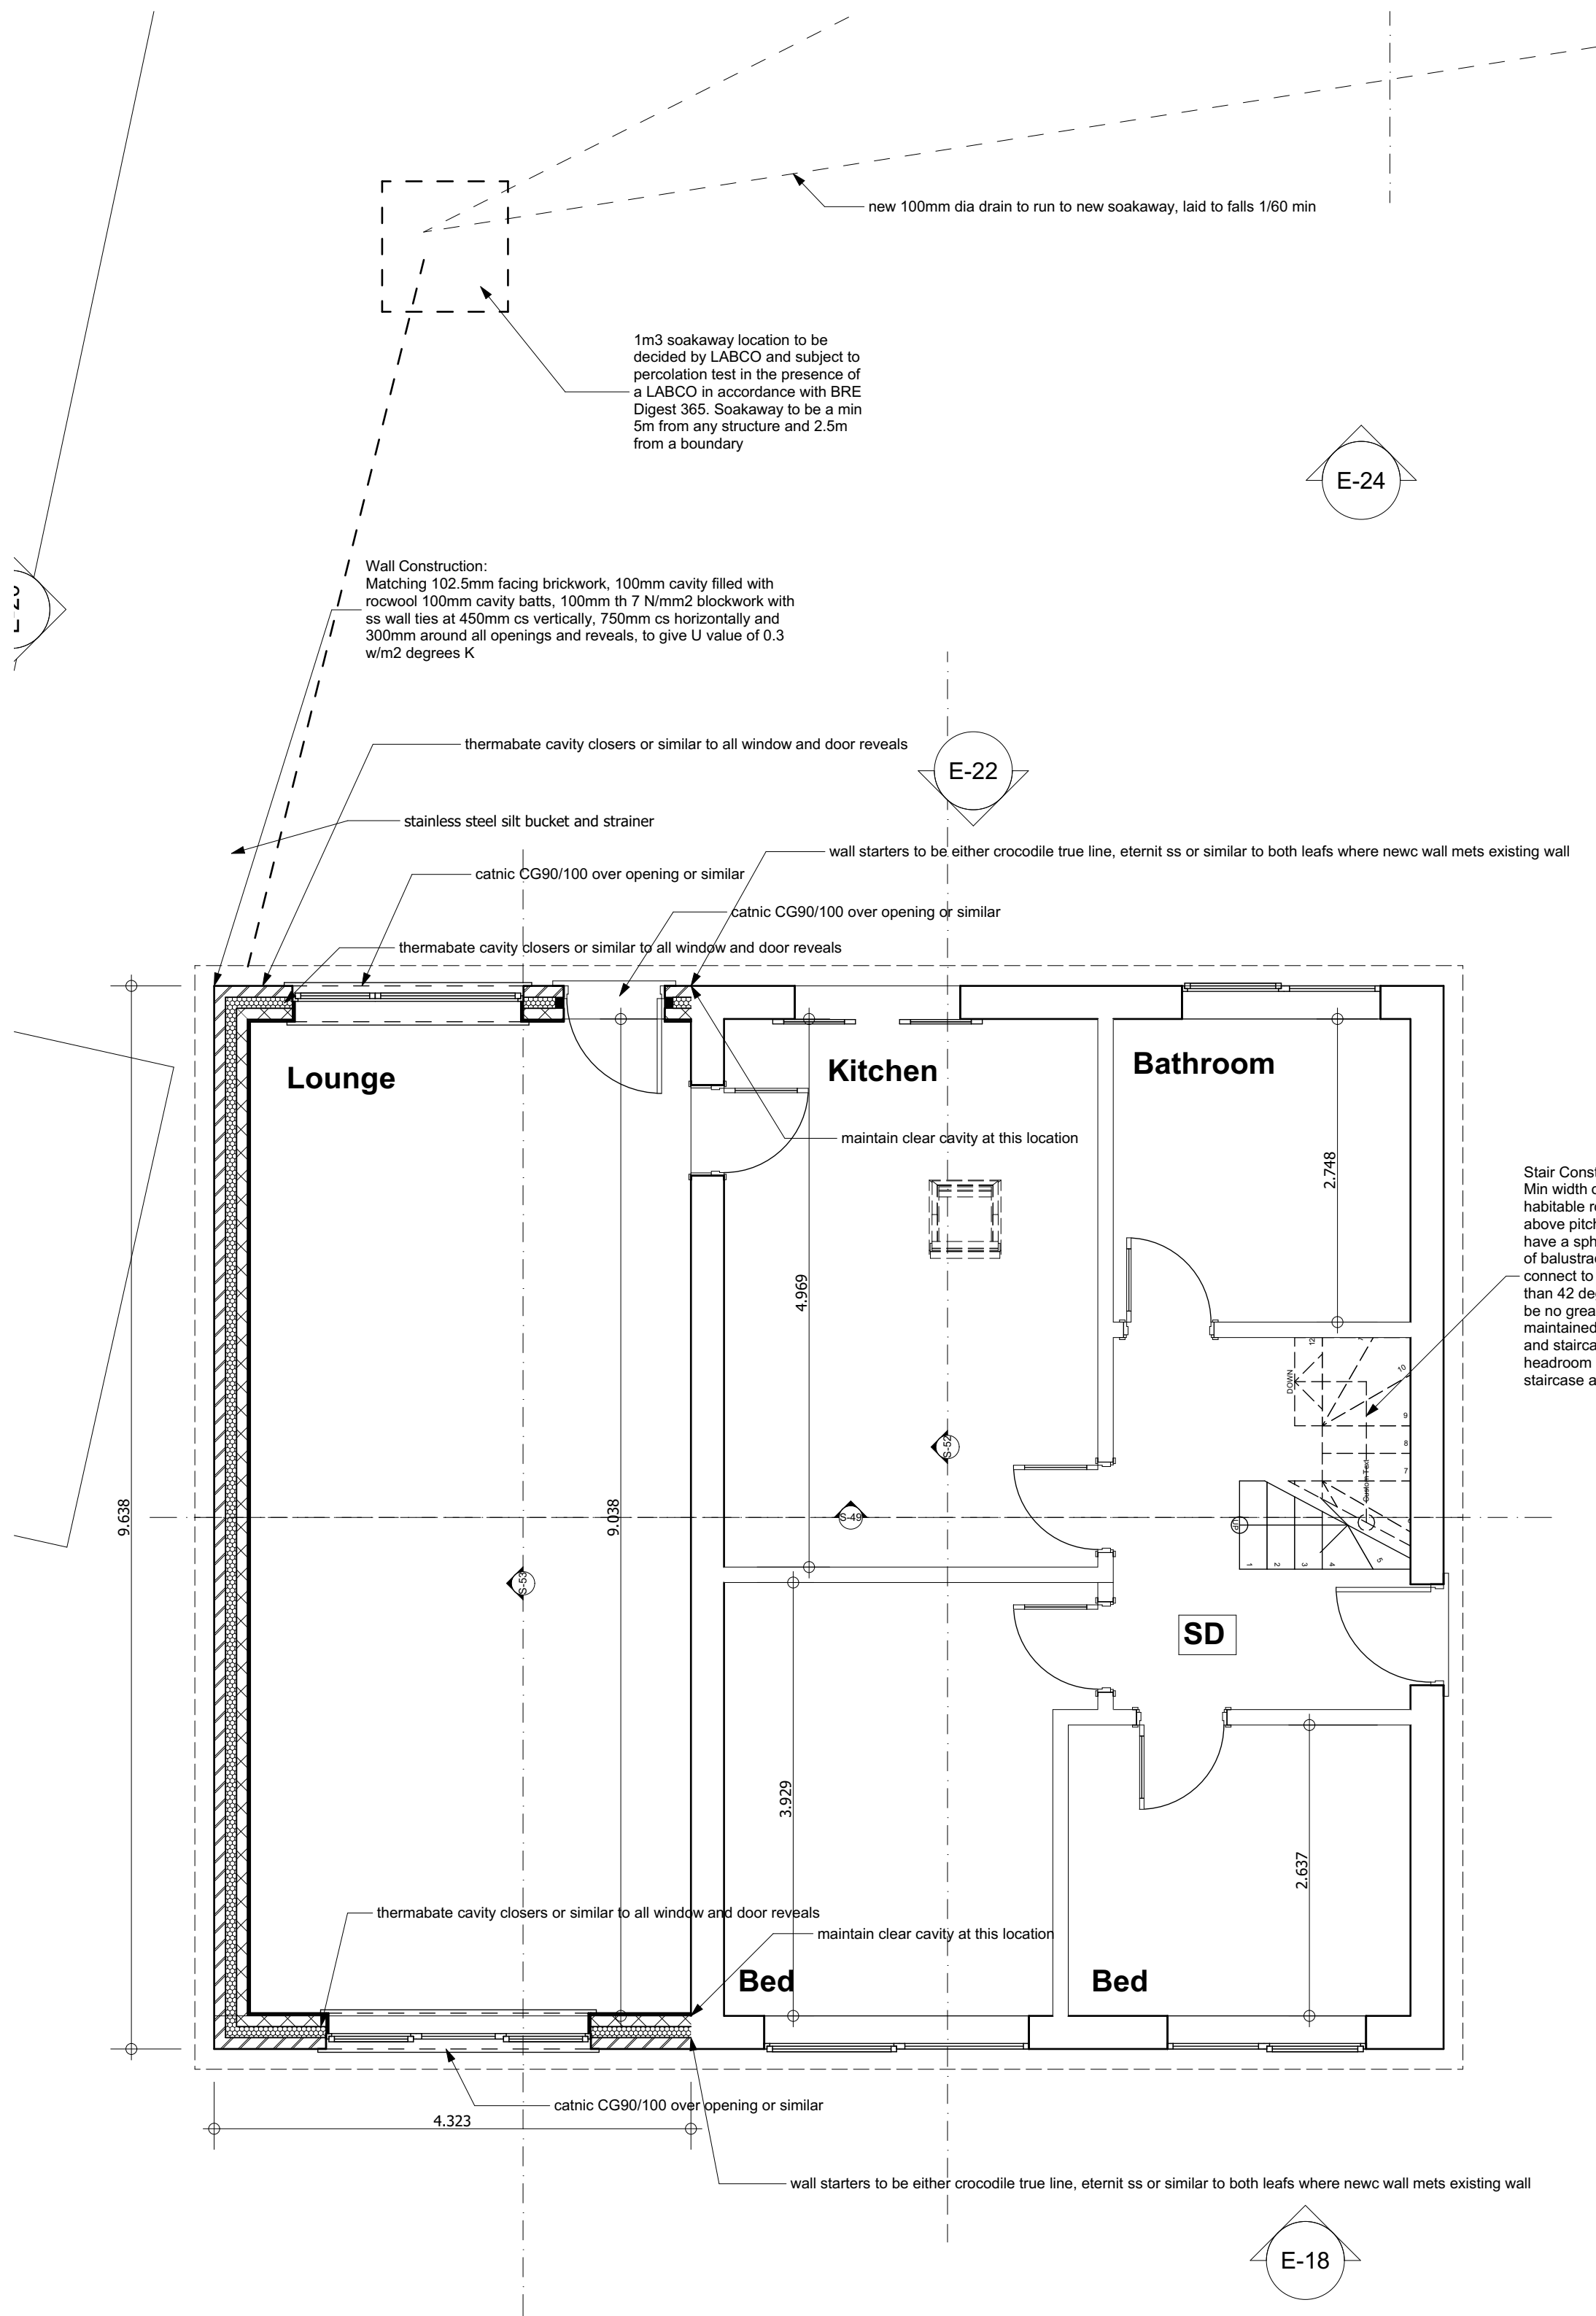

A Landing window shown 1/03/18

Client: Mr & Mrs Goard


Project: Proposed Loft Conversion and New Roof to 1 Lund Close, Lundwood

Drawing Title: As Proposed Ground and First Floor Plan

Scale: 1:50 Date:27/02/2018

Drawn By: AR Rev: A

Drawing Nr: 2

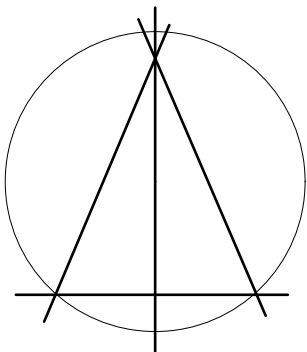

Alan Robinson
Chartered Architect BA Dip Arch RIBA BSc (Hons)
2 Gawber Road, Barnsley S75 2AF
Tel/Fax 01226 286066
Mob: 07947808933