





FRONT ELEVATION
AS EXISTING

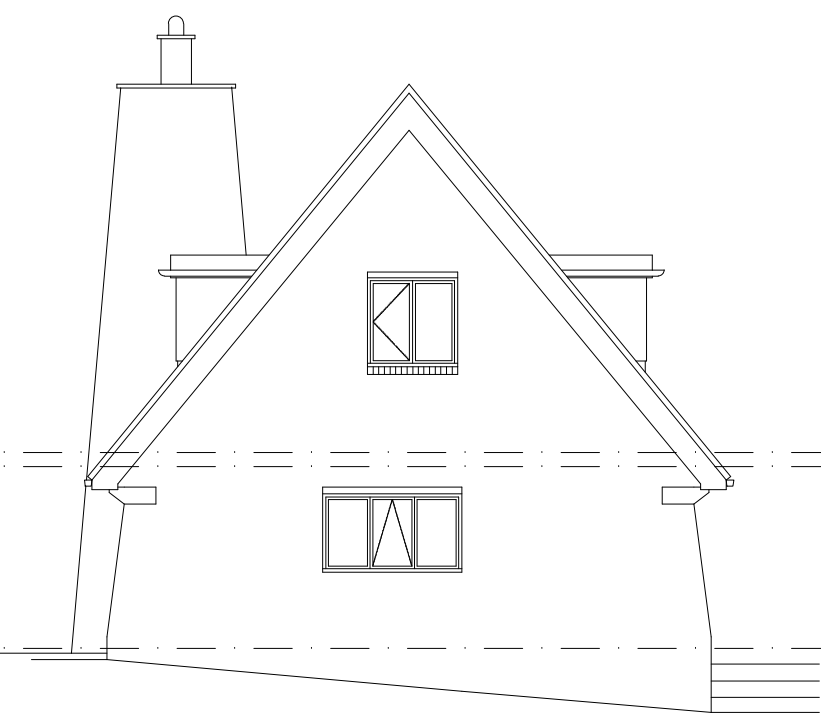

SIDE ELEVATION
AS EXISTING



REAR ELEVATION
AS EXISTING

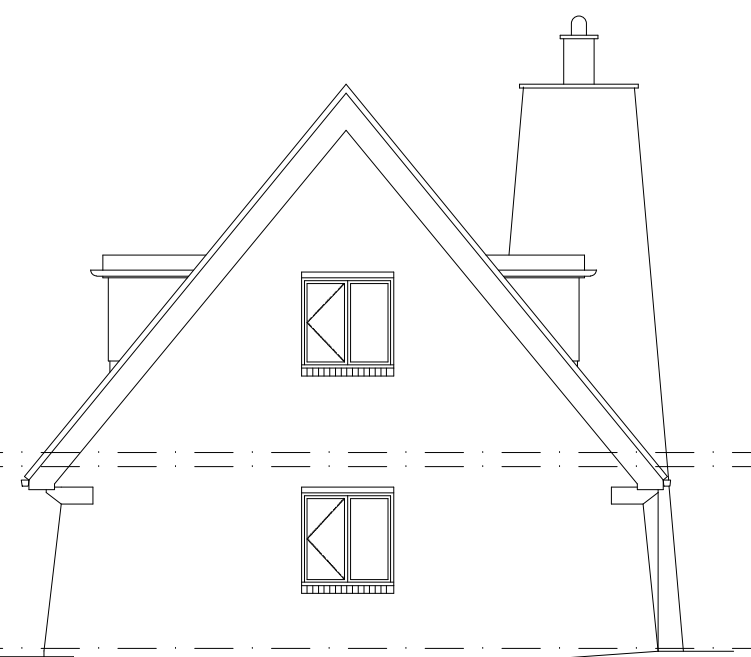

SIDE ELEVATION
AS EXISTING




LOCATION PLAN

SCALE 1:1250




FRONT ELEVATION
AS PROPOSED

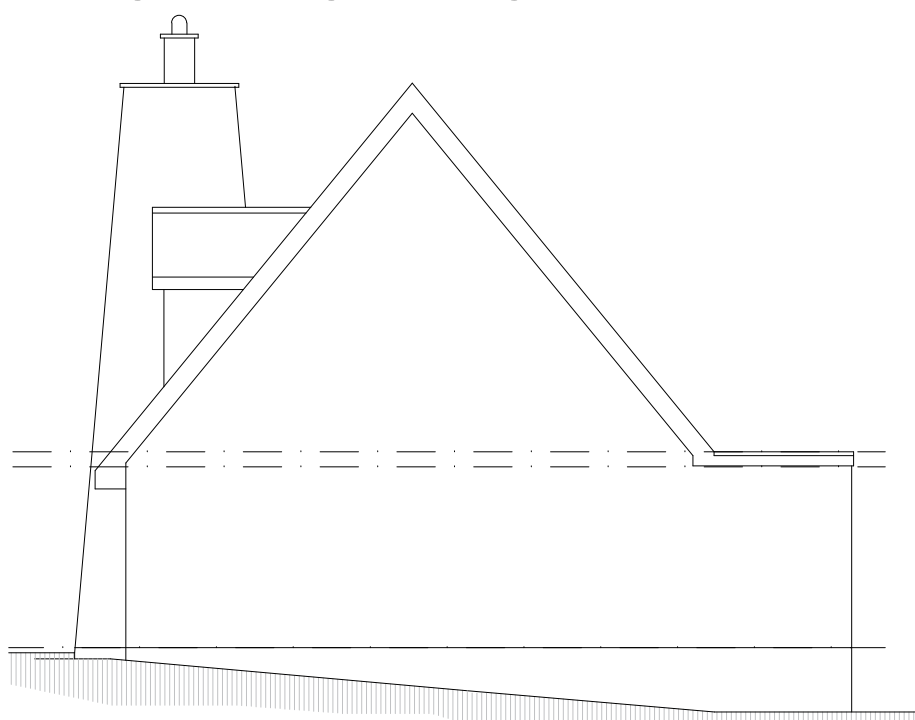


SIDE ELEVATION
AS PROPOSED




REAR ELEVATION
AS PROPOSED

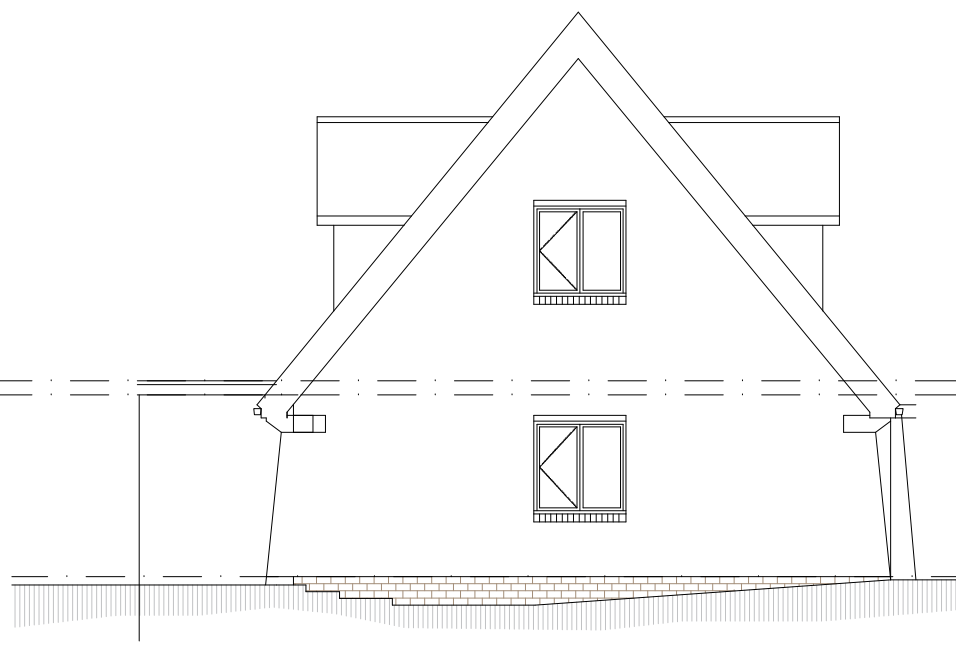


SIDE ELEVATION
AS PROPOSED

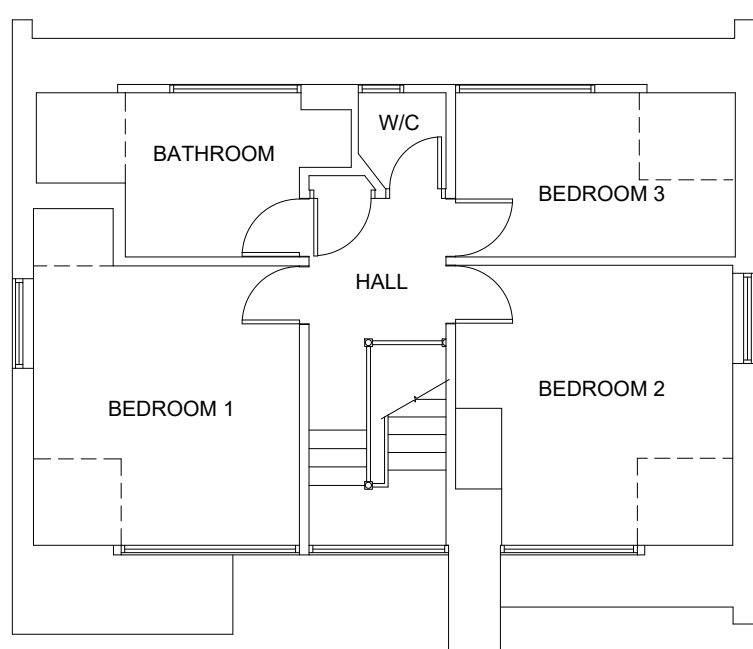


FIRST FLOOR AS EXISTING

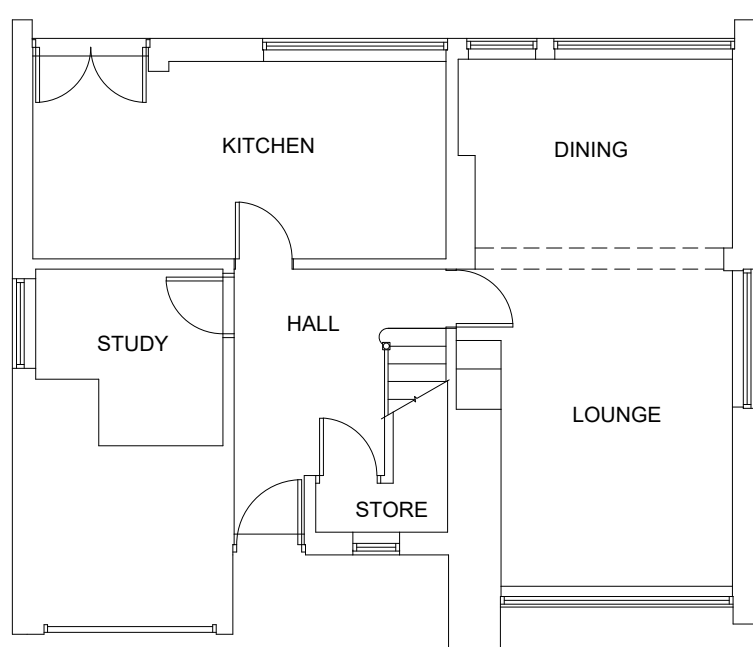

GROUND FLOOR AS EXISTING

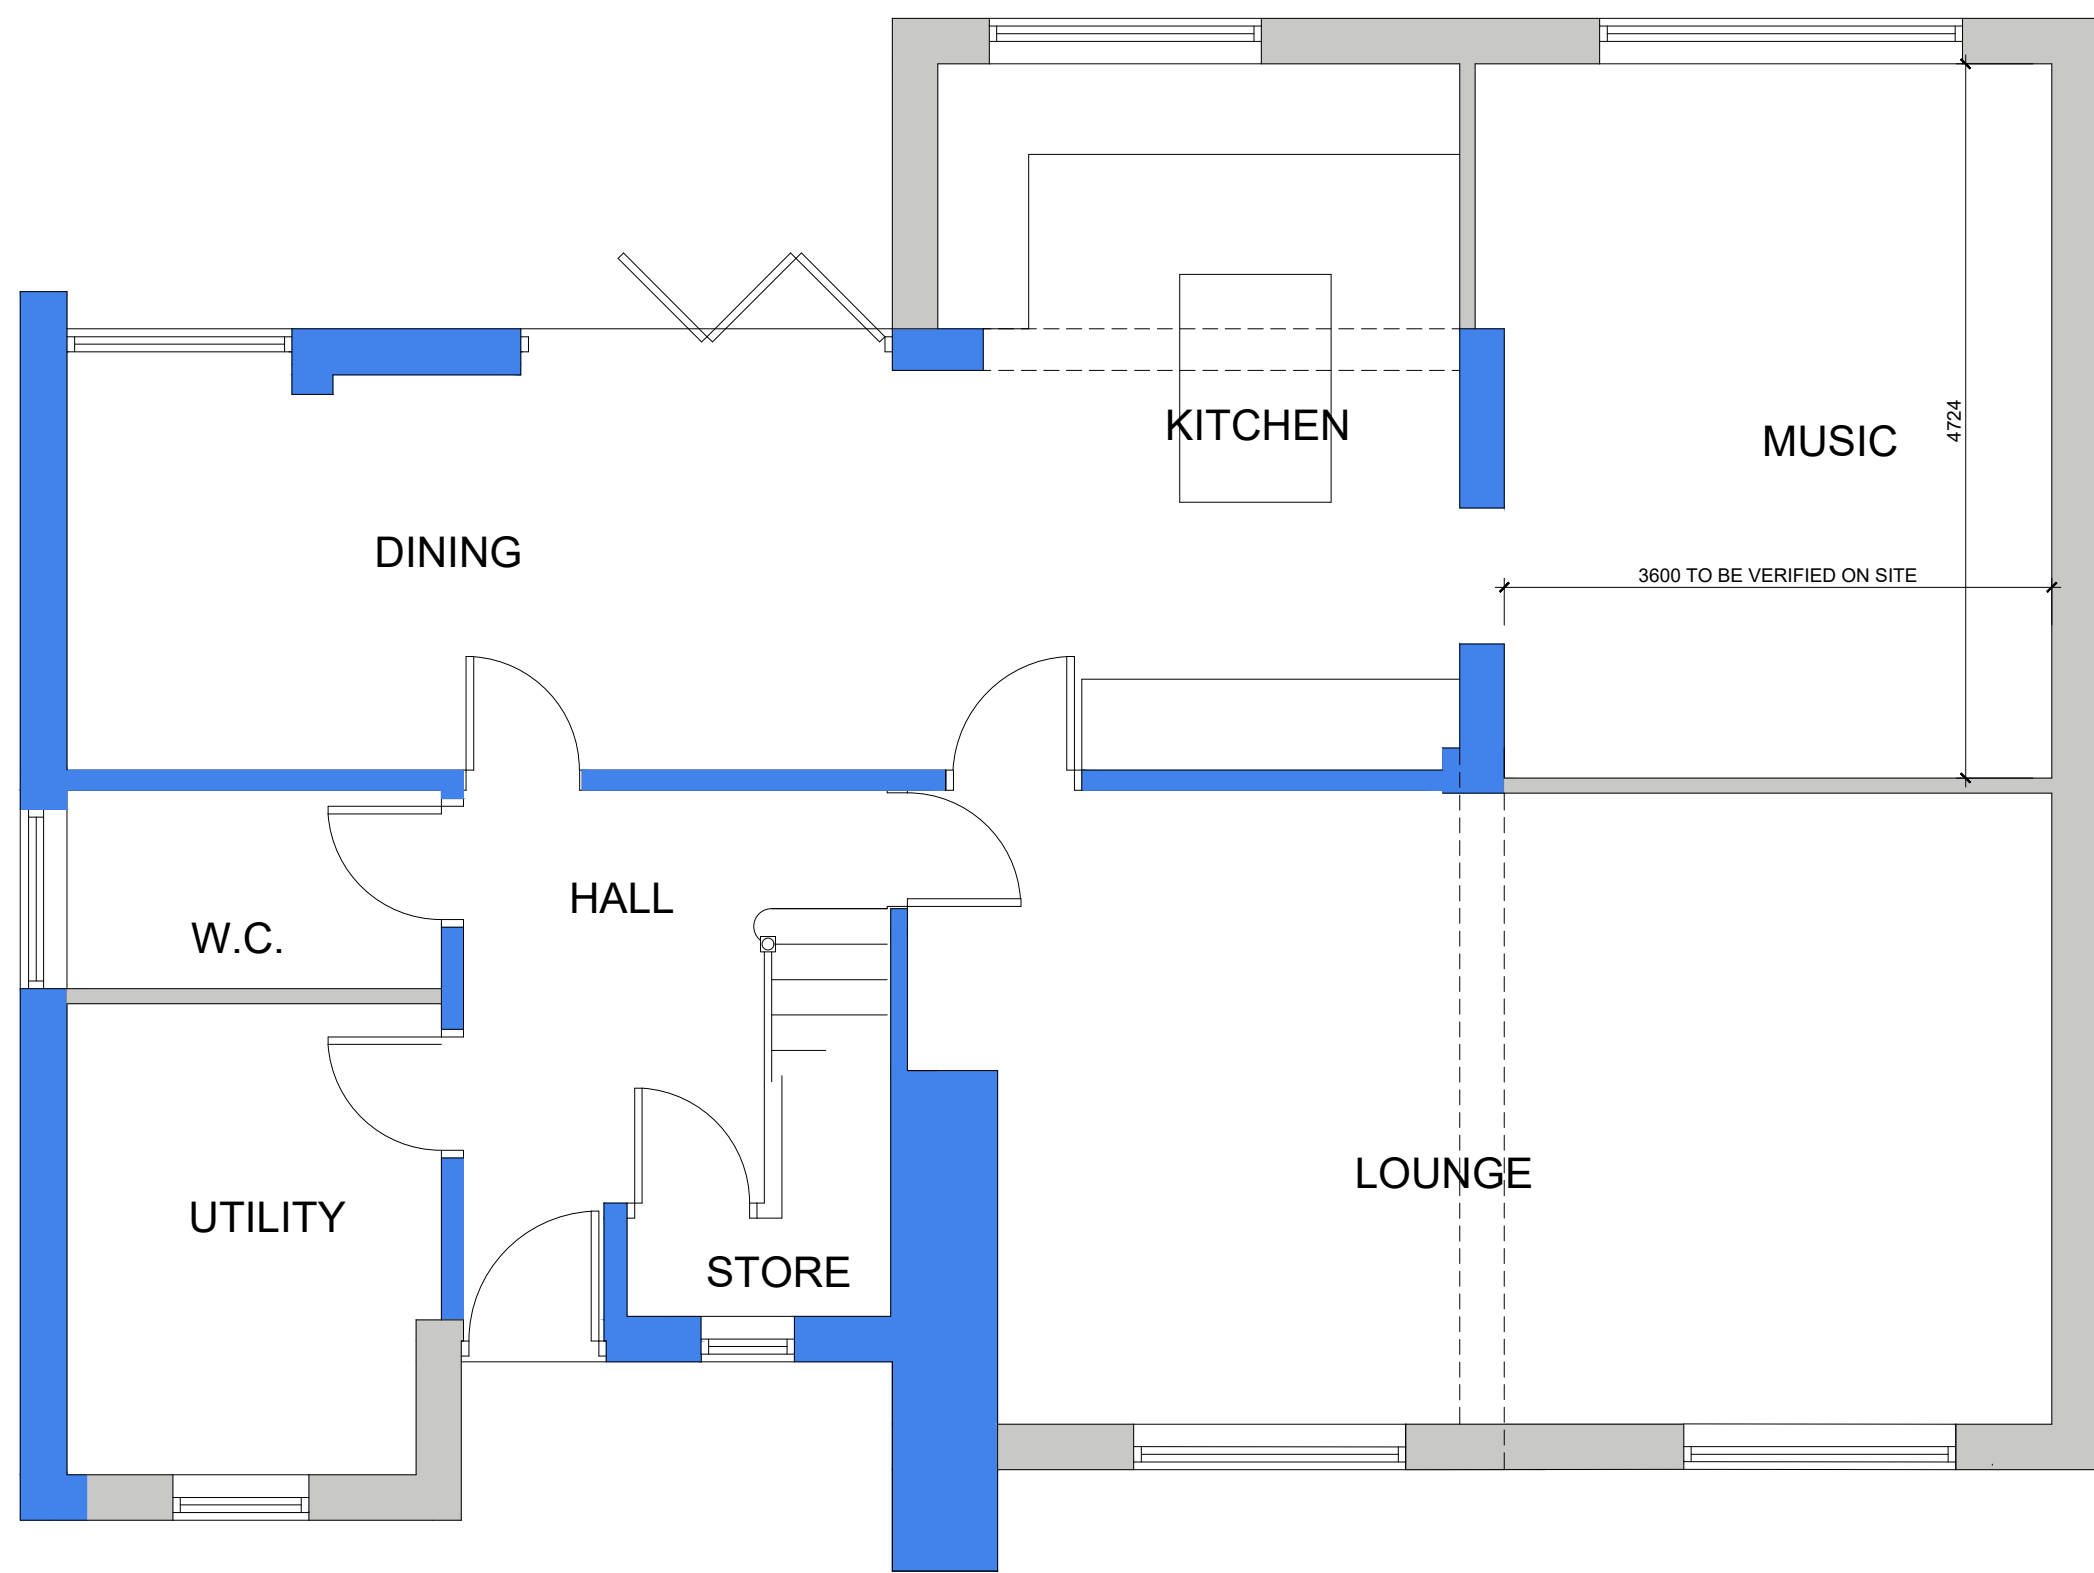

GROUND FLOOR PLAN AS PROPOSED

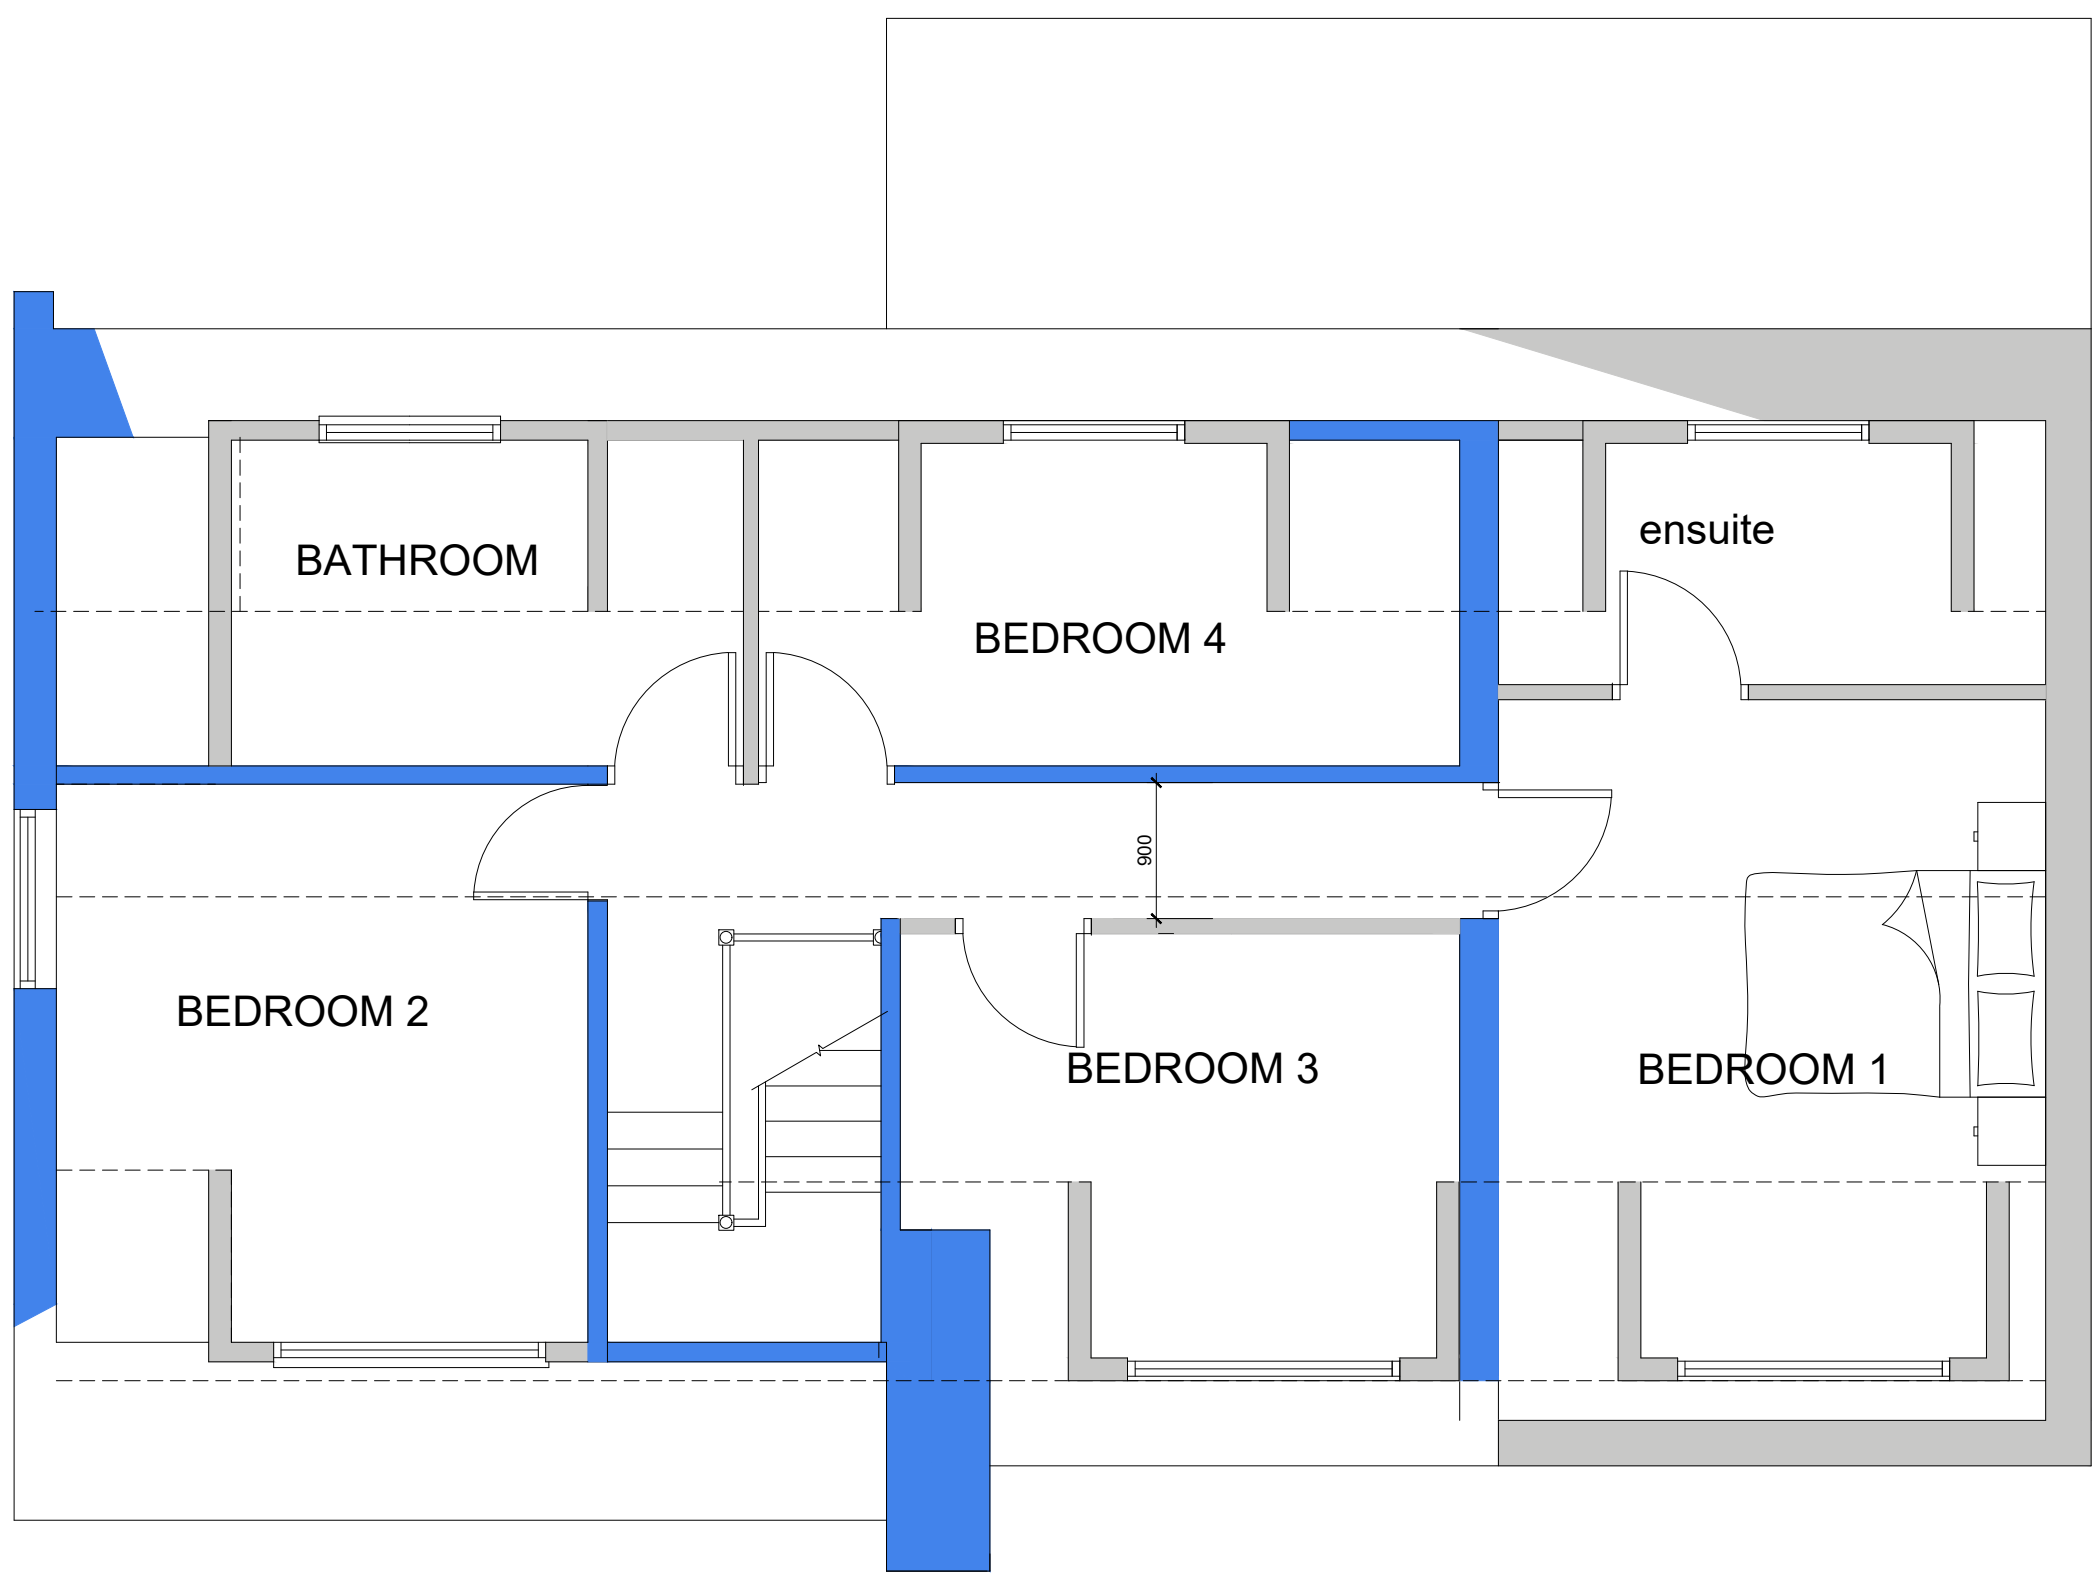

FIRST FLOOR PLAN AS PROPOSED

			OFFICE ONE 34 VICTORIA ROAD BARNLEY, S70 2BU			Phone: 01226 208482 Fax: 01226 283030 Email: info@whiteaguspartnership.co.uk Web: www.whiteaguspartnership.co.uk		
ARCHITECTURAL SERVICES								
Project.			Client.					
PROPOSED EXTENSION AT 24 THE BALK, STAINCROSS BARNLEY, S75 6JJ			MR & MRS GRIFFITHS					
Drawing Title.			Date.			Scale.		
PLANS AND ELEVATIONS REVISED SCHEME			NOV 2019			1:50 & 1:100 @ A1		
Ref.			Dwg. No.			Rev.		
8-210			04					
Date	Suffix	Description	Date	Suffix	Description			