




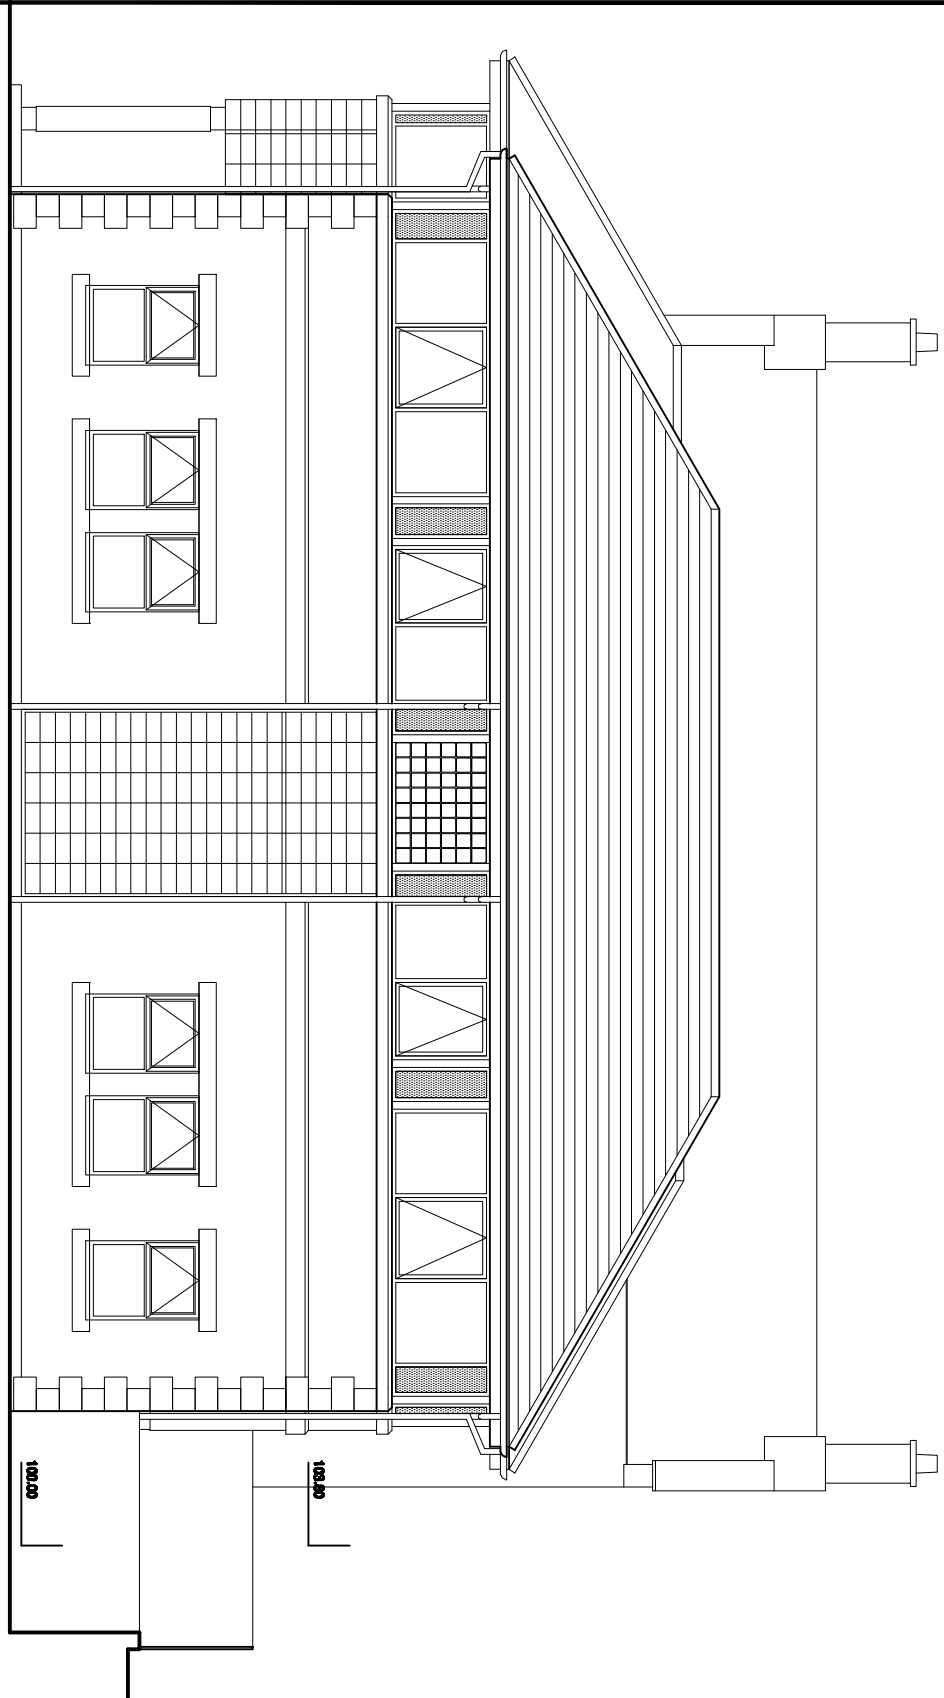


EXISTING NORTH ELEVATION

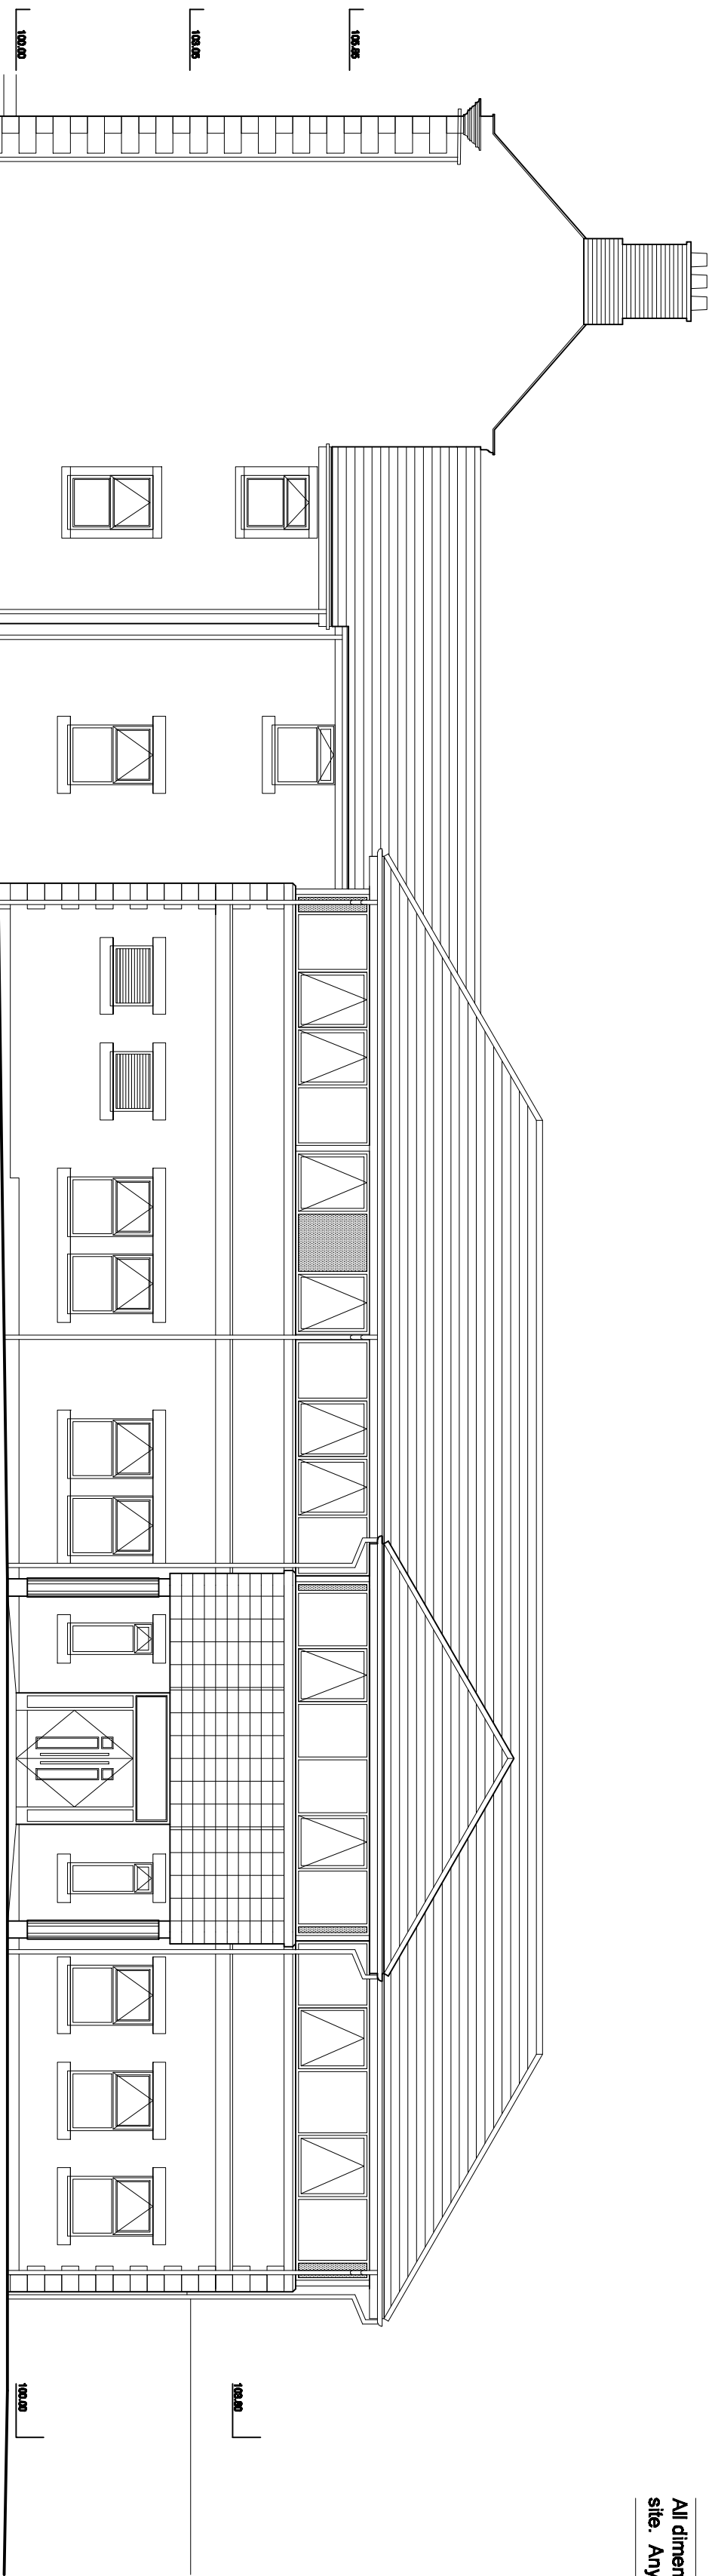


EXISTING EAST ELEVATION (TO MAIN ENTRANCE)

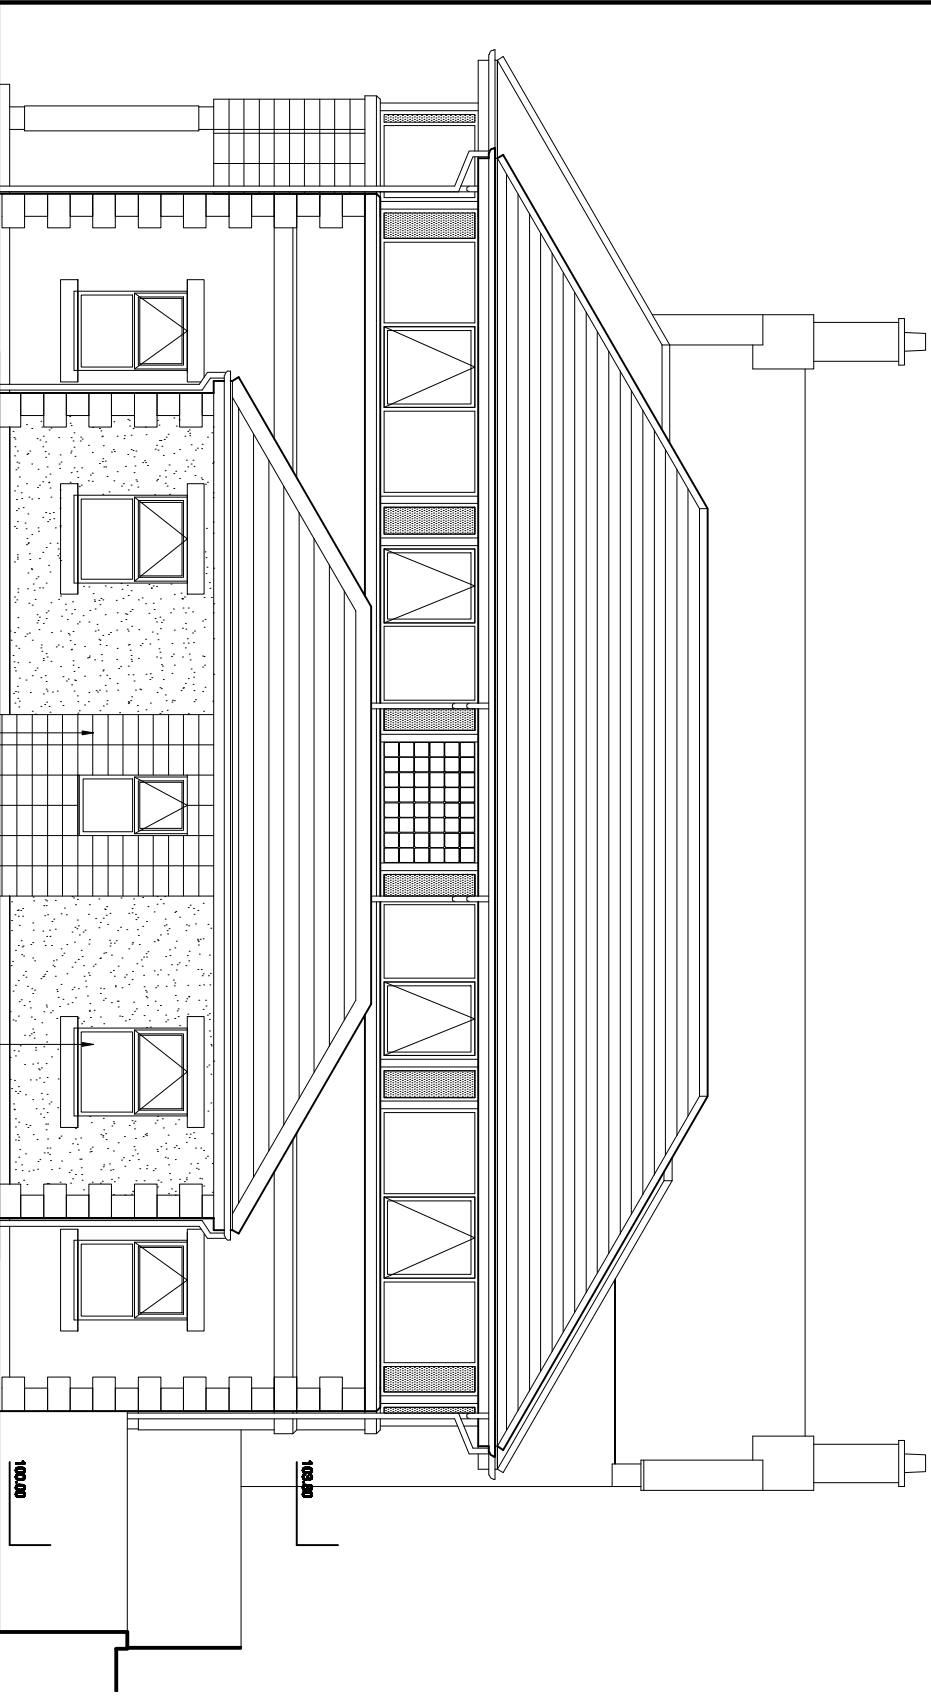


PROPOSED NORTH ELEVATION

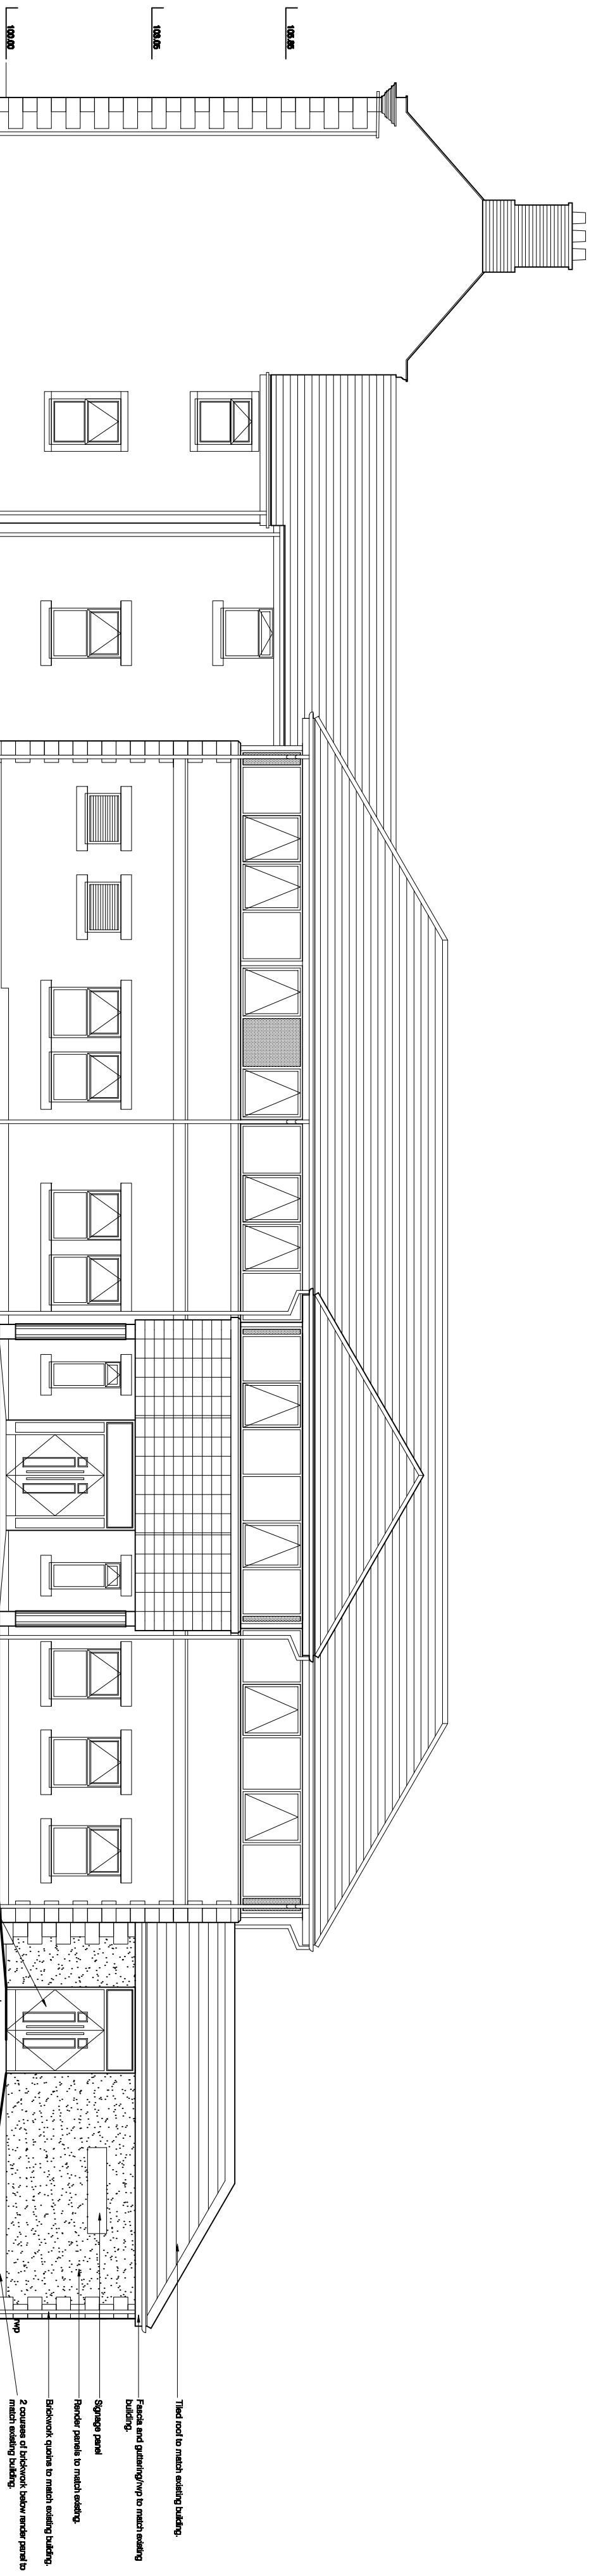


PROPOSED EAST ELEVATION (TO MAIN ENTRANCE)

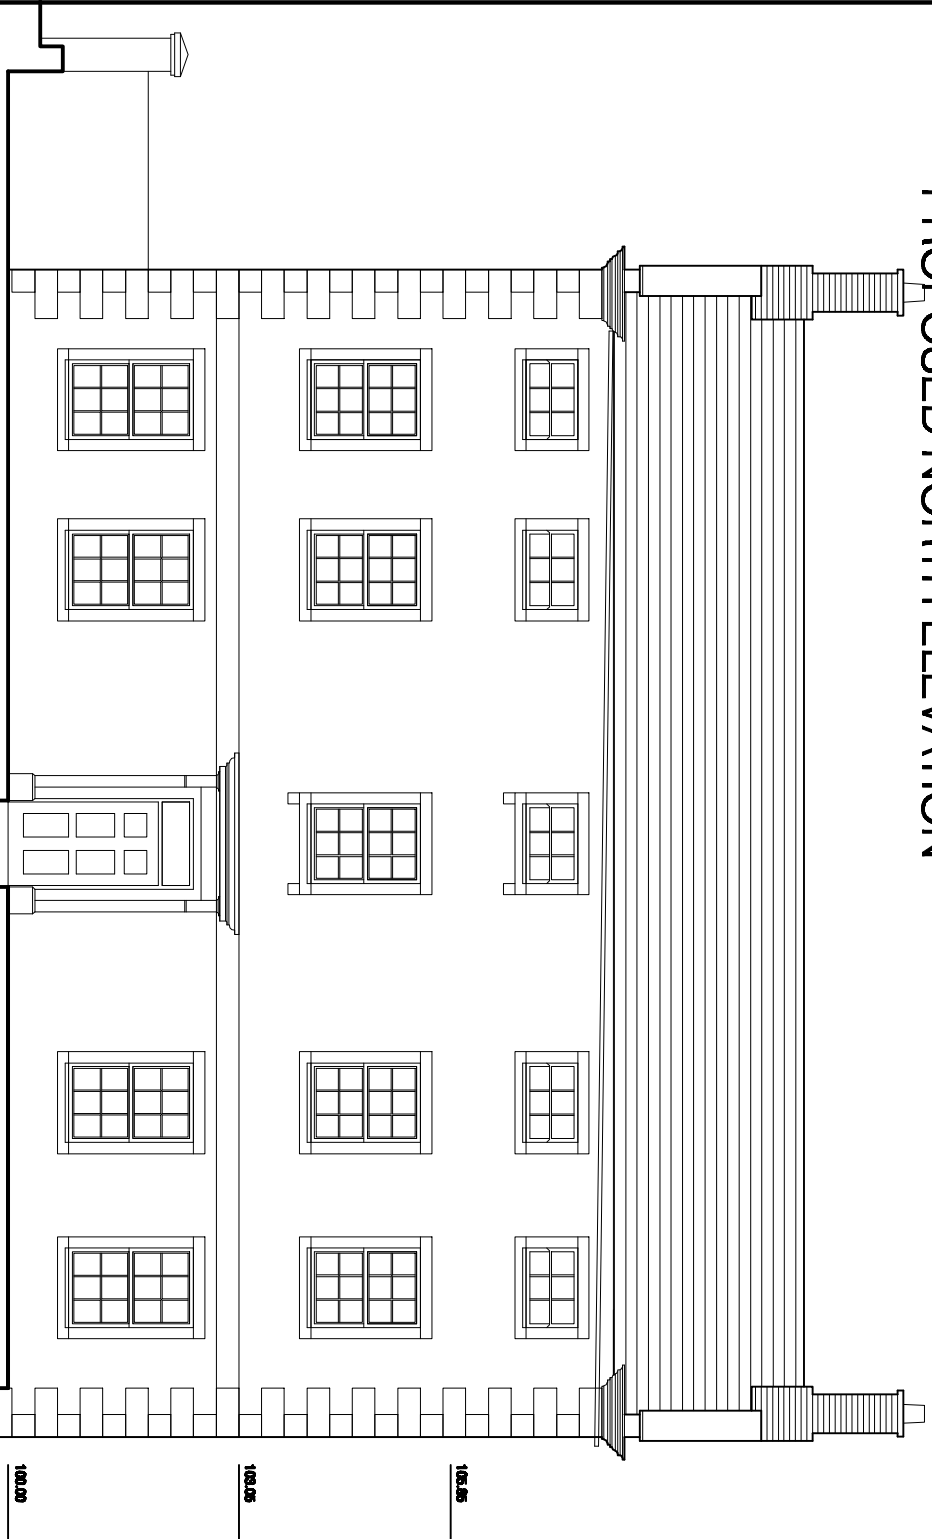


EXISTING SOUTH ELEVATION (TO CHURCH STREET)

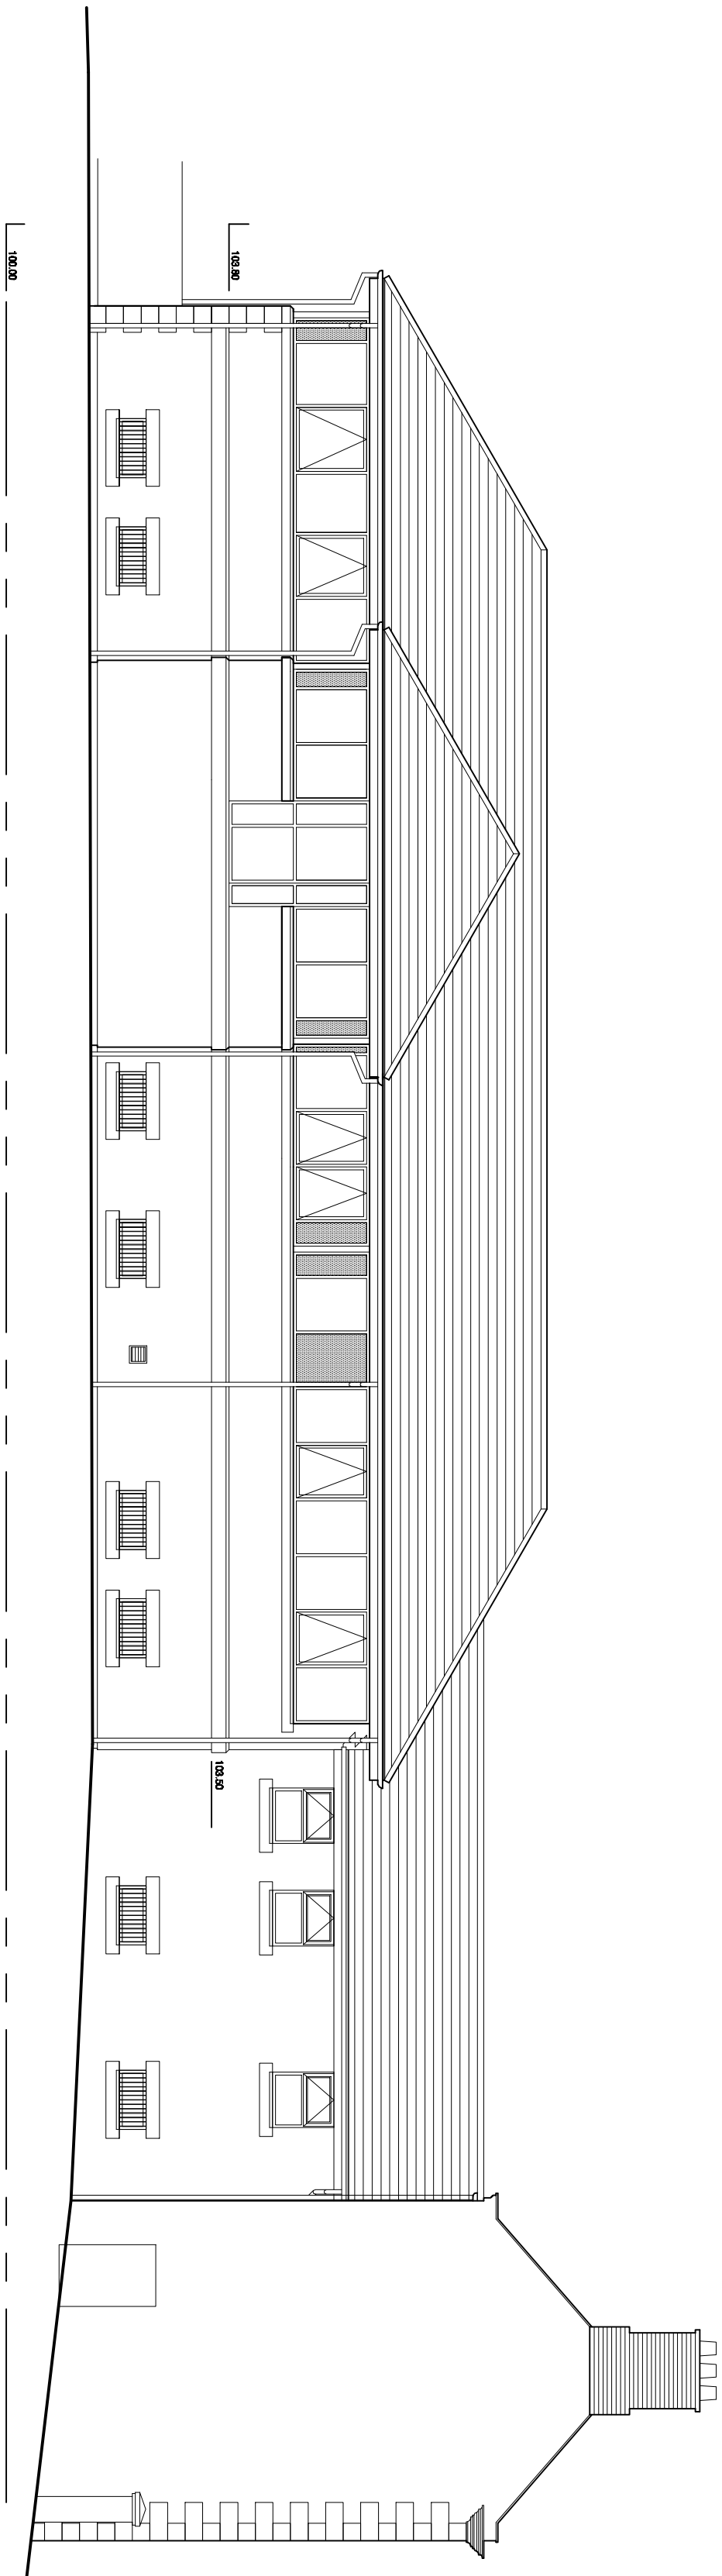


EXISTING WEST ELEVATION (TO BOWLING GREEN & FOOTPATH)

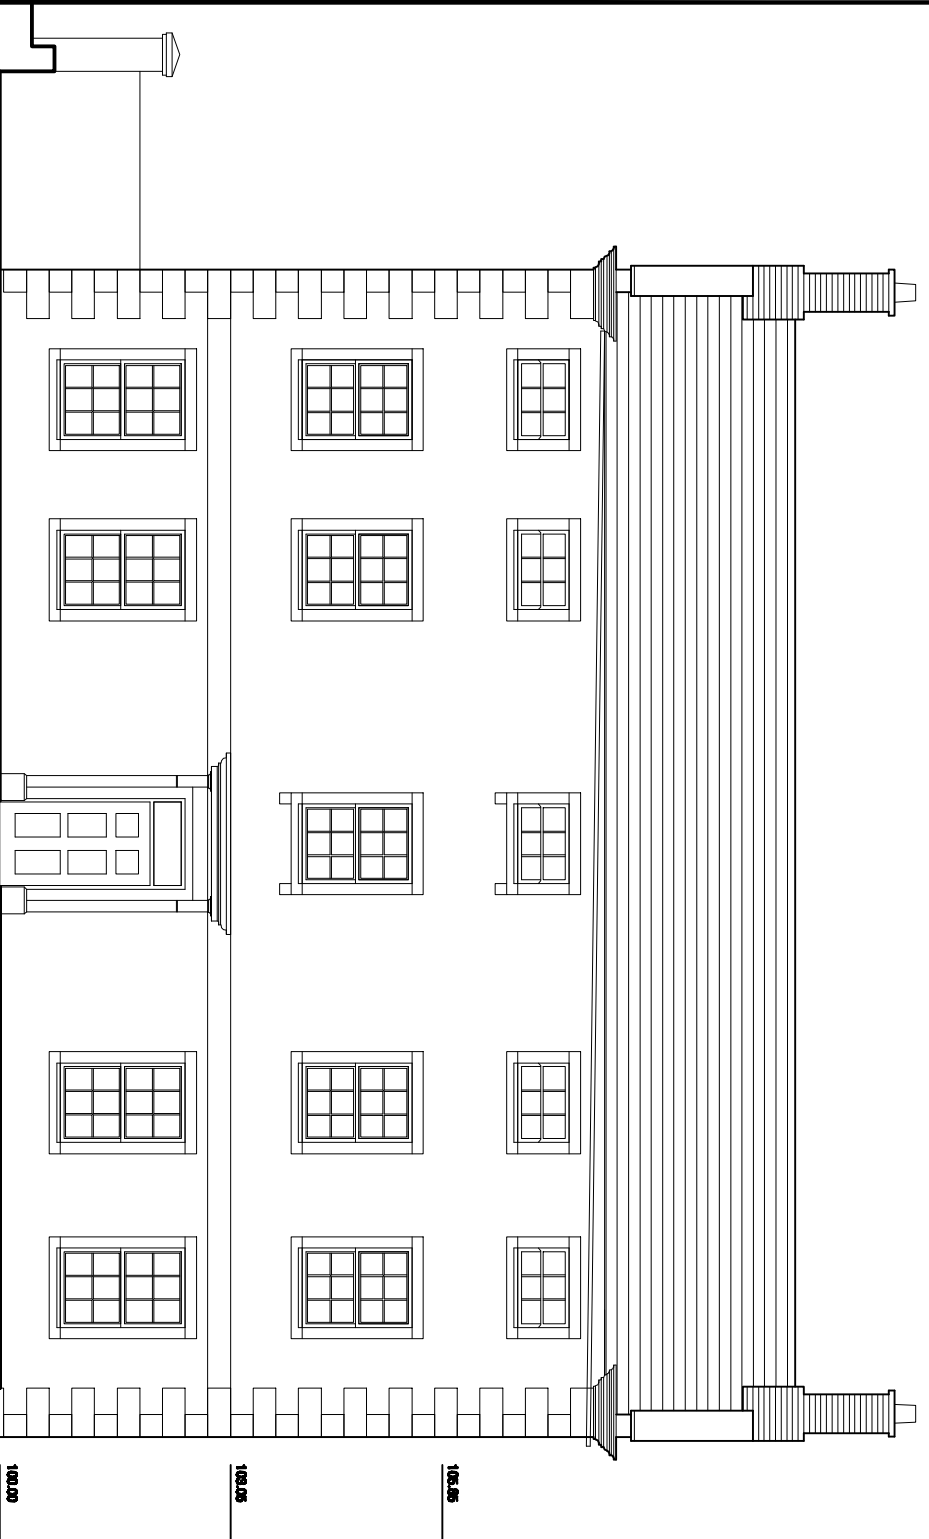

PROPOSED SOUTH ELEVATION (TO CHURCH STREET)

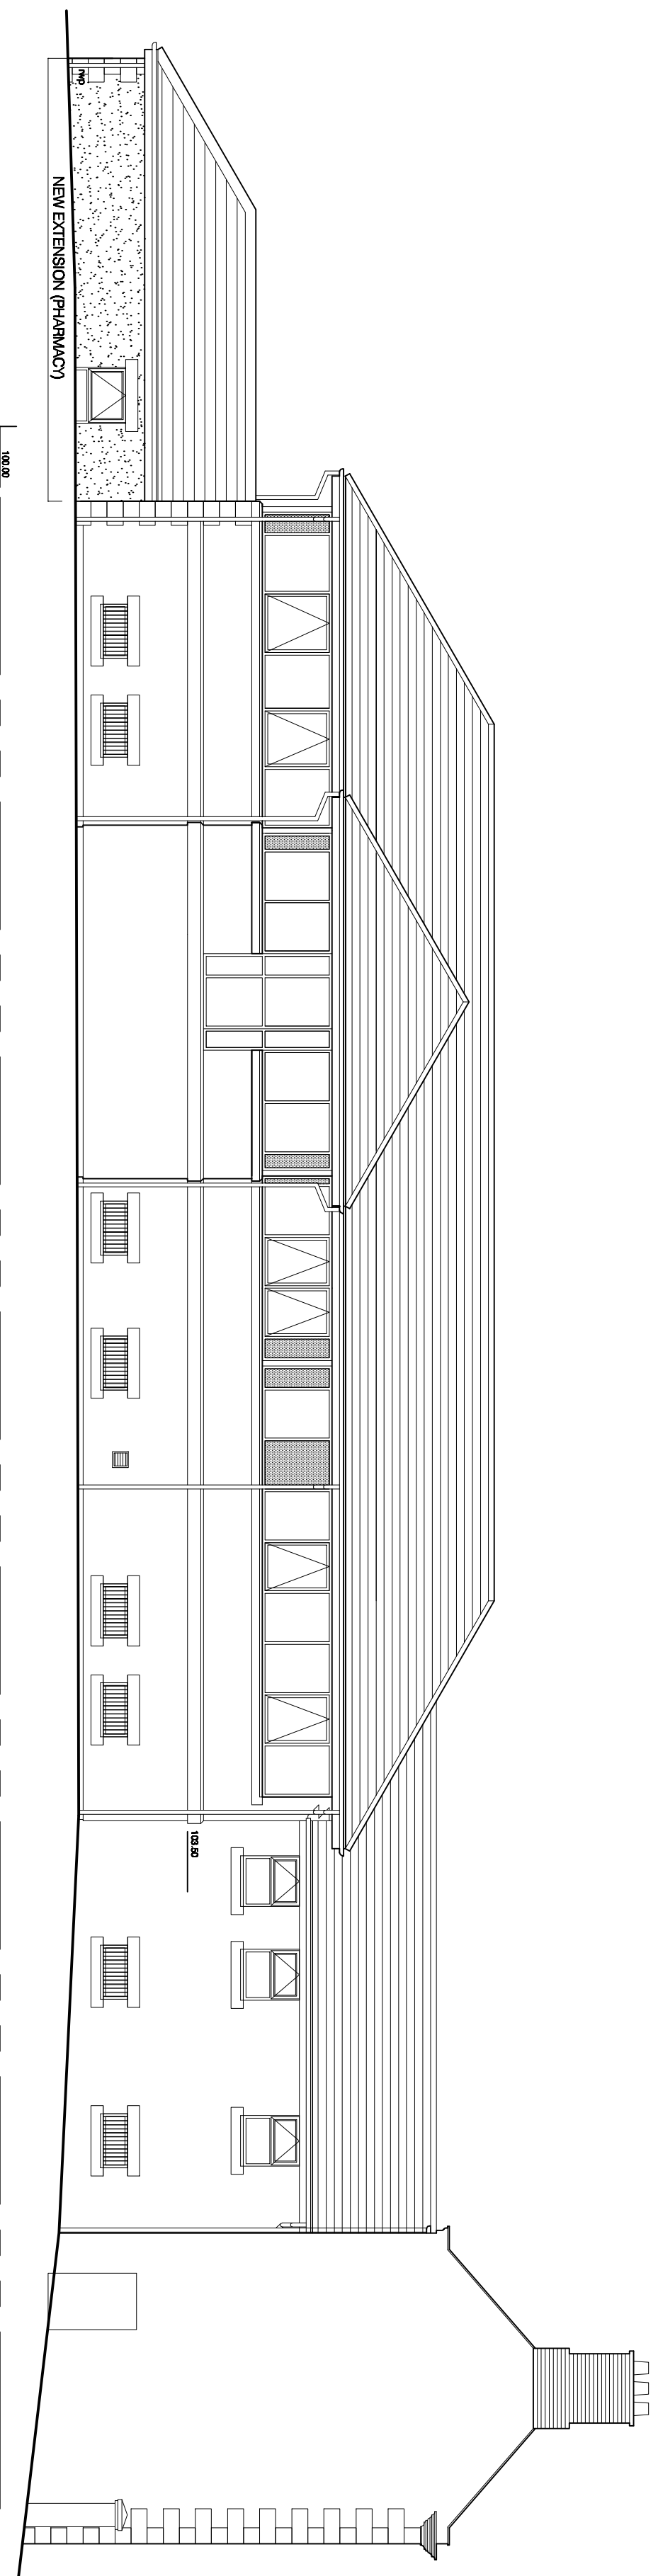

PROPOSED WEST ELEVATION (TO BOWLING GREEN & FOOTPATH)

 

MR+P
ARCHITECTS
MELLING RIDGEWAY + PARTNERS LTD
CHARTER HOUSE MOORE STREET
SHEFFIELD S3 7UR
t: 0114 2723321
f: 0114 2727395
e: info@mrp-architects.co.uk

PROJECT
DR SICS & PARTNERS
GARLAND HOUSE SURGERY
DARFIELD
NR BARNISLEY

TITLE
EXISTING & PROPOSED ELEVATIONS

DRAWING STATUS
PLANNING

DRAWN BY: D.L.

DATE: AUGUST 2009

SCALE: 1:100@A1

DRAWING No. 4609/402