



THIS DRAWING IS NOT TO BE USED FOR CONSTRUCTION PURPOSES.

DRAINAGE DETAILS SUBJECT TO DETAIL DESIGN & SITE INVESTIGATION.

RED LINE DENOTES APPLICATION BOUNDARY, SITE OWNERSHIP SUBJECT TO CONFIRMATION BY OTHERS

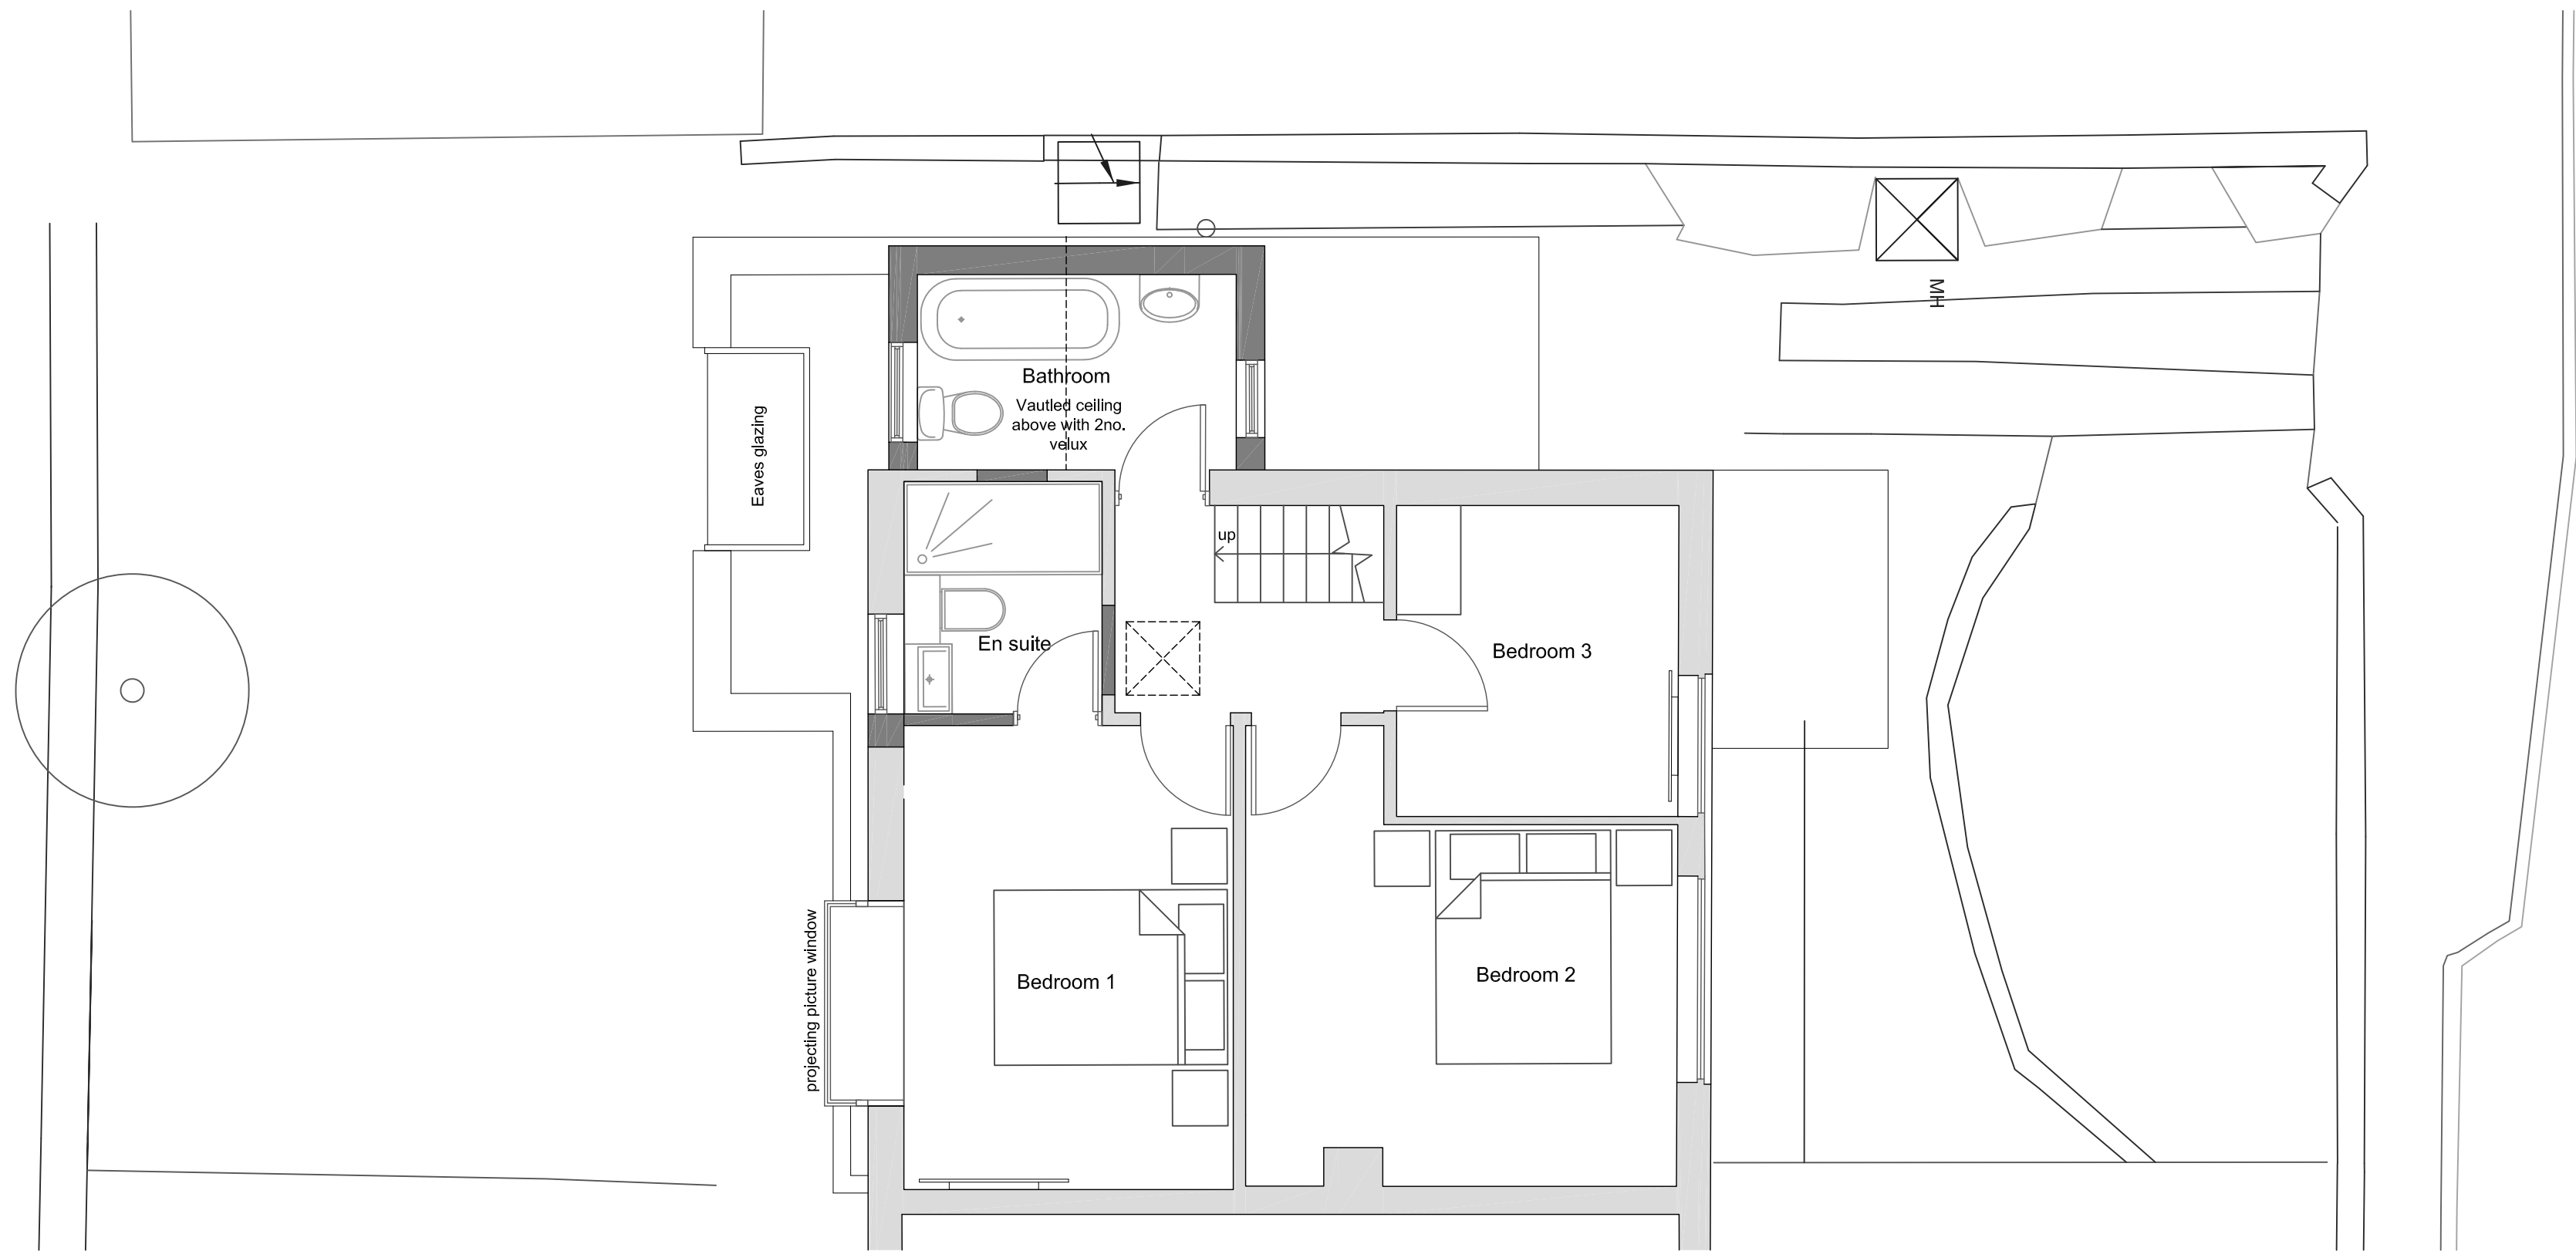

Proposed First Floor Plan
Scale 1:50

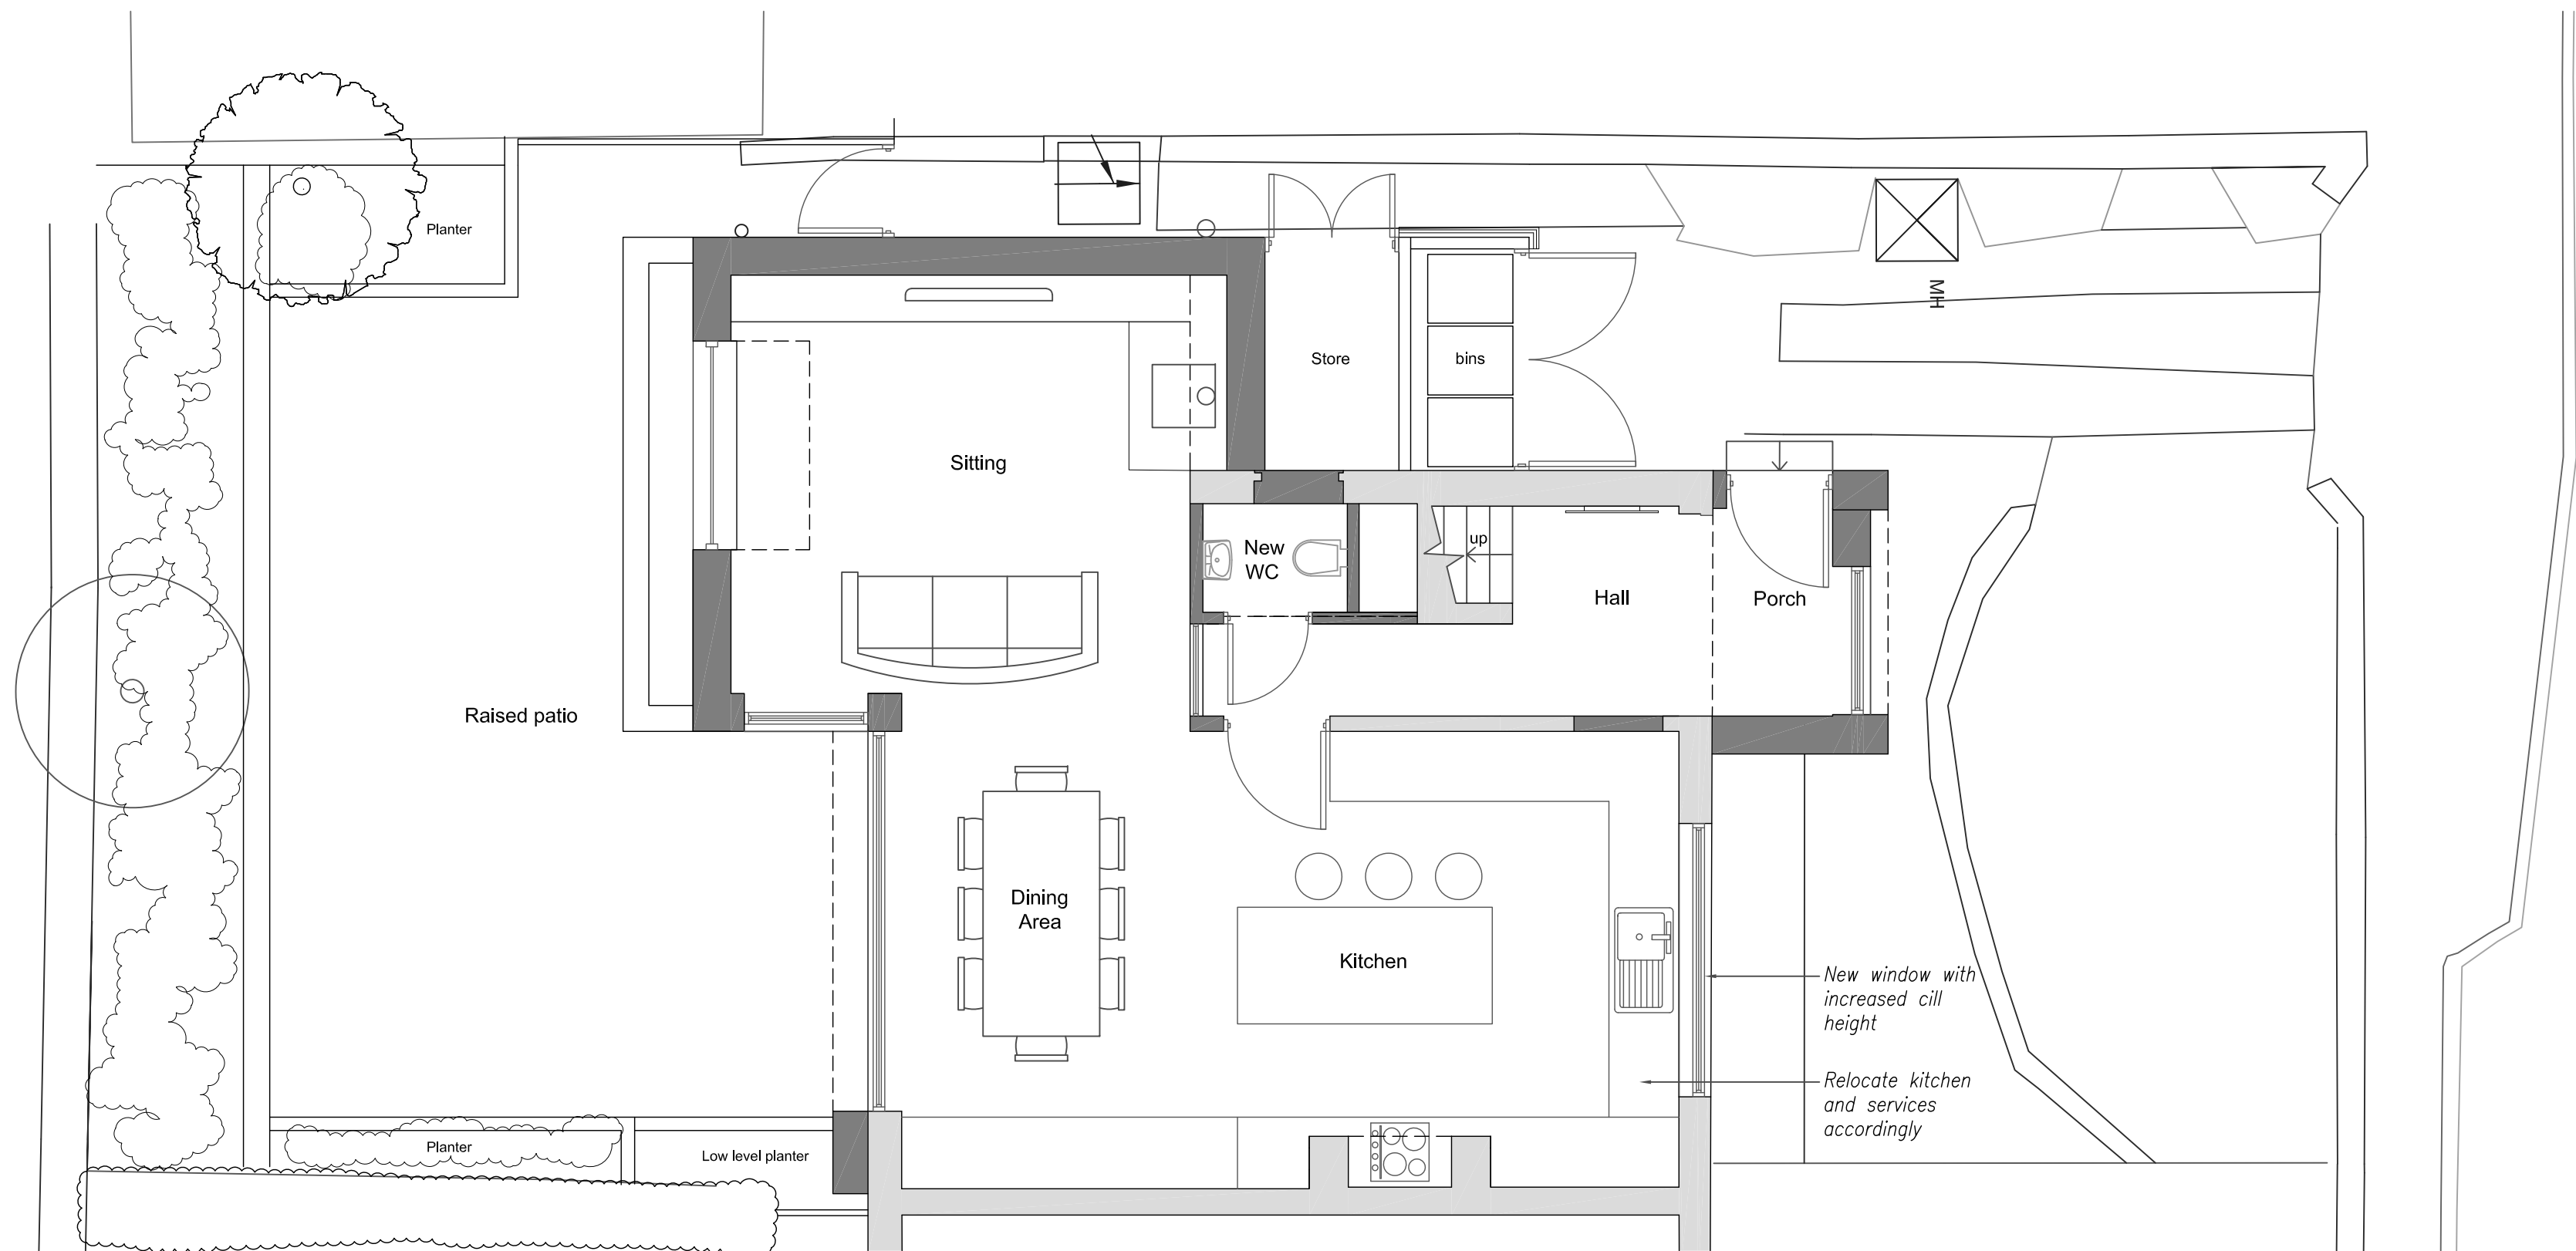

Proposed Ground Floor Plan
Scale 1:50

Rev: A Rev Date: 01/12/2019 Drawn By: CB

Rev Details:
Re-submission

PLANNING DRAWING