



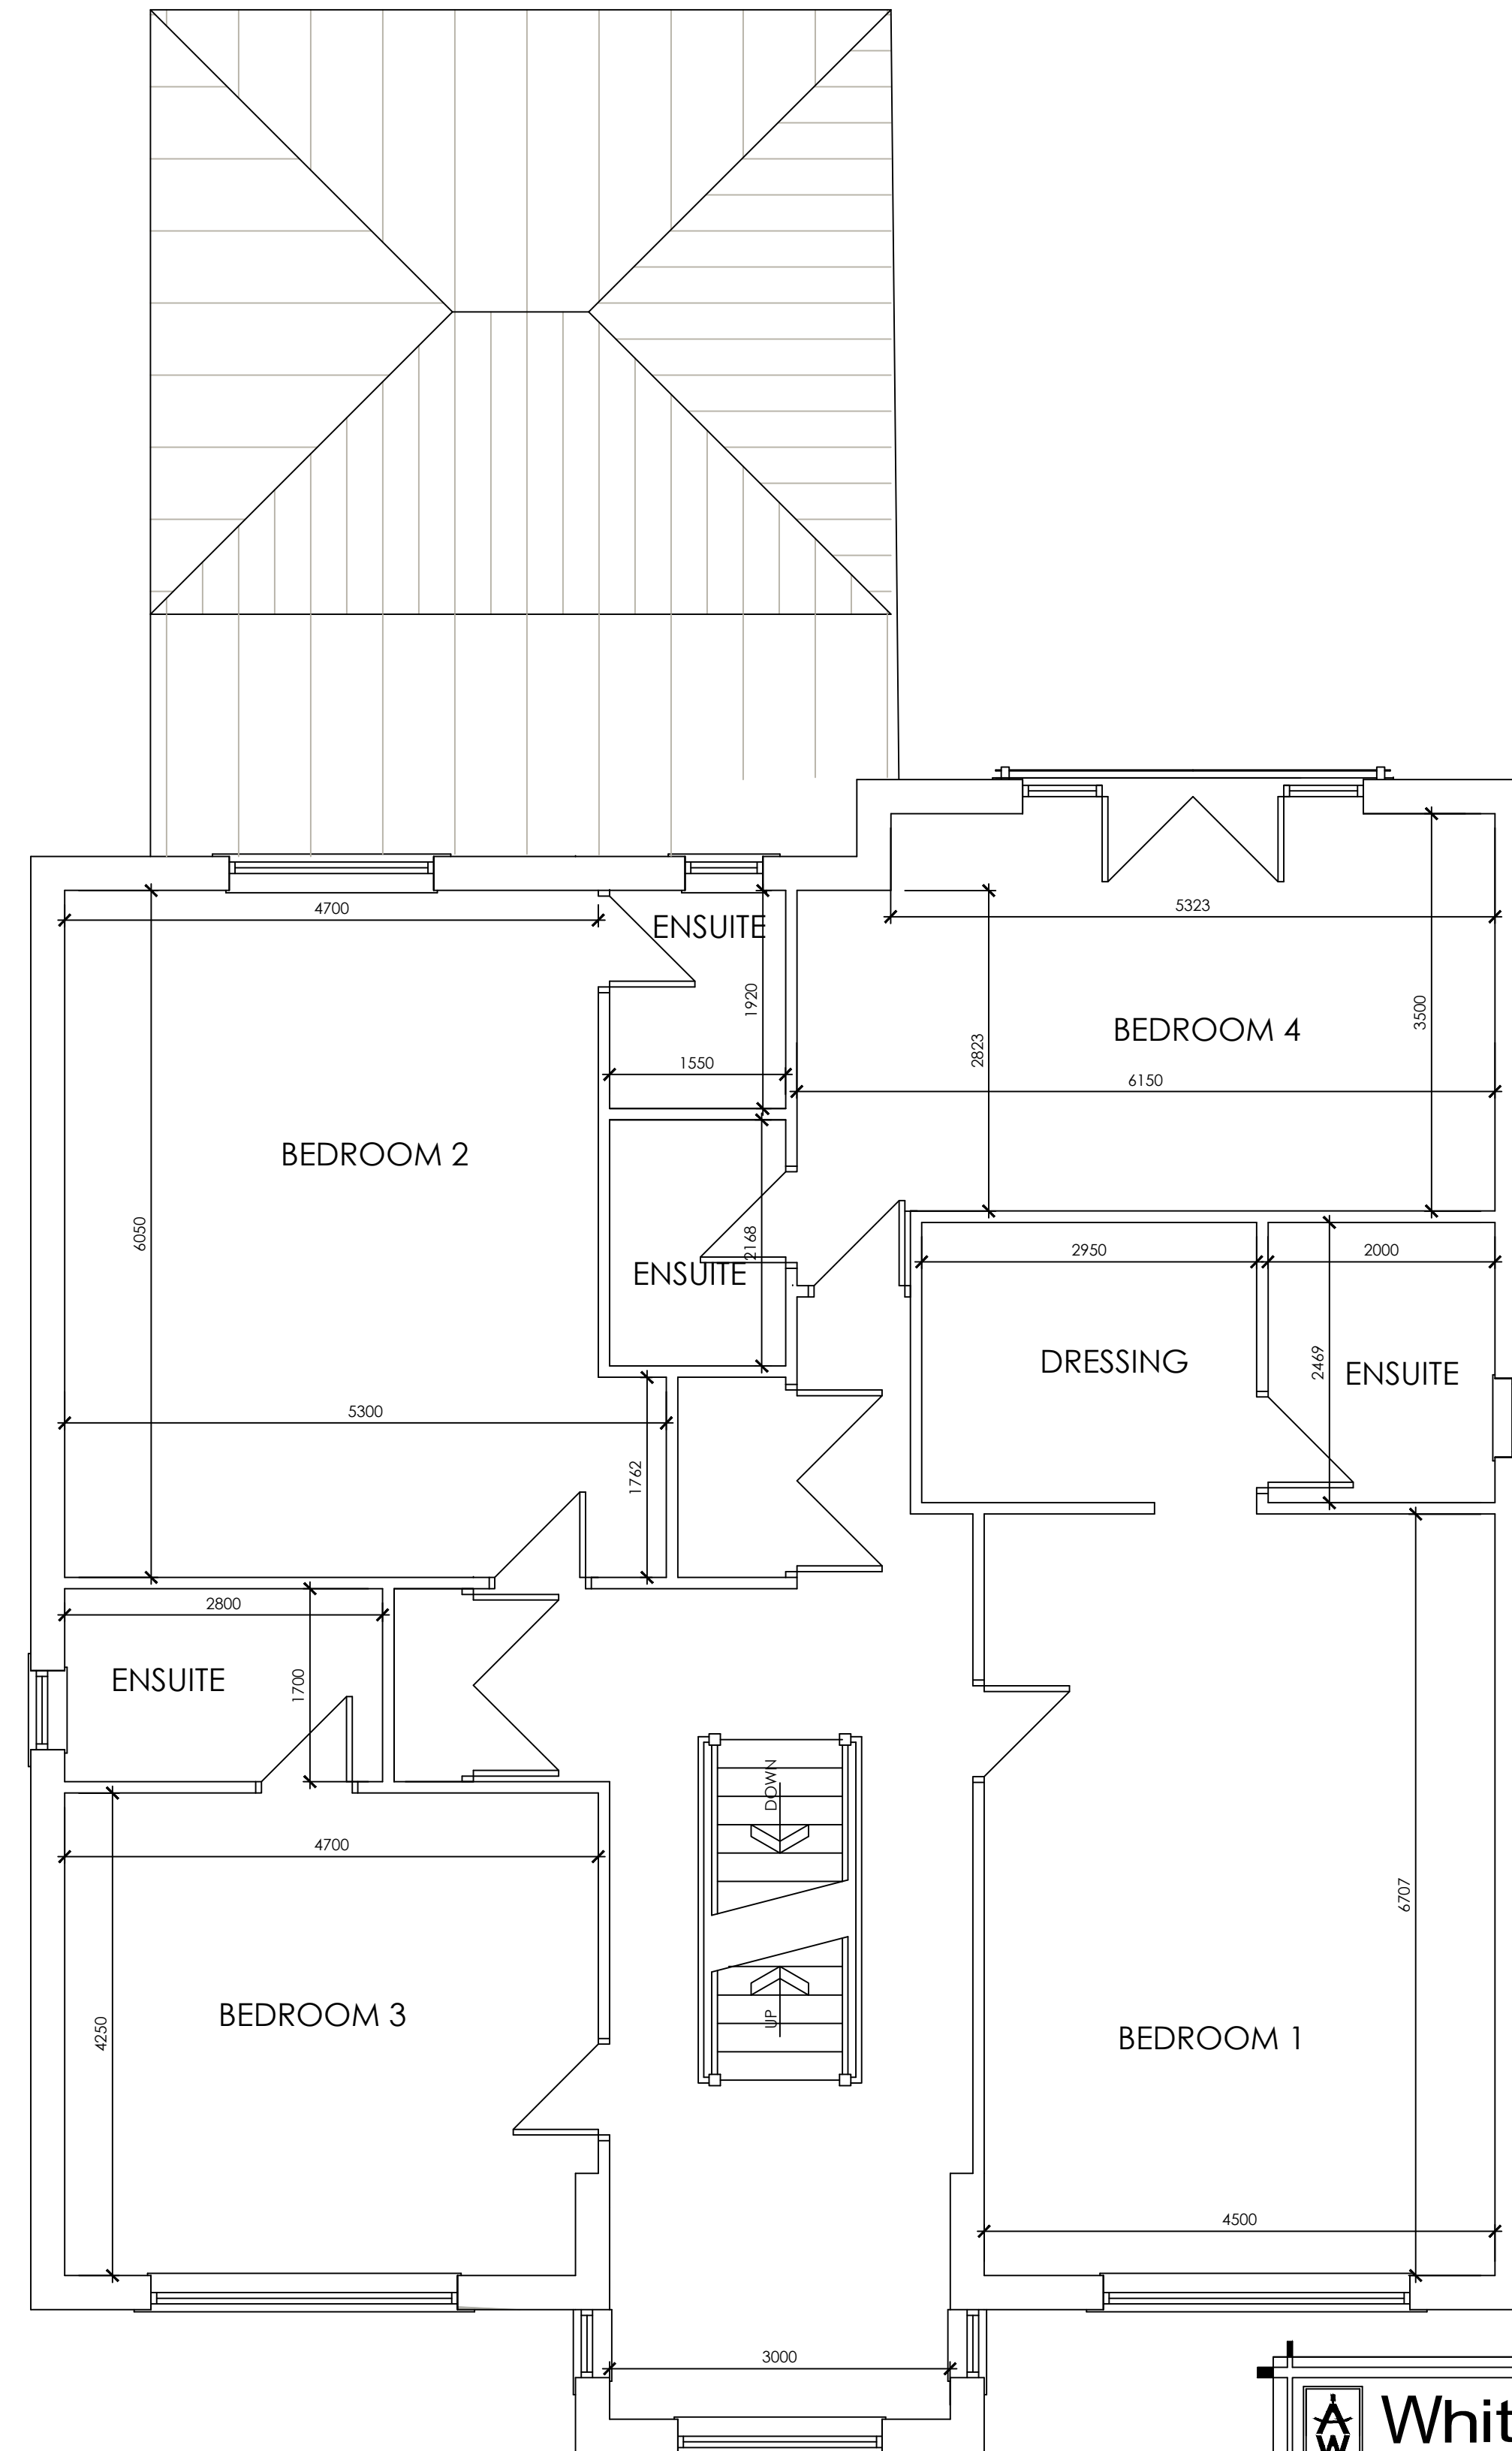

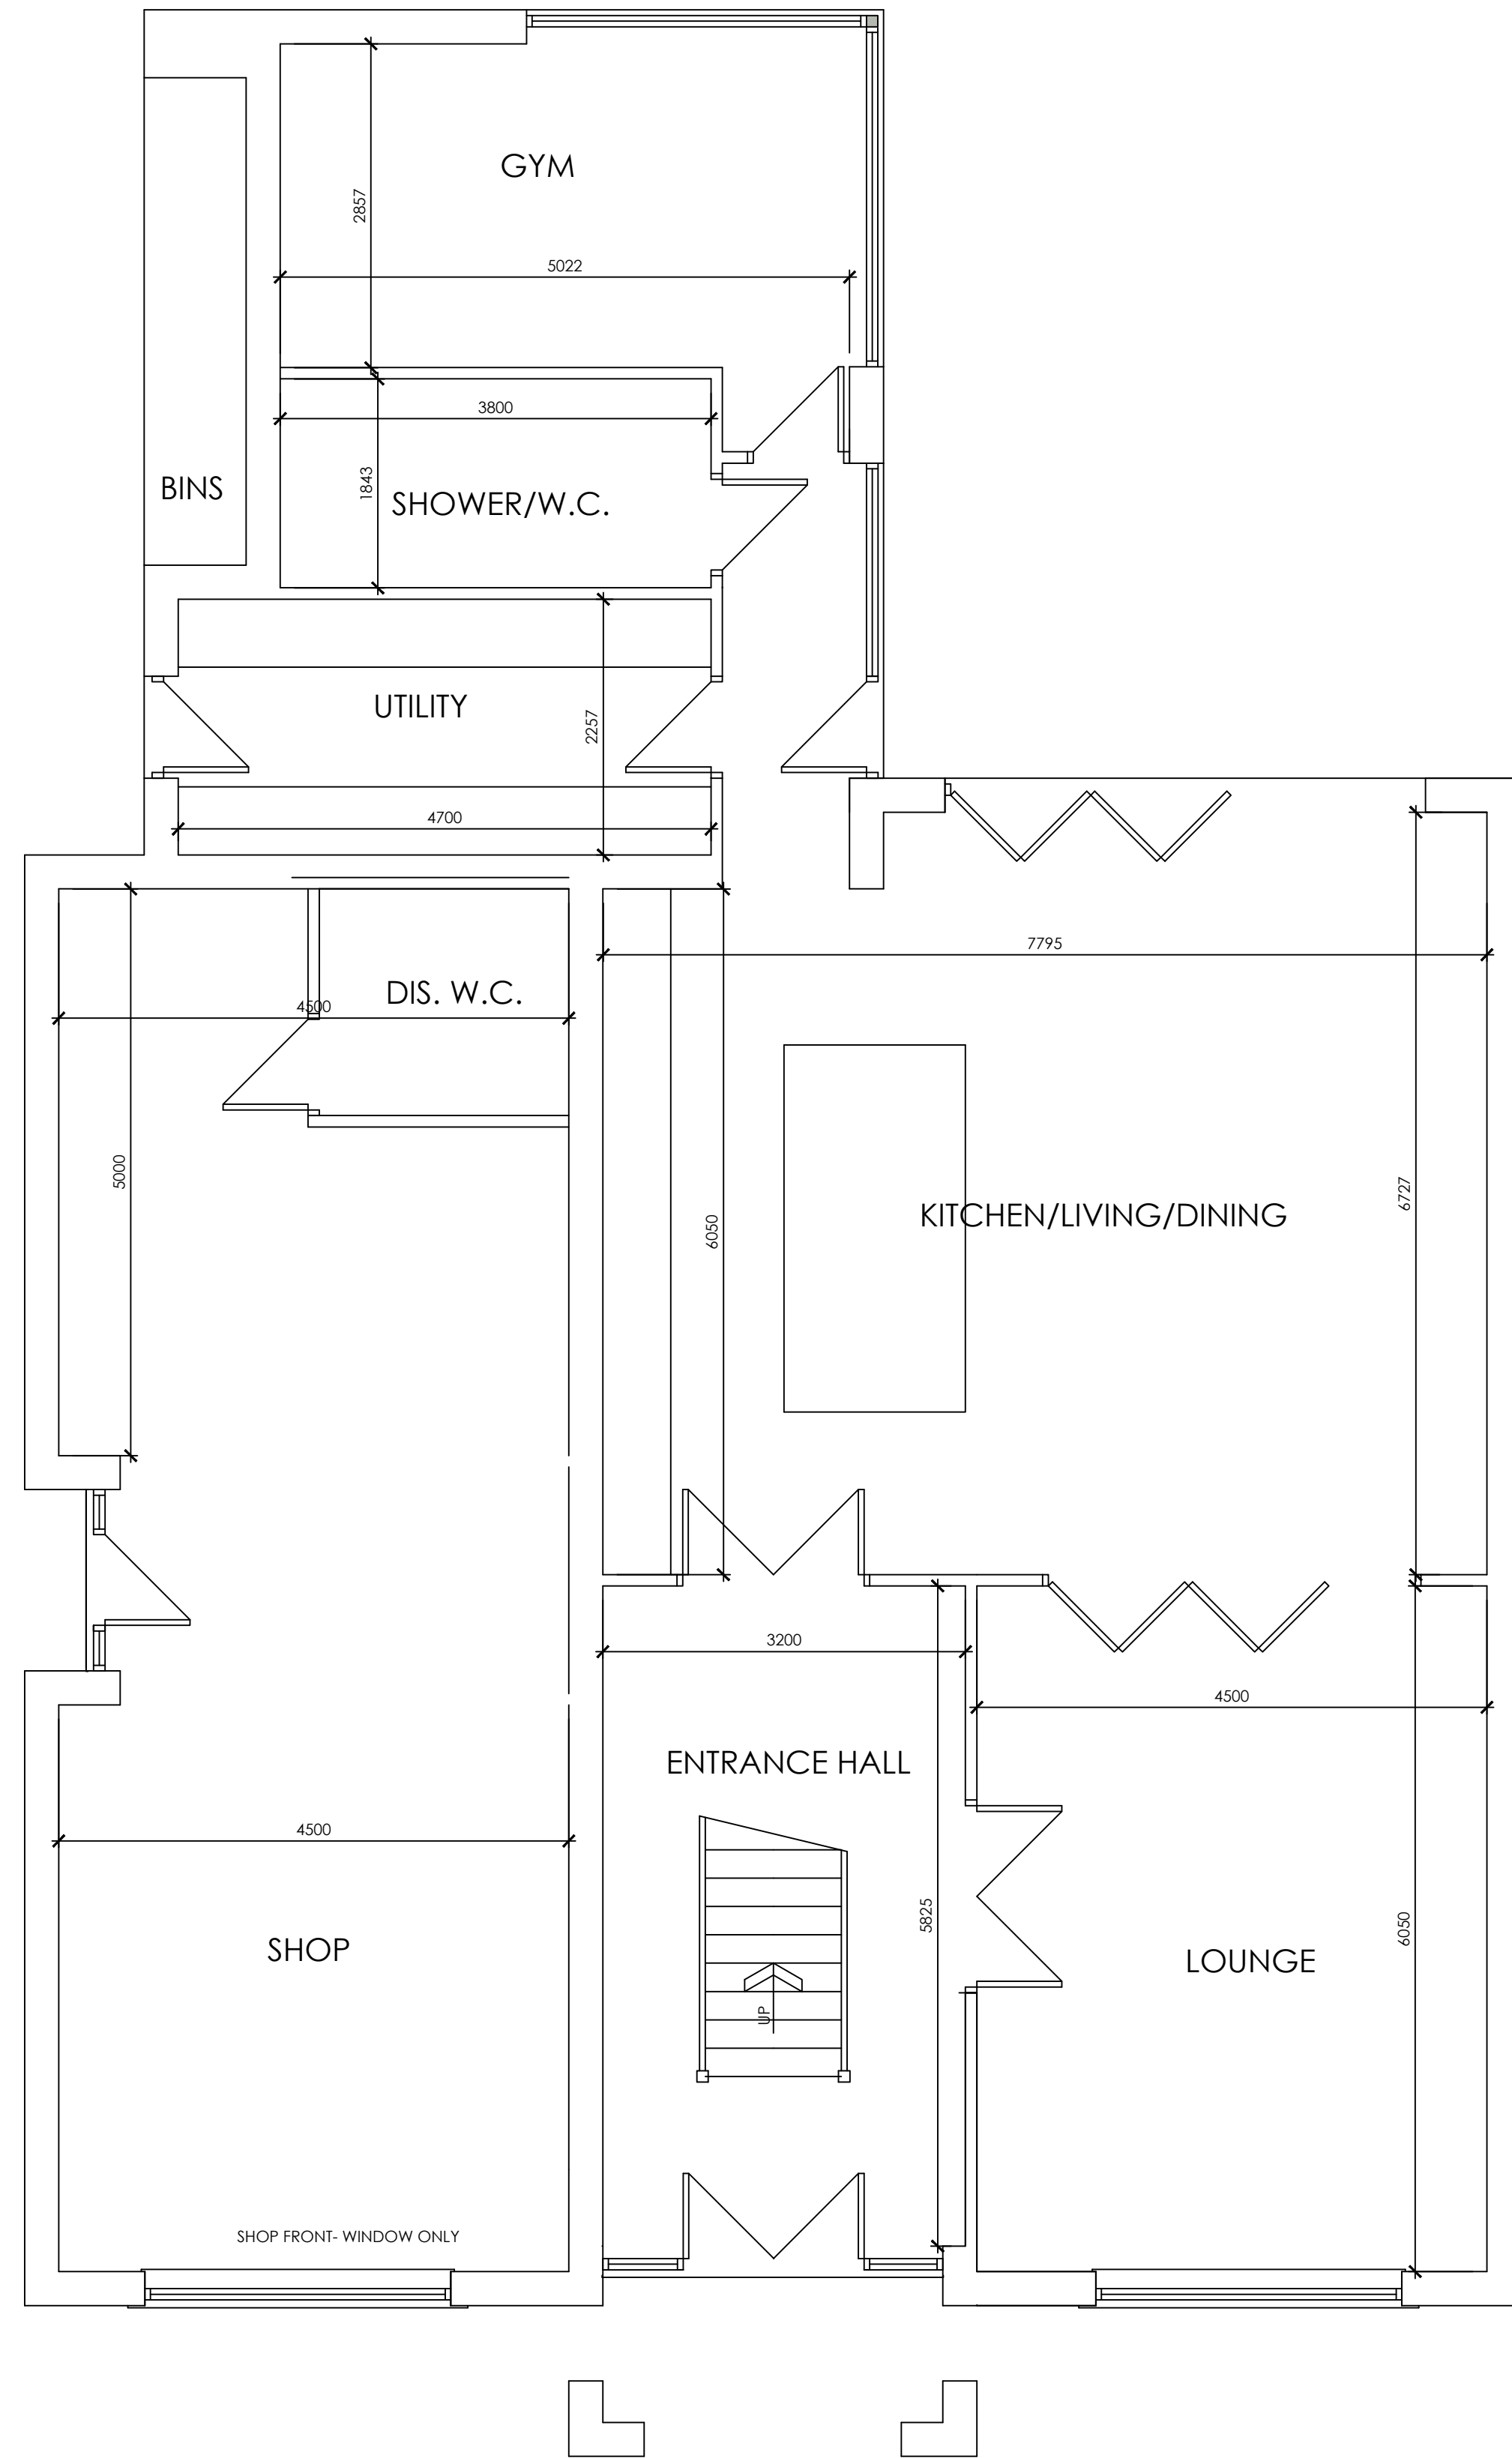

OFFICE ONE,
34 VICTORIA ROAD,
BARNLEY,
S70 2BU

Phone: 01226 208482
Email: info@whiteaguspартnership.co.uk
Web: www.whiteaguspартnership.co.uk

ARCHITECTURAL SERVICES			Client.		
Project. PROPOSED DWELLING & RETAIL UNITS 286A SACKUP LANE, STAINCROSS, BARNLEY S75 5BA			MRS RAJBIR BAINES		
Drawing Title. GROUND AND FIRST FLOOR PLANS			Date. SEPT 2018	Scale. 1:50 & 1:100 @ A1	
Ref. 17-198			Dwg. No. 04	Rev. D	
Date	Suffix	Description	Date	Suffix	Description
08-11-18	A	GENERAL REVISIONS			
14-01-19	B	REVISED TO CLIENTS REQUIREMENTS			
13-03-19	C	REVISED FOLLOWING MEETING WITH PLANNING OFFICER			
27-03-19	D	SHOP REVISED			