




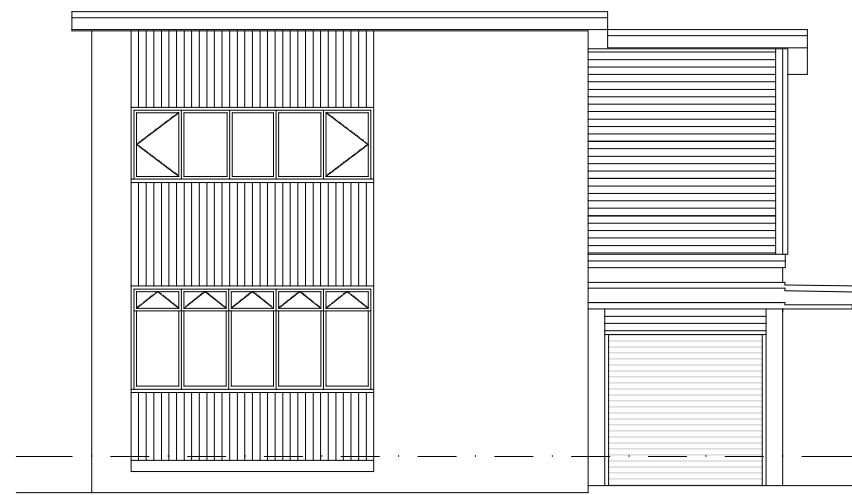


Existing Front Elevation
Scale 1:100

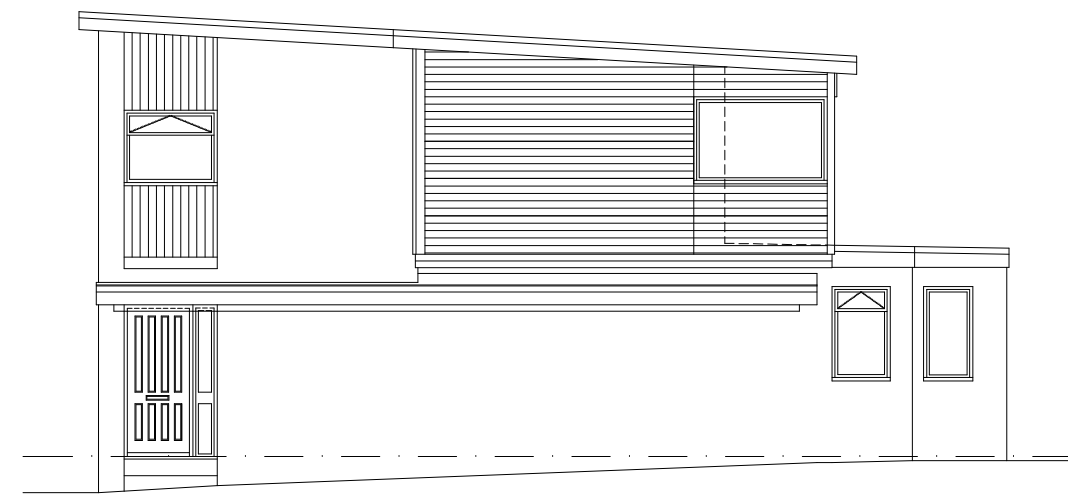


Existing Side Elevation
Scale 1:100

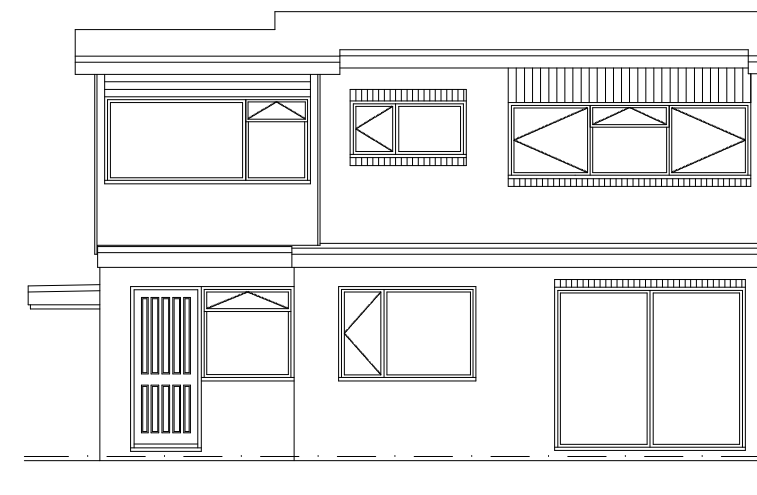



Existing Rear Elevation
Scale 1:100

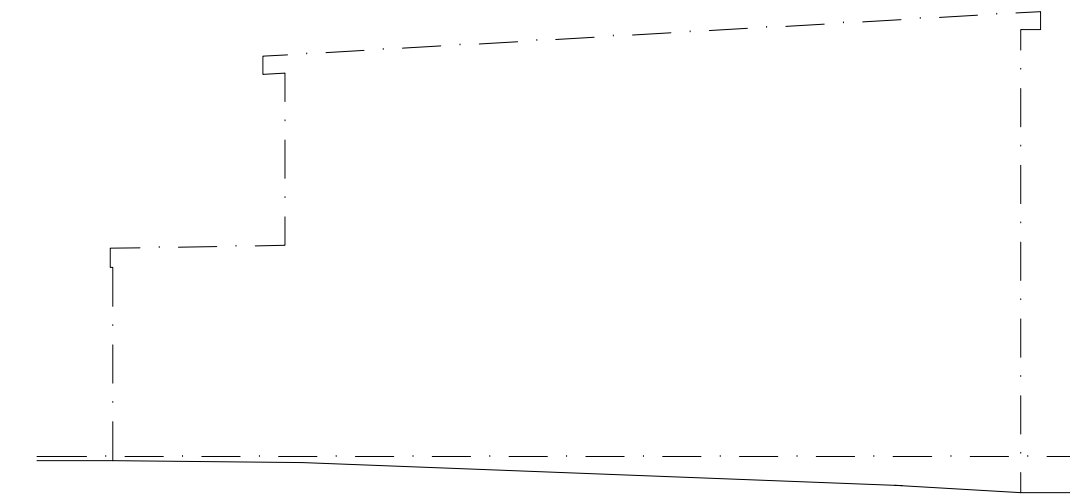


Existing Side Elevation
Scale 1:100

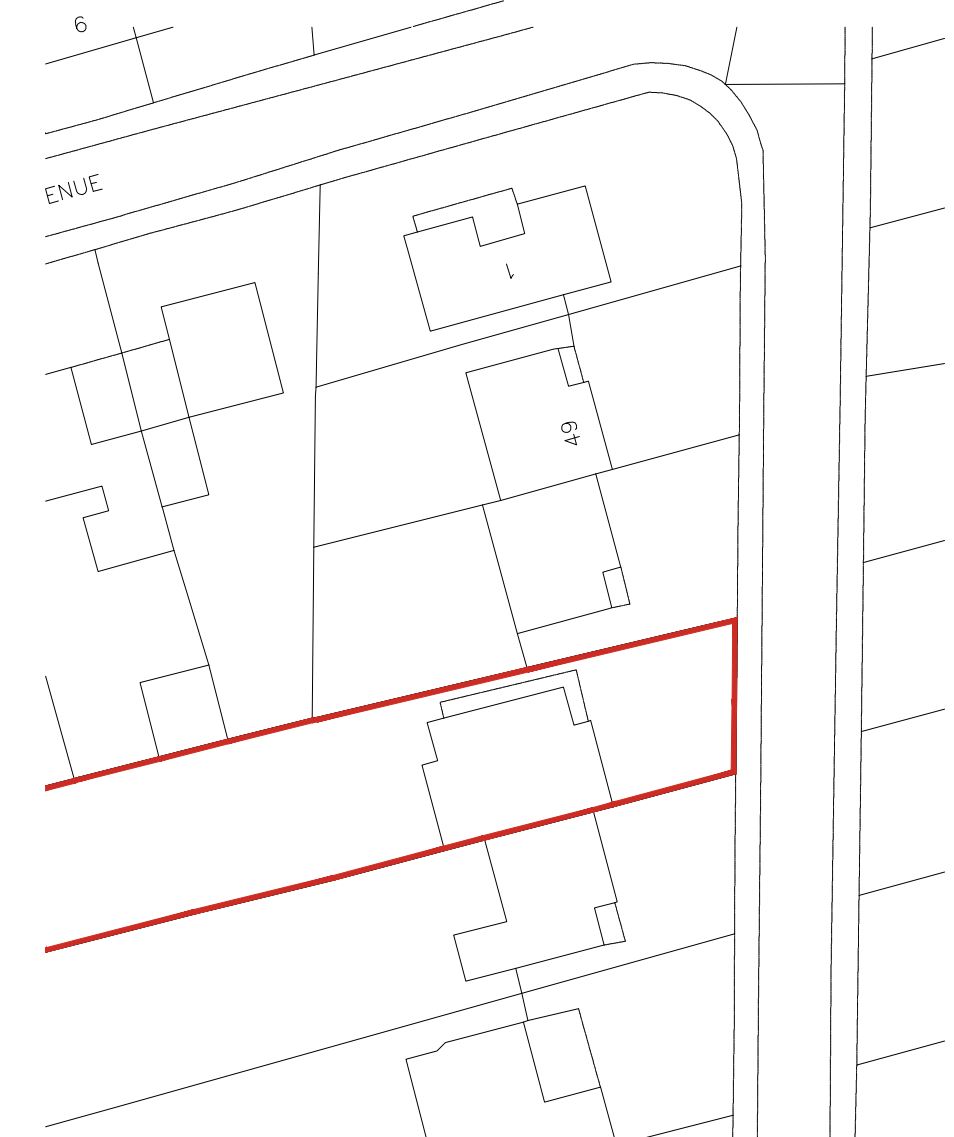

Site Plan
Scale 1:500

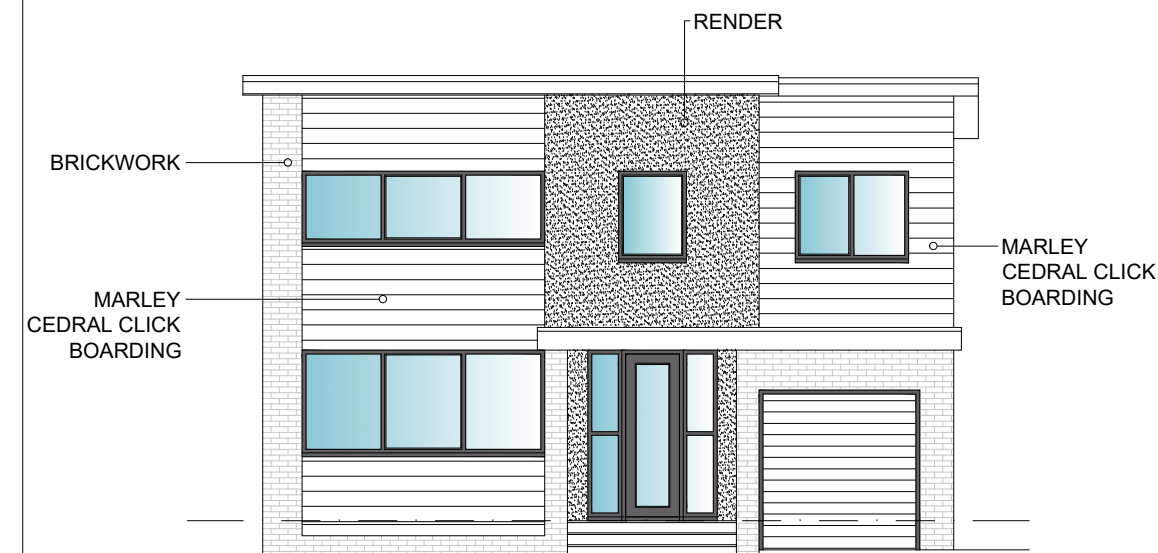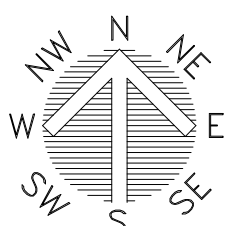


Proposed Front Elevation
Scale 1:100

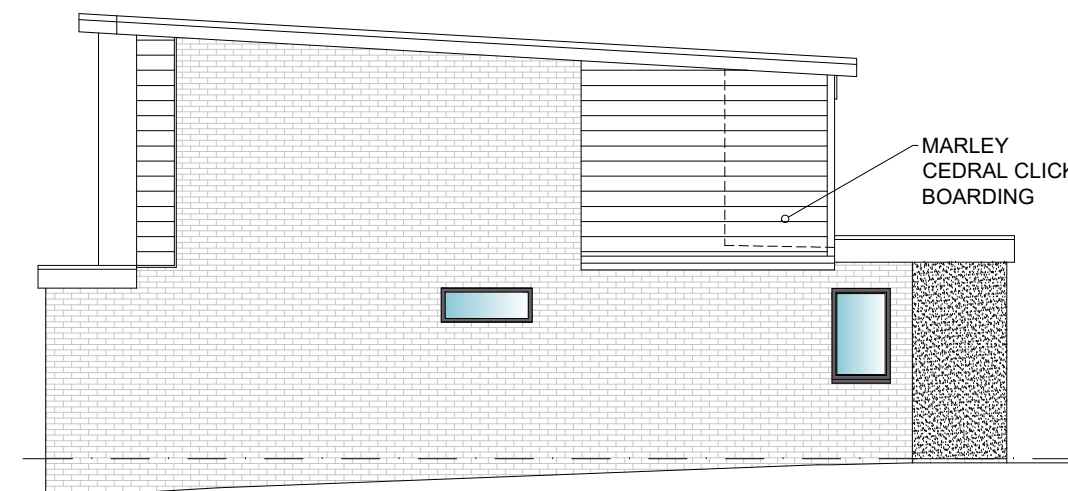

Proposed Side Elevation
Scale 1:100




Proposed Rear Elevation
Scale 1:100

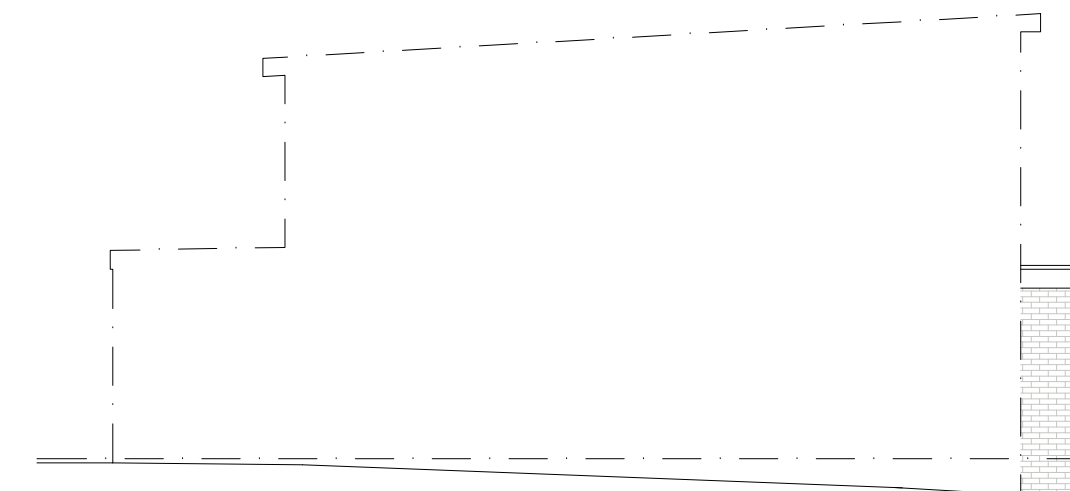


Proposed Side Elevation
Scale 1:100




Location Plan
Scale 1:1250

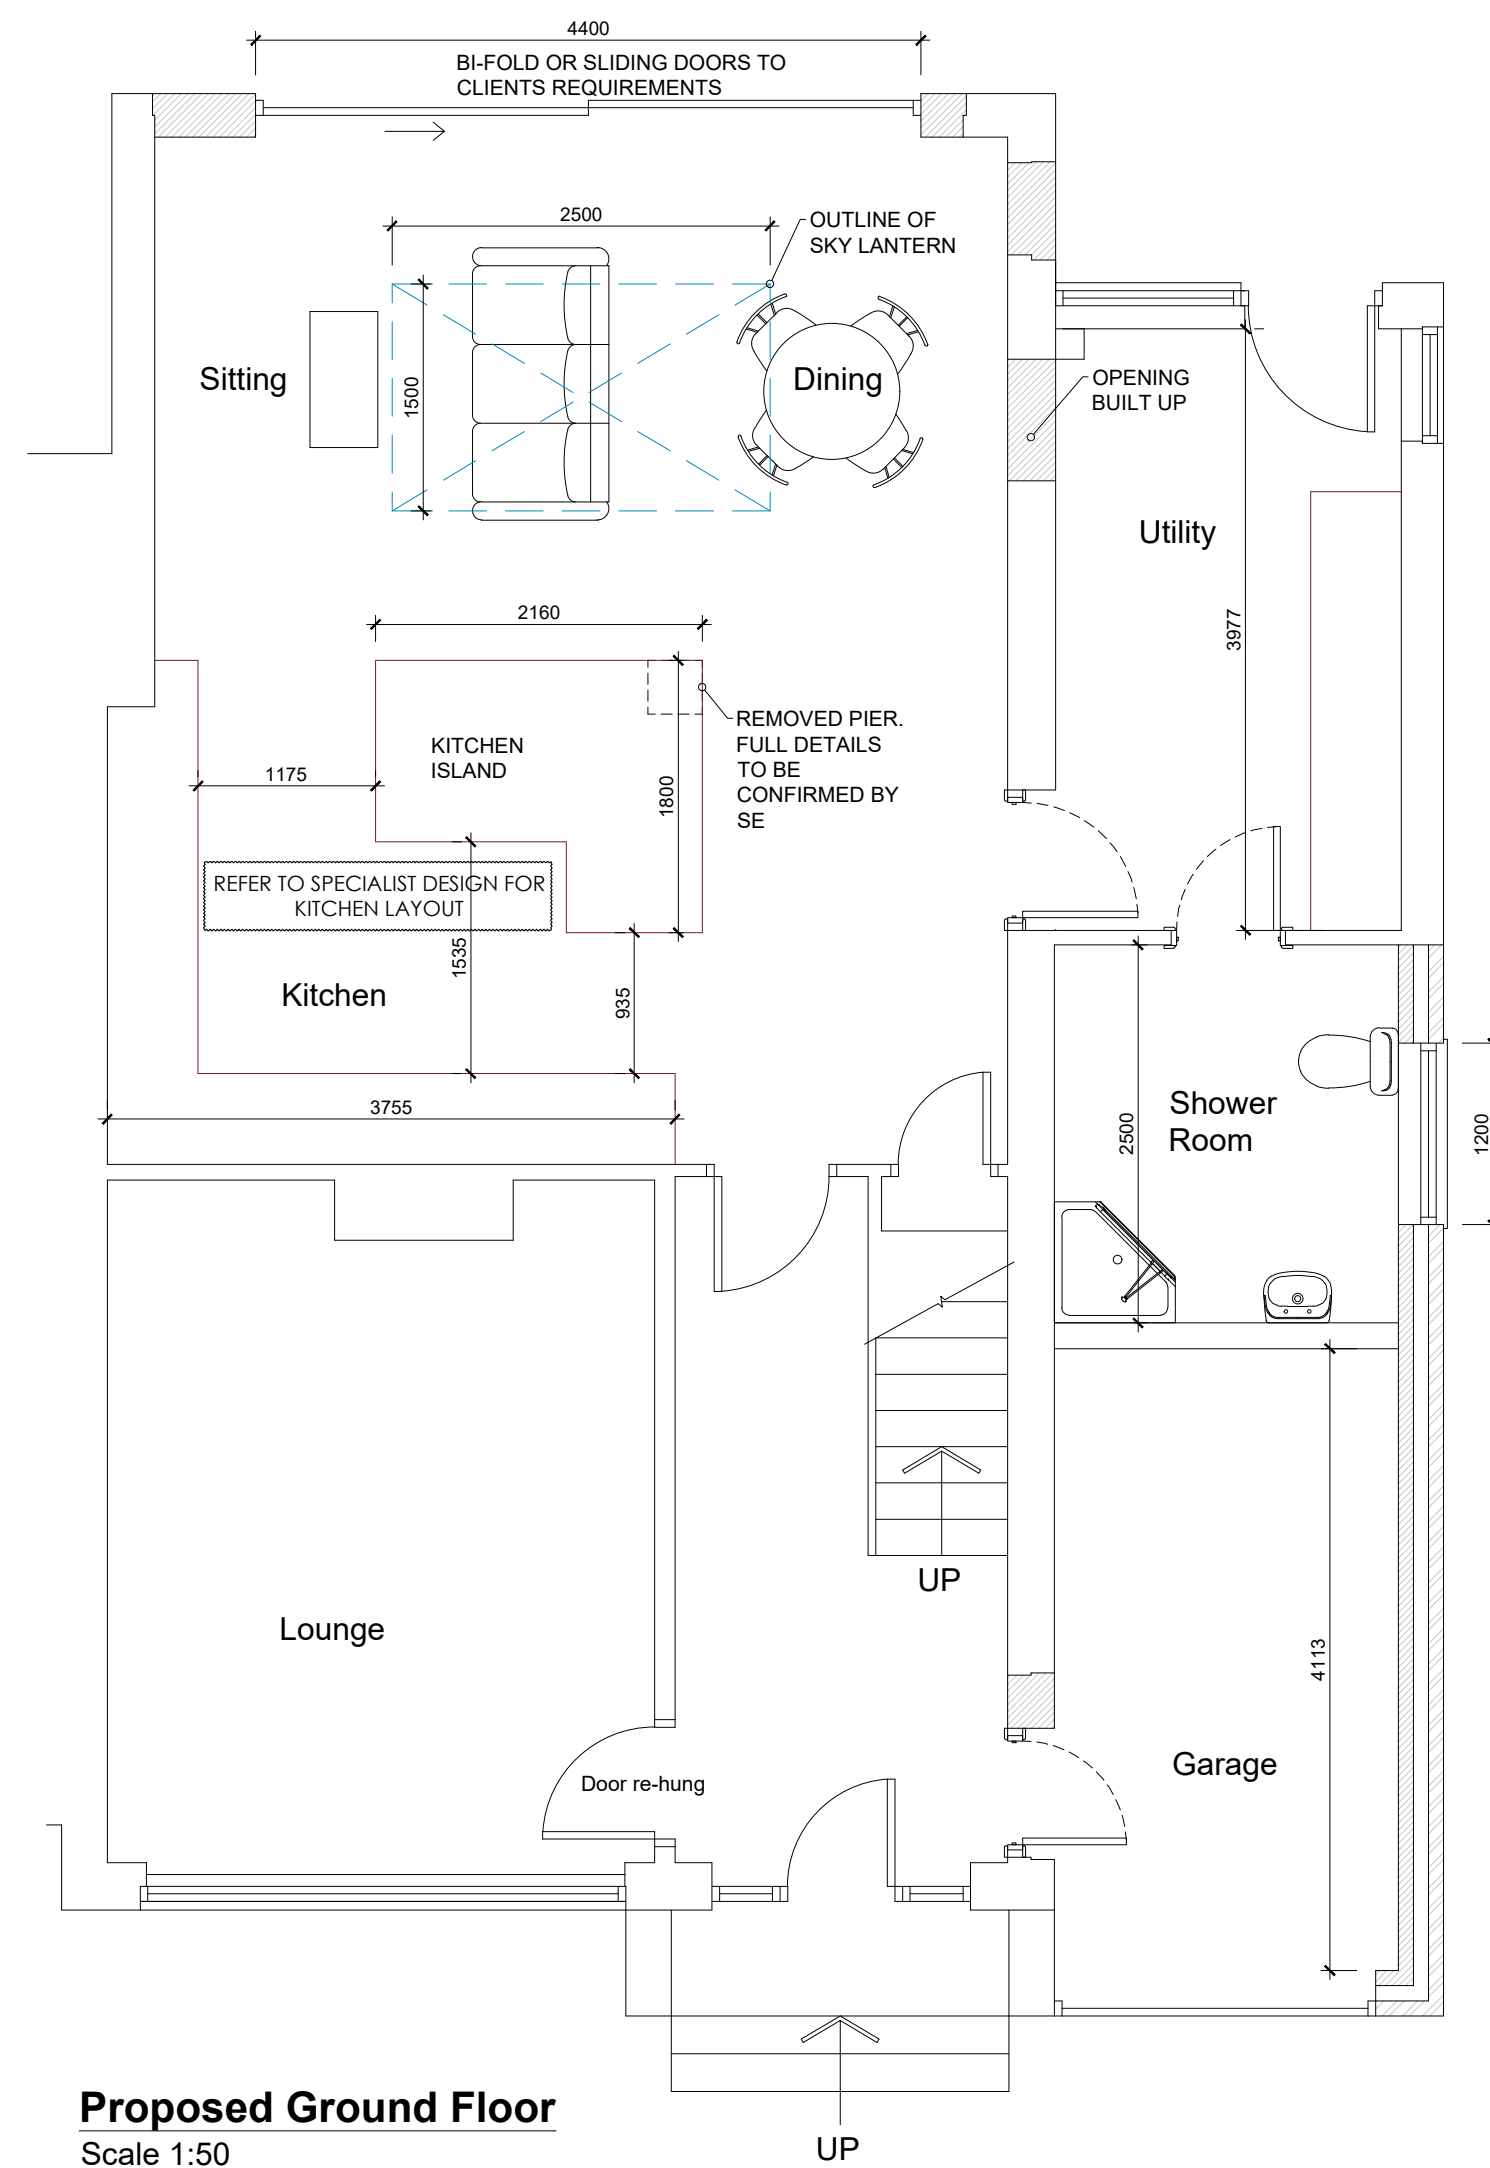


Proposed Ground Floor
Scale 1:50

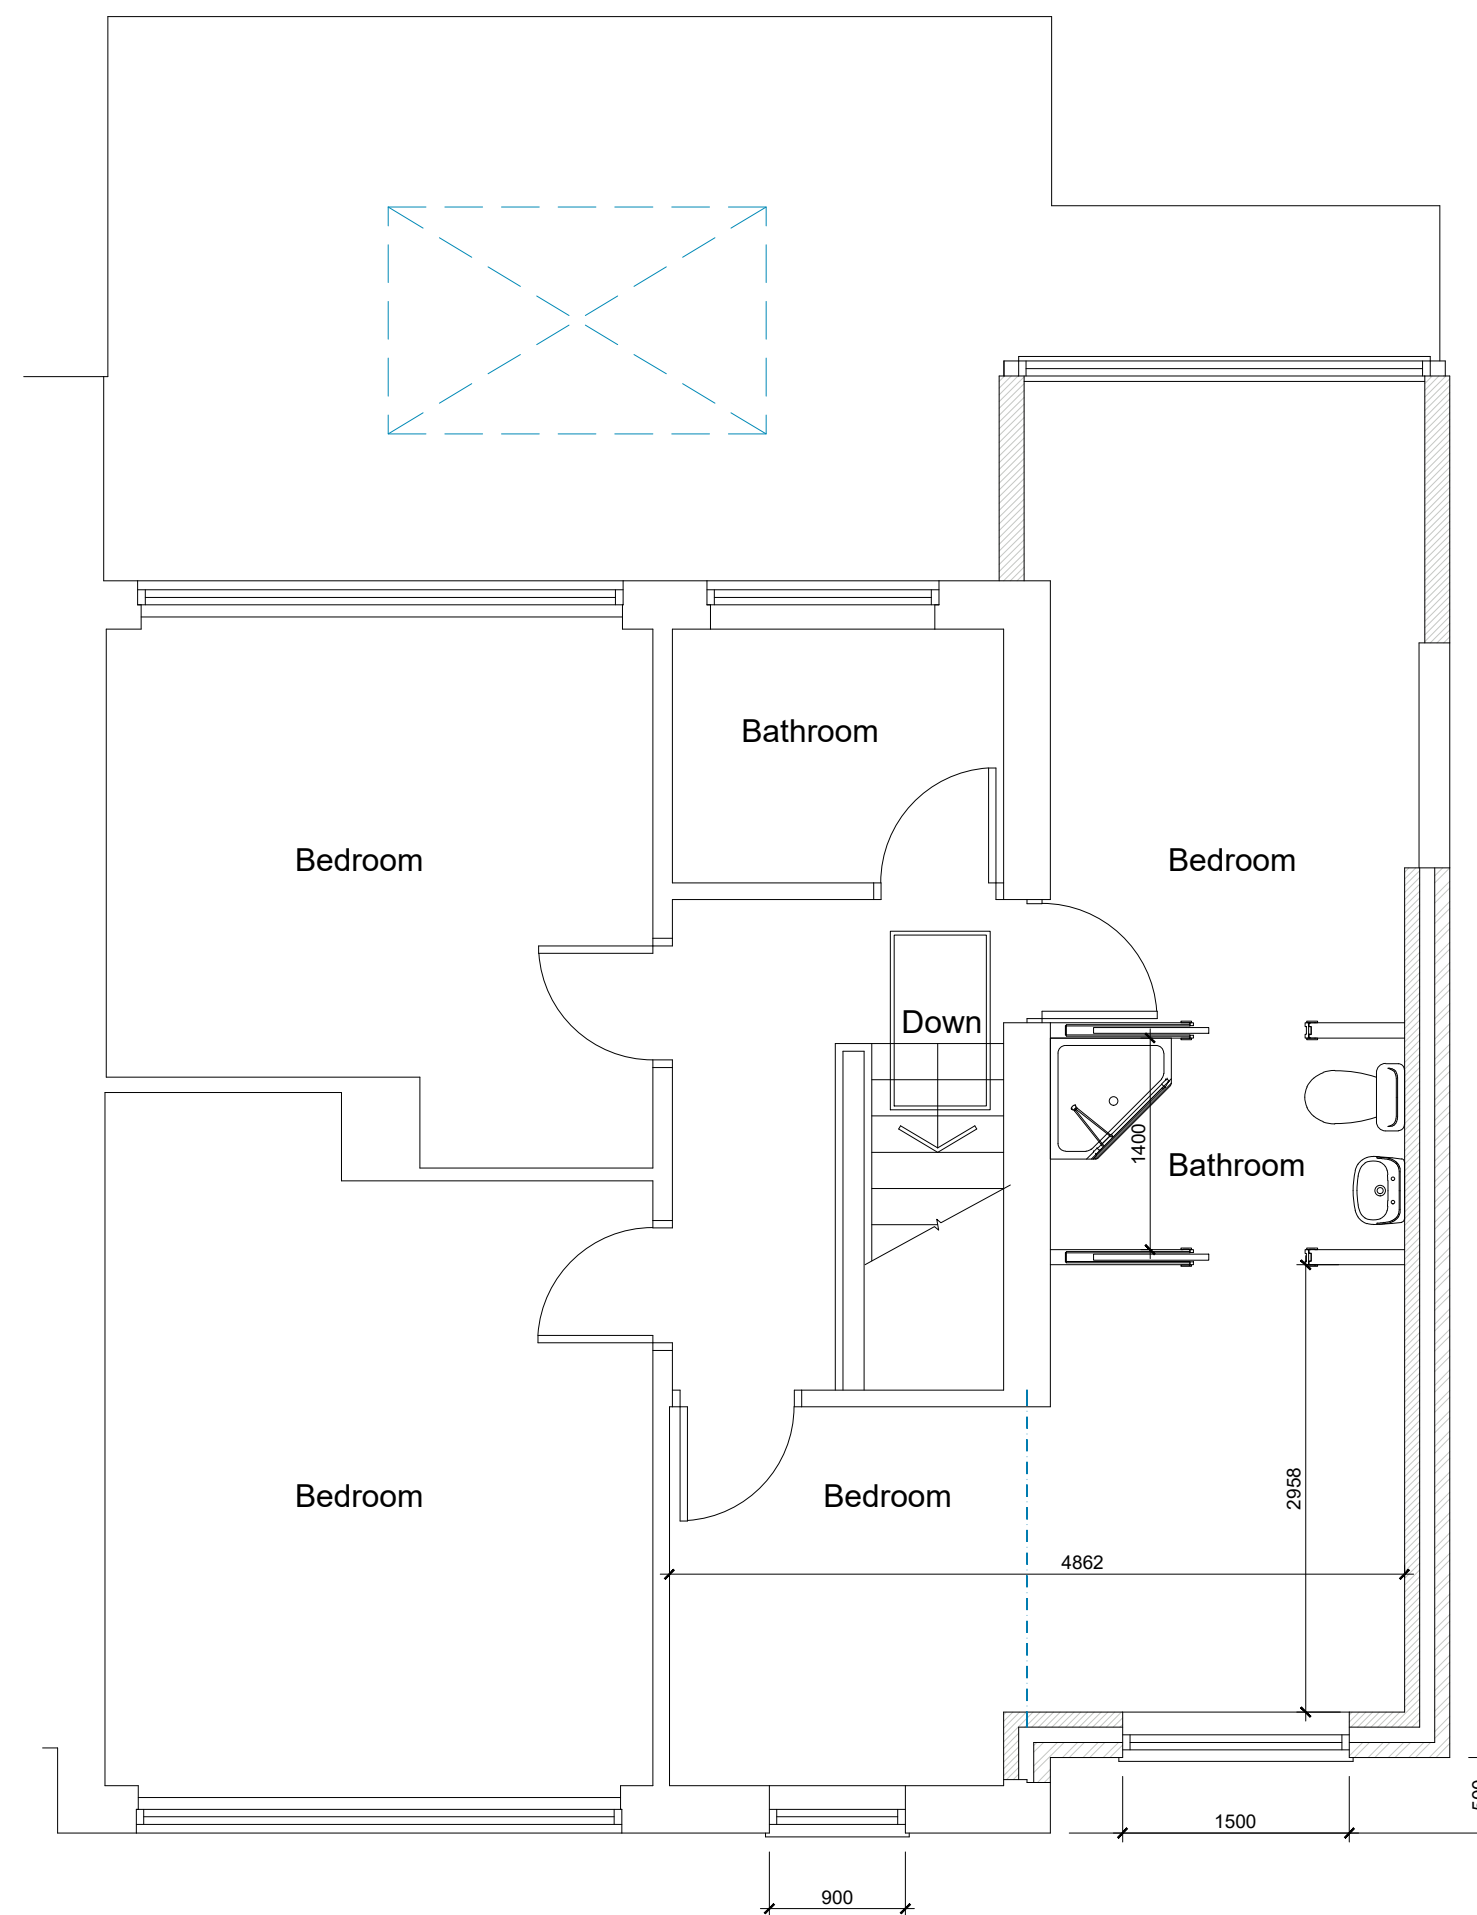

Proposed First Floor
Scale 1:50

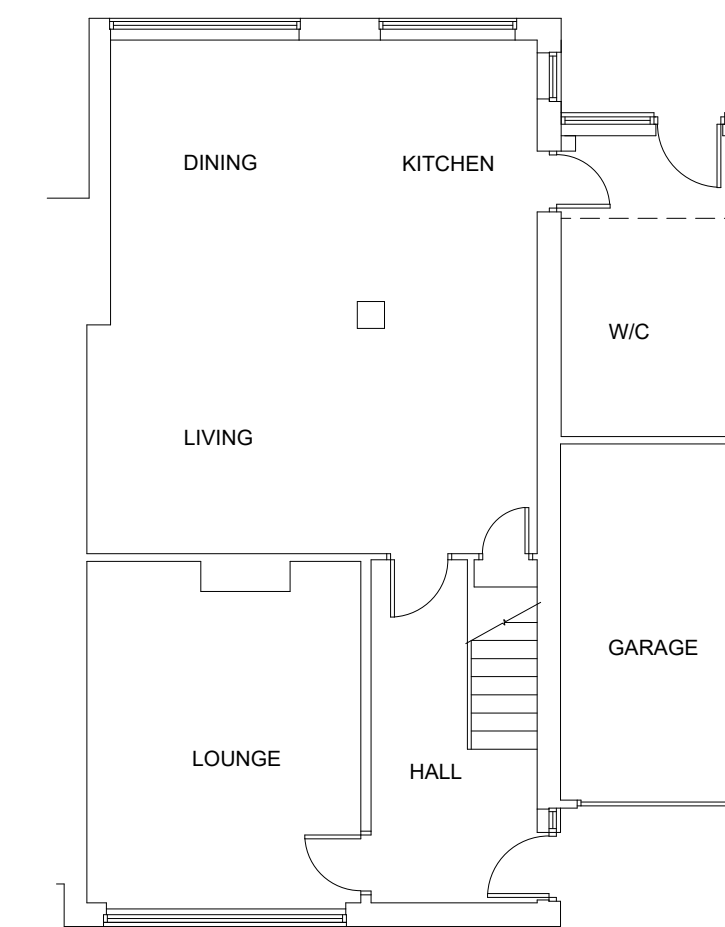

Existing Ground
Scale 1:100

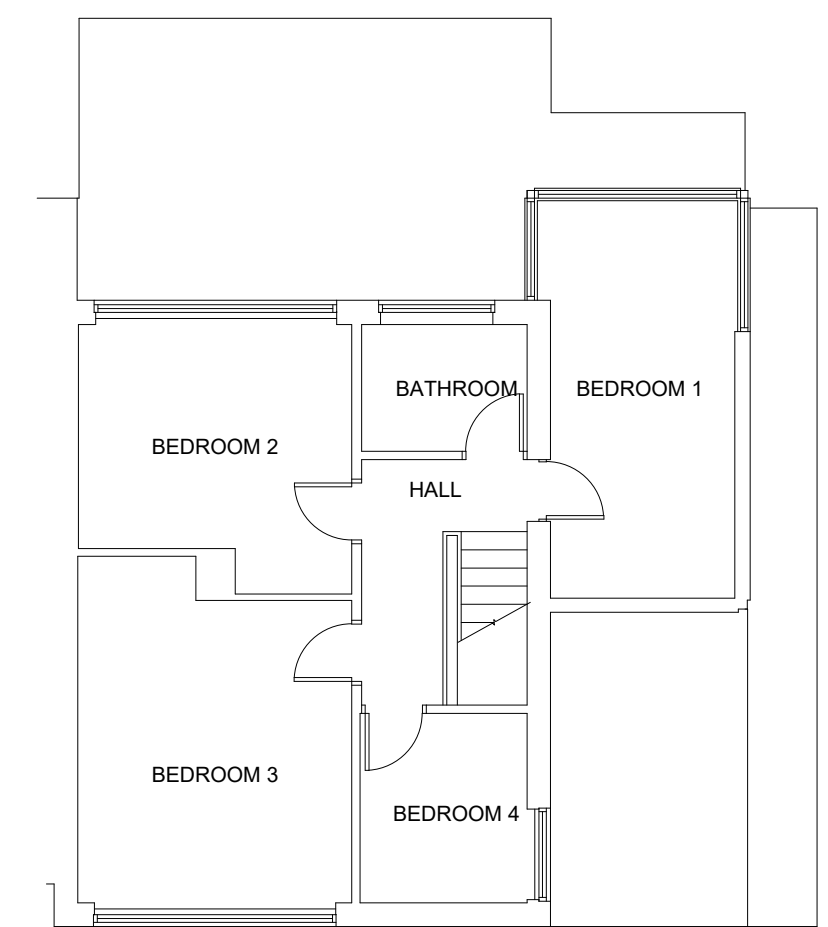

Existing First
Scale 1:100

WhiteAgus PARTNERSHIP ARCHITECTURAL SERVICES			OFFICE ONE 34 VICTORIA ROAD BARNSELY, S70 2BU Phone: 01226 208482 Fax: 01226 283030 Email: info@whiteaguspартnership.co.uk Web: www.whiteaguspартnership.co.uk		
Project: PROPOSED EXTENSION AT 45 LIMES AVENUE BARNSELY, S75 6JP			Client: MR WIDDOWSON		
Drawing Title: PLANS & ELEVATIONS			Date: JAN 2019	Scale: 1:50 @ A1	
Ref: 18-130			Dwg. No. 01	Rev. B	
Date 30/01/2019 11/02/2019	Suffix A B	Description REVISED TO CLIENTS REQUIREMENTS REVISED FOR PLANNING	Date	Suffix	Description