


SITE LOCATION



Reproduced by permission of Ordnance Survey on behalf of the Controller of Her Majesty's Stationery Office
All rights reserved. © Crown Copyright licence no. 100022432

 


SITE AREA PLAN
SCALE 1:50,000



SITE PHOTOGRAPH



SITE LOCATION

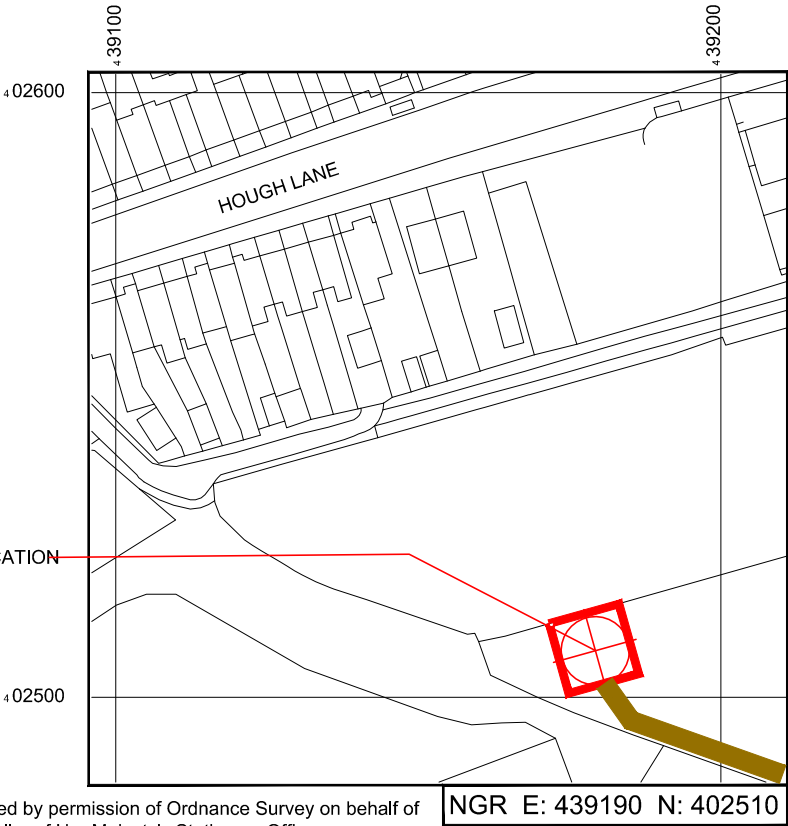

Reproduced by permission of Ordnance Survey on behalf of the Controller of Her Majesty's Stationery Office
All rights reserved. © Crown Copyright licence no. 100022432



SITE LOCATION PLAN
SCALE 1:1250



GOOGLE MAPS QR CODE

NOTES:

1. ALL DIMENSIONS IN MM UNLESS OTHERWISE NOTED.

DIRECTIONS: LEAVE THE M1 AT JUNCTION 36 AND FOLLOW SIGNS FOR A6195 TOWARDS DONCASTER. CONTINUE ON A6195 UNTIL REACH ROEBUCK HILL ROUNDABOUT. TAKE THE 2nd EXIT TO CONTINUE ON A1695. AT THE ROUNDABOUT TAKE THE 3rd EXIT ONTO HEMINGFIELD ROAD. FOLLOW THE ROAD FOR APPROX. 1 MILE. SITE ENTRANCE IS VIA PRIVATE ROAD FOR FARM ON LEFT HAND SIDE. FOLLOW PATH THROUGH THE FIELDS AND UNDER THE ROAD TO SITE LOCATION.

SITE BOUNDARY:



ACCESS ROUTE TO SITE:



LEASE ACCESS ROUTE:



Master:	MBNL / EE / H3G:	Project:	Purpose of Issue:	Issue:
M007	MBNL	NTQ	GA	G
Date:	06/11/2019	Revision / Upgrade Description:		
Drawn:	L.NUTTALL	Amended to new RDS		
Checked:	A.FANNING			
Approved:	P.HOWARD			
Master:	MBNL / EE / H3G:	Project:	Purpose of Issue:	Issue:
M006	MBNL	NTQ	GA	F
Date:	02/10/2019	Revision / Upgrade Description:		
Drawn:	L.NUTTALL	Split rigging amendments		
Checked:	A.FANNING			
Approved:	P.HOWARD			
Master:	MBNL / EE / H3G:	Project:	Purpose of Issue:	Issue:
M005	MBNL	NTQ	GA	E
Date:	16/08/2019	Revision / Upgrade Description:		
Drawn:	A.FANNING	Site updated to split rig configs		
Checked:	P.HOWARD			
Approved:	P.HOWARD			
Master:	MBNL / EE / H3G:	Project:	Purpose of Issue:	Issue:
M004	MBNL	NTQ	GA	D
Date:	20/06/2019	Revision / Upgrade Description:		
Drawn:	A.FANNING	Dish height amended		
Checked:	P.HOWARD			
Approved:	P.HOWARD			
Master:	MBNL / EE / H3G:	Project:	Purpose of Issue:	Issue:
M003	MBNL	NTQ	GA	C
Date:	14/06/2019	Revision / Upgrade Description:		
Drawn:	L.NUTTALL	Dish height increased		
Checked:	A.FANNING			
Approved:	P.HOWARD			



Hutchison 3G UK Limited
Star House, 20 Grenfell Road
Maidenhead, SL6 1EH
Tel: 01628 765 900
Fax: 01628 765 001



Hatfield Business Park
Hatfield
Hertfordshire
AL10 9BW
Tel: 01707 315000
Fax: 01707 319001



Mobile Broadband Network Limited
Sixth Floor, Thames Tower, Station Road, Reading, RG1 1LX

Design Consultant & Principal Contractor:



WHP Telecoms
Unit 1 Maple Park,
Low Fields Avenue, Leeds
LS12 6HH

Tel: 01133023550
e-mail: info@whptelecoms.com

Site Name:
LAND OFF WOOD STREET 1

Site ID:
1546640

Address:
LAND OFF WOOD STREET 1,
WOOD STREET, WOMBWELL,
BARNSELY, S73 0LH

Title:
002 SITE LOCATION PLAN

Project:
NTQ


Purpose of Issue:
GENERAL ARRANGEMENT

EE Cell ID: 79668	MBNL Cell ID: BAR120	3UK Cell ID: S0936
----------------------	-------------------------	-----------------------

Master Drawing No: 1546640 _BAR120_79668_S0936_M007	Issue: G
--	-------------



SITE LOCATION

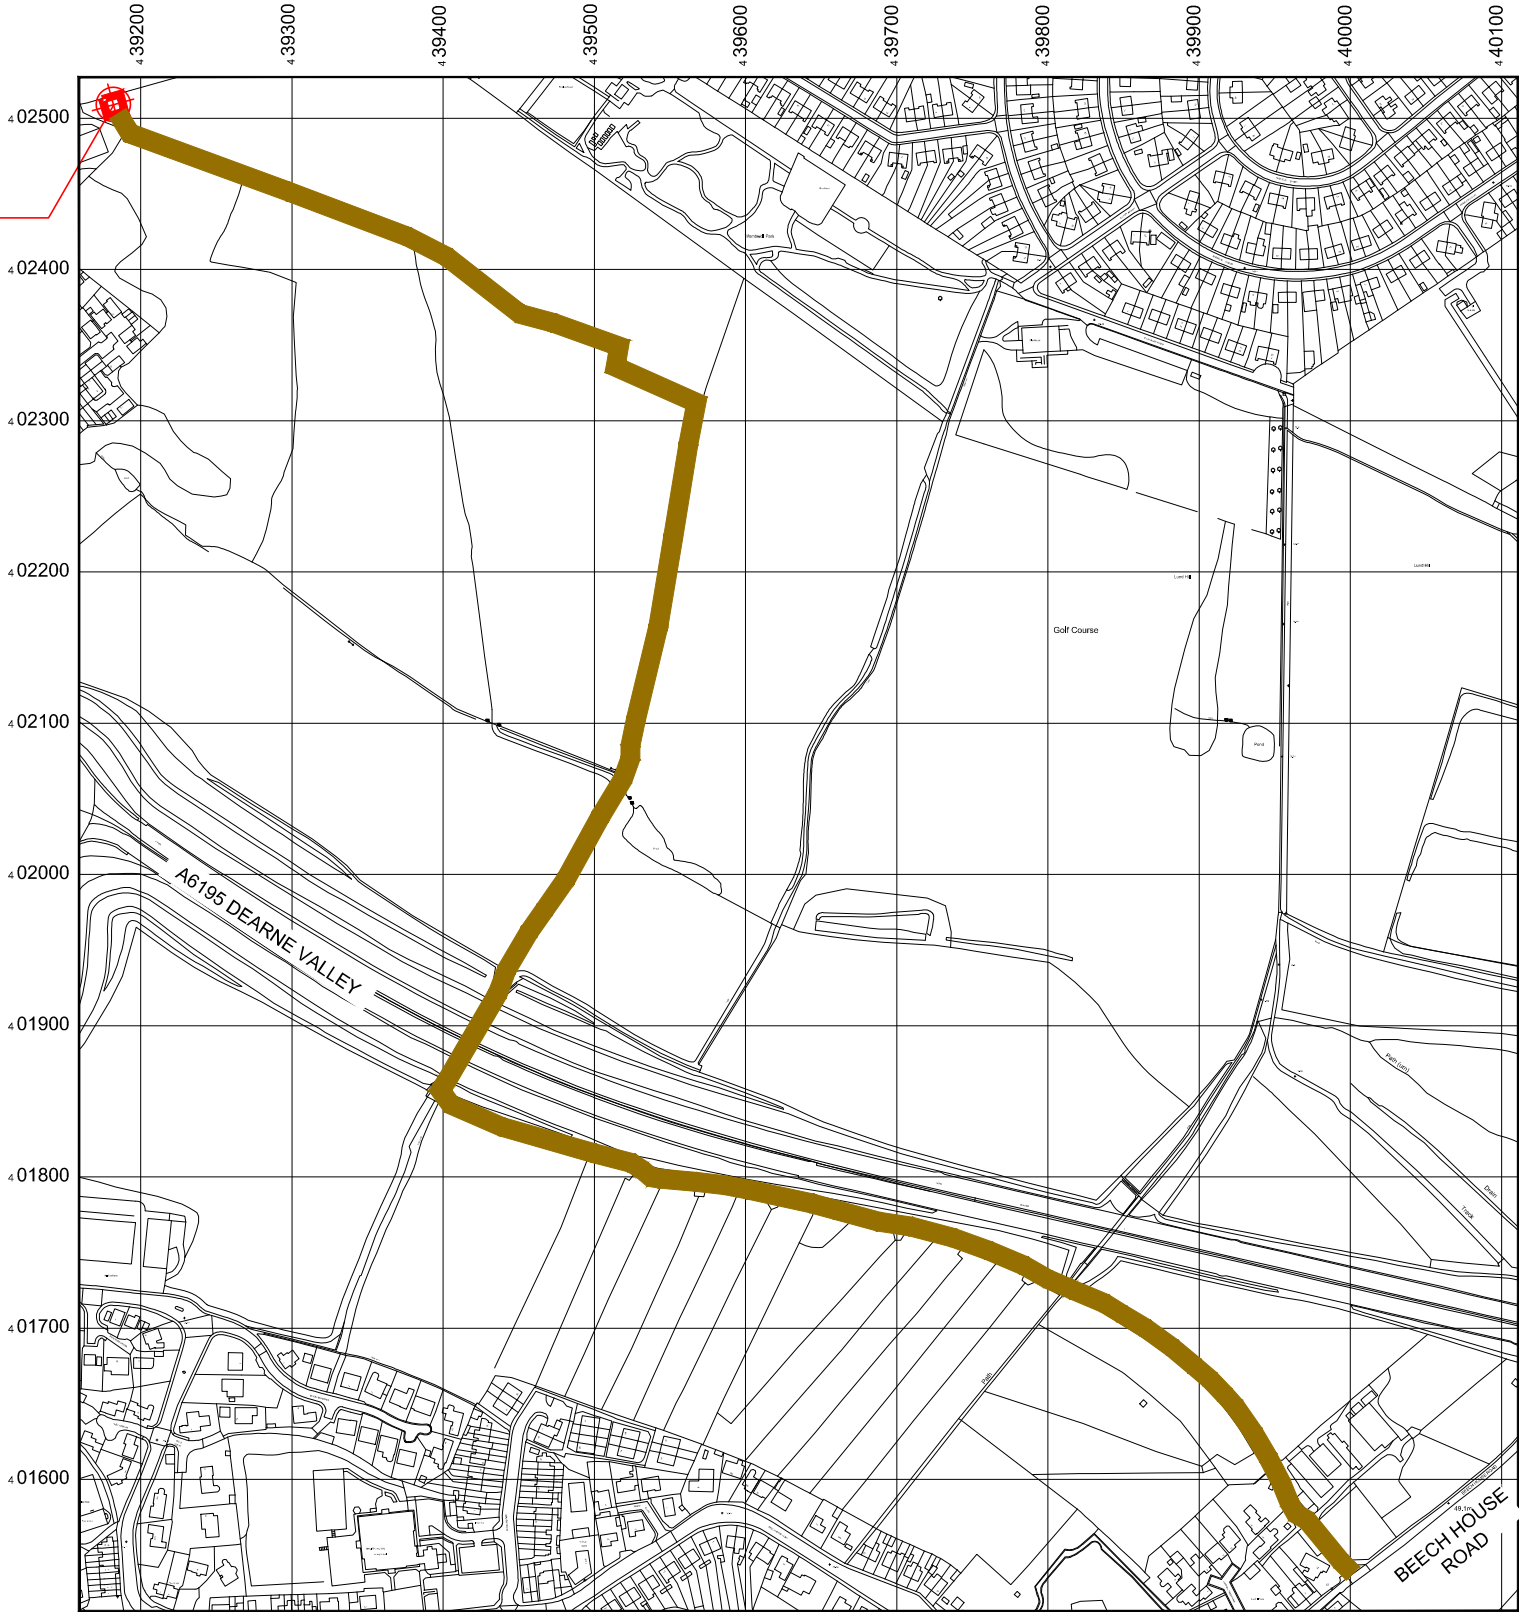

Reproduced by permission of Ordnance Survey on behalf of
the Controller of Her Majesty's Stationery Office
All rights reserved. © Crown Copyright licence no. 100022432

NGR E: 439190 N: 402510




SITE LOCATION PLAN
SCALE 1:5000

NOTES:

1. ALL DIMENSIONS IN MM UNLESS OTHERWISE NOTED.

SITE BOUNDARY:

 

ACCESS ROUTE TO SITE:



LEASE ACCESS ROUTE:



Master:	MBNL / EE / H3G:	Project:	Purpose of Issue:	Issue:
M007	MBNL	NTQ	GA	G
Date:	06/11/2019	Revision / Upgrade Description:		
Drawn:	L.NUTTALL	Amended to new RDS		
Checked:	A.FANNING			
Approved:	P.HOWARD			
Master:	MBNL / EE / H3G:	Project:	Purpose of Issue:	Issue:
M006	MBNL	NTQ	GA	F
Date:	02/10/2019	Revision / Upgrade Description:		
Drawn:	L.NUTTALL	Split rigging amendments		
Checked:	A.FANNING			
Approved:	P.HOWARD			
Master:	MBNL / EE / H3G:	Project:	Purpose of Issue:	Issue:
M005	MBNL	NTQ	GA	E
Date:	16/08/2019	Revision / Upgrade Description:		
Drawn:	A.FANNING	Site updated to split rig configs		
Checked:	P.HOWARD			
Approved:	P.HOWARD			
Master:	MBNL / EE / H3G:	Project:	Purpose of Issue:	Issue:
M004	MBNL	NTQ	GA	D
Date:	20/06/2019	Revision / Upgrade Description:		
Drawn:	A.FANNING	Dish height amended		
Checked:	P.HOWARD			
Approved:	P.HOWARD			
Master:	MBNL / EE / H3G:	Project:	Purpose of Issue:	Issue:
M003	MBNL	NTQ	GA	C
Date:	14/06/2019	Revision / Upgrade Description:		
Drawn:	L.NUTTALL	Dish height increased		
Checked:	A.FANNING			
Approved:	P.HOWARD			



Hutchison 3G UK Limited
Star House, 20 Grenfell Road
Maidenhead, SL6 1EH
Tel: 01628 785 900
Fax: 01628 785 001

H3G Base Station Information line
0845 6043000
Available 9am-5pm Monday to Friday



Hatfield Business Park
Hatfield
Hertfordshire
AL10 9BW
Tel: 01707 315000
Fax: 01707 319001



Mobile Broadband Network Limited
Sixth Floor, Thames Tower, Station Road, Reading, RG1 1LX

Design Consultant & Principal Contractor:



WHP Telecoms
Unit 1 Maple Park,
Low Fields Avenue, Leeds
LS12 6HH

Tel: 01133023550
e-mail: info@whptelecoms.com

Site Name:
LAND OFF WOOD STREET 1

Site ID:
1546640

Address:
LAND OFF WOOD STREET 1,
WOOD STREET, WOMBWELL,
BARNSELY, S73 0LH

Title:
002A SITE LOCATION PLAN

Project:
NTQ

Purpose of Issue:
GENERAL ARRANGEMENT

EE Cell ID: 79668	MBNL Cell ID: BAR120	3UK Cell ID: S0936
----------------------	-------------------------	-----------------------

Master Drawing No: 1546640 _BAR120_79668_S0936_M007	Issue: G
--	-------------



Asset Reference	Asset Description:	Asset Status:	Antenna / Dish / MHA / RRU / Equipment Access Description:	Asset Reference	Asset Description:	Asset Status:	Antenna / Dish / MHA / RRU / Equipment Access Description:	Asset Reference	Asset Description:	Asset Status:	Antenna / Dish / MHA / RRU / Equipment Access Description:
A1-A4	Antenna	Proposed	Rigger access	CAB1-8	Cabinet	Proposed	Unrestricted access	RA1-8	RRU	Proposed	Rigger access
B1-B4	Antenna	Proposed	Rigger access	TD1	Dish	Proposed	Rigger access	RB1-8	RRU	Proposed	Rigger access
C1-C4	Antenna	Proposed	Rigger access	TD2	Dish	Proposed	Rigger access	RC1-8	RRU	Proposed	Rigger access
				TD3	Dish	Proposed	Rigger access	AMPA1-4	MHA	Proposed	Rigger access
				TD4	Dish	Proposed	Rigger access	AMPB1-4	MHA	Proposed	Rigger access
								AMPC1-4	MHA	Proposed	Rigger access
								BT1-6	BOB Top	Proposed	Rigger access
								BB1-6	BOB Bottom	Proposed	Unrestricted access
								AR1-6	Act RF Router	Proposed	Rigger access
								PR1-6	Pas RF Router	Proposed	Rigger access

NOTES:

1. ALL DIMENSIONS IN MM UNLESS OTHERWISE NOTED.

DEFINED ACCESS ROUTE DESCRIPTION FROM SITE ENTRANCE TO THE EQUIPMENT:

MAX CONFIGURATION SITE

RF MAX CONFIG

H2a

Master:	MBNL / EE / H3G:	Project:	Purpose of Issue:	Issue:
M007	MBNL	NTQ	GA	G
Date:	06/11/2019	Revision / Upgrade Description:		
Drawn:	L.NUTTALL	Amended to new RDS		
Checked:	A.FANNING			
Approved:	P.HOWARD			
Master:	MBNL / EE / H3G:	Project:	Purpose of Issue:	Issue:
M006	MBNL	NTQ	GA	F
Date:	02/10/2019	Revision / Upgrade Description:		
Drawn:	L.NUTTALL	Split rigging amendments		
Checked:	A.FANNING			
Approved:	P.HOWARD			
Master:	MBNL / EE / H3G:	Project:	Purpose of Issue:	Issue:
M005	MBNL	NTQ	GA	E
Date:	16/08/2019	Revision / Upgrade Description:		
Drawn:	A.FANNING	Site updated to split rig configs		
Checked:	P.HOWARD			
Approved:	P.HOWARD			
Master:	MBNL / EE / H3G:	Project:	Purpose of Issue:	Issue:
M004	MBNL	NTQ	GA	D
Date:	20/06/2019	Revision / Upgrade Description:		
Drawn:	A.FANNING	Dish height amended		
Checked:	P.HOWARD			
Approved:	P.HOWARD			
Master:	MBNL / EE / H3G:	Project:	Purpose of Issue:	Issue:
M003	MBNL	NTQ	GA	C
Date:	14/06/2019	Revision / Upgrade Description:		
Drawn:	L.NUTTALL	Dish height increased		
Checked:	A.FANNING			
Approved:	P.HOWARD			

Hutchison 3G UK Limited
Star House, 20 Grenfell Road
Maidenhead, SL6 1EH
Tel: 01628 765 900
Fax: 01628 765 001

H3G Base Station Information Line
0845 6043000
Available 24/7 Monday to Friday

Hatfield Business Park
Hatfield
Hertfordshire
AL10 9BW

Tel: 01707 315000
Fax: 01707 319001

Mobile Broadband Network Limited
Sixth Floor, Thames Tower, Station Road, Reading, RG1 1LX

Design Consultant & Principal Contractor:

WHP Telecoms
Unit 1 Maple Park,
Low Fields Avenue, Leeds
LS12 6HH

Tel: 01133023550
e-mail: info@whptelecoms.com

Site Name:

LAND OFF WOOD STREET 1

Site ID:

1546640

Address:

LAND OFF WOOD STREET 1,
WOOD STREET, WOMBWELL,
BARNSELY, S73 0LH

Title:

003A MAX CAPACITY ACCESS PLAN

Project:

NTQ

Purpose of Issue:

GENERAL ARRANGEMENT

EE Cell ID:

79668

MBNL Cell ID:

BAR120

3UK Cell ID:



S0936

Master Drawing No:

1546640 _BAR120_79668_S0936_M007

Issue:

G

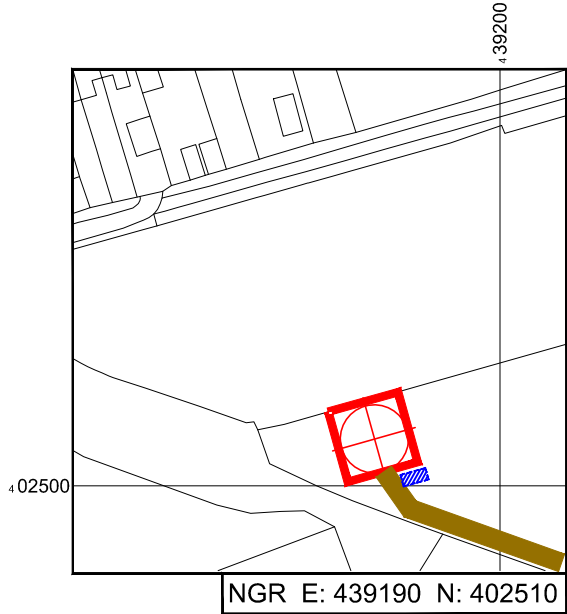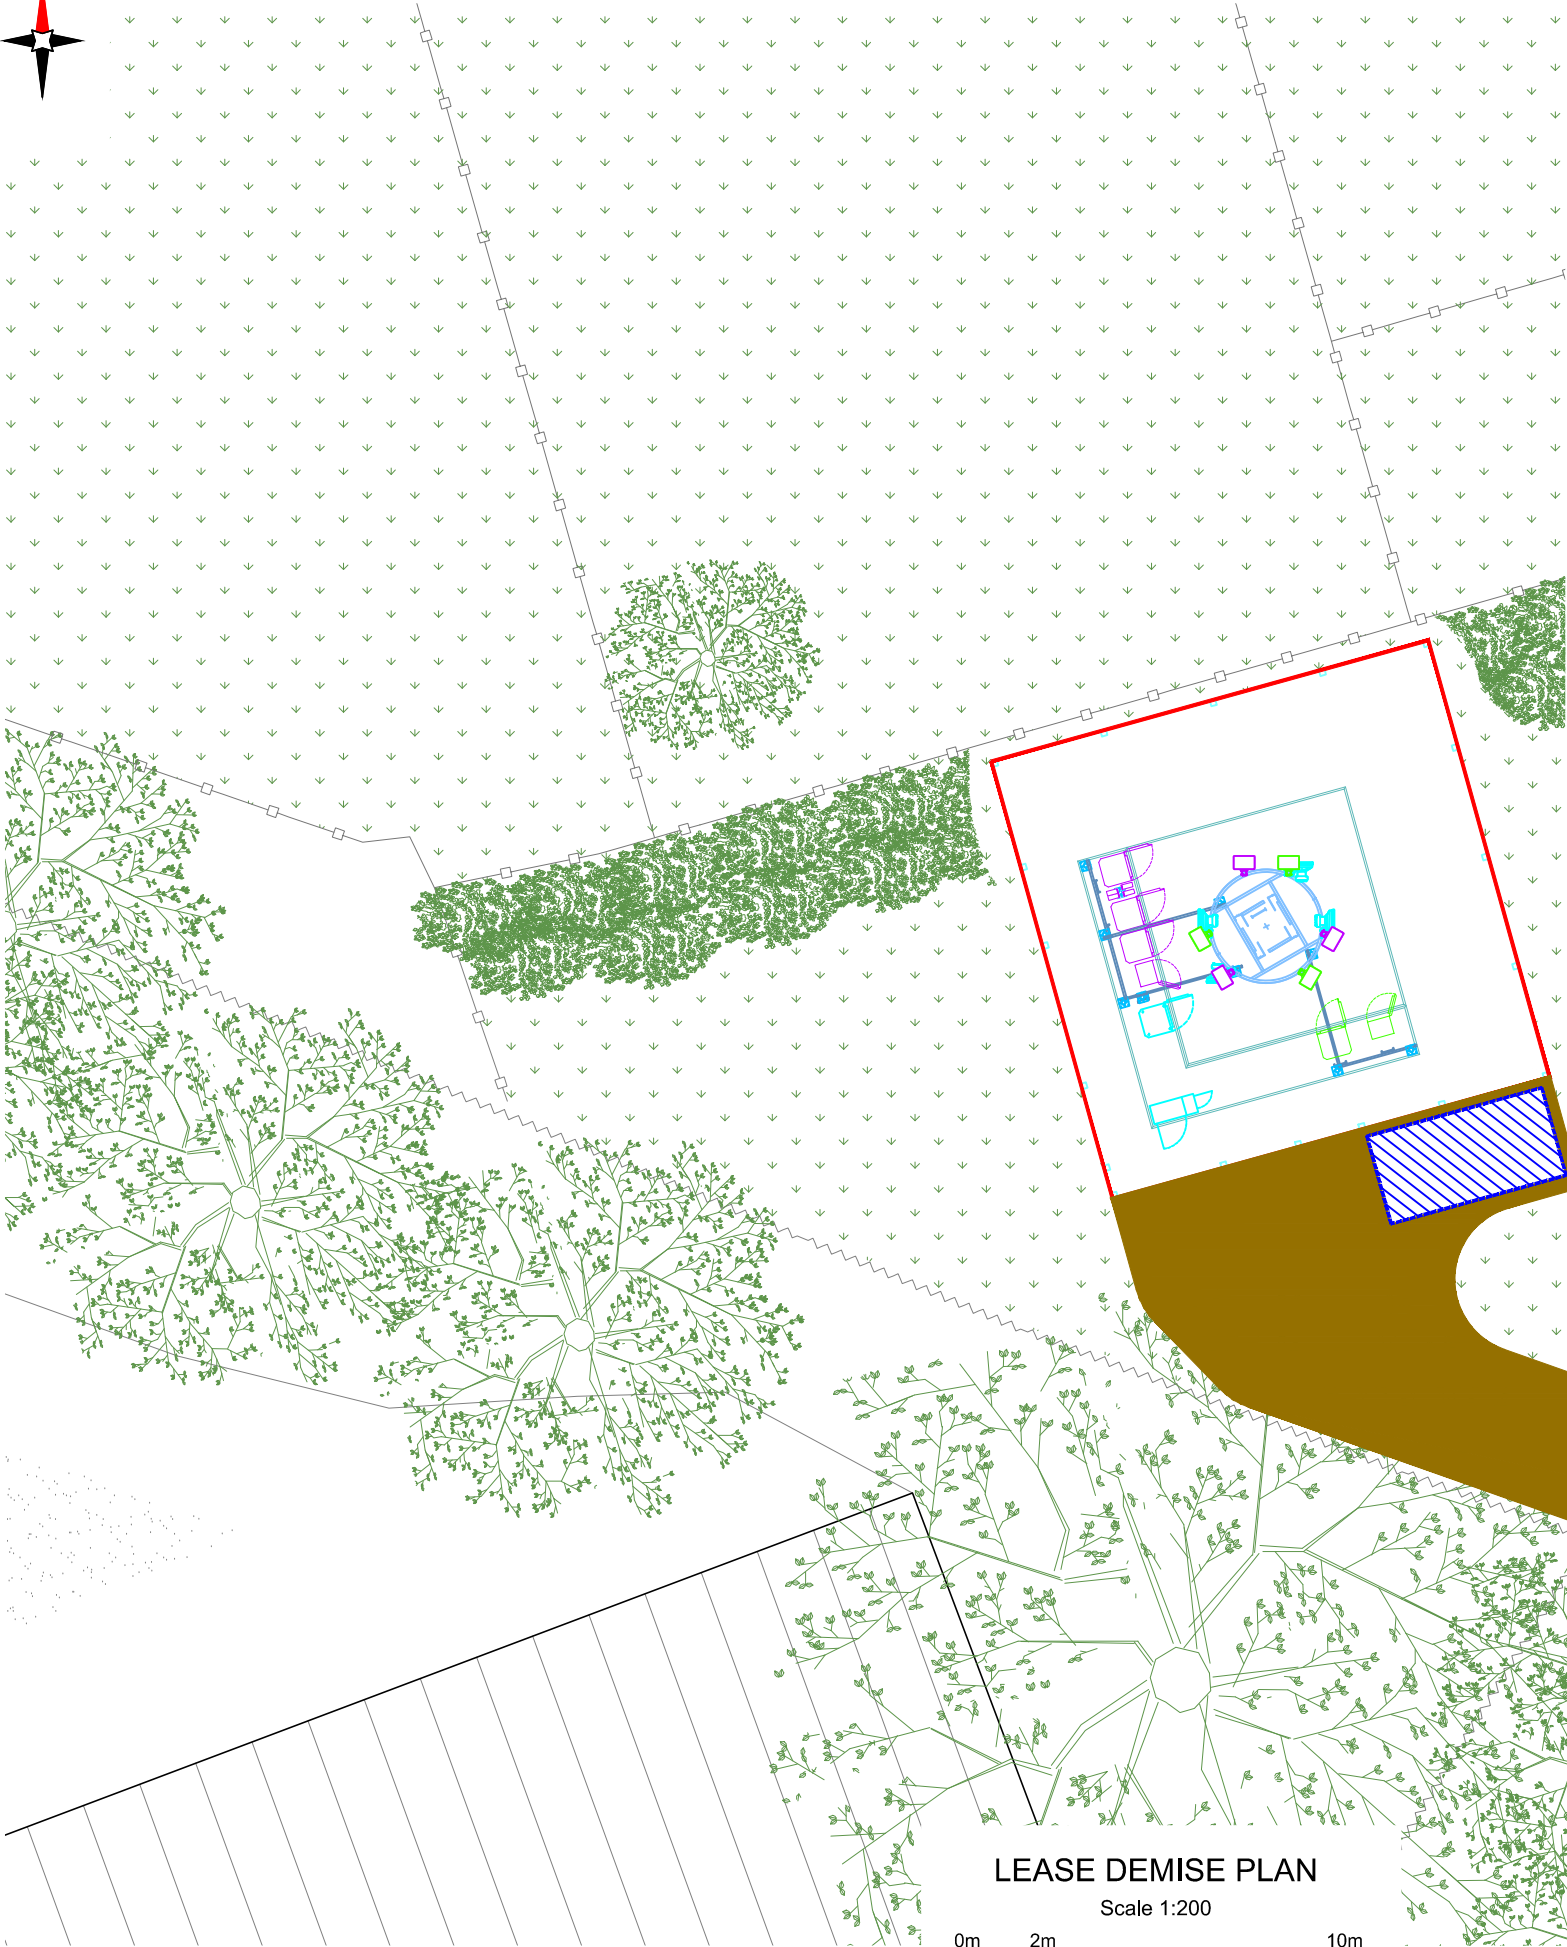

Reproduced by permission of Ordnance Survey on behalf of
the Controller of Her Majesty's Stationery Office
All rights reserved. © Crown Copyright licence no. 100022432

SITE LOCATION PLAN
SCALE 1:1250

NOTES:

1. ALL DIMENSIONS IN MM UNLESS OTHERWISE NOTED.

DEMISE:



AREA REQUIRED FOR ACCESS:



SET DOWN AREA:



Master:	MBNL / EE / H3G:	Project:	Purpose of Issue:	Issue:
M007	MBNL	NTQ	GA	G
Date:	06/11/2019	Revision / Upgrade Description:		
Drawn:	L.NUTTALL	Amended to new RDS		
Checked:	A.FANNING			
Approved:	P.HOWARD			
Master:	MBNL / EE / H3G:	Project:	Purpose of Issue:	Issue:
M006	MBNL	NTQ	GA	F
Date:	02/10/2019	Revision / Upgrade Description:		
Drawn:	L.NUTTALL	Split rigging amendments		
Checked:	A.FANNING			
Approved:	P.HOWARD			
Master:	MBNL / EE / H3G:	Project:	Purpose of Issue:	Issue:
M005	MBNL	NTQ	GA	E
Date:	16/08/2019	Revision / Upgrade Description:		
Drawn:	A.FANNING	Site updated to split rig configs		
Checked:	P.HOWARD			
Approved:	P.HOWARD			
Master:	MBNL / EE / H3G:	Project:	Purpose of Issue:	Issue:
M004	MBNL	NTQ	GA	D
Date:	20/06/2019	Revision / Upgrade Description:		
Drawn:	A.FANNING	Dish height amended		
Checked:	P.HOWARD			
Approved:	P.HOWARD			
Master:	MBNL / EE / H3G:	Project:	Purpose of Issue:	Issue:
M003	MBNL	NTQ	GA	C
Date:	14/06/2019	Revision / Upgrade Description:		
Drawn:	L.NUTTALL	Dish height increased		
Checked:	A.FANNING			
Approved:	P.HOWARD			



Hutchison 3G UK Limited
Star House, 20 Greenall Road
Maidenhead, SL6 1EH
Tel: 01628 765 900
Fax: 01628 765 001

H3G Base Station Information Line
0845 6043000
Available 24 hours Monday to Friday



Hatfield Business Park
Hatfield
Hertfordshire
AL10 9BW
Tel: 01707 315000
Fax: 01707 319001



Mobile Broadband Network Limited
Sixth Floor, Thames Tower, Station Road, Reading, RG1 1LX

Design Consultant & Principal Contractor:



WHP Telecoms
Unit 1 Maple Park,
Low Fields Avenue, Leeds
LS12 6HH

Tel: 01133023550
e-mail: info@whptelecoms.com

Site Name:
LAND OFF WOOD STREET 1

Site ID:
1546640

Address:
LAND OFF WOOD STREET 1,
WOOD STREET, WOMBWELL,
BARNLEY, S73 0LH


Title:
004 LEASE DEMISE

Project:
NTQ

Purpose of Issue:
GENERAL ARRANGEMENT

EE Cell ID:	MBNL Cell ID:	3UK Cell ID:
79668	BAR120	S0936

Master Drawing No:	Issue:
1546640 _BAR120_79668_S0936_M007	G

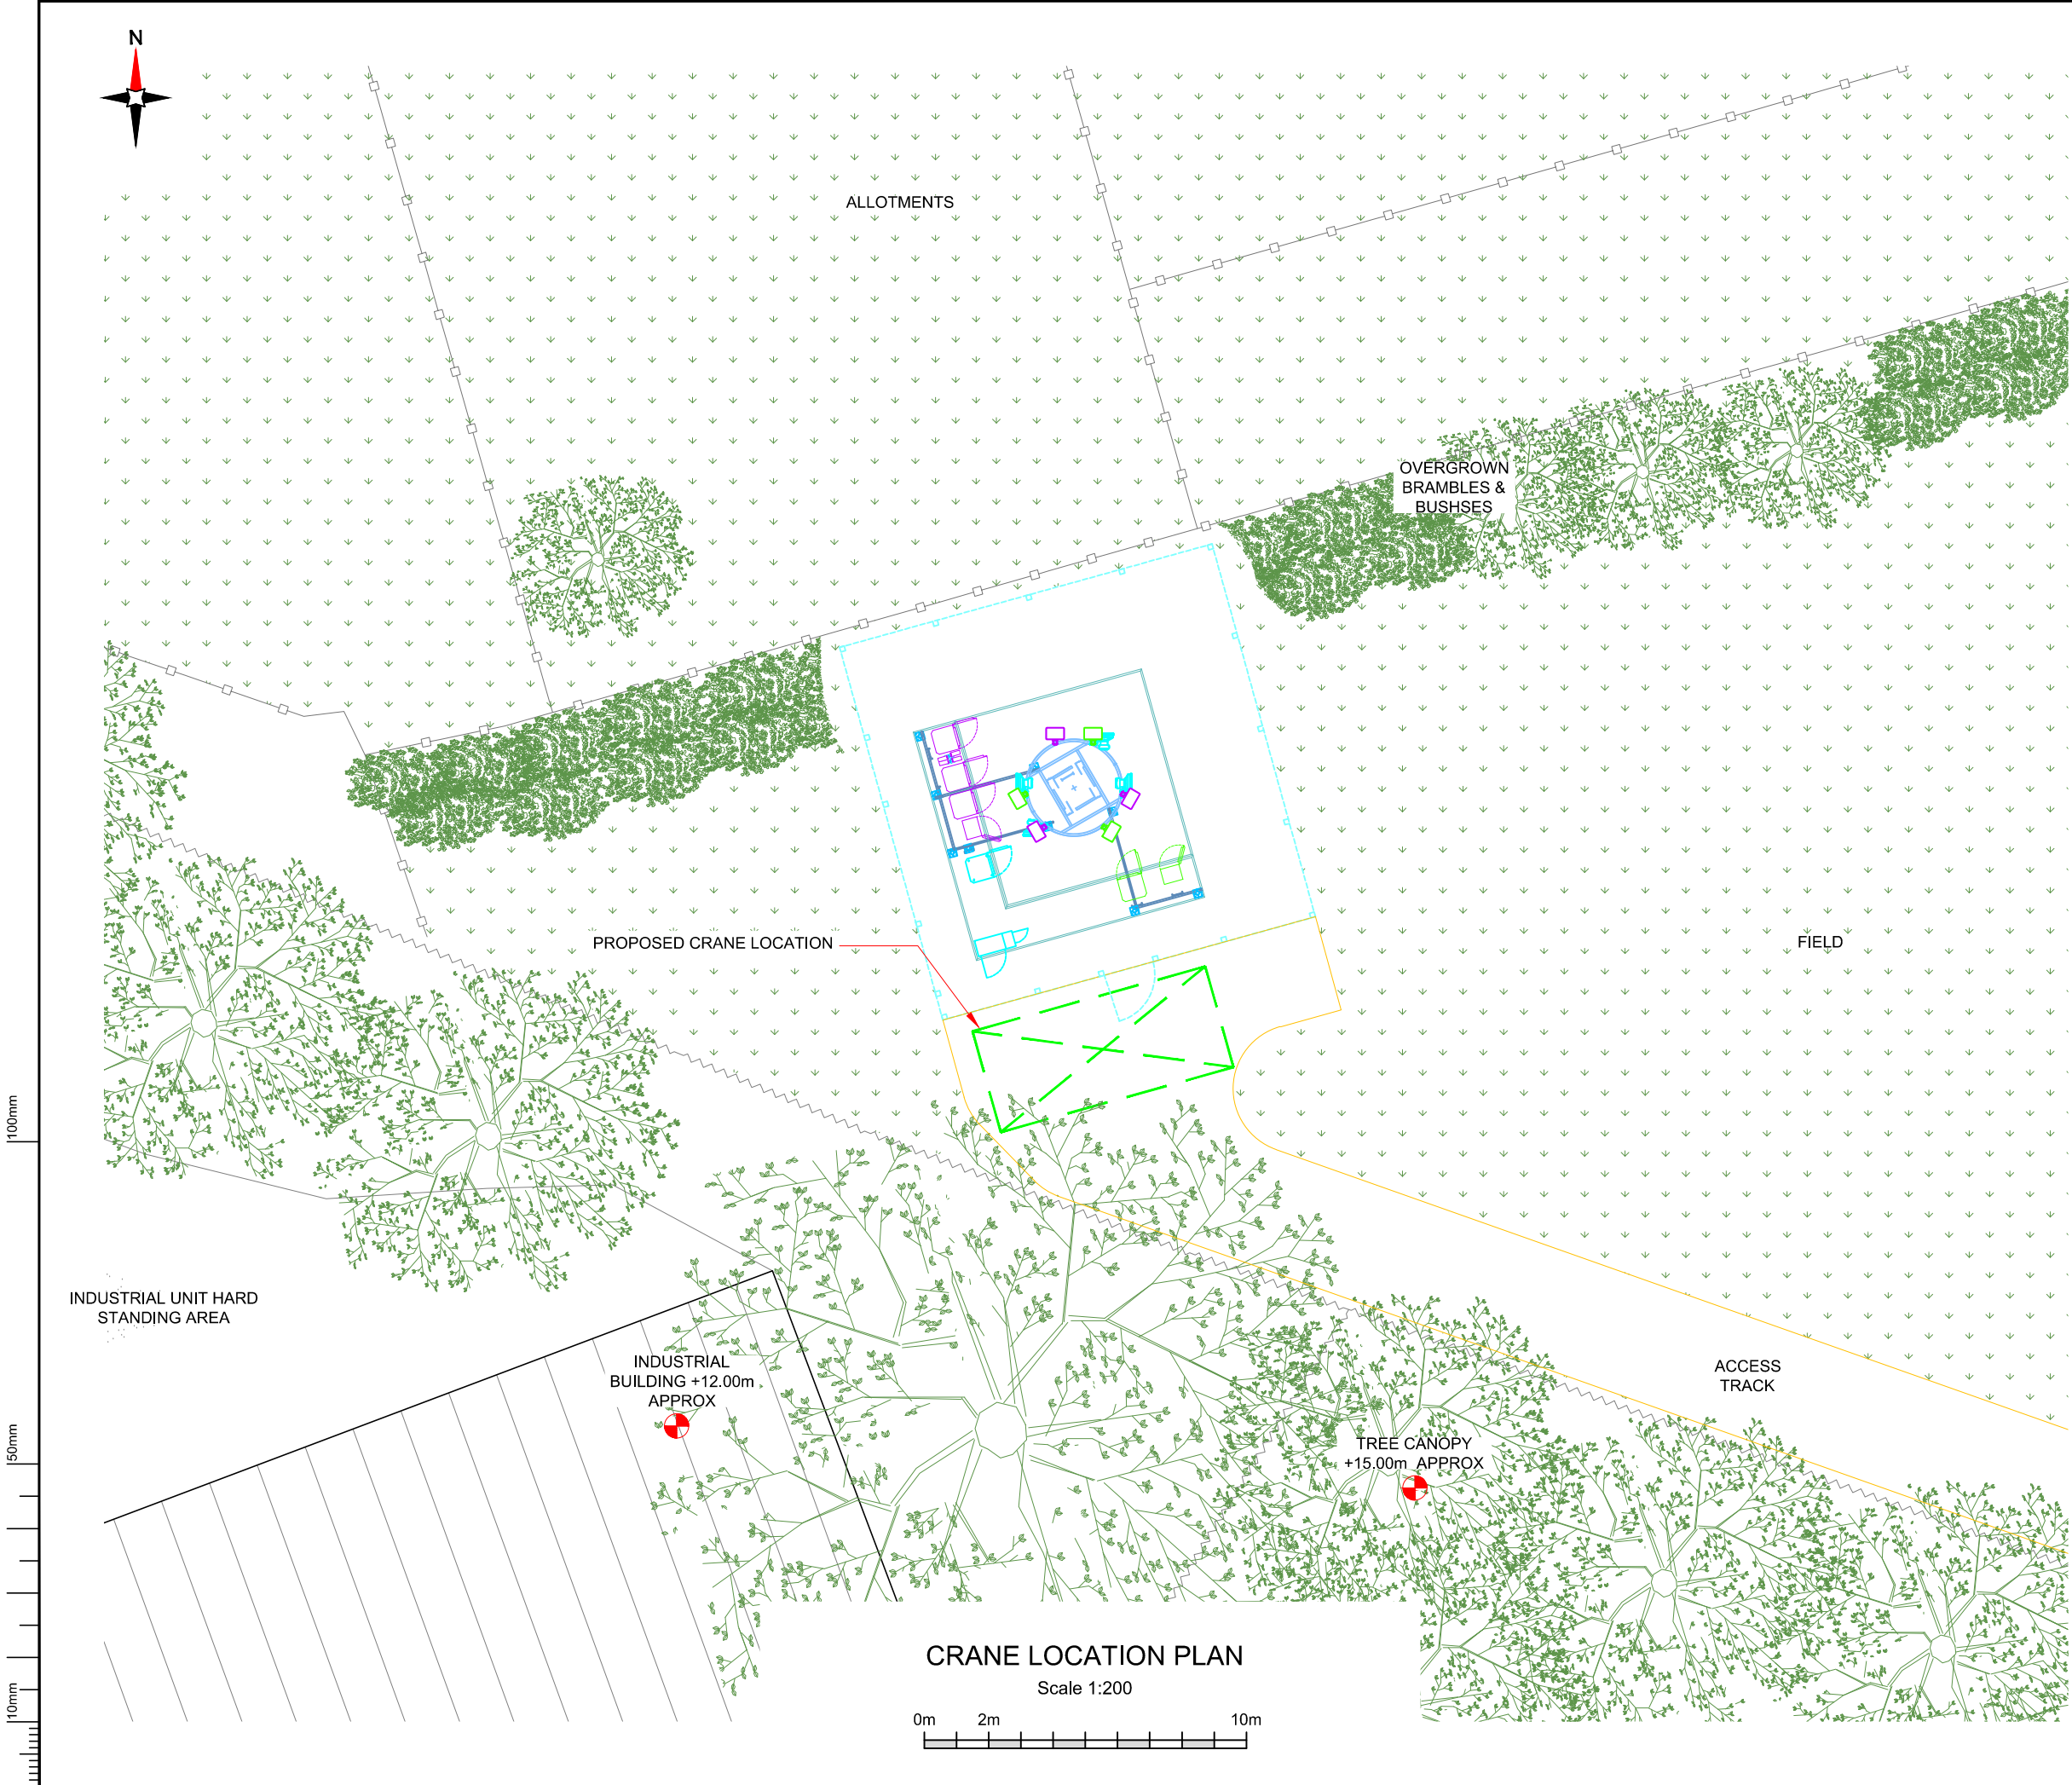

NOTES:

1. ALL DIMENSIONS IN MM UNLESS OTHERWISE NOTED.

PROPOSED CRANE OR CHERRY PICKER LOCATION:



Master:	MBNL / EE / H3G:	Project:	Purpose of Issue:	Issue:
M007	MBNL	NTQ	GA	G
Date:	06/11/2019	Revision / Upgrade Description:		
Drawn:	L.NUTTALL	Amended to new RDS		
Checked:	A.FANNING			
Approved:	P.HOWARD			
Master:	MBNL / EE / H3G:	Project:	Purpose of Issue:	Issue:
M006	MBNL	NTQ	GA	F
Date:	02/10/2019	Revision / Upgrade Description:		
Drawn:	L.NUTTALL	Split rigging amendments		
Checked:	A.FANNING			
Approved:	P.HOWARD			
Master:	MBNL / EE / H3G:	Project:	Purpose of Issue:	Issue:
M005	MBNL	NTQ	GA	E
Date:	16/08/2019	Revision / Upgrade Description:		
Drawn:	A.FANNING	Site updated to split rig configs		
Checked:	P.HOWARD			
Approved:	P.HOWARD			
Master:	MBNL / EE / H3G:	Project:	Purpose of Issue:	Issue:
M004	MBNL	NTQ	GA	D
Date:	20/06/2019	Revision / Upgrade Description:		
Drawn:	A.FANNING	Dish height amended		
Checked:	P.HOWARD			
Approved:	P.HOWARD			
Master:	MBNL / EE / H3G:	Project:	Purpose of Issue:	Issue:
M003	MBNL	NTQ	GA	C
Date:	14/06/2019	Revision / Upgrade Description:		
Drawn:	L.NUTTALL	Dish height increased		
Checked:	A.FANNING			
Approved:	P.HOWARD			



Hutchison 3G UK Limited
Star House, 20 Greenall Road
Maidenhead, SL6 1EH
Tel: 01628 765 900
Fax: 01628 765 001



H3G Base Station Information line
0845 6043000
Available 24/7 Monday to Friday



Mobile Broadband Network Limited
Sixth Floor, Thames Tower, Station Road, Reading, RG1 1LX

Design Consultant & Principal Contractor:



WHP Telecoms
Unit 1 Maple Park,
Low Fields Avenue, Leeds
LS12 6HH

Tel: 01133023550
e-mail: info@whptelecoms.com

Site Name: LAND OFF WOOD STREET 1

Site ID: 1546640

Address: LAND OFF WOOD STREET 1,
WOOD STREET, WOMBWELL,
BARNLEY, S73 0LH


Title: 005 CRANE LOCATION

Project: NTQ

Purpose of Issue: GENERAL ARRANGEMENT

EE Cell ID:	MBNL Cell ID:	3UK Cell ID:
79668	BAR120	S0936

Master Drawing No:	Issue:
1546640 _BAR120_79668_S0936_M007	G

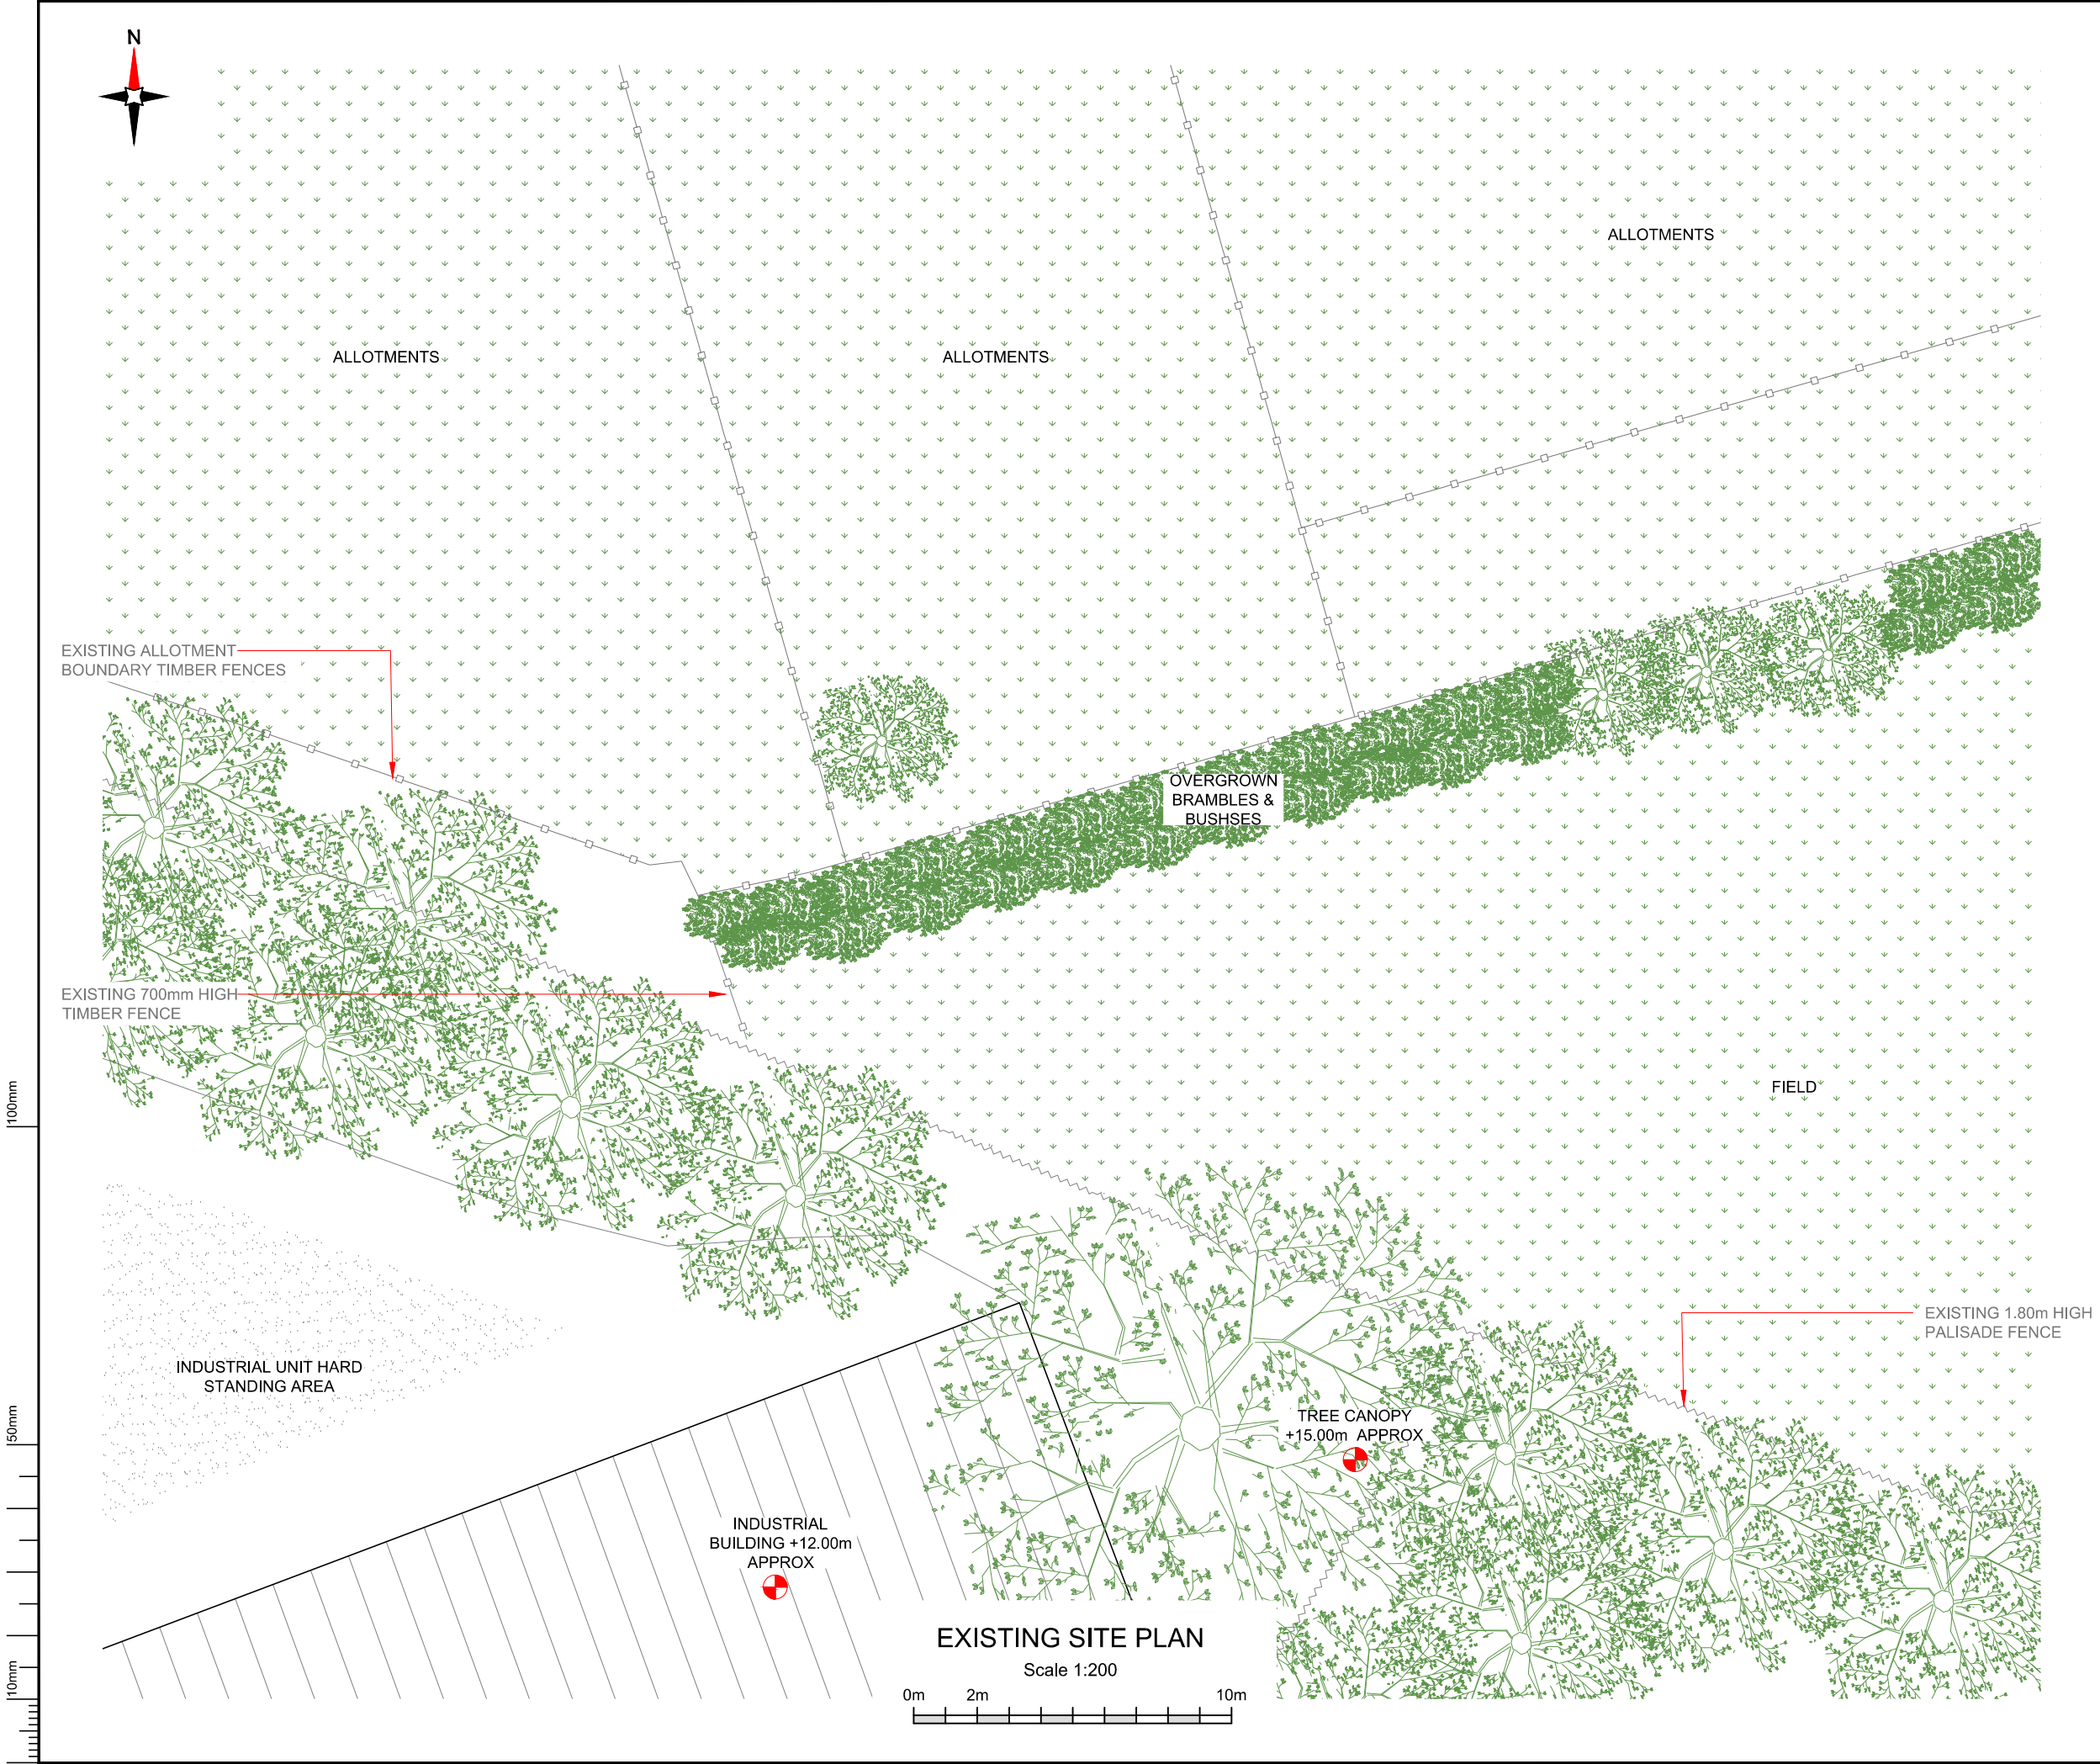

Master: M007					MBNL / EE / H3G:		Project: NTQ		Purpose of Issue: GA		Issue: G	
Date: 06/11/2019					Revision / Upgrade Description: Amended to new RDS							
Drawn: L.NUTTALL												
Checked: A.FANNING												
Approved: P.HOWARD												
Master: M006					MBNL / EE / H3G:		Project: NTQ		Purpose of Issue: GA		Issue: F	
Date: 02/10/2019					Revision / Upgrade Description: Split rigging amendments							
Drawn: L.NUTTALL												
Checked: A.FANNING												
Approved: P.HOWARD												
Master: M005					MBNL / EE / H3G:		Project: NTQ		Purpose of Issue: GA		Issue: E	
Date: 16/08/2019					Revision / Upgrade Description: Site updated to split rig configs							
Drawn: A.FANNING												
Checked: P.HOWARD												
Approved: P.HOWARD												
Master: M004					MBNL / EE / H3G:		Project: NTQ		Purpose of Issue: GA		Issue: D	
Date: 20/06/2019					Revision / Upgrade Description: Dish height amended							
Drawn: A.FANNING												
Checked: P.HOWARD												
Approved: P.HOWARD												
Master: M003					MBNL / EE / H3G:		Project: NTQ		Purpose of Issue: GA		Issue: C	
Date: 14/06/2019					Revision / Upgrade Description: Dish height increased							
Drawn: L.NUTTALL												
Checked: A.FANNING												
Approved: P.HOWARD												
		Hutchison 3G UK Limited Star House, 20 Greenall Road Maidenhead, SL6 1EH Tel: 01628 765 900 Fax: 01628 765 001					Hatfield Business Park Hatfield Hertfordshire AL10 9BW Tel: 01707 315000 Fax: 01707 319001					
		Mobile Broadband Network Limited Sixth Floor, Thames Tower, Station Road, Reading, RG1 1LX										
Design Consultant & Principal Contractor:												
		WHP Telecoms Unit 1 Maple Park, Low Fields Avenue, Leeds LS12 6HH Tel: 01133023550 e-mail: info@whptelecoms.com										
Site Name: LAND OFF WOOD STREET 1												
Site ID: 1546640												
Address: LAND OFF WOOD STREET 1, WOOD STREET, WOMBWELL, BARNSELY, S73 0LH												
Title: 100 EXISTING SITE PLAN												
Project: NTQ												
Purpose of Issue: GENERAL ARRANGEMENT												
EE Cell ID: 79668		MBNL Cell ID: BAR120			3UK Cell ID: S0936							
Master Drawing No: 1546640 _BAR120_79668_S0936_M007											Issue: G	

100mm

50mm

10mm



EXISTING ELEVATION A

Scale 1:200



Master:	MBNL / EE / H3G:	Project:	Purpose of Issue:	Issue:
M007	MBNL	NTQ	GA	G
Date:	06/11/2019	Revision / Upgrade Description:		
Drawn:	L.NUTTALL	Amended to new RDS		
Checked:	A.FANNING			
Approved:	P.HOWARD			
Master:	MBNL / EE / H3G:	Project:	Purpose of Issue:	Issue:
M006	MBNL	NTQ	GA	F
Date:	02/10/2019	Revision / Upgrade Description:		
Drawn:	L.NUTTALL	Split rigging amendments		
Checked:	A.FANNING			
Approved:	P.HOWARD			
Master:	MBNL / EE / H3G:	Project:	Purpose of Issue:	Issue:
M005	MBNL	NTQ	GA	E
Date:	16/08/2019	Revision / Upgrade Description:		
Drawn:	A.FANNING	Site updated to split rig configs		
Checked:	P.HOWARD			
Approved:	P.HOWARD			
Master:	MBNL / EE / H3G:	Project:	Purpose of Issue:	Issue:
M004	MBNL	NTQ	GA	D
Date:	20/06/2019	Revision / Upgrade Description:		
Drawn:	A.FANNING	Dish height amended		
Checked:	P.HOWARD			
Approved:	P.HOWARD			
Master:	MBNL / EE / H3G:	Project:	Purpose of Issue:	Issue:
M003	MBNL	NTQ	GA	C
Date:	14/06/2019	Revision / Upgrade Description:		
Drawn:	L.NUTTALL	Dish height increased		
Checked:	A.FANNING			
Approved:	P.HOWARD			



Hutchison 3G UK Limited
Star House, 26 Grenfell Road
Maidenhead, SL6 1EH
Tel: 01628 785 900
Fax: 01628 785 001

H3G Base Station Information line:
0845 6043000
Available 9am-5pm Monday to Friday



Hatfield Business Park
Hatfield
Hertfordshire
AL10 9BW

Tel: 01707 315000
Fax: 01707 319001



Mobile Broadband Network Limited
Sixth Floor, Thames Tower, Station Road, Reading, RG1 1LX

Design Consultant & Principal Contractor:



WHP Telecoms
Unit 1 Maple Park,
Low Fields Avenue, Leeds
LS12 6HH

Tel: 01133023550
e-mail: info@whptelecoms.com

Site Name:
LAND OFF WOOD STREET 1

Site ID:
1546640

Address:
LAND OFF WOOD STREET 1,
WOOD STREET, WOMBWELL,
BARNSELY, S73 0LH


Title:
150 EXISTING ELEVATION A

Project:
NTQ

Purpose of Issue:
GENERAL ARRANGEMENT

EE Cell ID:	MBNL Cell ID:	3UK Cell ID:
79668	BAR120	S0936

Master Drawing No:	Issue:
1546640 _BAR120_79668_S0936_M007	G

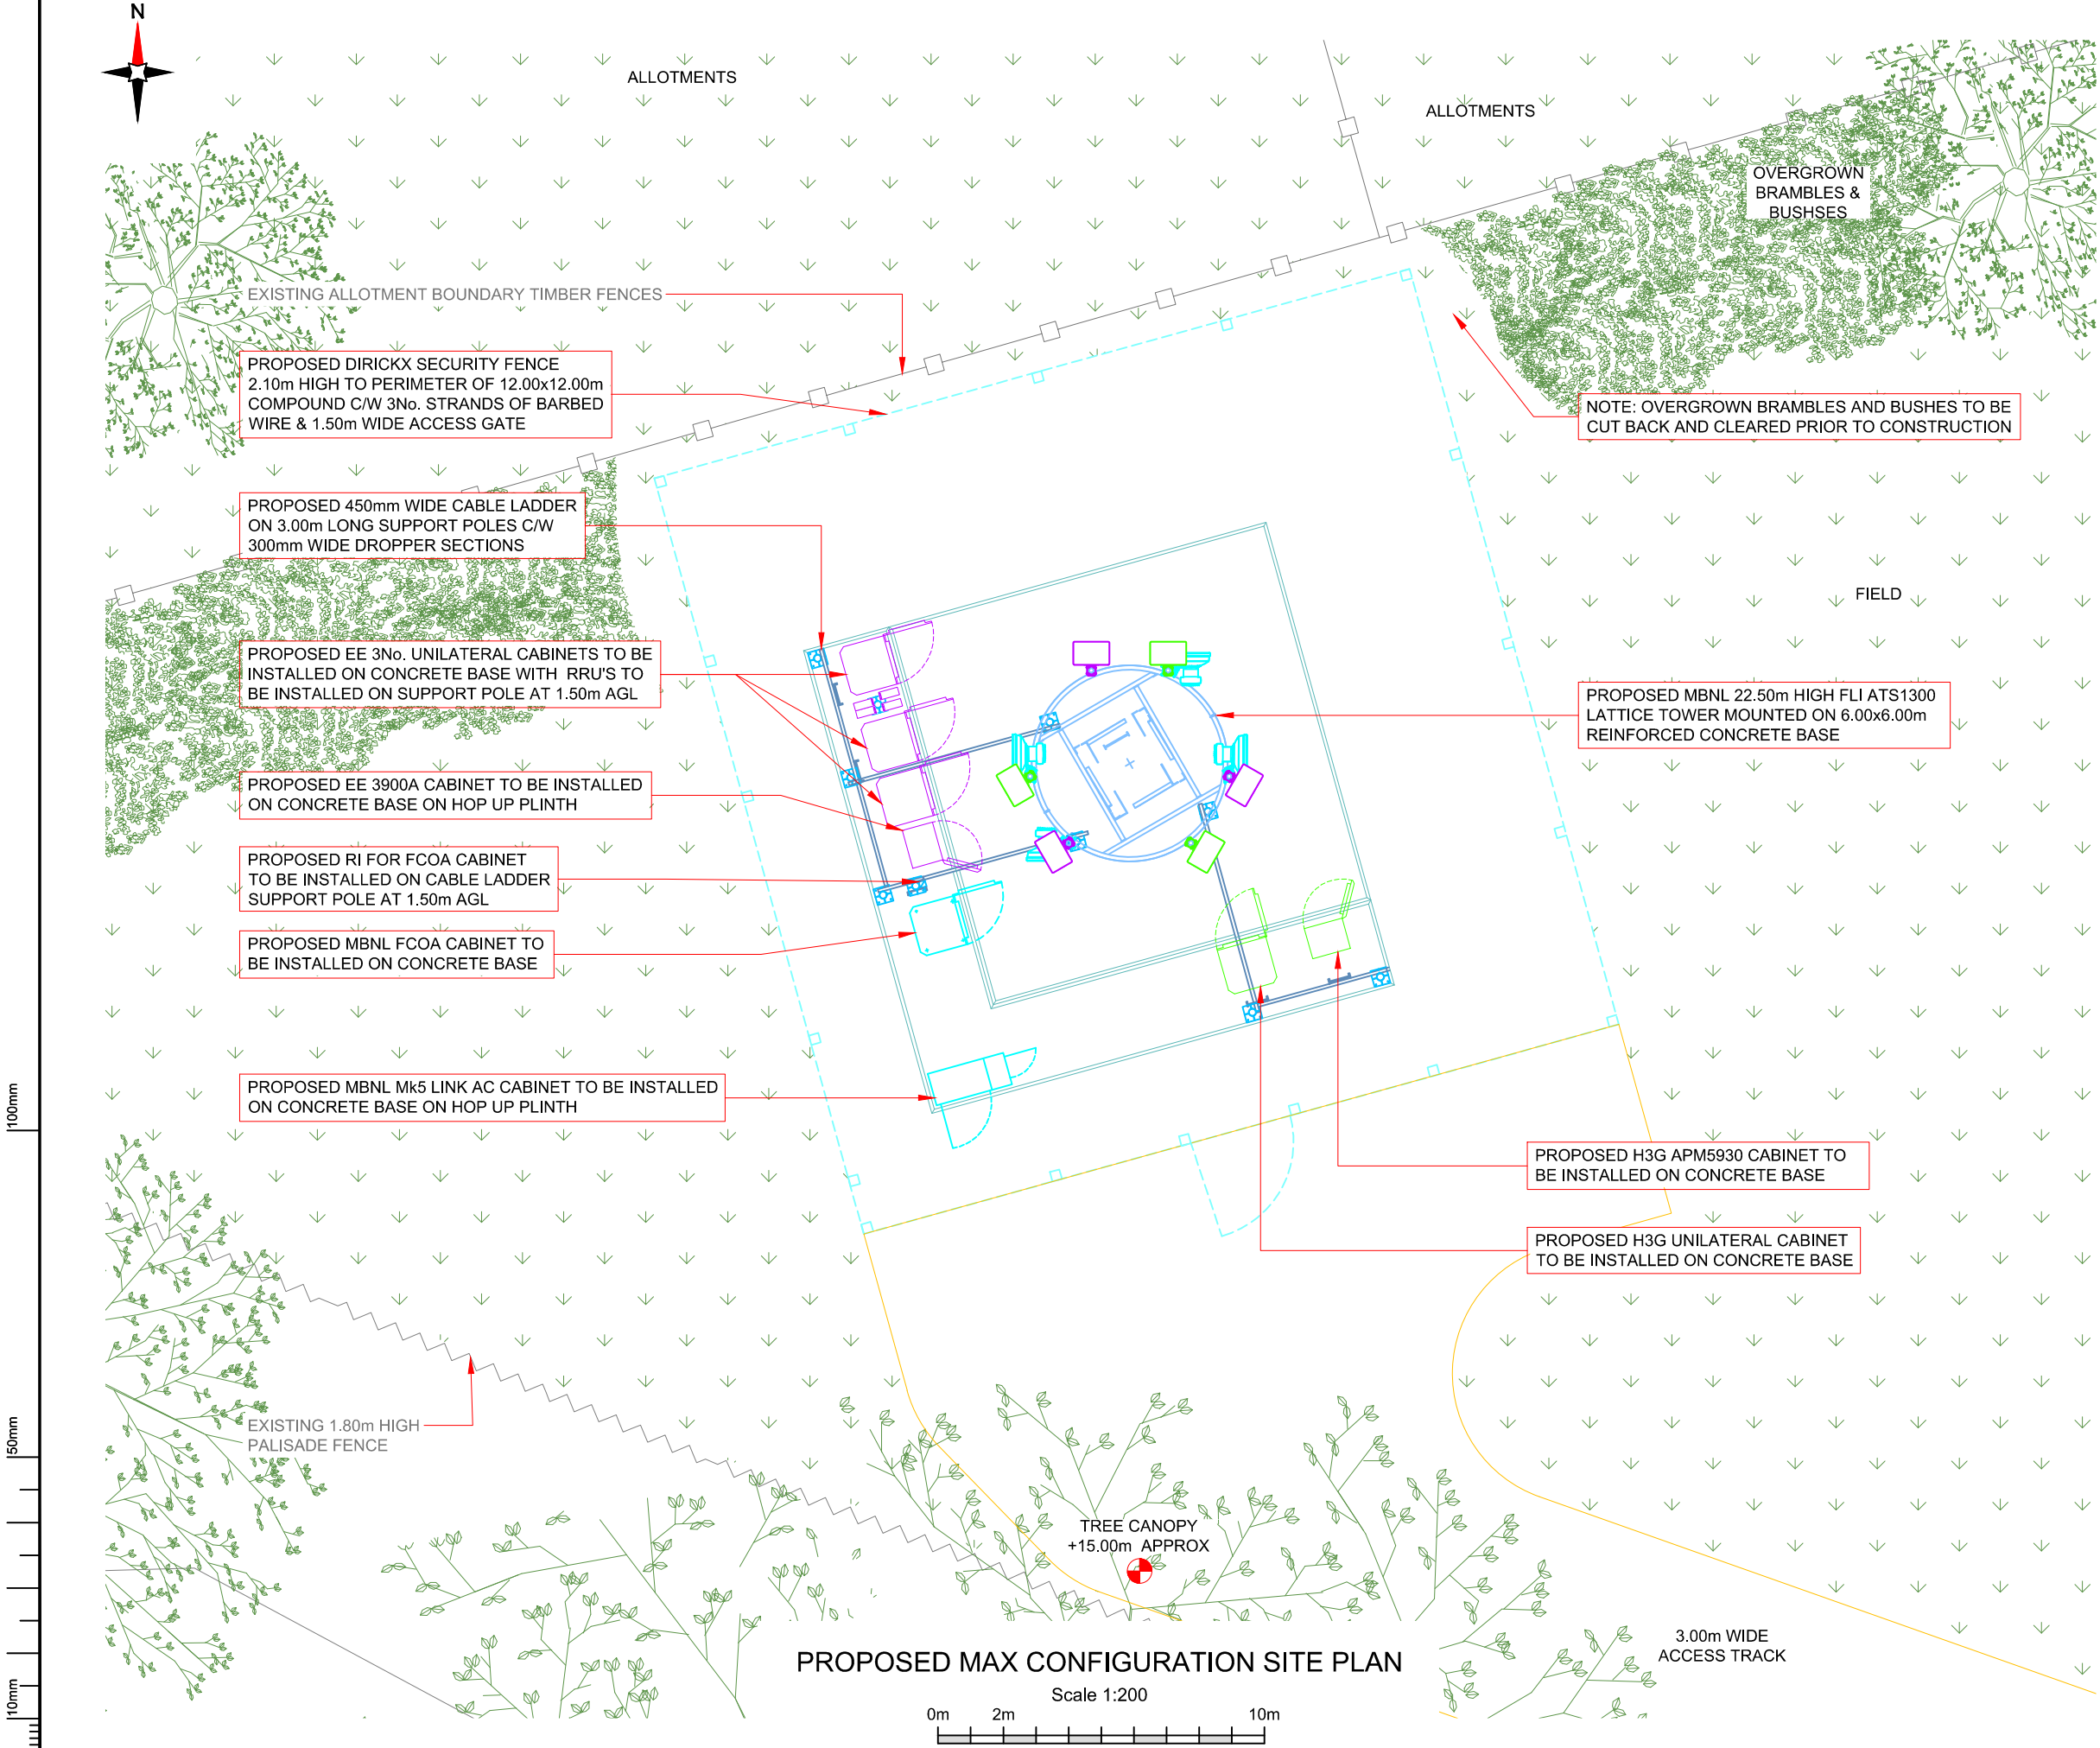

MAX CONFIGURATION SITE

RF MAX CONFIG H2a

Master:	MBNL / EE / H3G:	Project:	Purpose of Issue:	Issue:
M007	MBNL	NTQ	GA	G
Date:	06/11/2019	Revision / Upgrade Description:		
Drawn:	L.NUTTALL	Amended to new RDS		
Checked:	A.FANNING			
Approved:	P.HOWARD			
Master:	MBNL / EE / H3G:	Project:	Purpose of Issue:	Issue:
M006	MBNL	NTQ	GA	F
Date:	02/10/2019	Revision / Upgrade Description:		
Drawn:	L.NUTTALL	Split rigging amendments		
Checked:	A.FANNING			
Approved:	P.HOWARD			
Master:	MBNL / EE / H3G:	Project:	Purpose of Issue:	Issue:
M005	MBNL	NTQ	GA	E
Date:	16/08/2019	Revision / Upgrade Description:		
Drawn:	A.FANNING	Site updated to split rig configs		
Checked:	P.HOWARD			
Approved:	P.HOWARD			
Master:	MBNL / EE / H3G:	Project:	Purpose of Issue:	Issue:
M004	MBNL	NTQ	GA	D
Date:	20/06/2019	Revision / Upgrade Description:		
Drawn:	A.FANNING	Dish height amended		
Checked:	P.HOWARD			
Approved:	P.HOWARD			
Master:	MBNL / EE / H3G:	Project:	Purpose of Issue:	Issue:
M003	MBNL	NTQ	GA	C
Date:	14/06/2019	Revision / Upgrade Description:		
Drawn:	L.NUTTALL	Dish height increased		
Checked:	A.FANNING			
Approved:	P.HOWARD			



Hutchison 3G UK Limited
Star House, 20 Grenfell Road
Maidenhead, SL6 1EH
Tel: 01628 769 000
Fax: 01628 766 001



Hatfield Business Park
Hatfield
Hertfordshire
AL10 9BW
Tel: 01707 315000
Fax: 01707 319001



Mobile Broadband Network Limited
Sixth Floor, Thames Tower, Station Road, Reading, RG1 1LX

Design Consultant & Principal Contractor:



WHP Telecoms
Unit 1 Maple Park,
Low Fields Avenue, Leeds
LS12 6HH

Tel: 01133023550
e-mail: info@whptelecoms.com

Site Name: LAND OFF WOOD STREET 1

Site ID: 1546640

Address: LAND OFF WOOD STREET 1,
WOOD STREET, WOMBWELL,
BARNSELY, S73 0LH

Title: 215 MAX CONFIGURATION SITE PLAN

Project: NTQ

Purpose of Issue: GENERAL ARRANGEMENT


EE Cell ID:	MBNL Cell ID:	3UK Cell ID:
79668	BAR120	S0936

Master Drawing No:	Issue:
1546640 _BAR120_79668_S0936_M007	G

100mm

50mm

10mm

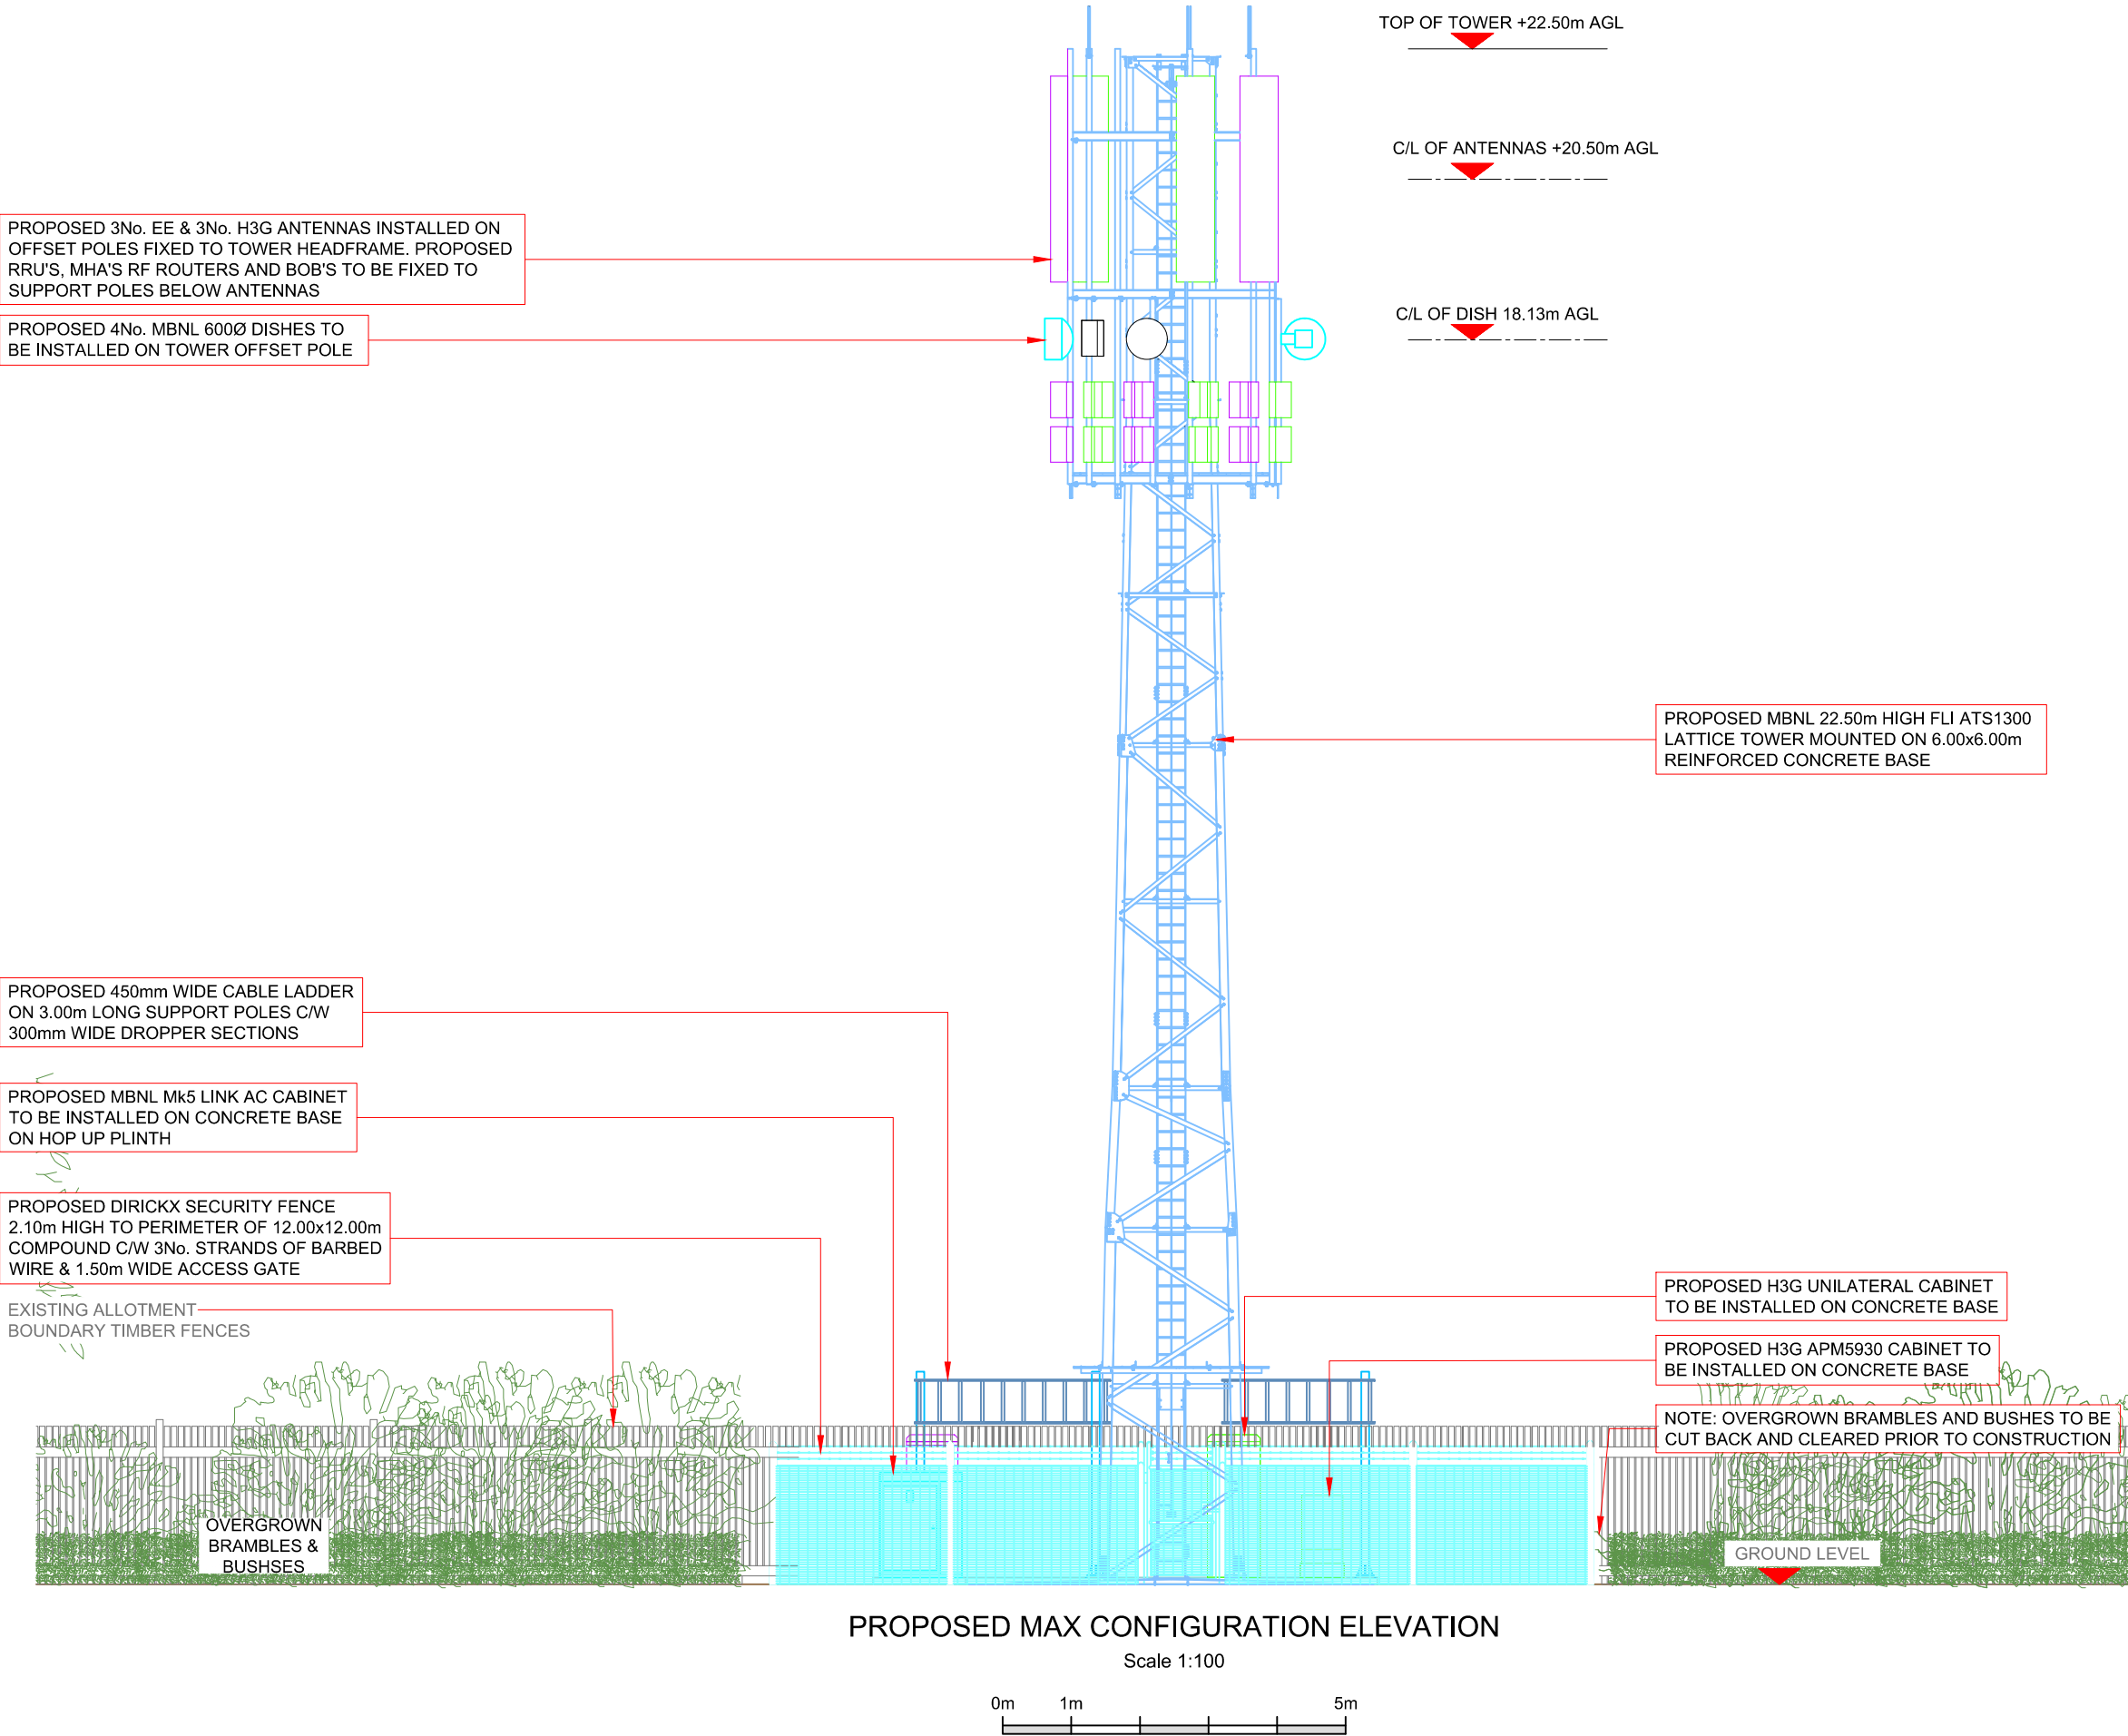

TOP OF TOWER +22.50m AGL

C/L OF ANTENNAS +20.50m AGL

C/L OF DISH 18.13m AGL

PROPOSED 3No. EE & 3No. H3G ANTENNAS INSTALLED ON OFFSET POLES FIXED TO TOWER HEADFRAME. PROPOSED RRU'S, MHA'S RF ROUTERS AND BOB'S TO BE FIXED TO SUPPORT POLES BELOW ANTENNAS

PROPOSED 4No. MBNL 6000Ø DISHES TO BE INSTALLED ON TOWER OFFSET POLE

PROPOSED MBNL 22.50m HIGH FLI ATS1300 LATTICE TOWER MOUNTED ON 6.00x6.00m REINFORCED CONCRETE BASE

PROPOSED 450mm WIDE CABLE LADDER ON 3.00m LONG SUPPORT POLES C/W 300mm WIDE DROPPER SECTIONS

PROPOSED MBNL Mk5 LINK AC CABINET TO BE INSTALLED ON CONCRETE BASE ON HOP UP PLINTH

PROPOSED DIRICKX SECURITY FENCE 2.10m HIGH TO PERIMETER OF 12.00x12.00m COMPOUND C/W 3No. STRANDS OF BARBED WIRE & 1.50m WIDE ACCESS GATE

EXISTING ALLOTMENT BOUNDARY TIMBER FENCES

OVERGROWN BRAMBLES & BUSHSES

PROPOSED H3G UNILATERAL CABINET TO BE INSTALLED ON CONCRETE BASE

PROPOSED H3G APM5930 CABINET TO BE INSTALLED ON CONCRETE BASE

NOTE: OVERGROWN BRAMBLES AND BUSHES TO BE CUT BACK AND CLEARED PRIOR TO CONSTRUCTION

GROUND LEVEL

PROPOSED MAX CONFIGURATION ELEVATION

Scale 1:100



MAX CONFIGURATION SITE

RF MAX CONFIG H2a

Master:	MBNL / EE / H3G:	Project:	Purpose of Issue:	Issue:
M007	MBNL	NTQ	GA	G
Date:	06/11/2019	Revision / Upgrade Description:		
Drawn:	L.NUTTALL	Amended to new RDS		
Checked:	A.FANNING			
Approved:	P.HOWARD			
Master:	MBNL / EE / H3G:	Project:	Purpose of Issue:	Issue:
M006	MBNL	NTQ	GA	F
Date:	02/10/2019	Revision / Upgrade Description:		
Drawn:	L.NUTTALL	Split rigging amendments		
Checked:	A.FANNING			
Approved:	P.HOWARD			
Master:	MBNL / EE / H3G:	Project:	Purpose of Issue:	Issue:
M005	MBNL	NTQ	GA	E
Date:	16/08/2019	Revision / Upgrade Description:		
Drawn:	A.FANNING	Site updated to split rig configs		
Checked:	P.HOWARD			
Approved:	P.HOWARD			
Master:	MBNL / EE / H3G:	Project:	Purpose of Issue:	Issue:
M004	MBNL	NTQ	GA	D
Date:	20/06/2019	Revision / Upgrade Description:		
Drawn:	A.FANNING	Dish height amended		
Checked:	P.HOWARD			
Approved:	P.HOWARD			
Master:	MBNL / EE / H3G:	Project:	Purpose of Issue:	Issue:
M003	MBNL	NTQ	GA	C
Date:	14/06/2019	Revision / Upgrade Description:		
Drawn:	L.NUTTALL	Dish height increased		
Checked:	A.FANNING			
Approved:	P.HOWARD			



Hutchison 3G UK Limited
Star House, 20 Grenfell Road
Maidenhead, SL6 1EH
Tel: 01628 765 000
Fax: 01628 765 001



H3G Base Station Information line
0845 6043000
Available 9am-5pm Monday to Friday



Mobile Broadband Network Limited
Sixth Floor, Thames Tower, Station Road, Reading, RG1 1LX

Design Consultant & Principal Contractor:



WHP Telecoms
Unit 1 Maple Park,
Low Fields Avenue, Leeds
LS12 6HH

Tel: 01133023550
e-mail: info@whptelecoms.com

Site Name: LAND OFF WOOD STREET 1

Site ID: 1546640

Address: LAND OFF WOOD STREET 1,
WOOD STREET, WOMBWELL,
BARNSELY, S73 0LH

Title: 265 MAX CONFIGURATION ELEVATION

Project: NTQ

Purpose of Issue: GENERAL ARRANGEMENT

EE Cell ID:	MBNL Cell ID:	3UK Cell ID:
79668	BAR120	S0936

Master Drawing No:	Issue:
1546640 _BAR120_79668_S0936_M007	G