


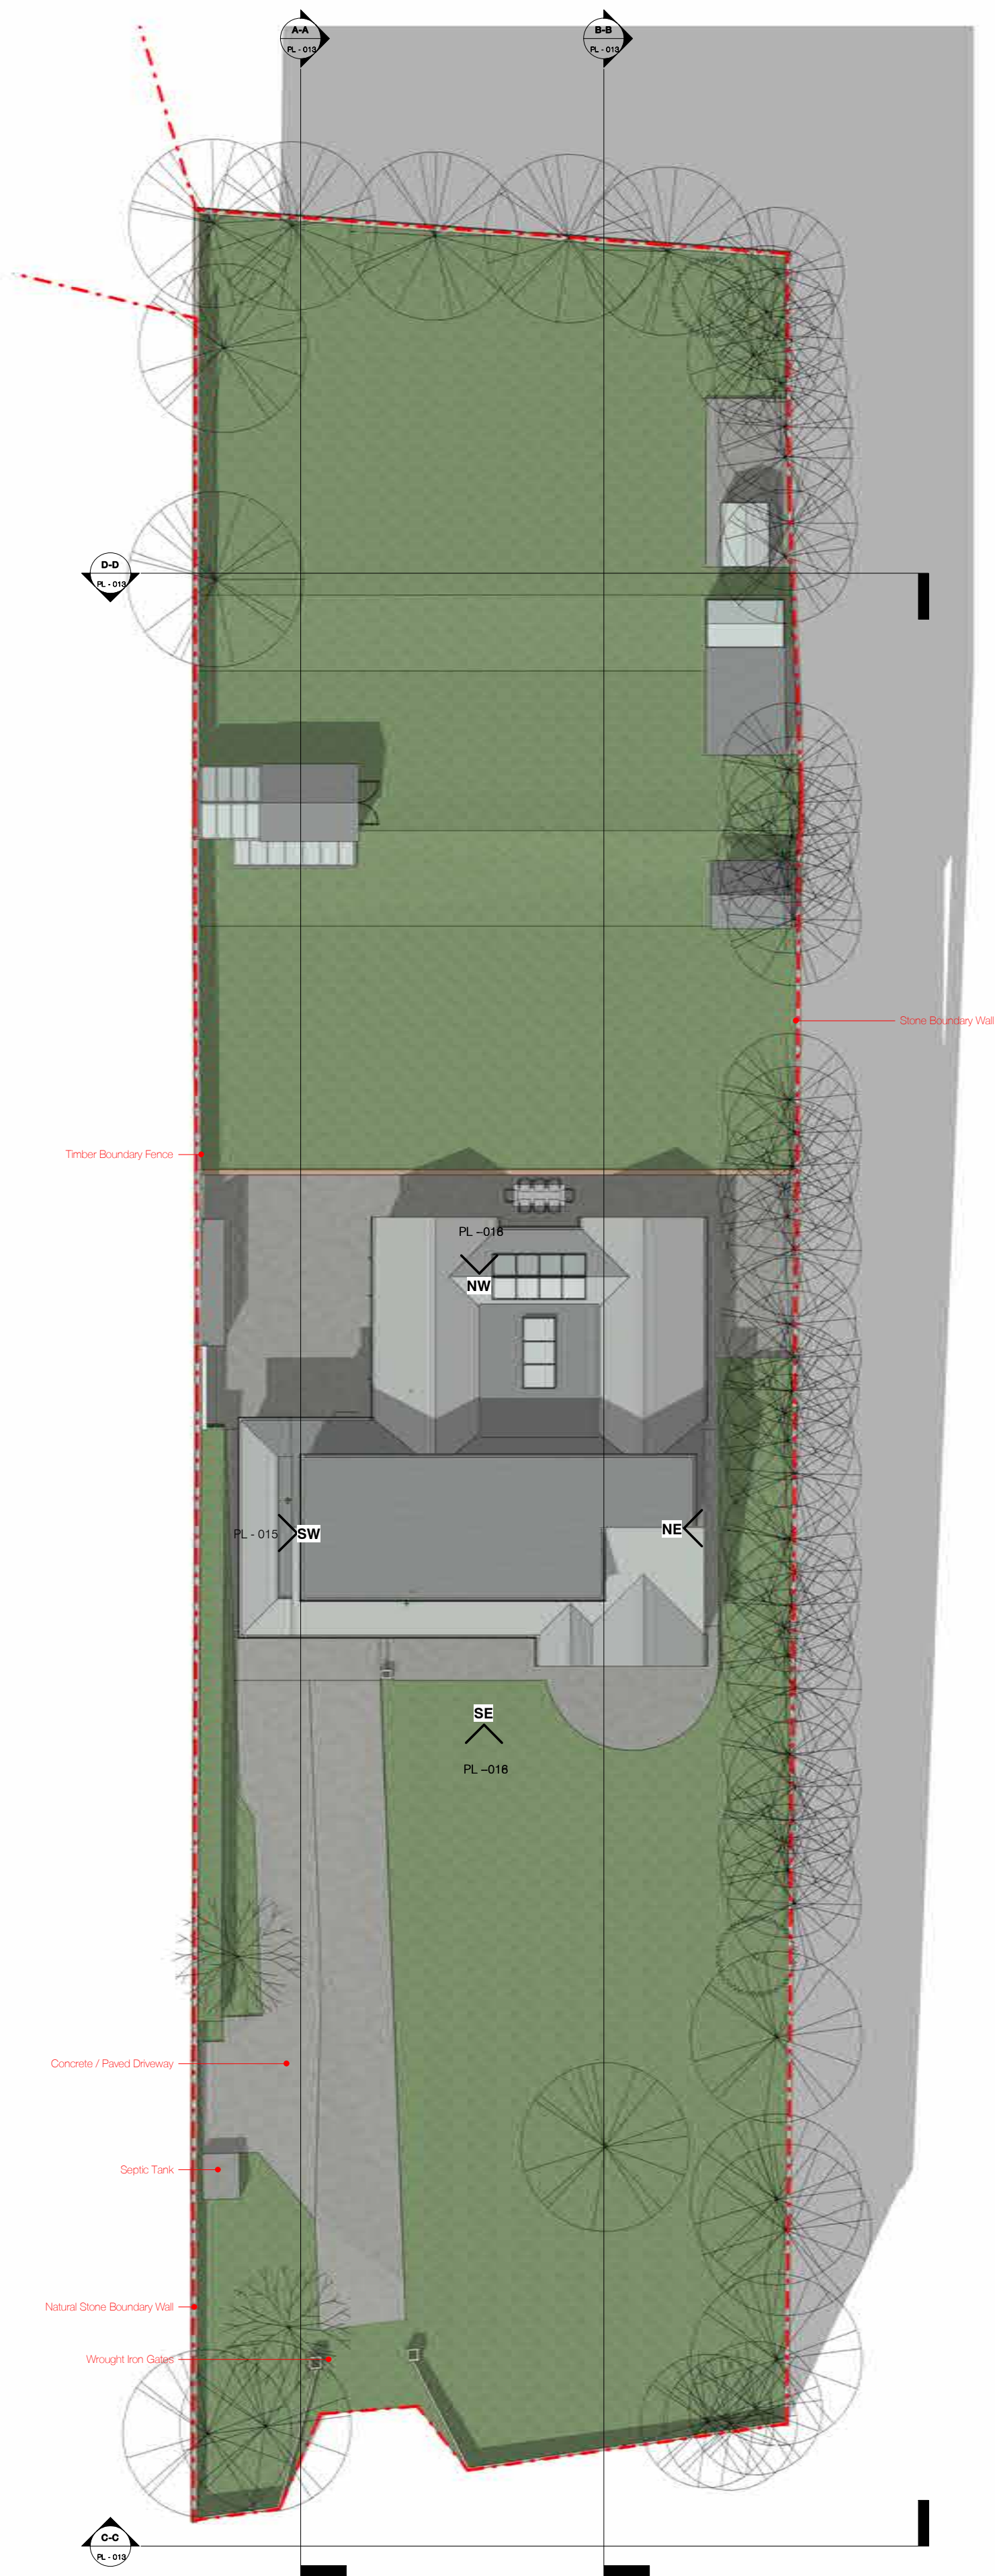


Proposed Site Plan
1 : 200



Proposed Site Section A-A
1 : 200



Proposed Site Section B-B
1 : 200

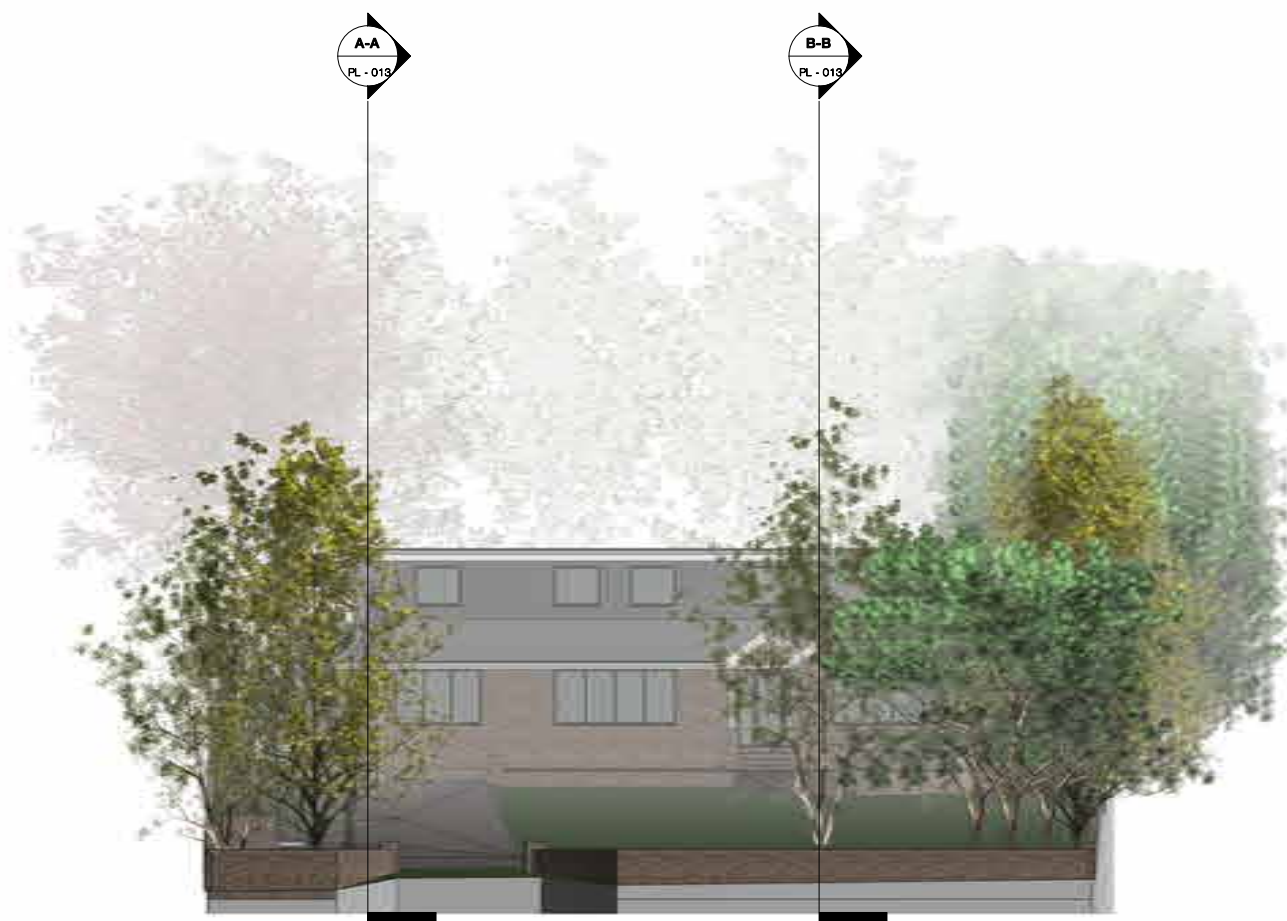


Proposed Site Section C-C
1 : 200



Proposed Site Section D-D
1 : 200

Graphical Scale 1:200

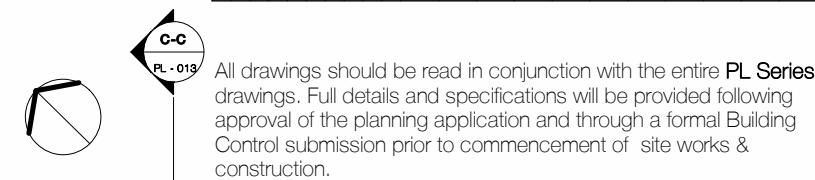

All drawings should be read in conjunction with the entire PL Series drawings. Full details and specifications will be provided following approval of the planning application and through a formal Building Control submission prior to commencement of site works & construction.

Application Boundary

Existing Site Area (Red Line Boundary): 2,055.6 m²
0.206 ha
0.508 Acres

Rev	Description	Date	By
peakarchitects			
Drafted Study (Broom Hall, 8-10 Broomfield Road, Sheffield, S10 2DR)			
Project: 292-2019 Warren Lane, Staincross			
Client: John and Kay Sanderson			
Status: Information Comment Approval Tender Construction As-Built			
Drawings: WLE - PA - PL - 013 Proposed PD Site Plan and Sections			
Revision		Date	
Scale		1 : 200 @ / A1 A3	

Planning