


- notes
1.


DO NOT SCALE FROM THIS DRAWING - USE FIGURED DIMENSIONS ONLY
2.

TO BE READ IN CONJUNCTION WITH ALL OTHER CONSULTANTS / SPECIALISTS DRAWINGS. REPORT ANY DISCREPANCIES BEFORE AFFECTED WORK COMMENCES
3.


ALL SETTING OUT DIMENSIONS TO BE CHECKED ON SITE BY CONTRACTOR BEFORE WORK COMMENCES

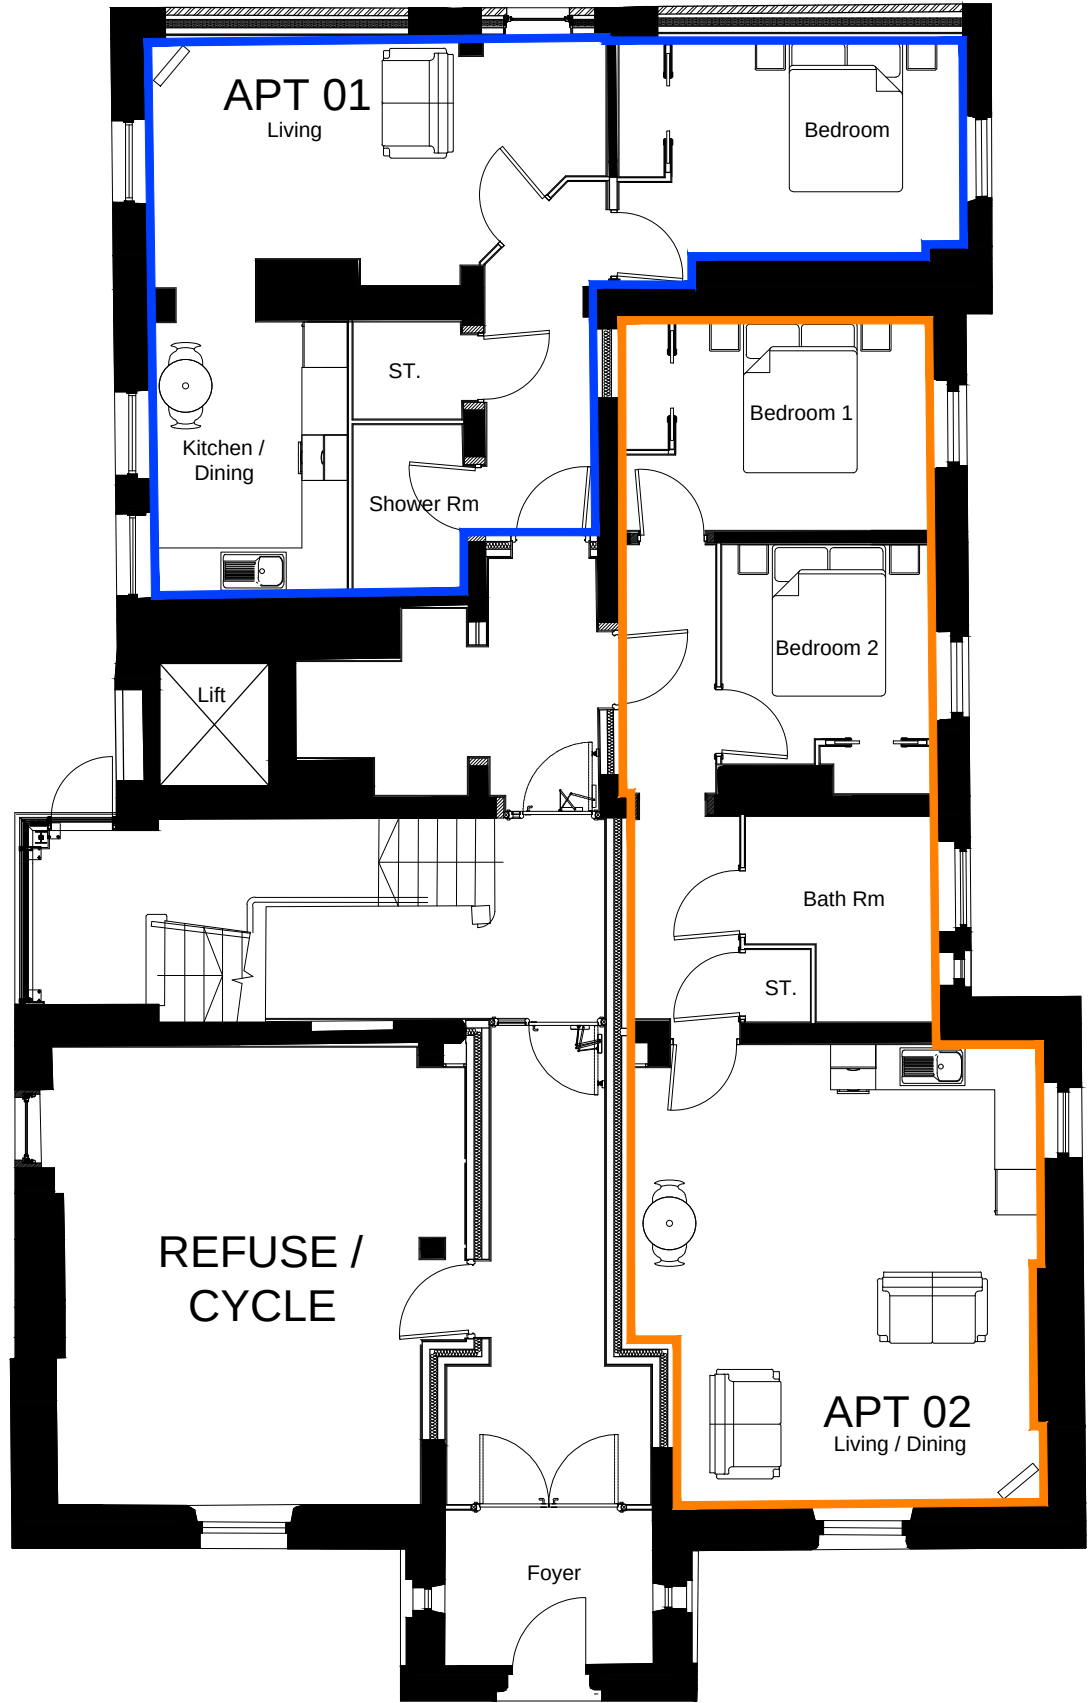

Level 00 - Proposed

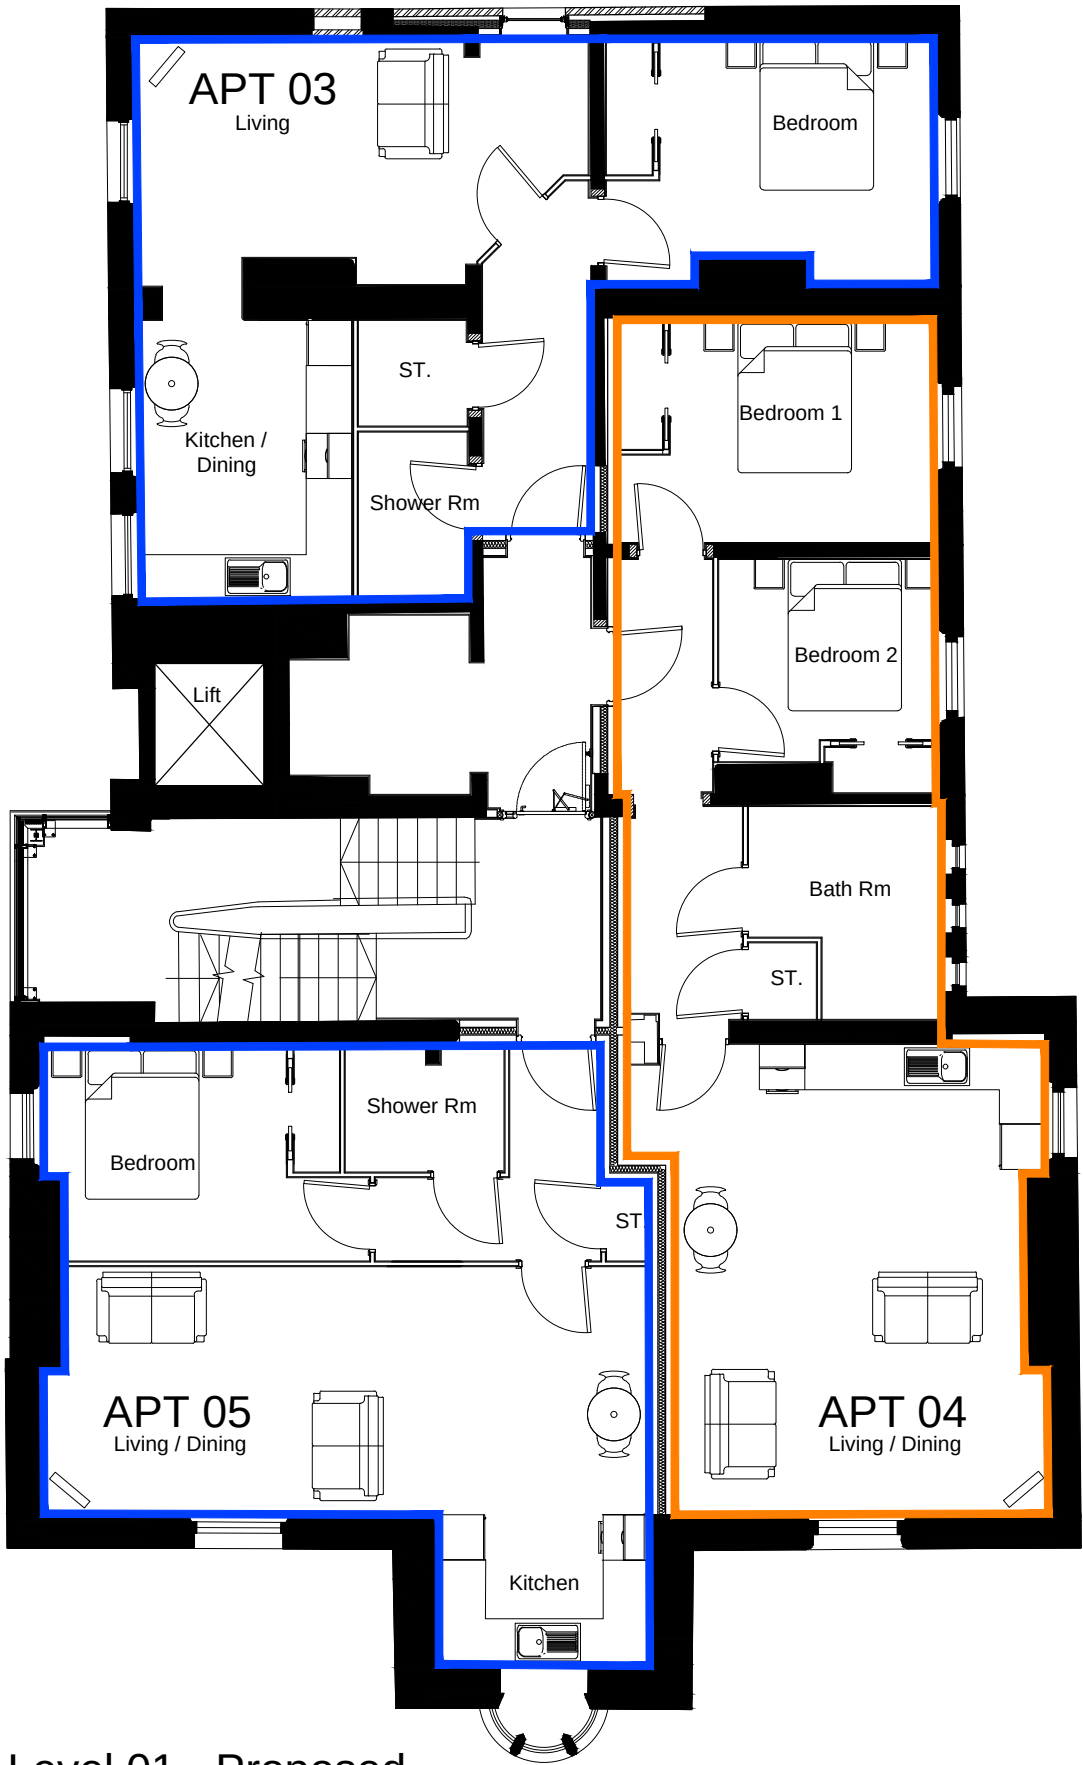

Level 01 - Proposed

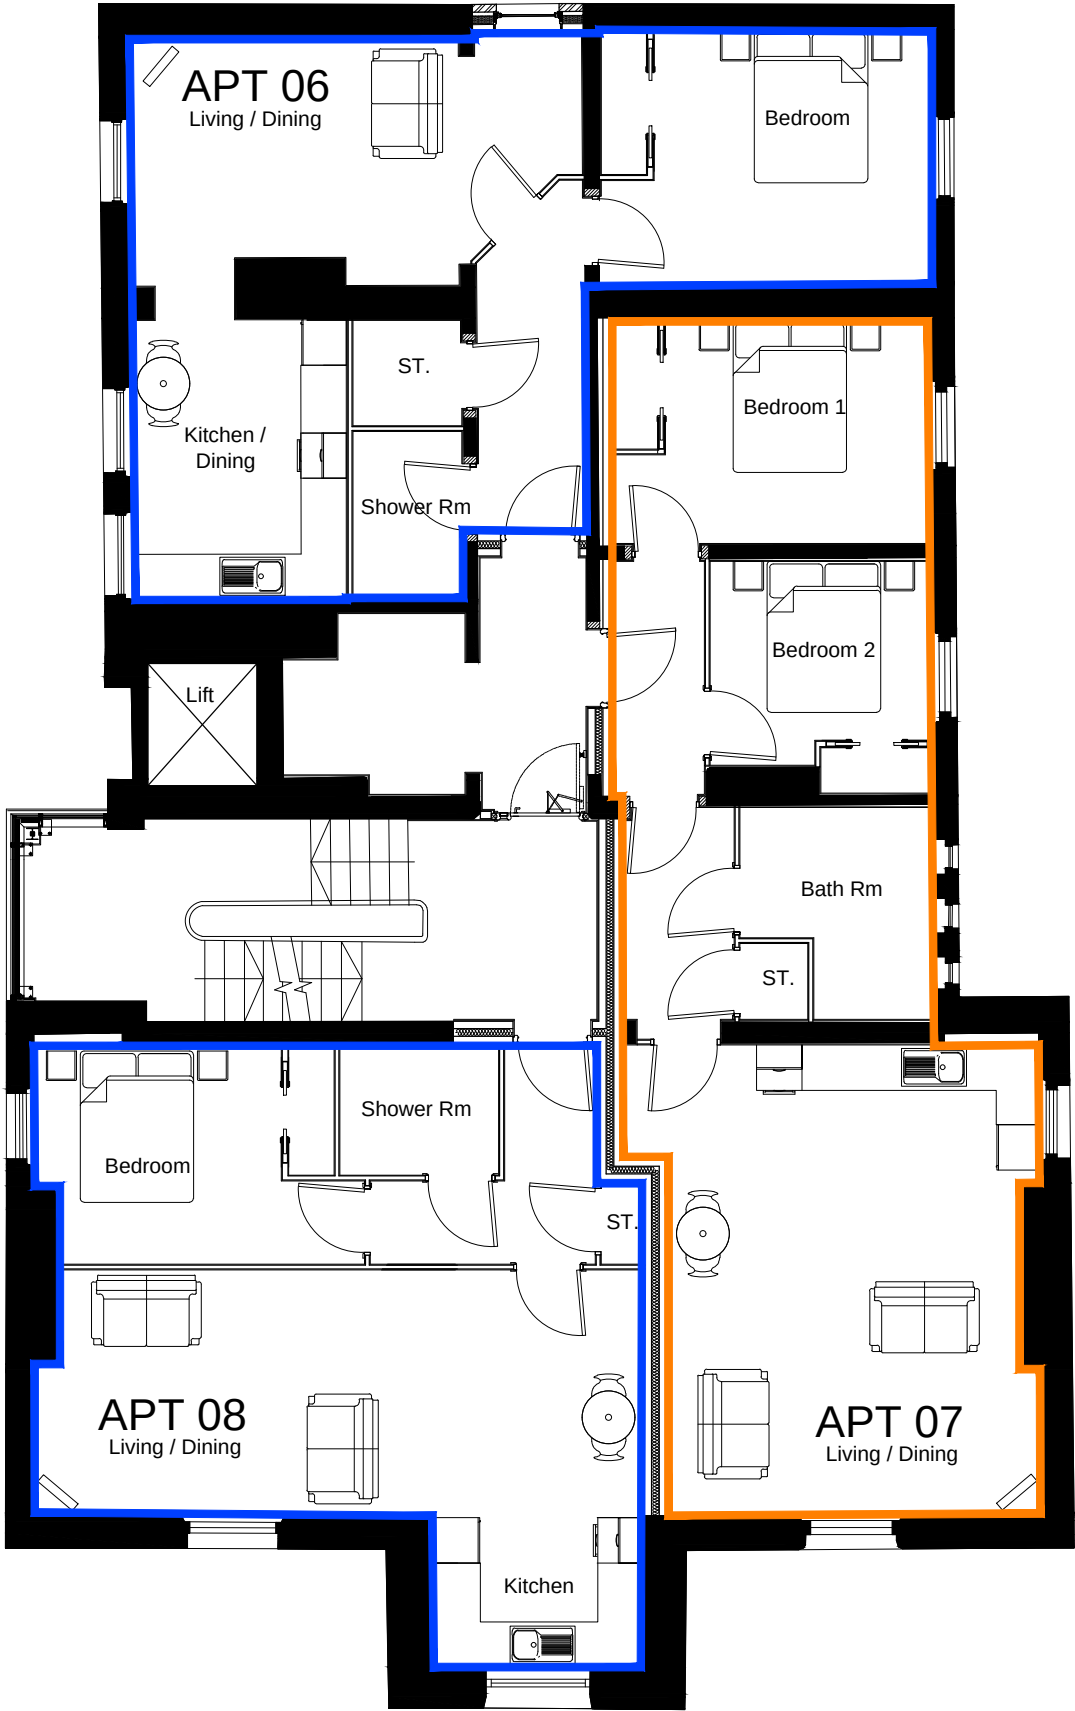

Level 02 - Proposed



South Elevation - Proposed




East Elevation - Proposed



West Elevation - Proposed



North Elevation - Proposed

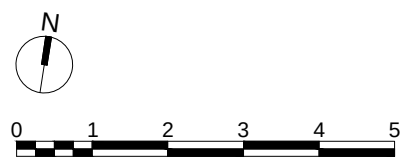

1862 BUILDING
EXISTING GROUND FLOOR PLAN
1:100

Saleable areas

Apartment 1 55.8m2
Apartment 2 70.3m2
Apartment 3 57.1m2
Apartment 4 70.8m2
Apartment 5 53.2m2
Apartment 6 58.4m2
Apartment 7 70.6m2
Apartment 8 53.4m2

GIA

Ground Floor = 227m2
First Floor = 231m2
Second Floor = 231m2

Total = 689m2

rev.	description			
A	28/11/2017	ABu	ADC	
B	Planning Application			
	08/02/2018	ABu	ADC	
	Layout updated			

THE PLANNING BUREAU LIMITED

Town Planners • Architects

George Martin

B.A.Hons (Arch) - B.Arch - RIBA

Design Director

York

Tel: 01904 444 200

Client

McCarthy & Stone

Later Life. Greater Life

© McCarthy & Stone Retirement Lifestyles Limited

All rights reserved. The reproduction of all or any part of this drawing/document and/or construction of any building or part of a building or structure to which this drawing/document relates without the written permission of the copyright owner is prohibited.

client	M&S Berneslai Close (1862 Building), Barnsley
project	
	Former Barnsley CO Offices: Plans & Elevations - As Proposed
drawing title	
drawing number	NE-2473R-03-01-AC-006-3
revision	A
drawing status	Planning
scale	1:100 @A1
date	7/11/2017
drawn by	GNA
checked by	BD / ABu

seven architecture

Seven Architecture offices at:
61, Oxford Street, **MANCHESTER**, M1 6EQ
t: 0161 238 5655
Clarendon House, Victoria Avenue, **HARROGATE**, North Yorks, HG1 1JD
t: 01423 709 807
24 Greville Street, **LONDON**, EC1N 8SS
t: 0203 036 0601
Galeri Caernarfon, Doc Fictoria, **CAERNARFON**, Gwynedd, LL55 1SQ
t: 01286 685 253
e: info@sevenarchitecture.co.uk

www.sevenarchitecture.co.uk