


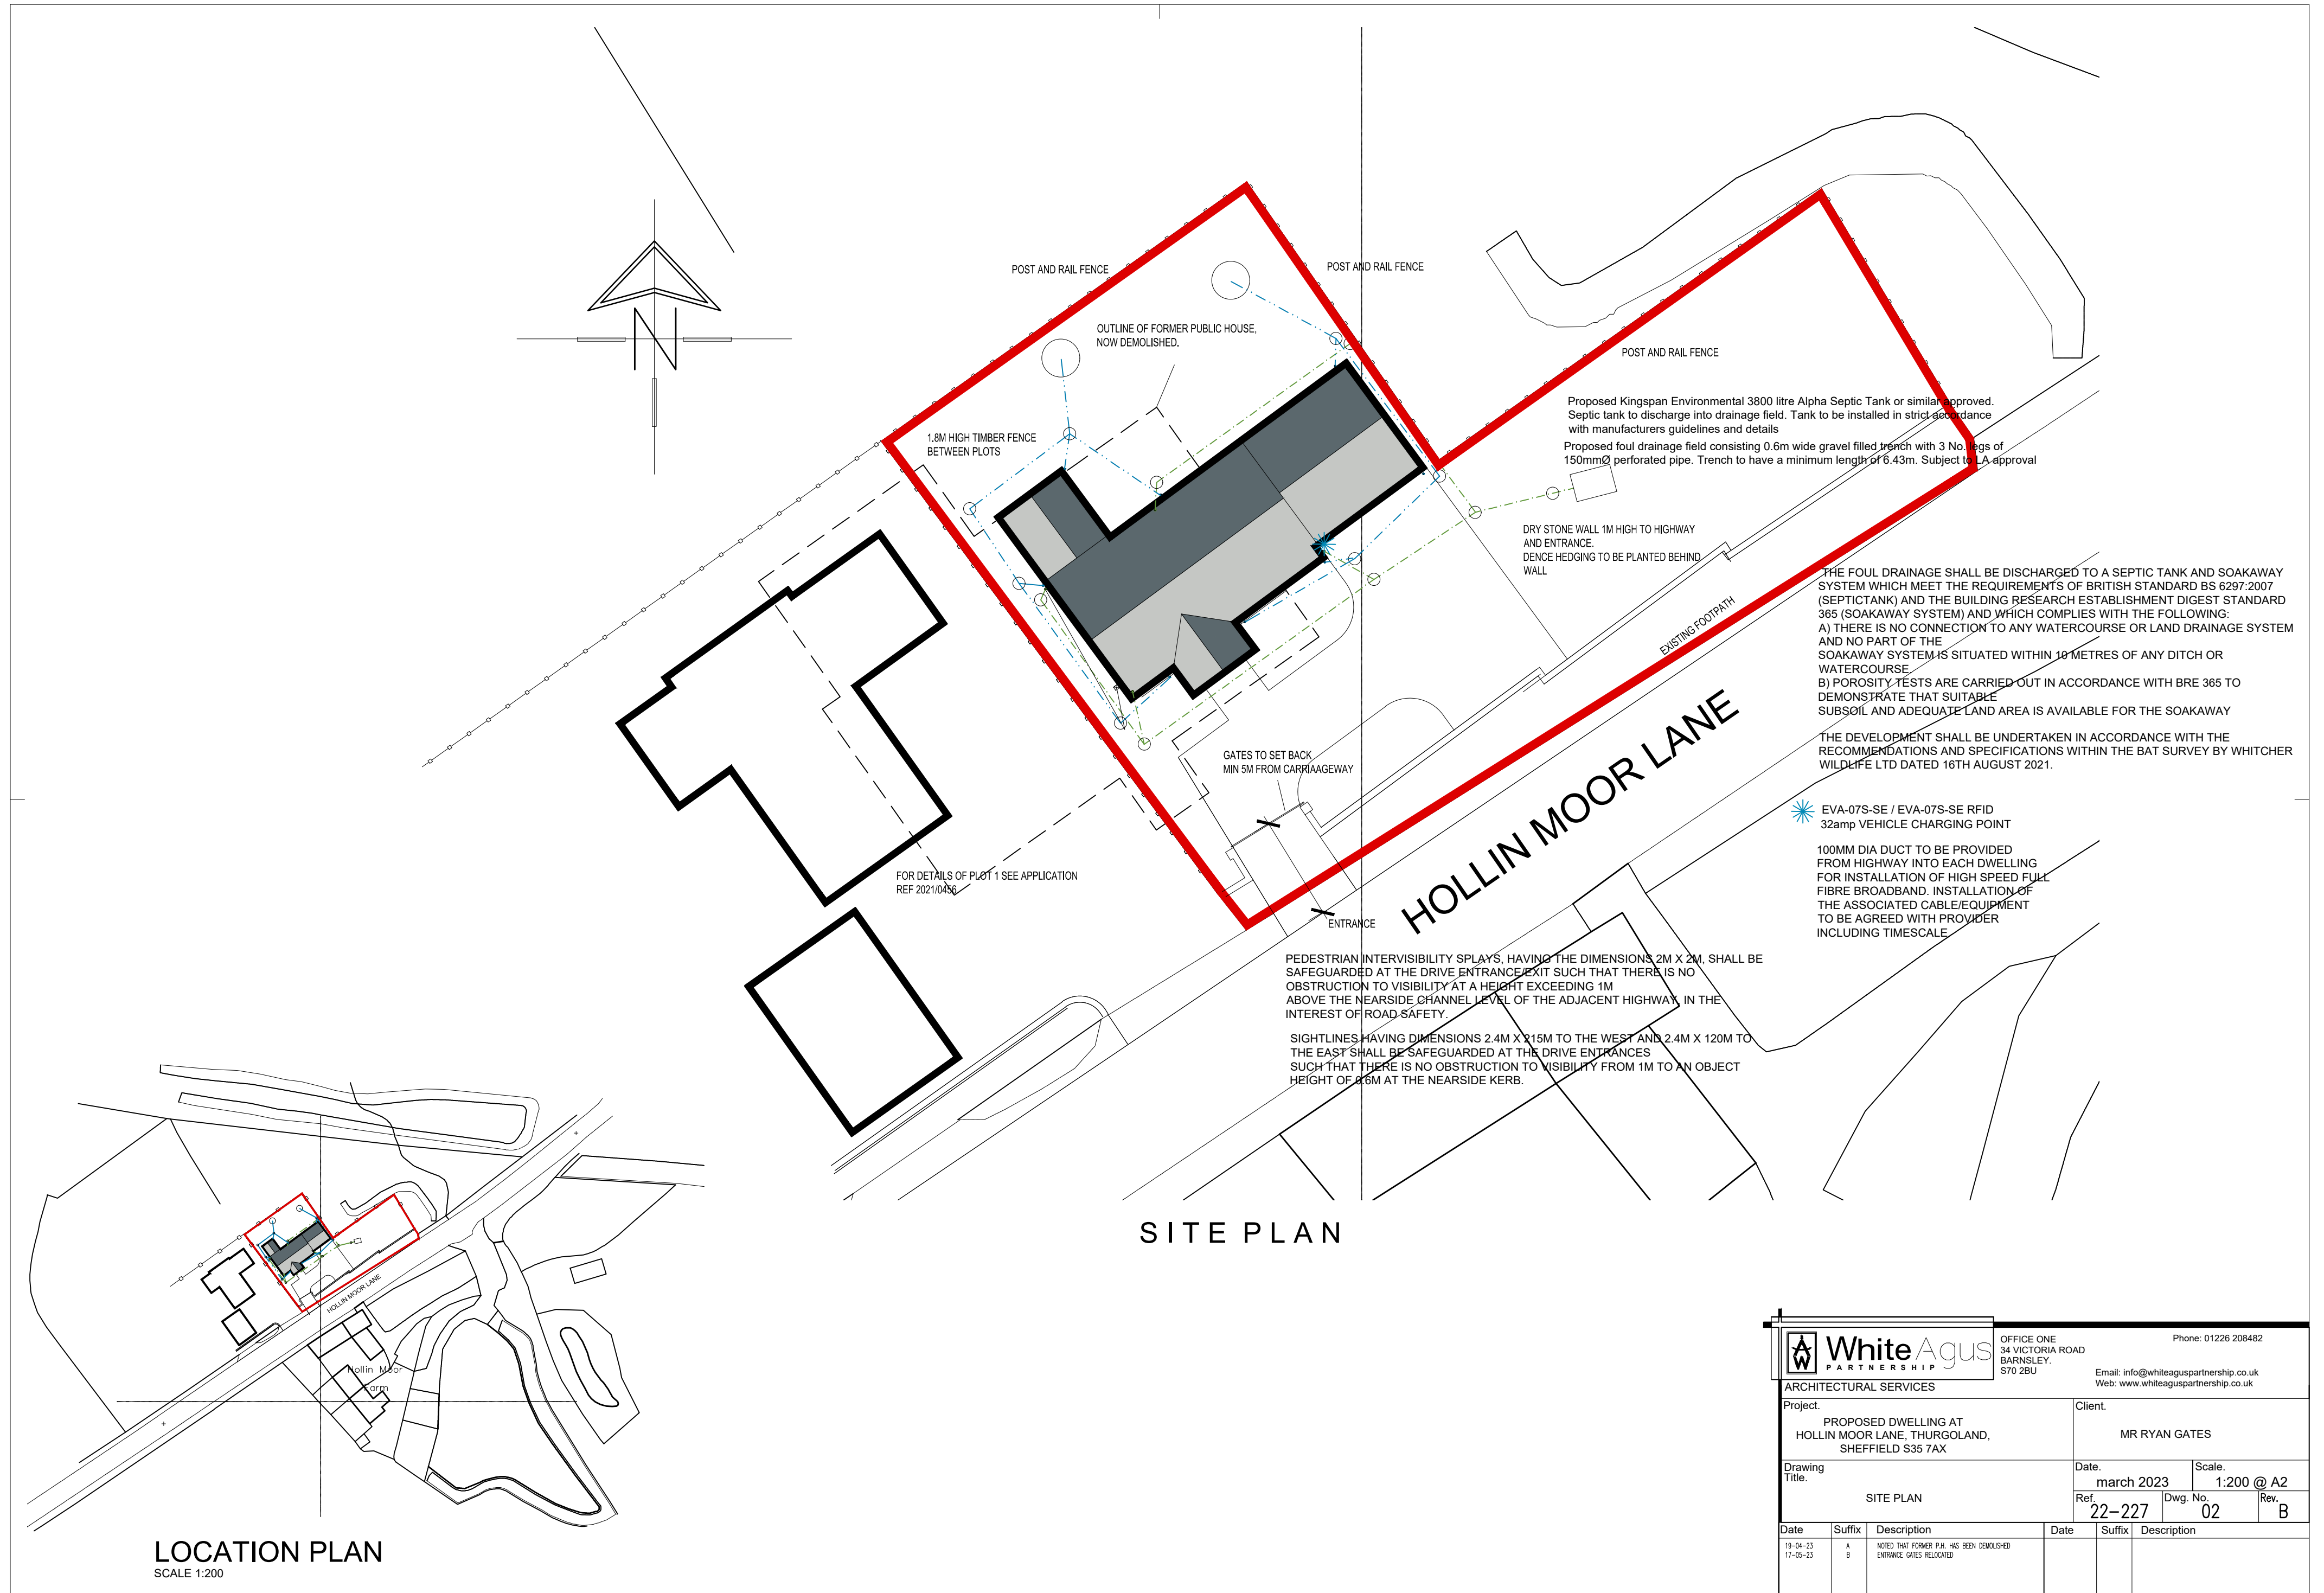

<div><div>White Agus PARTNERSHIP</div></div>			<div>OFFICE ONE 34 VICTORIA ROAD BARNESLEY. S70 2BU</div>			<div>Phone: 01226 208482</div>		
ARCHITECTURAL SERVICES						<div>Email: info@whiteaguspartnership.co.uk Web: www.whiteaguspartnership.co.uk</div>		
Project. <div>PROPOSED DWELLING AT HOLLIN MOOR LANE, THURGOLAND, SHEFFIELD S35 7AX</div>					Client. <div>MR RYAN GATES</div>			
Drawing Title. <div>SITE PLAN</div>					Date. <div>march 2023</div>		Scale. <div>1:200 @ A2</div>	
					Ref. <div>22-227</div>		Dwg. No. <div>02</div>	
							Rev. <div>B</div>	
Date	Suffix	Description			Date	Suffix	Description	
19-04-23 17-05-23	A B	NOTED THAT FORMER P.H. HAS BEEN DEMOLISHED ENTRANCE GATES RELOCATED						