



PROPOSED EXTERNAL MAERIALS
-ROOF TO BE MARLEY MODERN DARK GREY INTERLOCKING
CONCRETE TILES
-WALLS TO BE WIENBERGER DORTON MOOR RED SOFT MUD
FLAT MULTI
-DOORS TO BE LIGHT OAK EFFECT UPVC
-WINDOWS TO BE CREAM UPVC

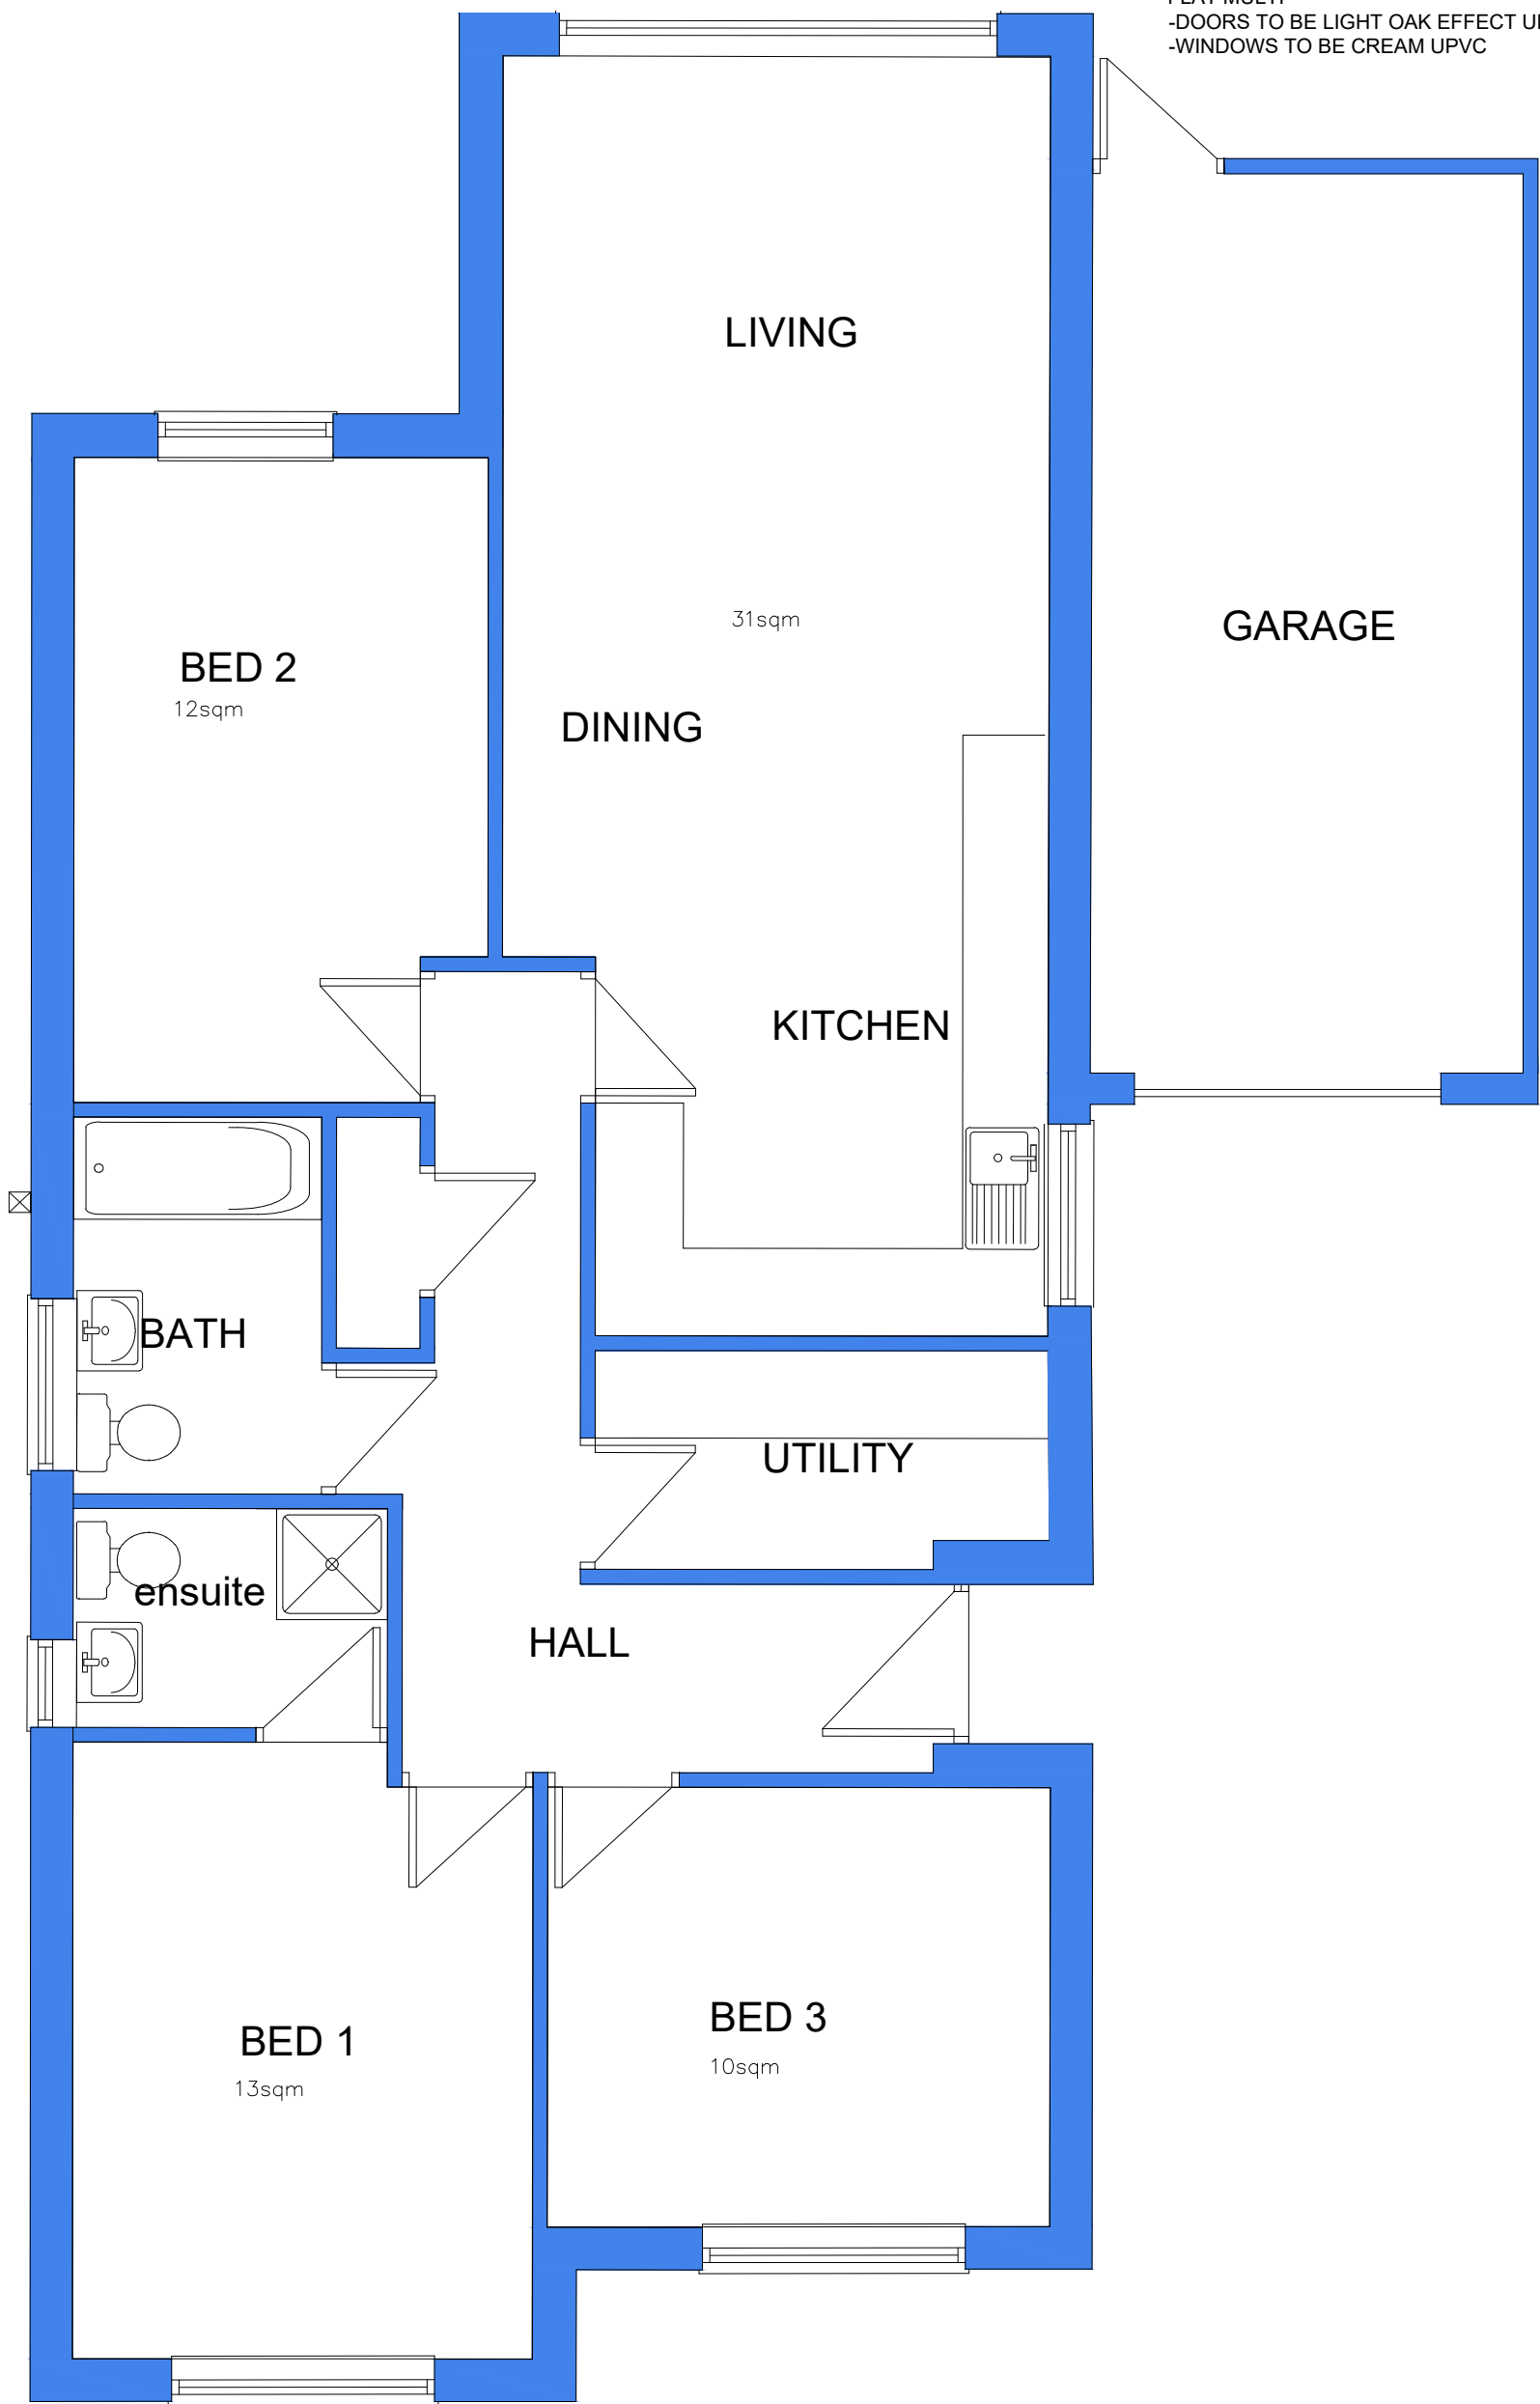


FLOOR PLAN


INTERNAL FLOOR AREA 90SQ M (969 SQ FT)

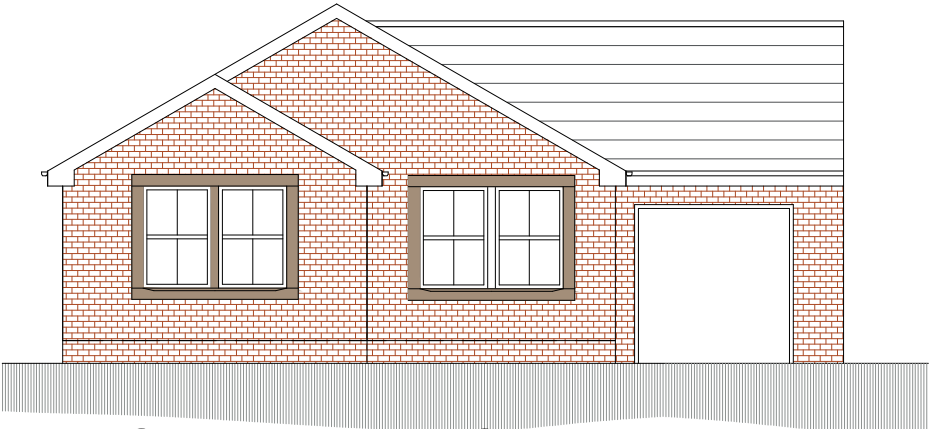


FRONT ELEVATION

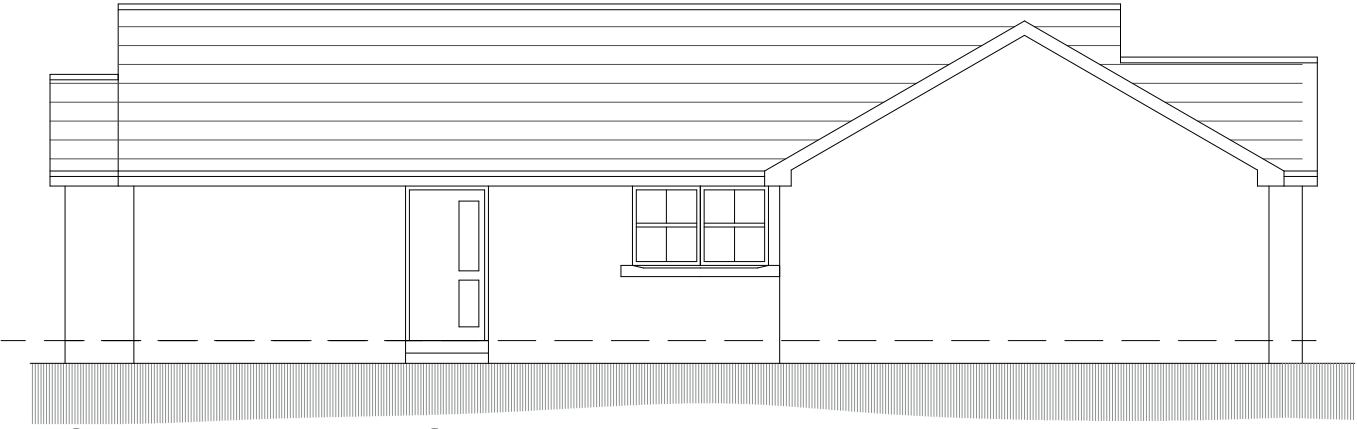

SIDE ELEVATION

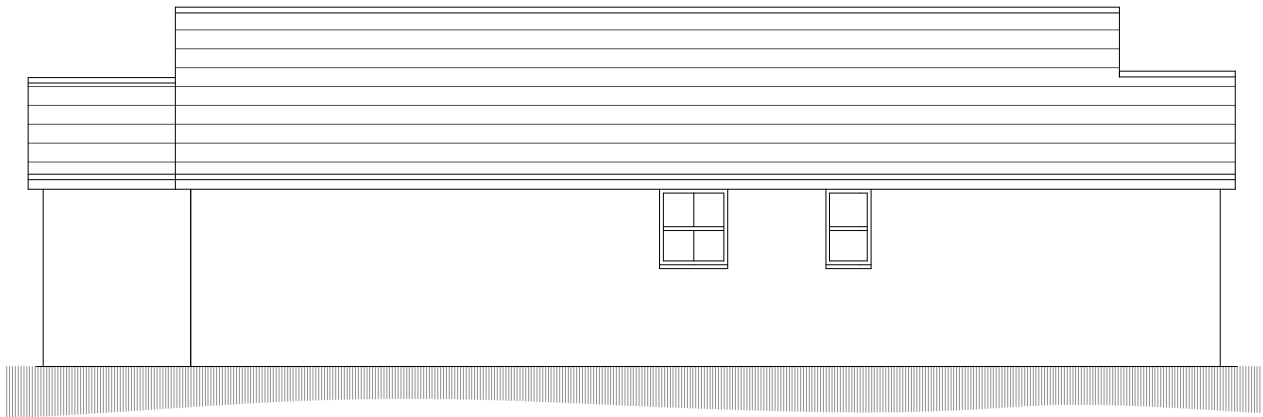

SIDE ELEVATION

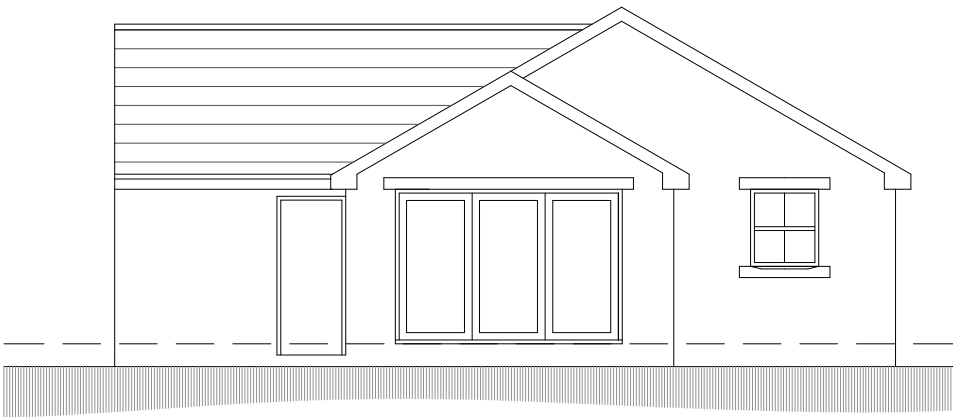

REAR ELEVATION

 White Agus PARTNERSHIP		OFFICE ONE 34 VICTORIA ROAD BARNESLEY. S70 2BU		Phone: 01226 208482 Email: info@whiteaguspartnership.co.uk Web: www.whiteaguspartnership.co.uk		
ARCHITECTURAL SERVICES						
Project: RESIDENTIAL DEVELOPMENT AT HEYSHAM GREEN, MONK BRETTON BARNESLEY				Client: DEVELOPMENTS BY BOUTIQUE		
Drawing Title: PLANS AND ELEVATIONS PLOTS 1 & 2				Date: APRIL 2019	Scale: 1:50 & 1:100 @ A2	
				Ref. 18-199	Dwg. No. 02	
					Rev. B	
Date	Suffix	Description		Date	Suffix	Description
24-06-19 04-07-19	A B	GARAGE DETAILS ADDED GARAGES RELOCATED				