



Condition of existing stone slates to be reviewed on site, and salvaged for re-use where possible. Any replacements slates to match existing, to Architect and Conservation Officer prior approval.

NB Stone slates to be laid to allow four bat access points (two per roof pitch) to the roof space between slate and breather membrane, in accordance with the Planning approved Bat Mitigation strategy document.

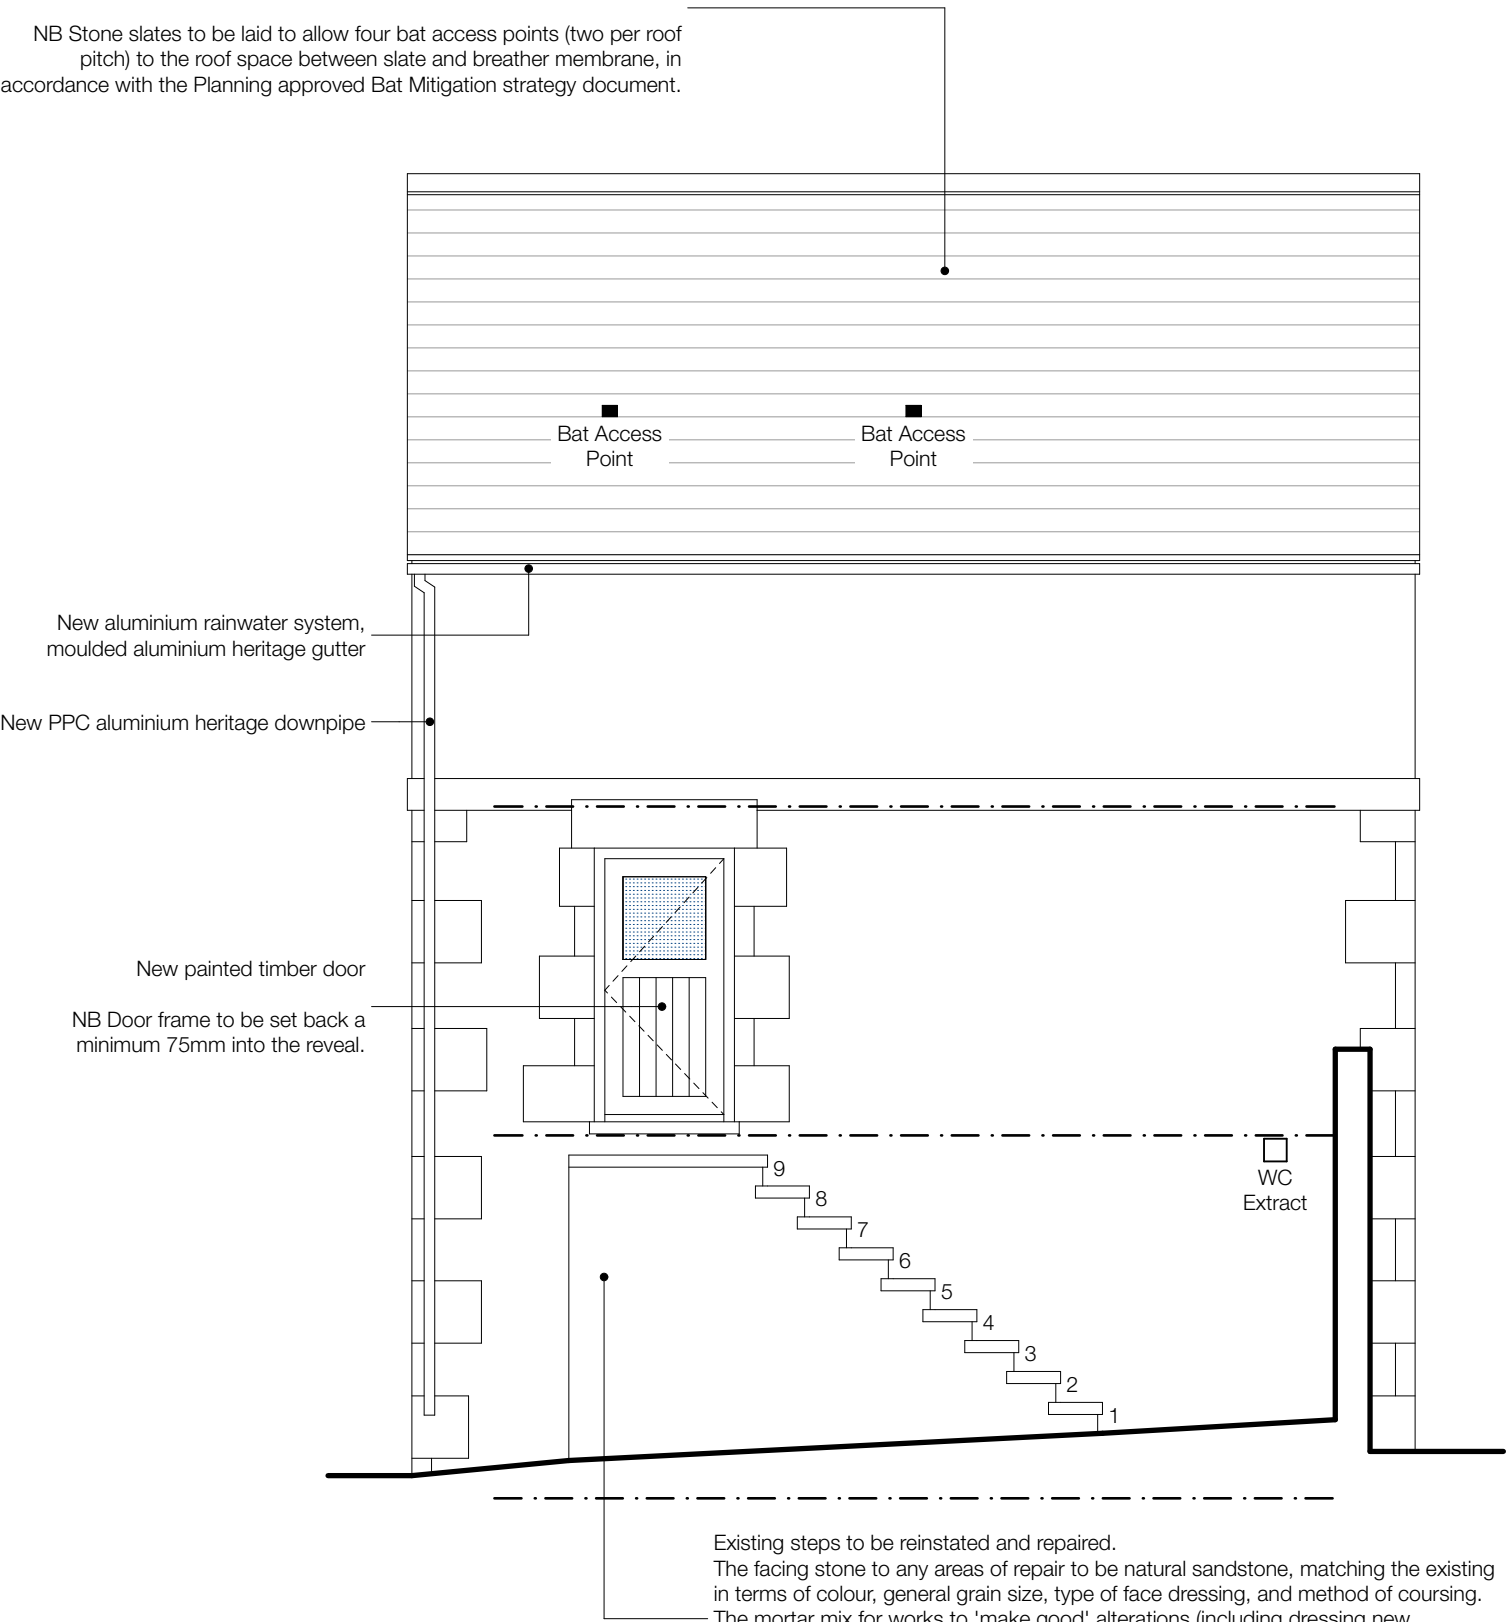


West Elevation (Proposed)

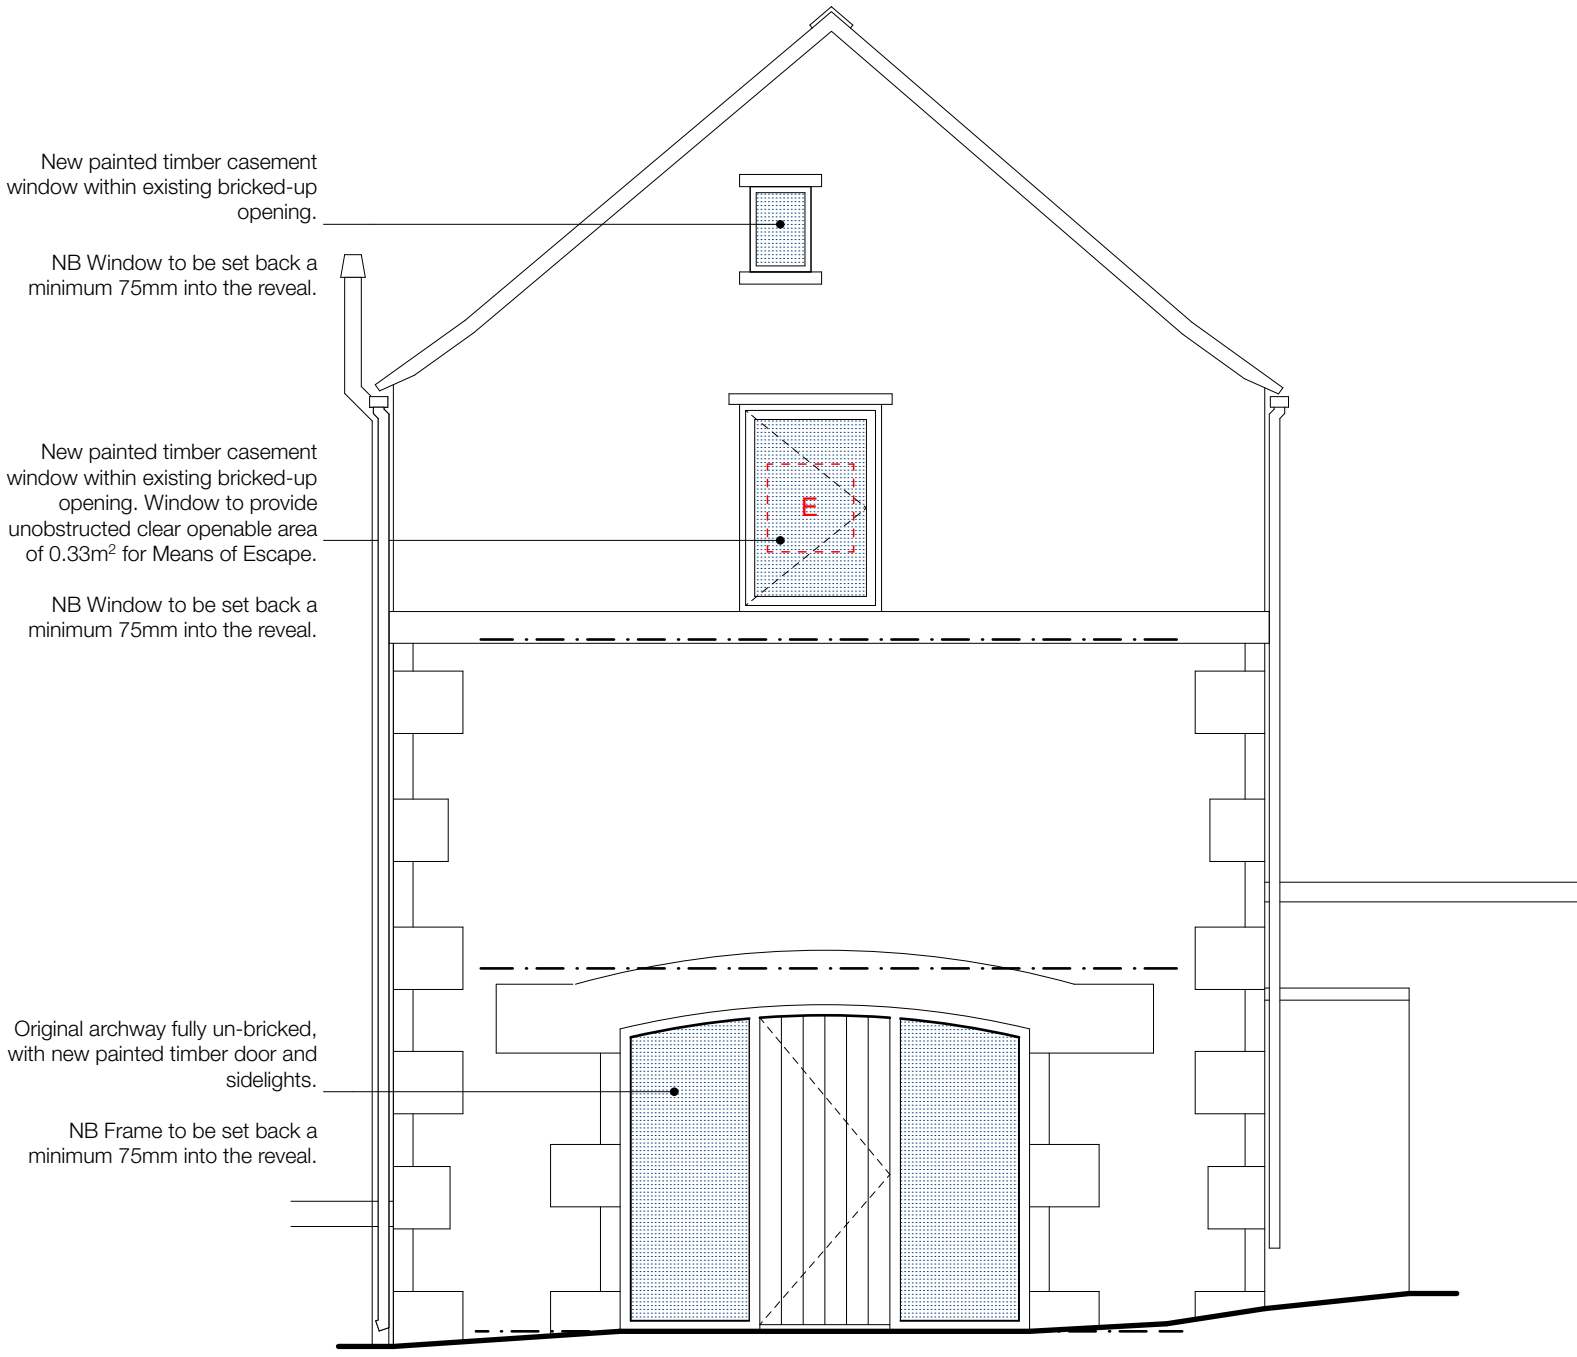


North Elevation (Proposed)

Condition of existing stone slates to be reviewed on site, and salvaged for re-use where possible. Any replacements slates to match existing, to Architect and Conservation Officer prior approval.

NB Stone slates to be laid to allow four bat access points (two per roof pitch) to the roof space between slate and breather membrane, in accordance with the Planning approved Bat Mitigation strategy document.

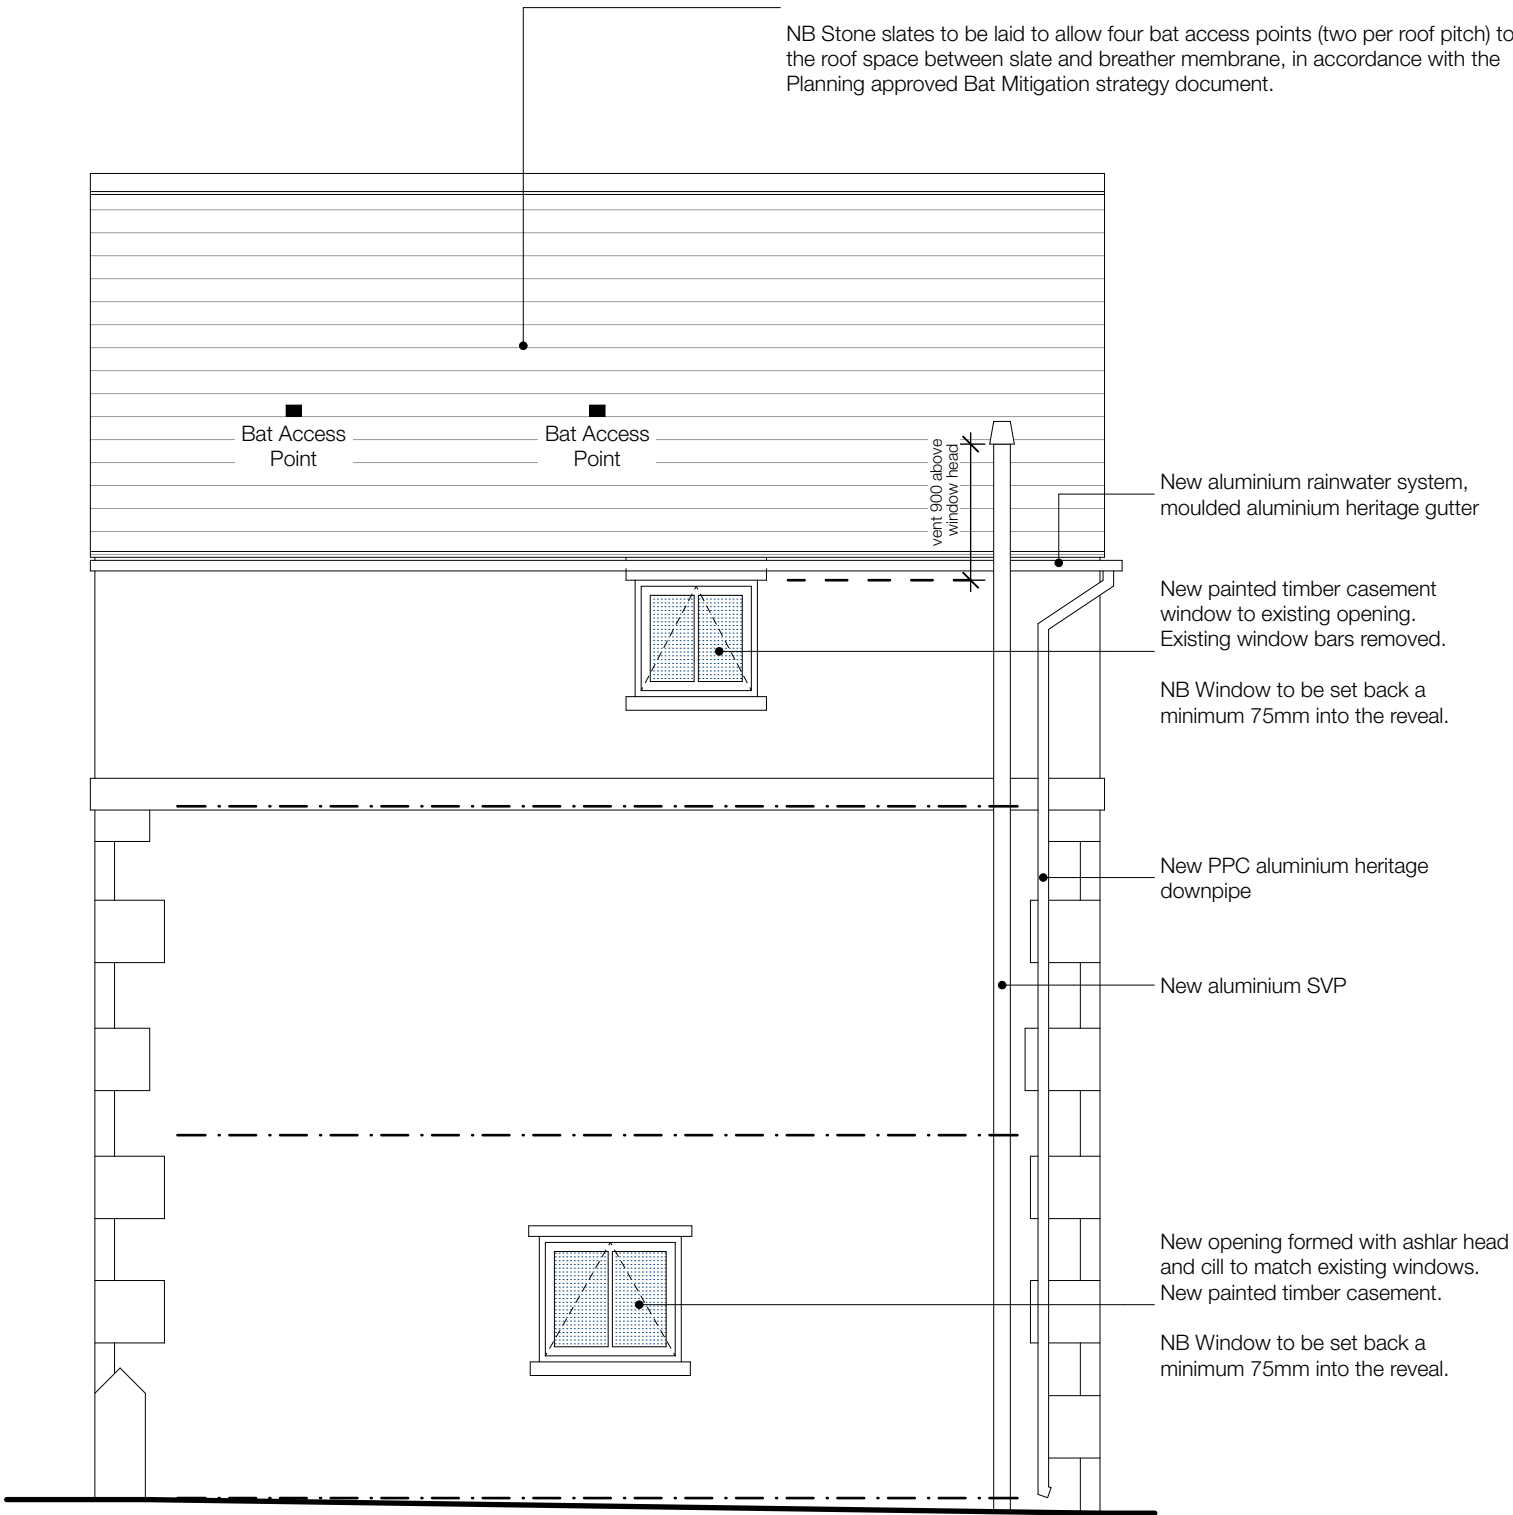

East Elevation (Proposed)

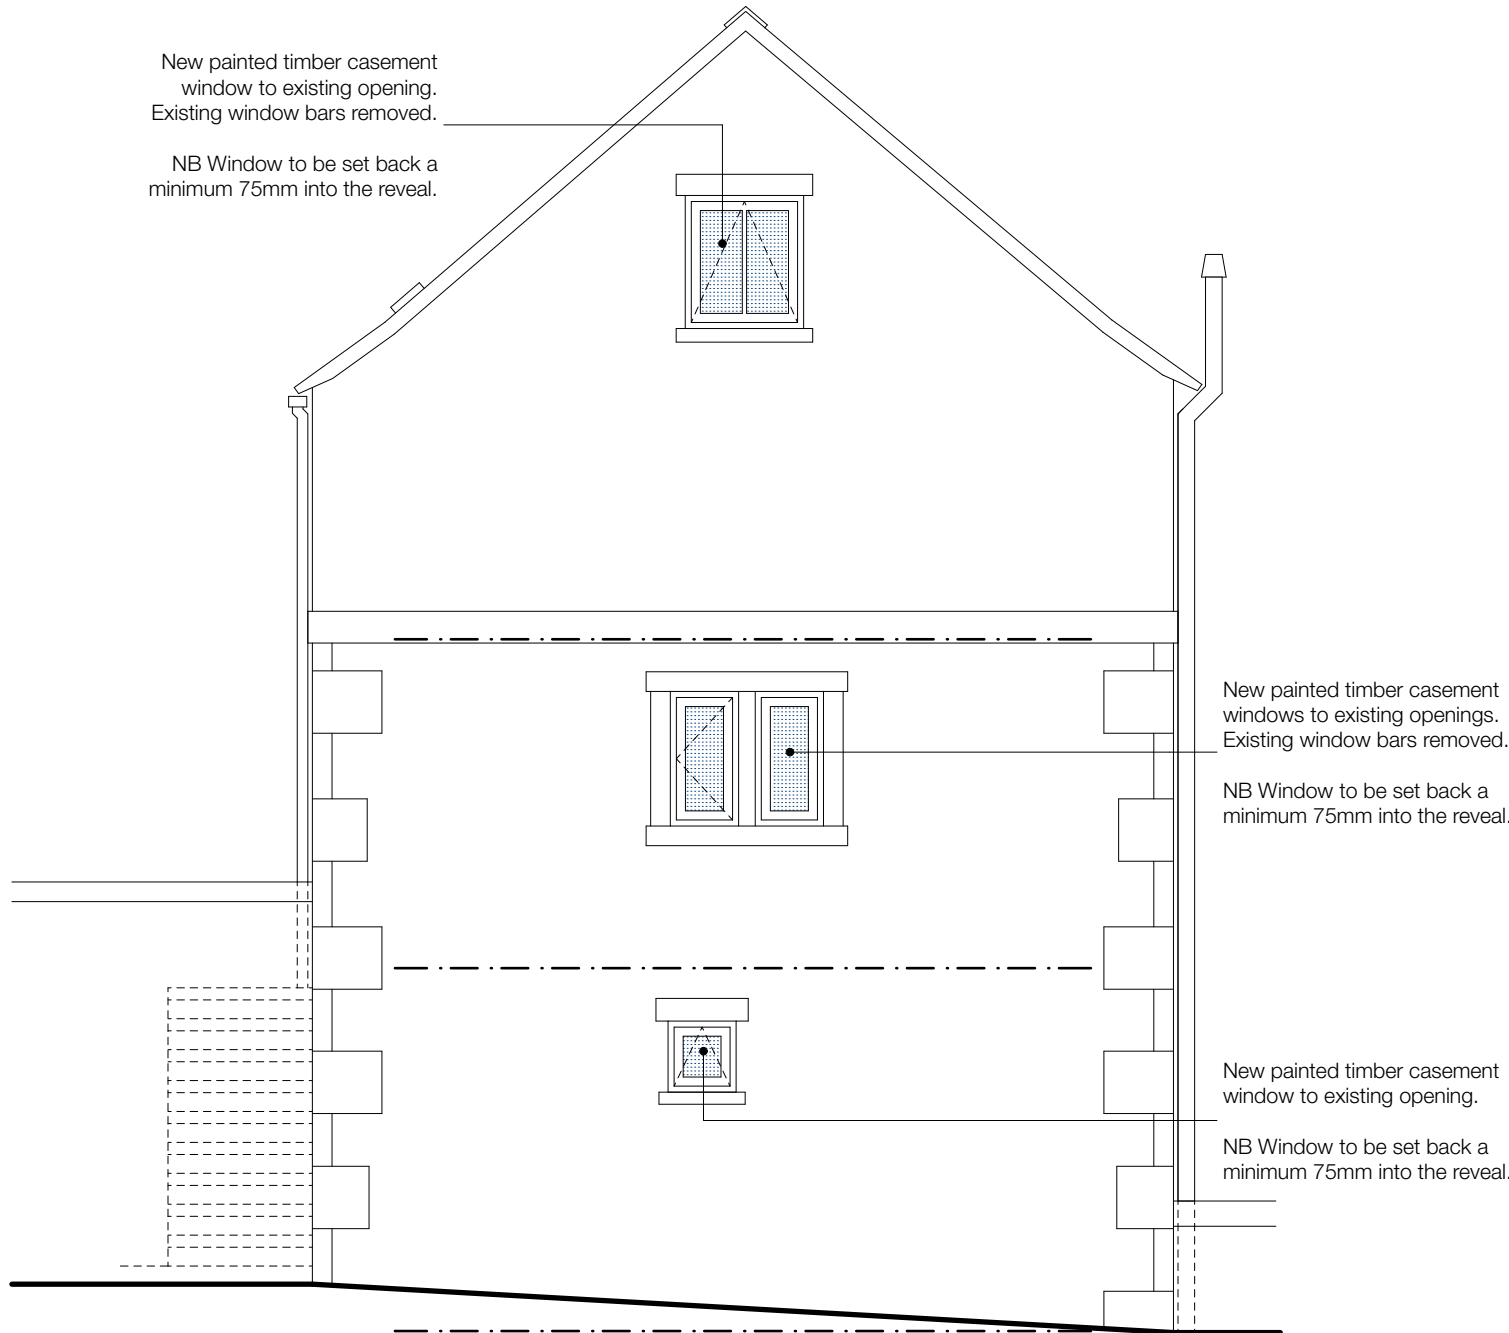

South Elevation (Proposed)


Notes

Do not scale from drawing, use figured dimensions only.

All dimensions must be checked and verified on site prior to commencement of work and architect to be notified of any discrepancies.

This drawing is intended to permit overall scheme proposals only and cannot be used for construction purposes without further information.

Rev		Drawn	Checked	Date
A	Change from residential to office scheme.	MH		05.08.21

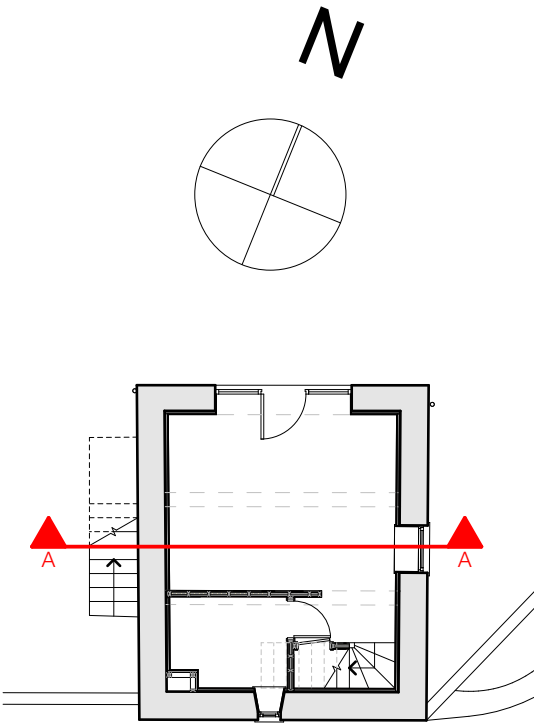

KEY

Job Title The Dovecot, Jowett House Farm, Cawthorne, Barnsley, S75 4AS	
Client Jowett House Farms Ltd	Company AD
Status Building Regulations	Scale @ A1 1:50
Drawing Elevations - Proposed	
Date Dec 2020	Drawn MH
Drawing No. 3357 (0-) 07	Revision A

ONE17
ARCHITECTS & INTERIOR DESIGNERS

The Dyehouse, Armitage Bridge
Huddersfield, West Yorkshire HD4 7PD
T 01484 668 000 F 01484 668 001
E solutions@one17design.com

ONE17DESIGN.COM