




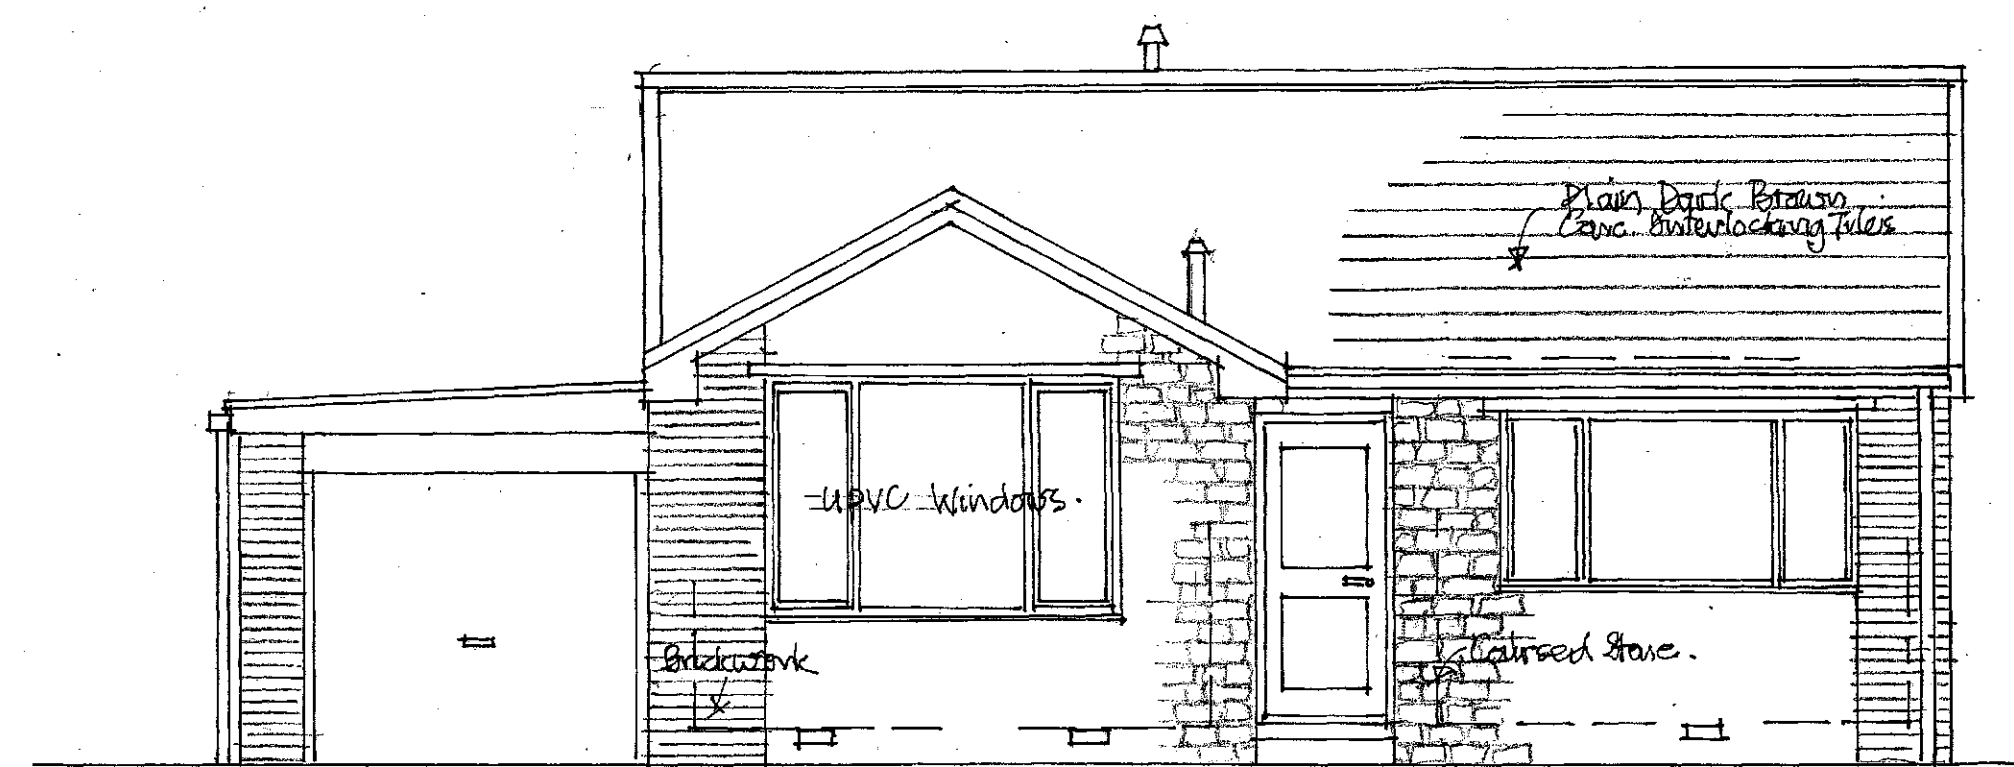


front elevation

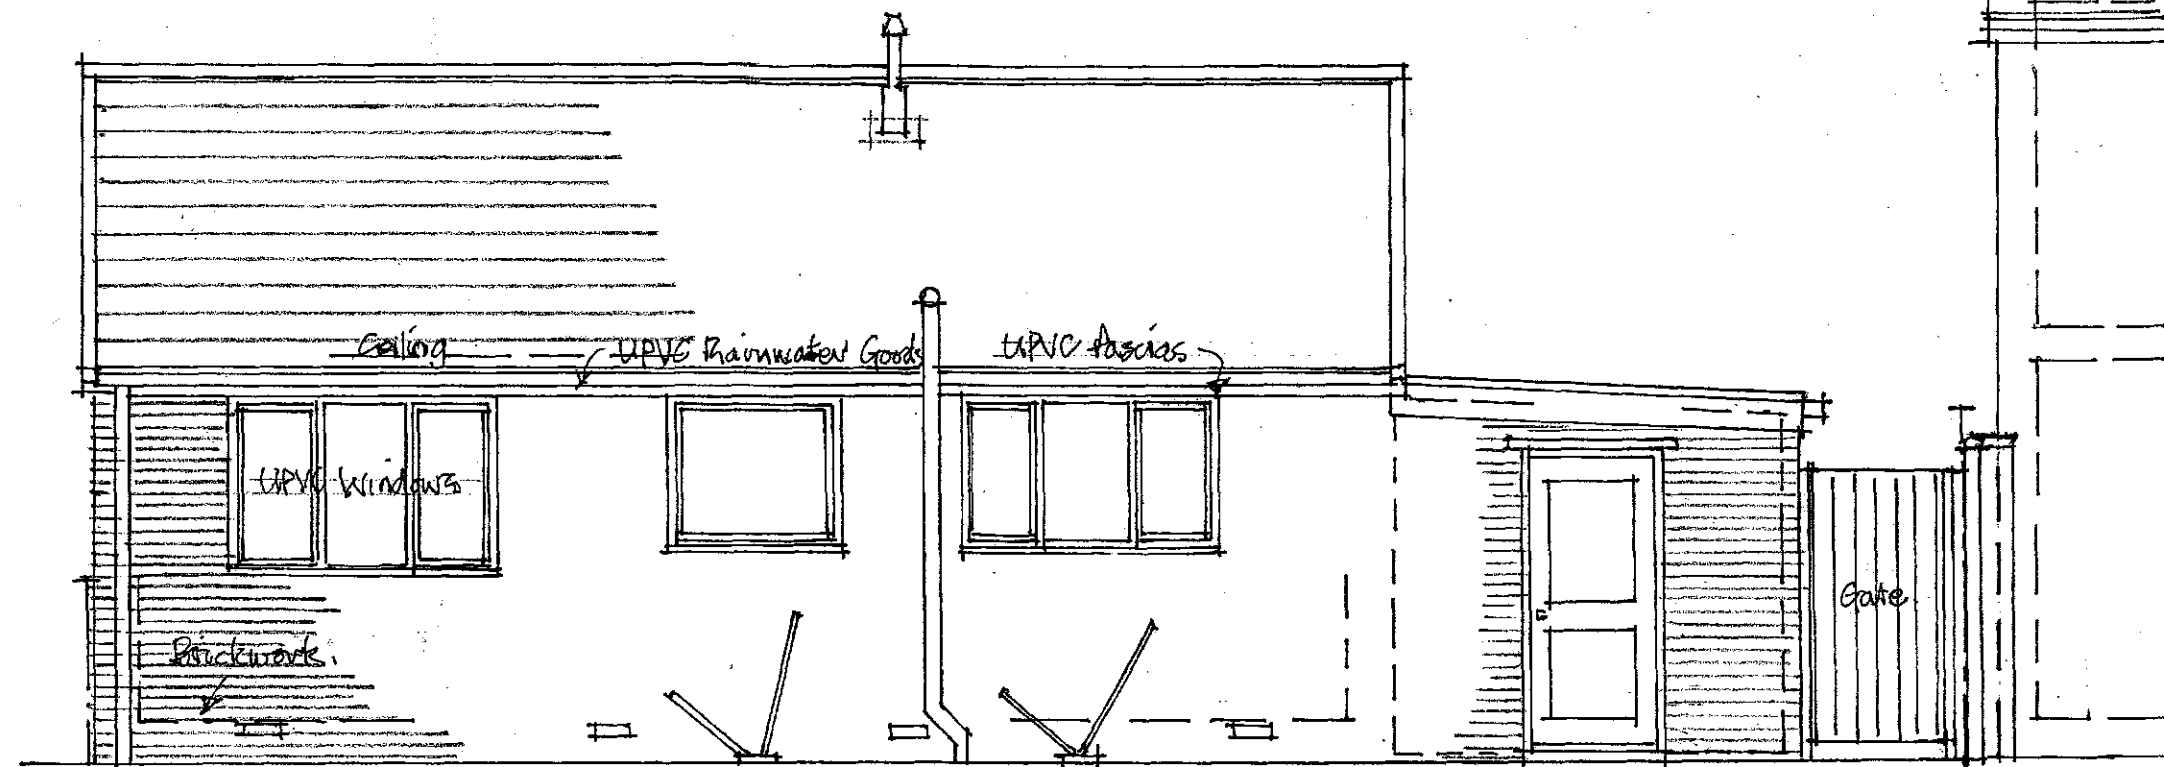


rear elevation

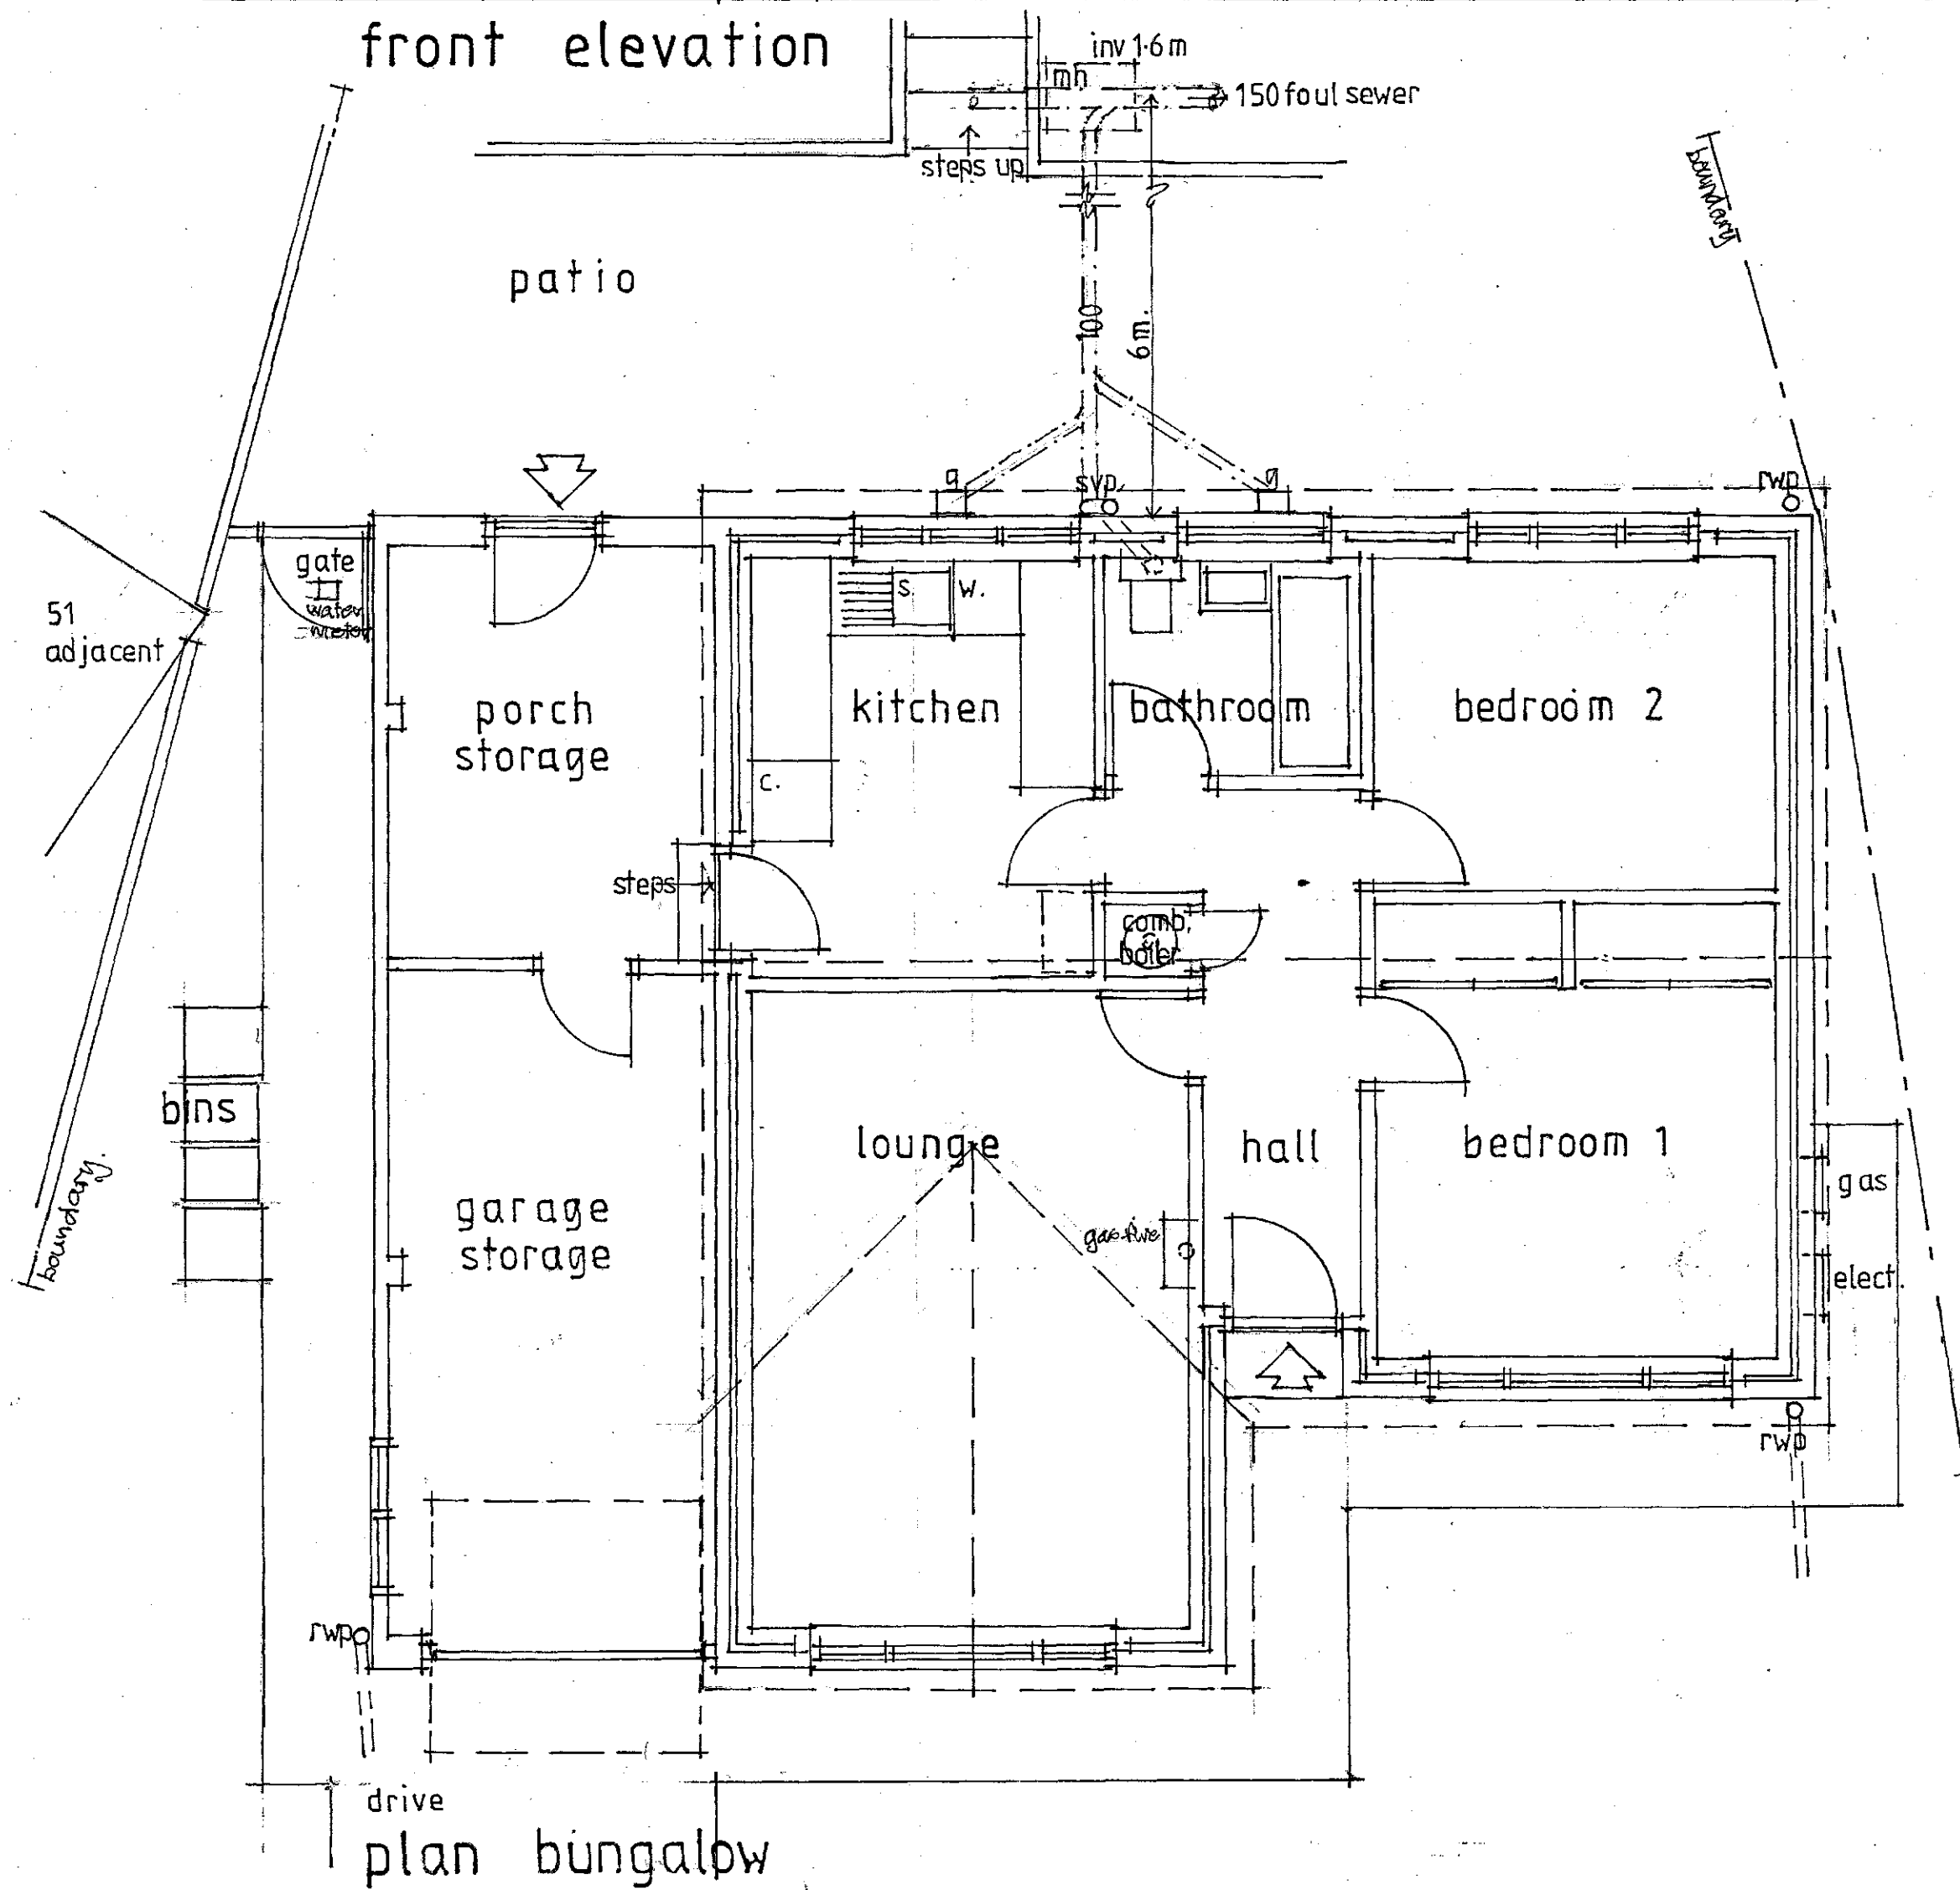

plan bungalow

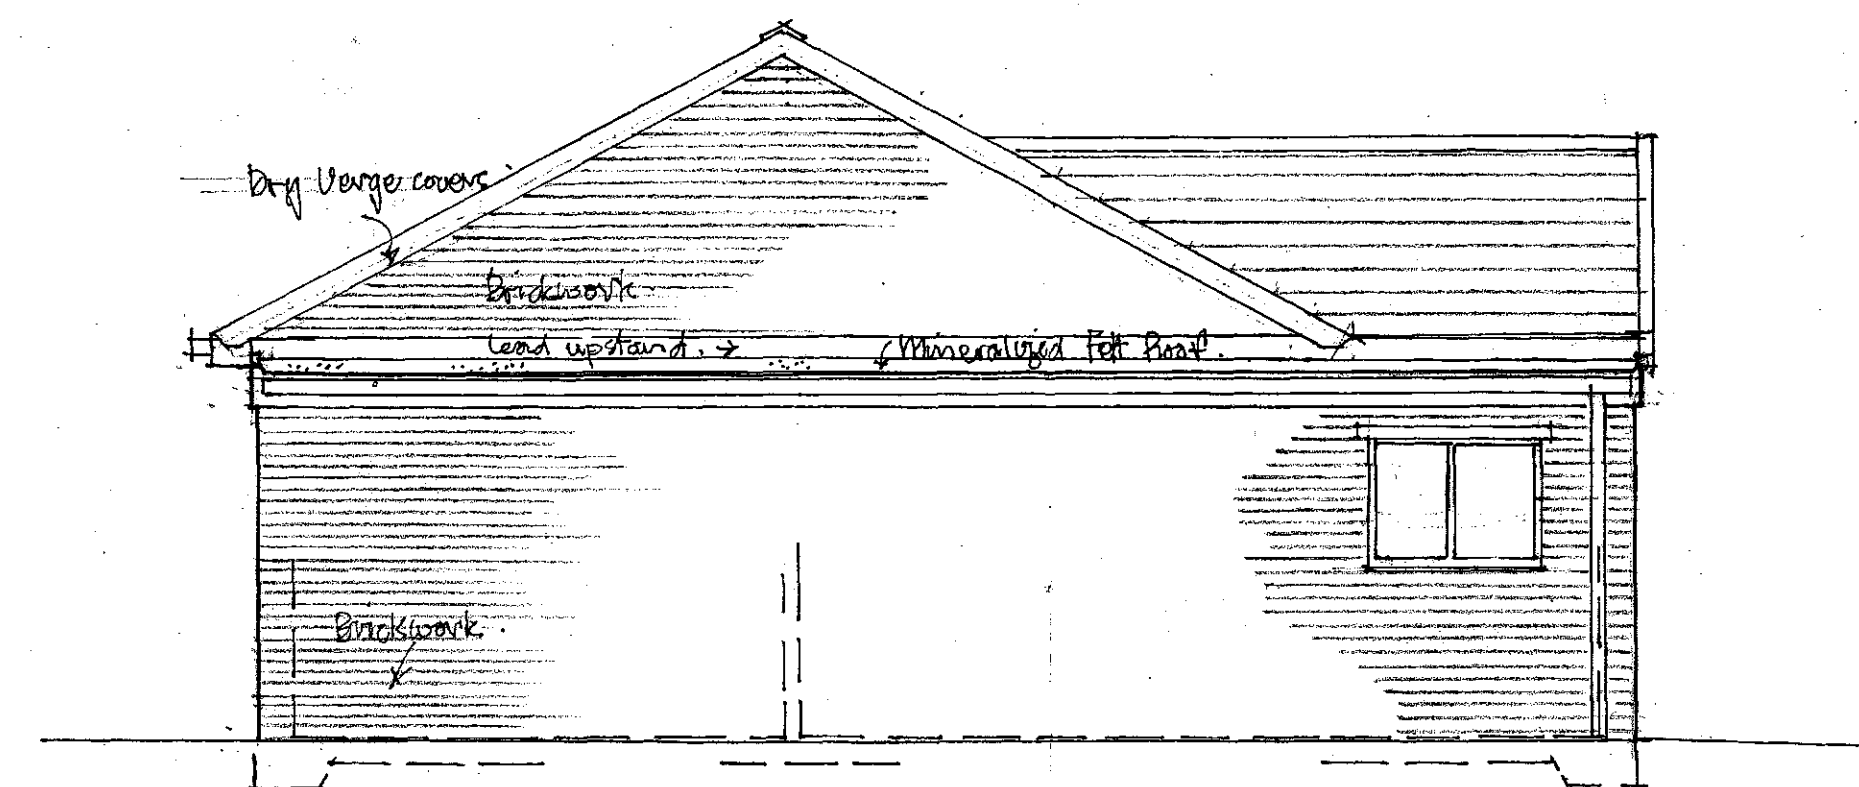


side elevation

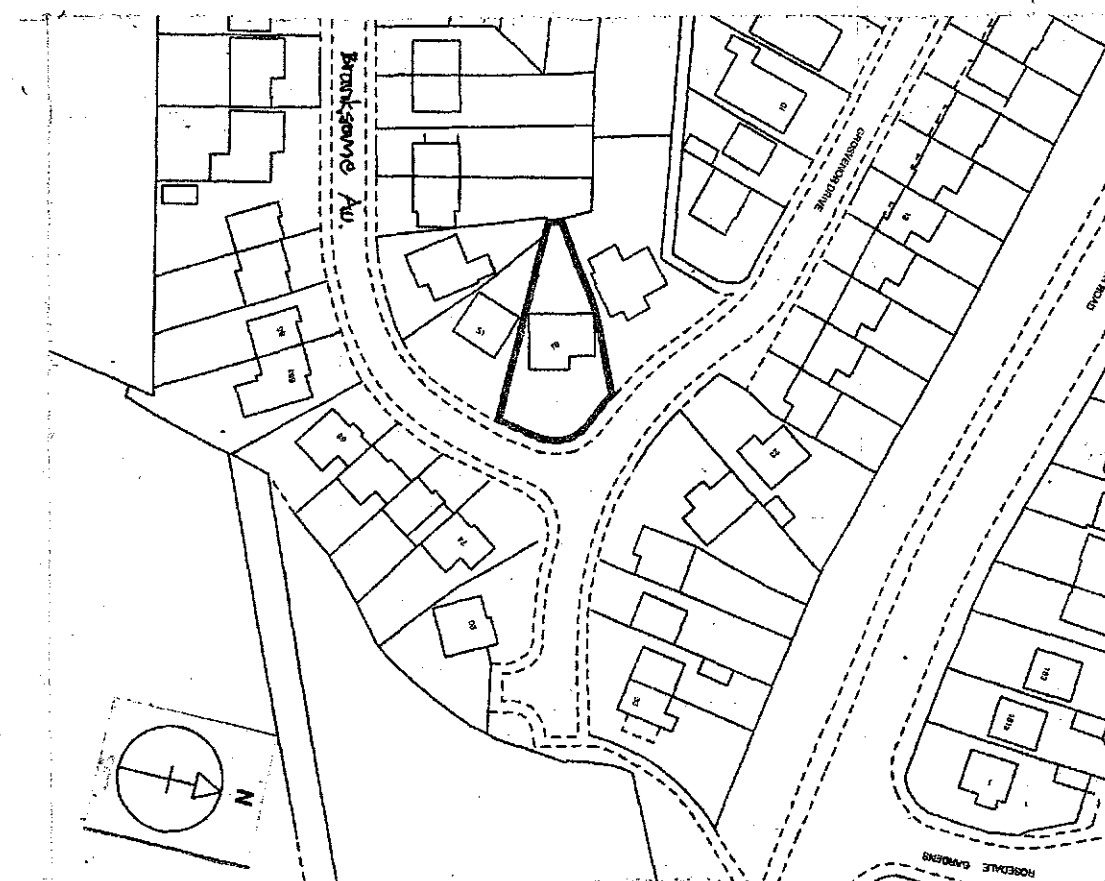


location plan Scale 1:1250

ALTERATION TO BUNGALOW
 Claire Elliott, 18 Grosvenor Drive, Barnsley S70 6HU
Drawing AS EXISTING Scale 1:50


Drawn J. Willoughby 137, Staincross Common, Barnsley, S75 6ND
 Tel. 0226 382493

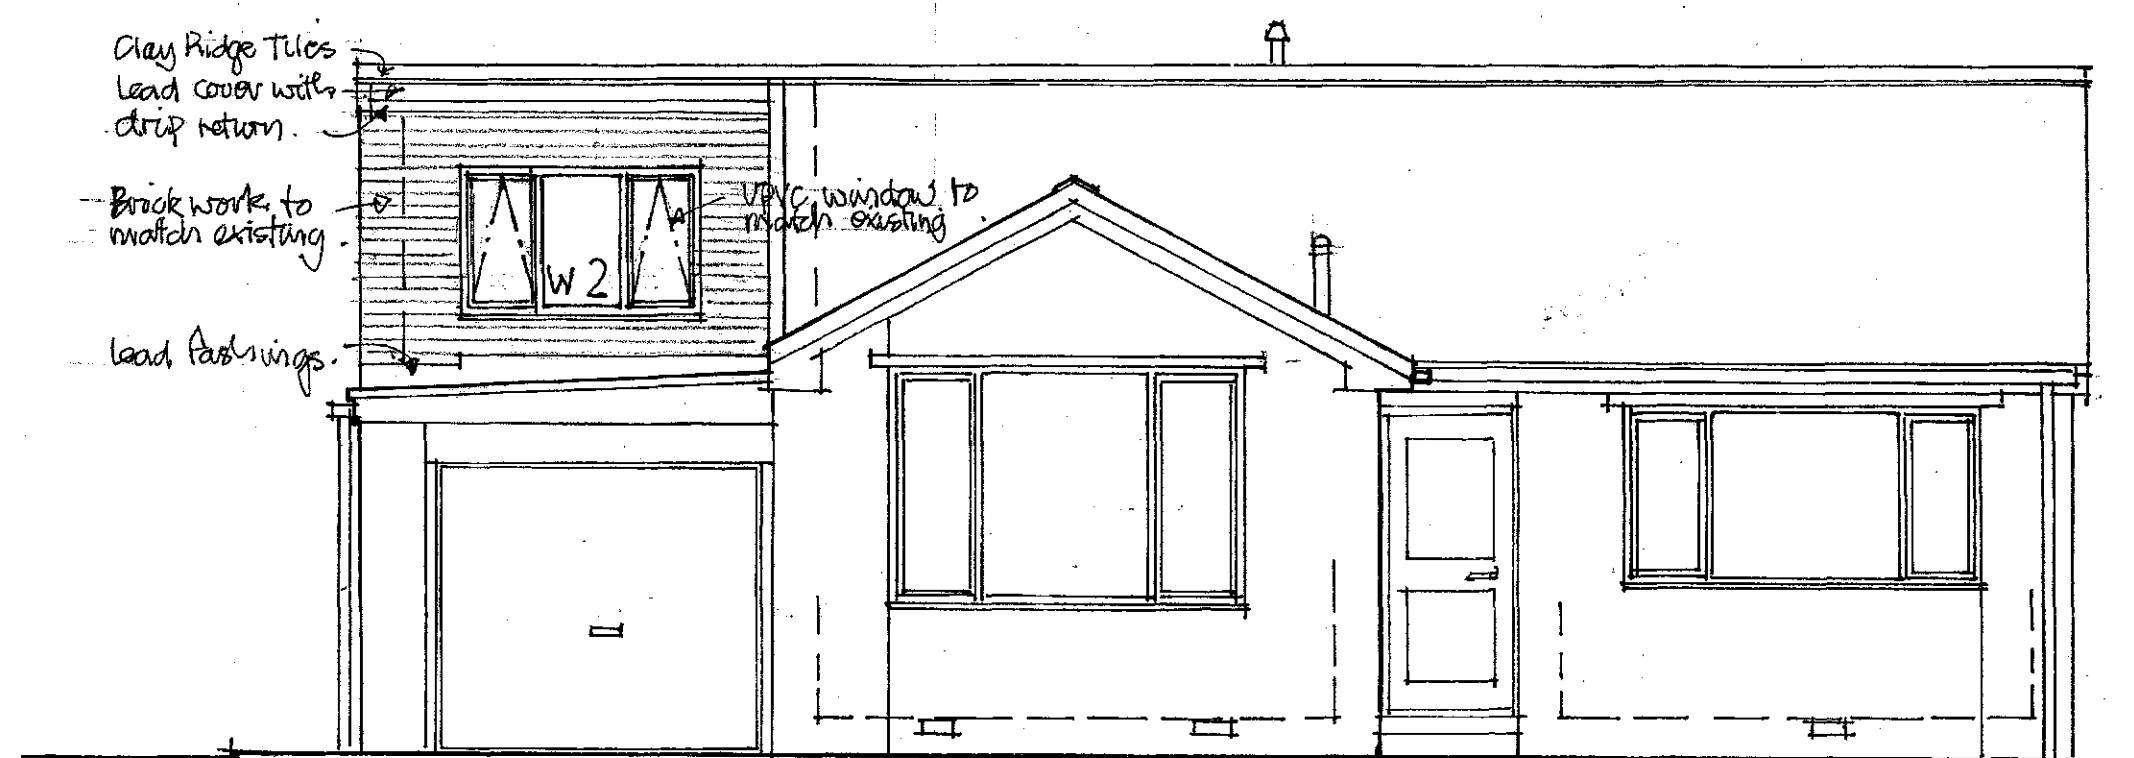


front elevation

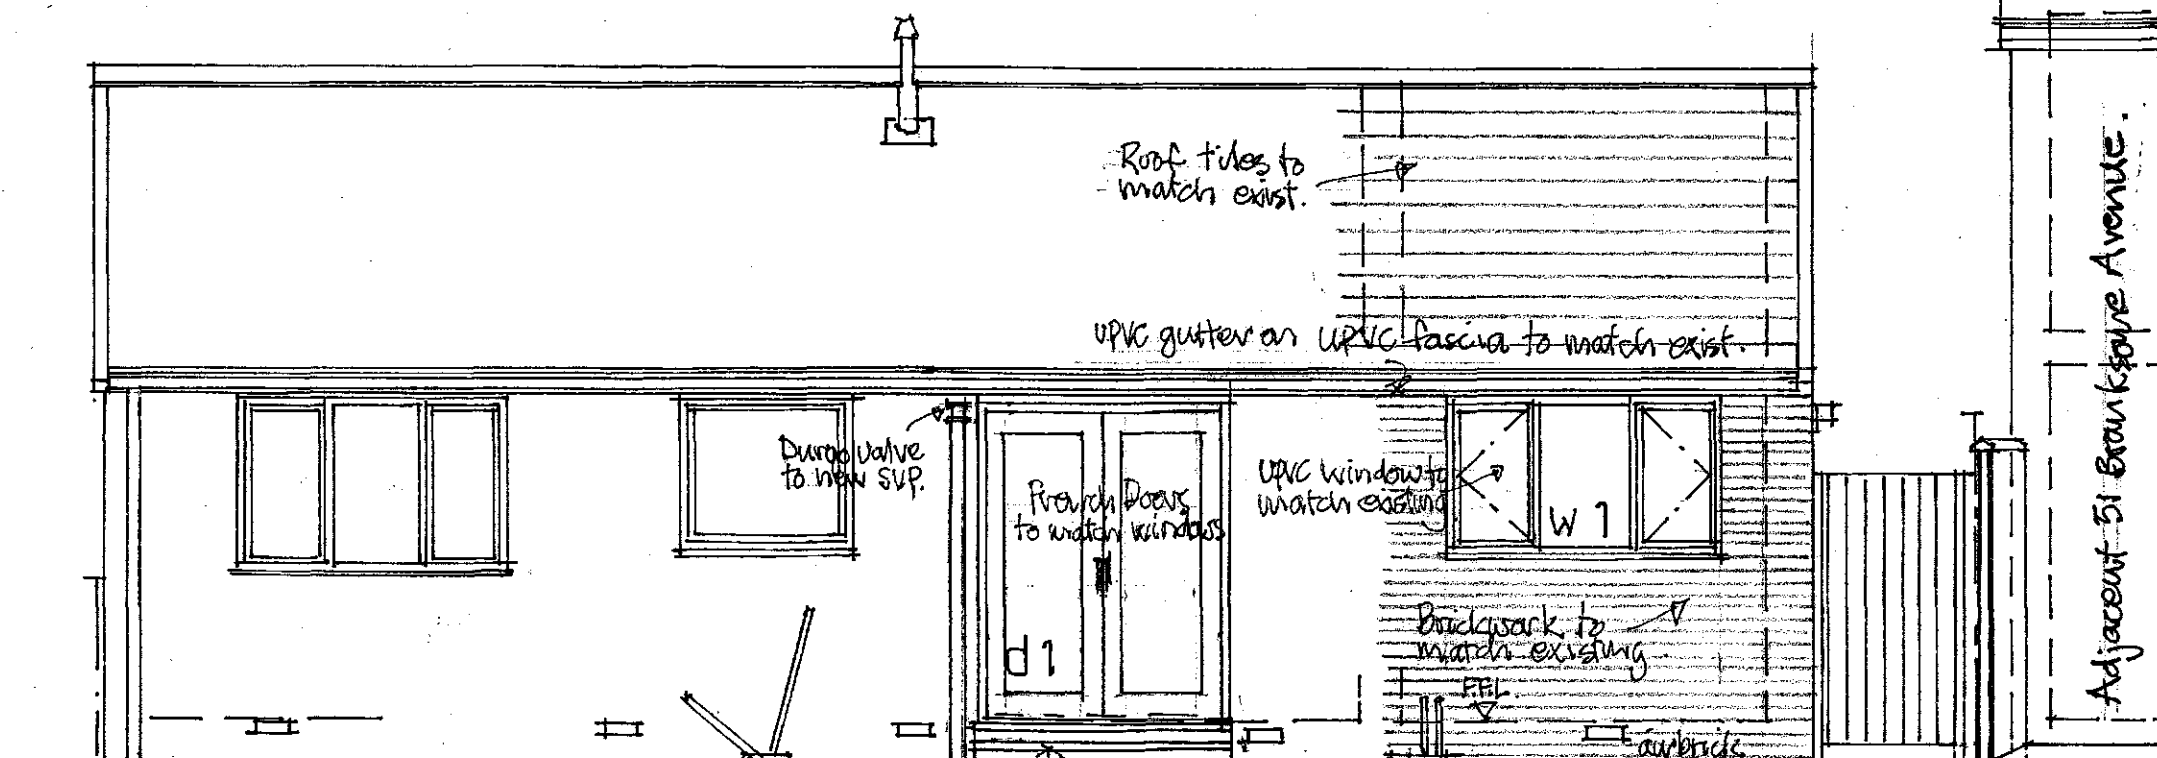


rear elevation

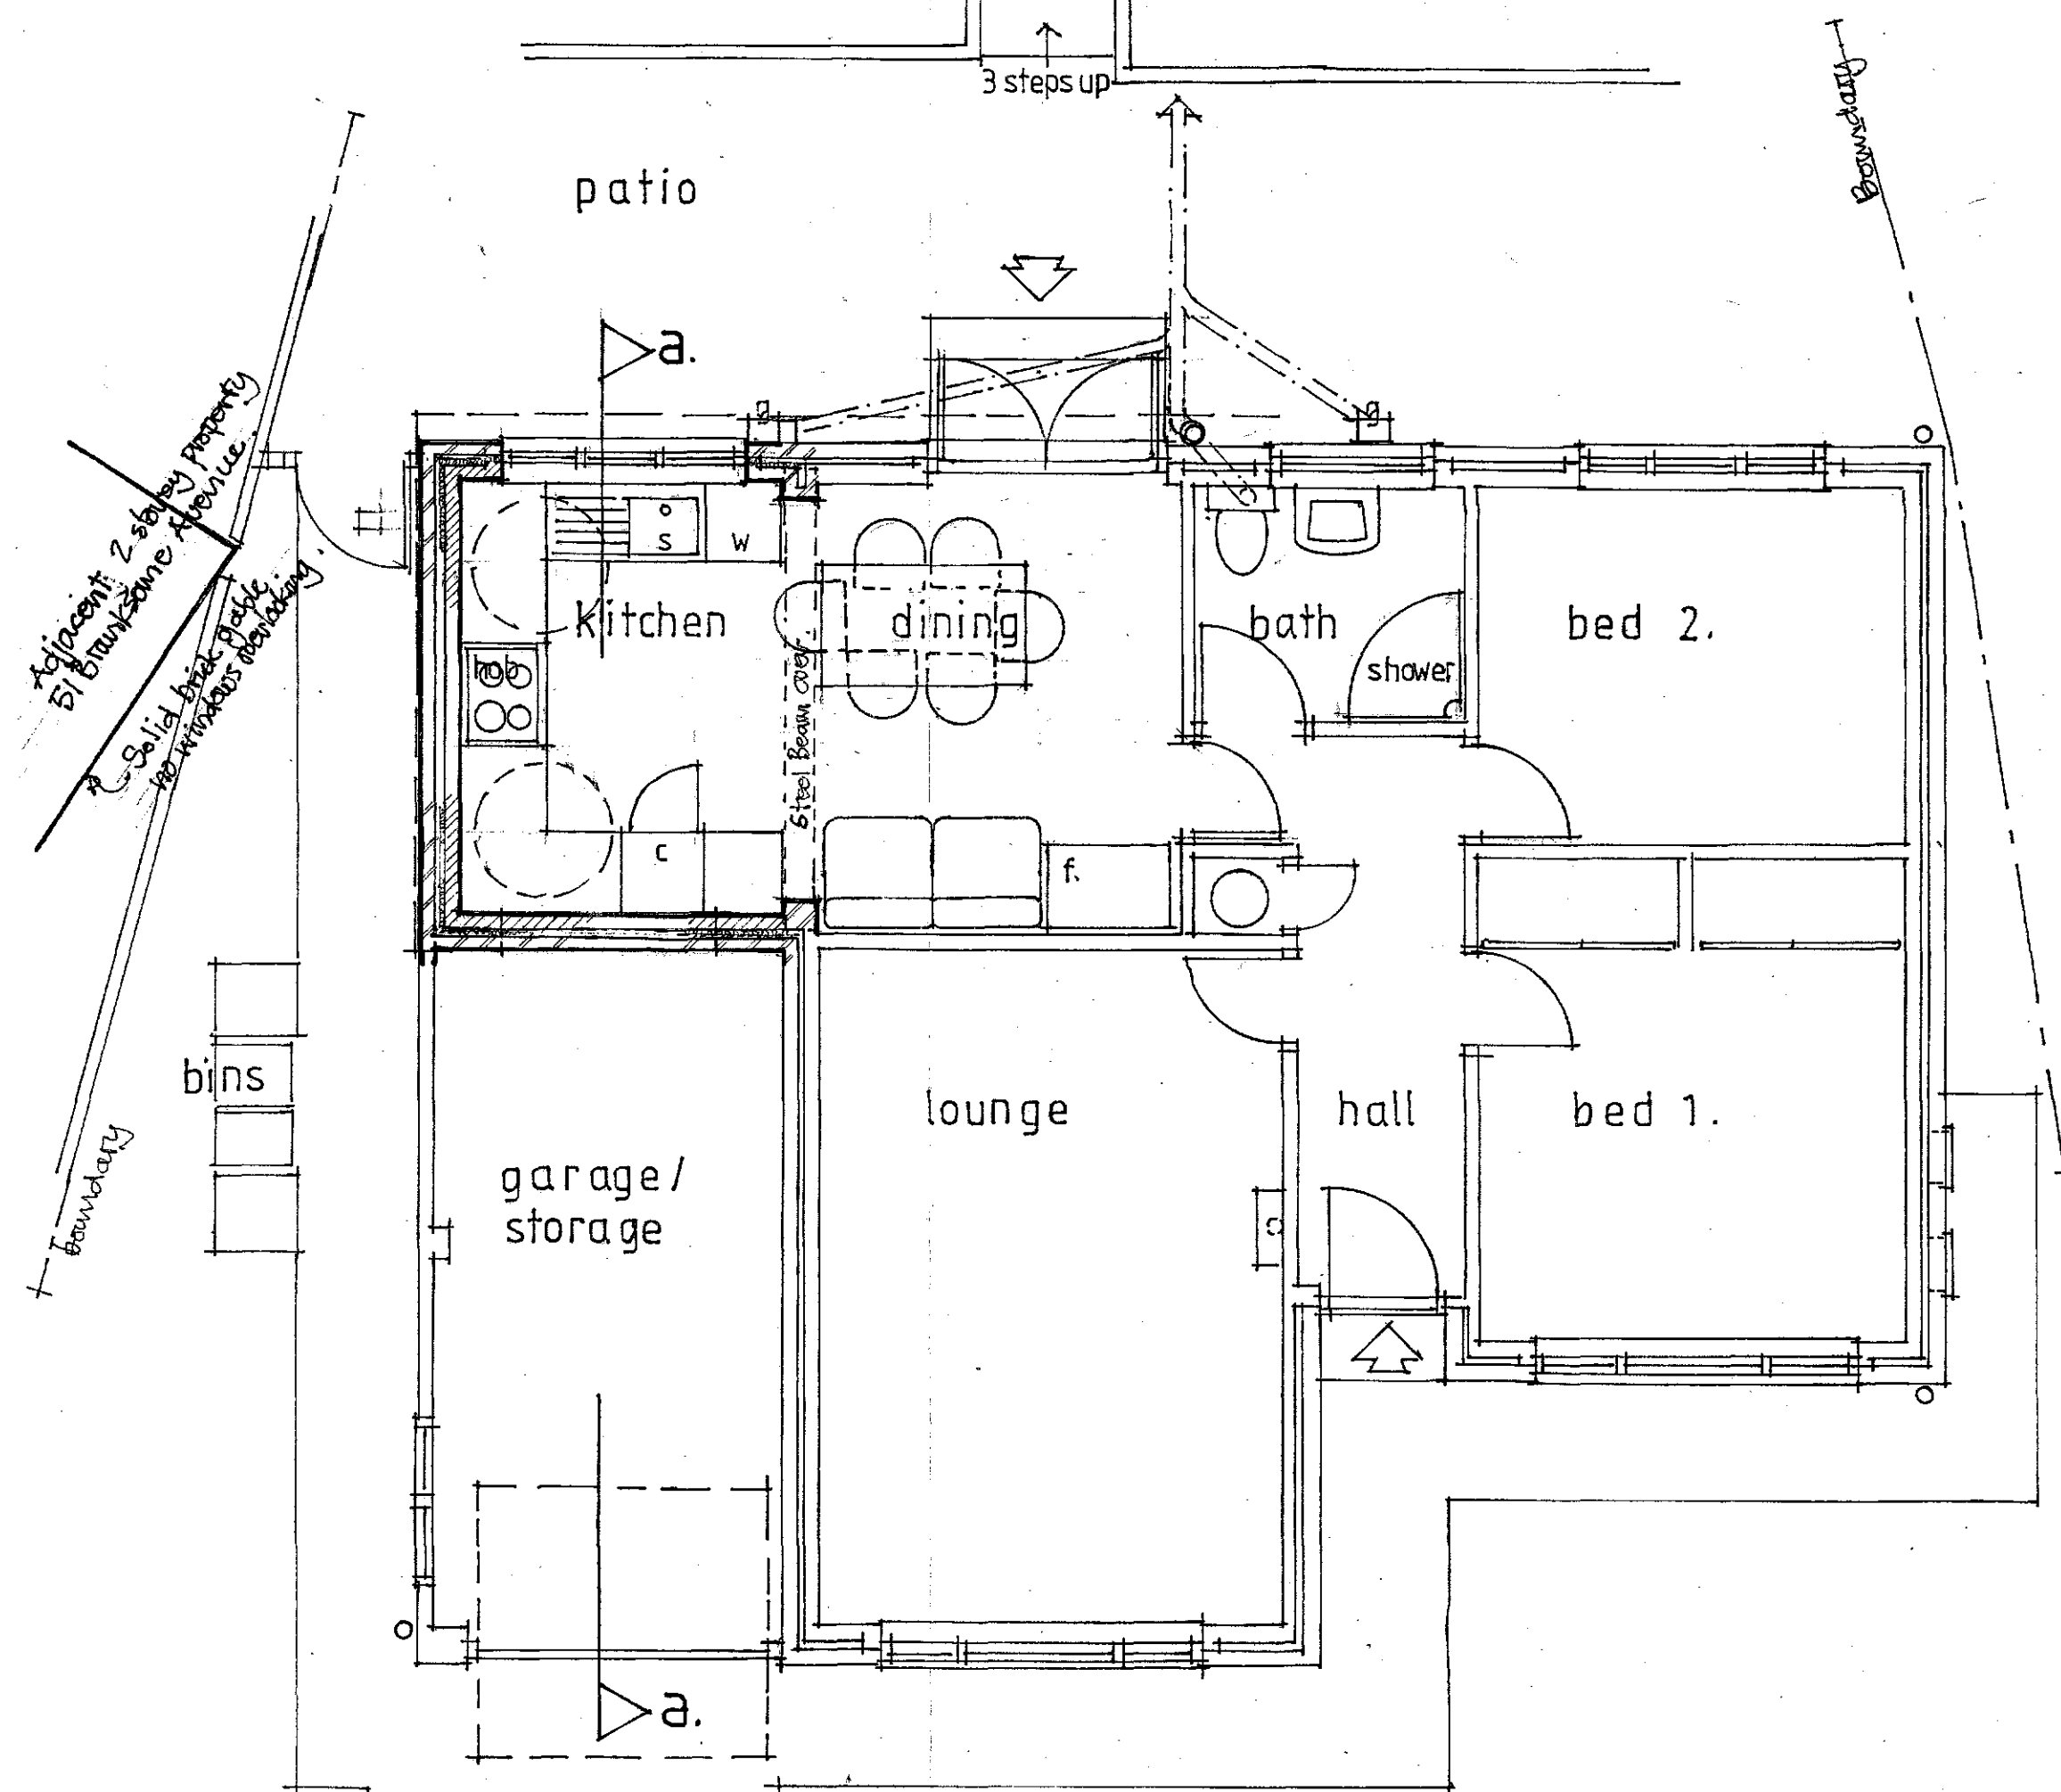

proposed plan

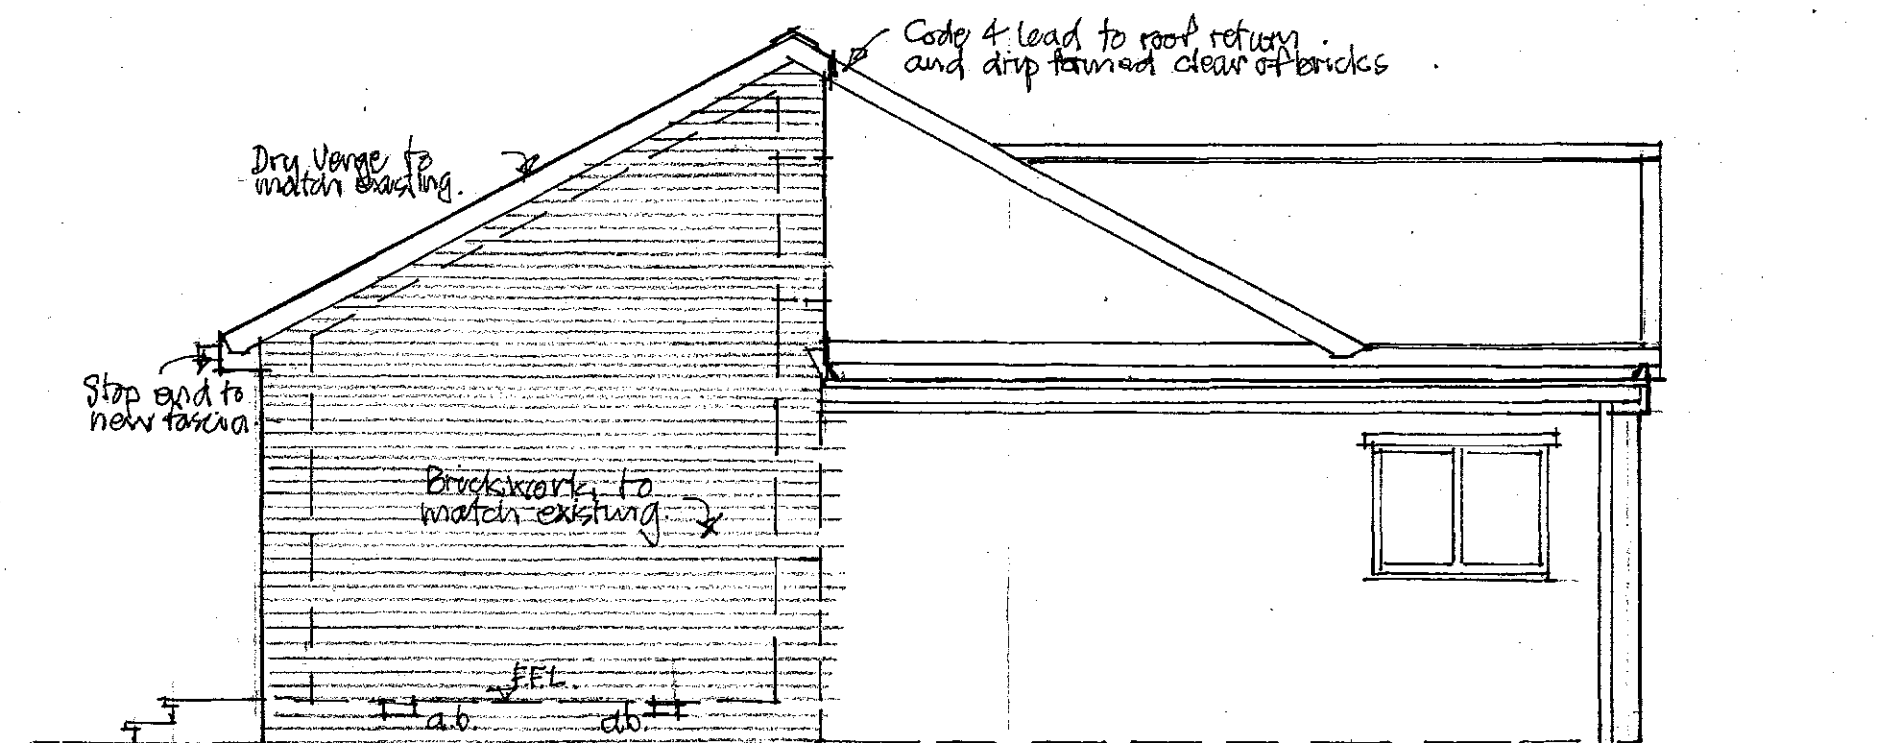

side elevation

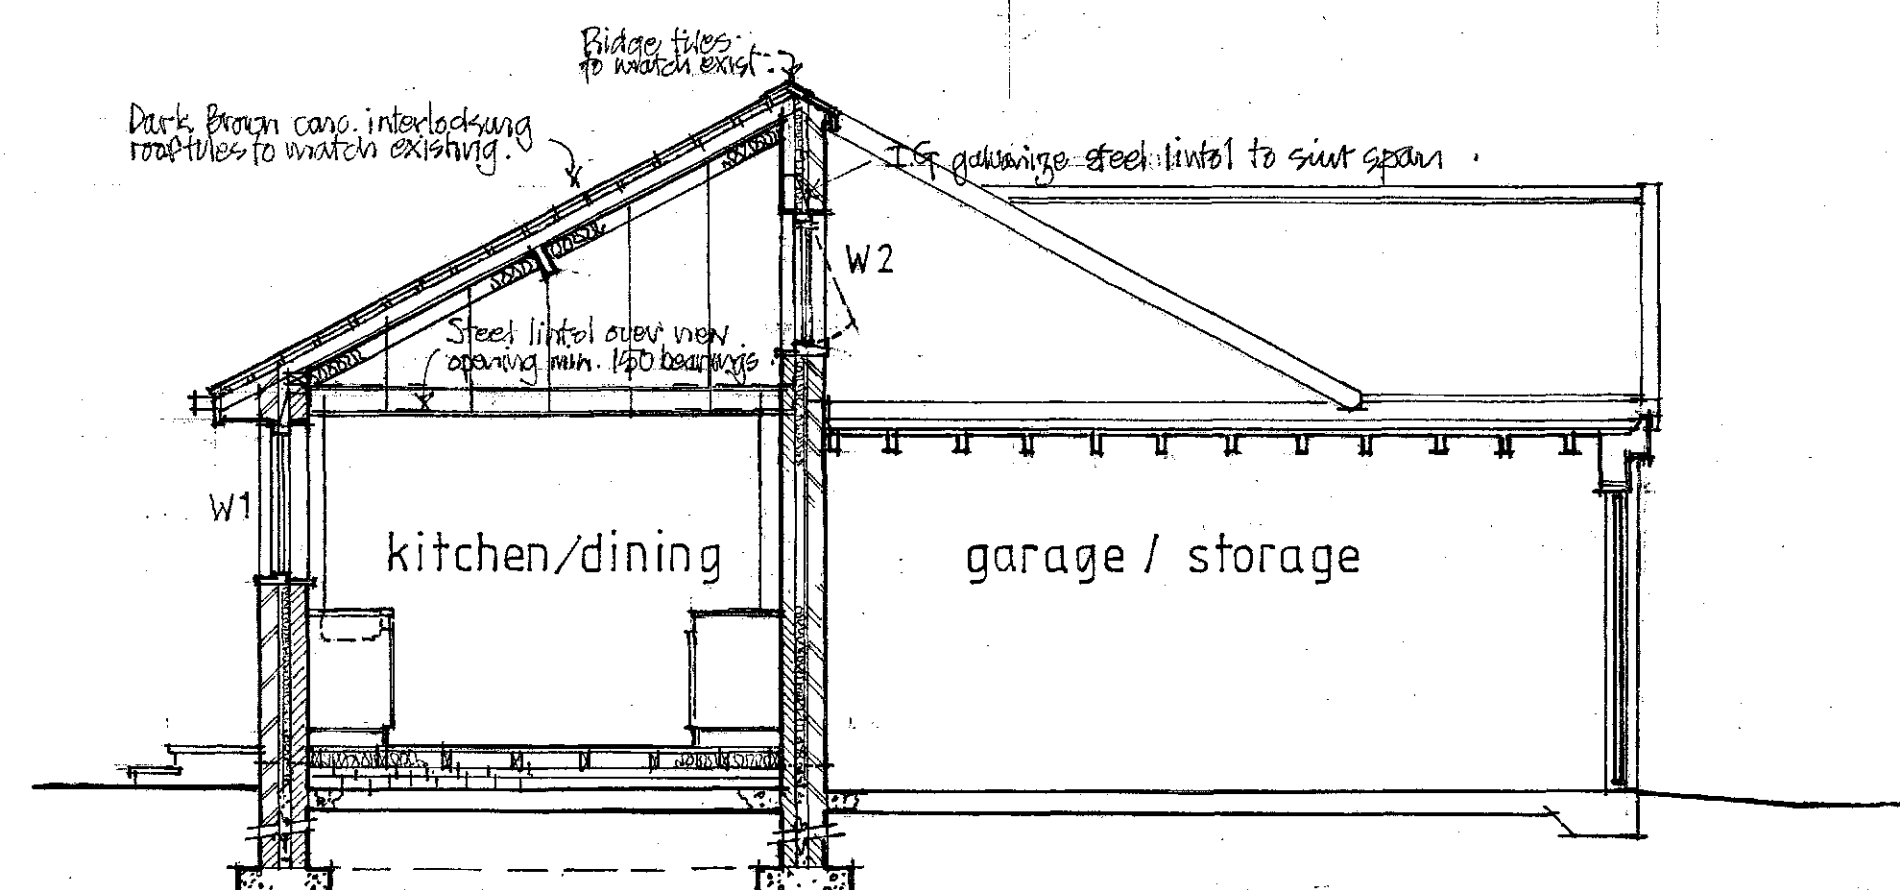

section at a.a.

ALTERATION TO BUNGALOW
 Claire Elliott, 18 Grosvenor Drive, Barnsley S70 6HU
 Drawing AS PROPOSED Scale 1:50

Drawn J. Willoughby 137, Staincross Common, Barnsley, S75 6ND
 Tel. 0226 382493