




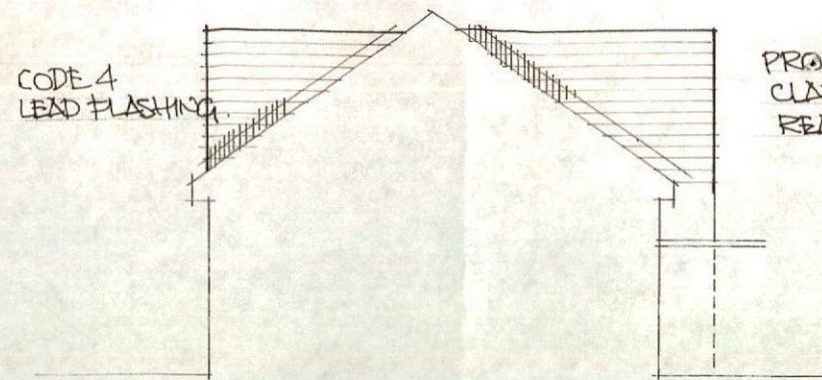


PROPOSED SIDE ELEV.
SCALE 1:100

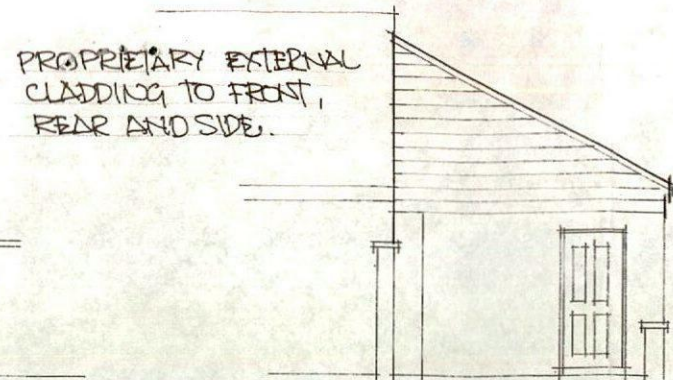


PROPOSED FRONT ELEV.

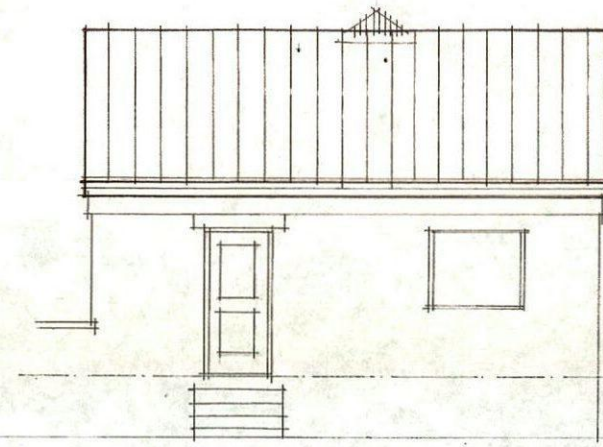


PROPOSED SIDE ELEV.

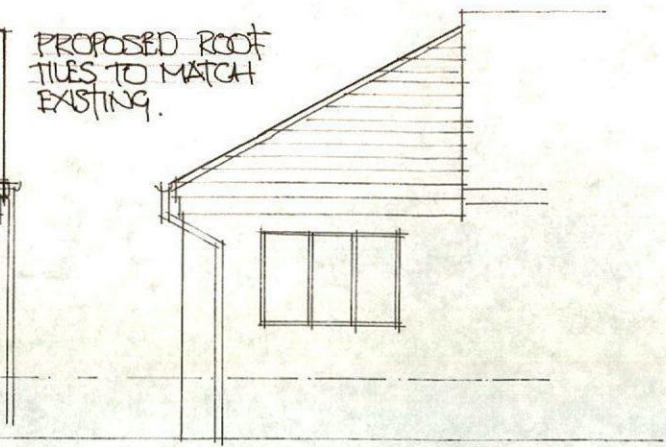


PROPOSED REAR ELEV.

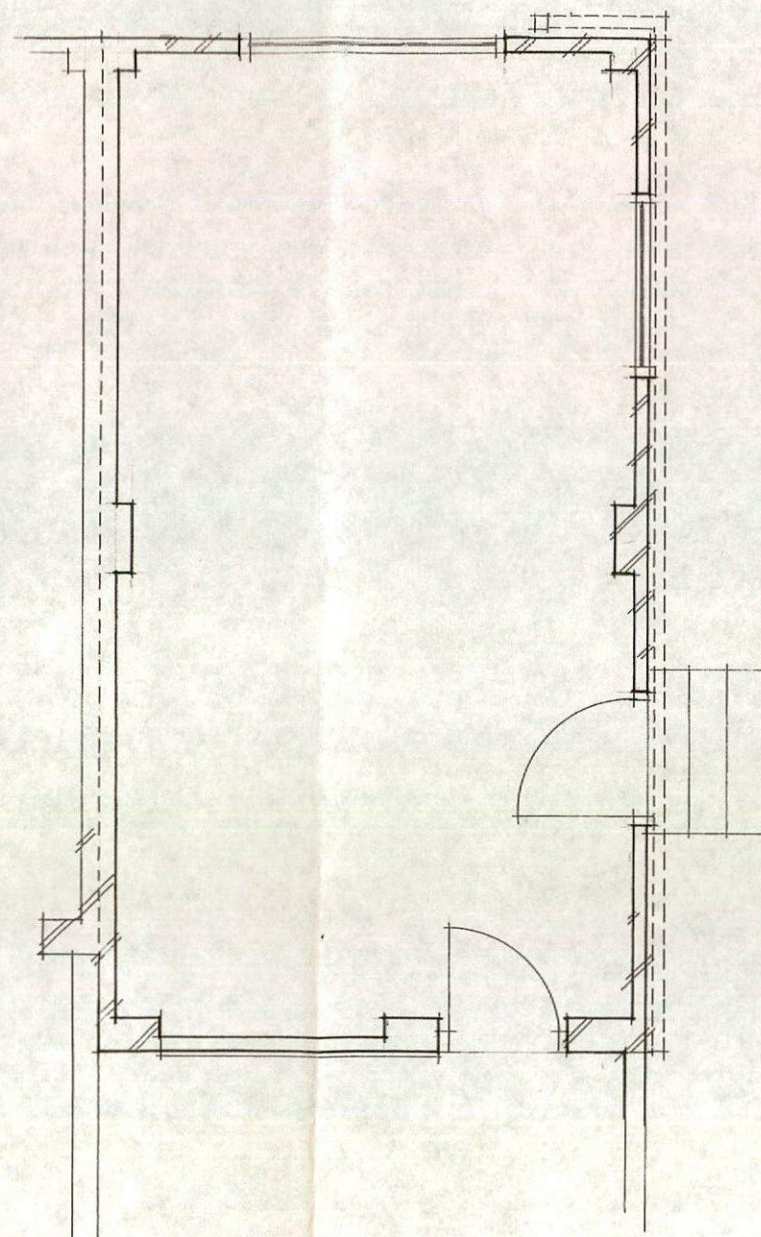


FLOOR PLAN.
SCALE 1:50.

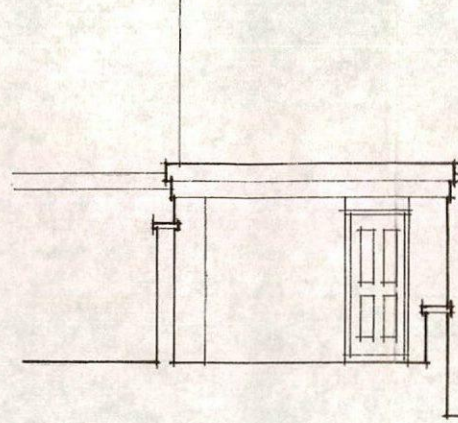


EXISTING FRONT ELEV.
SCALE 1:100.

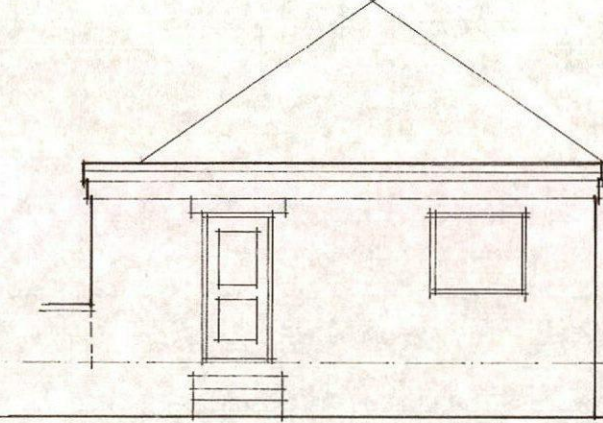

EXISTING SIDE ELEVATION

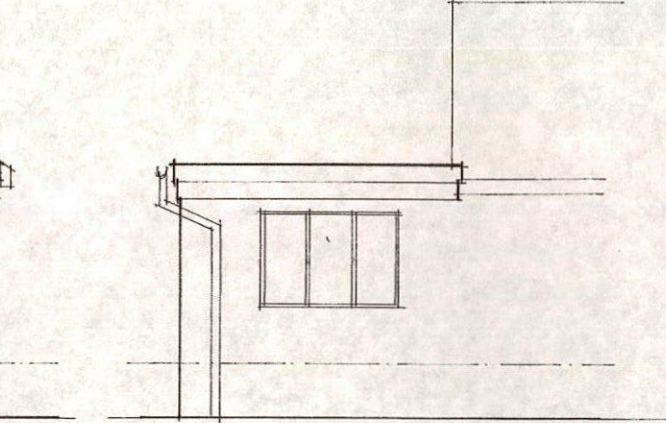

EXISTING REAR ELEV.

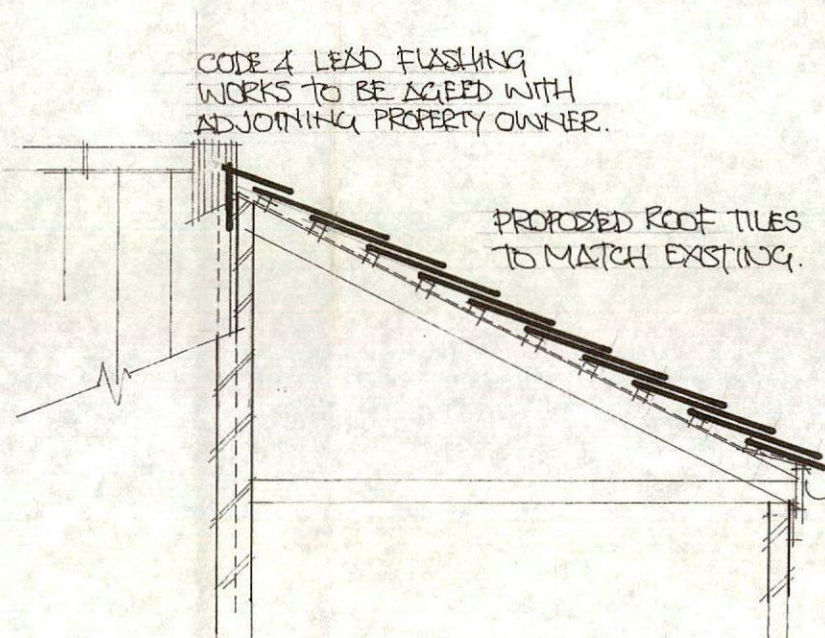

PROPOSED ROOF SECTION

karl lerums architectural design

3 elder way
south hiendley
barnsley
south yorkshire
e. k.lerums@hotmail.com

S72 9FA
t. 07770 643434

client

Mr and Mrs S Taylor
16 Lindrick Close
Cudworth

project

proposed mono-pitch
roof to existing garage

title

existing and proposed
details

date January 2014

drg no.

scale 1:50 & 1:100

61/01