




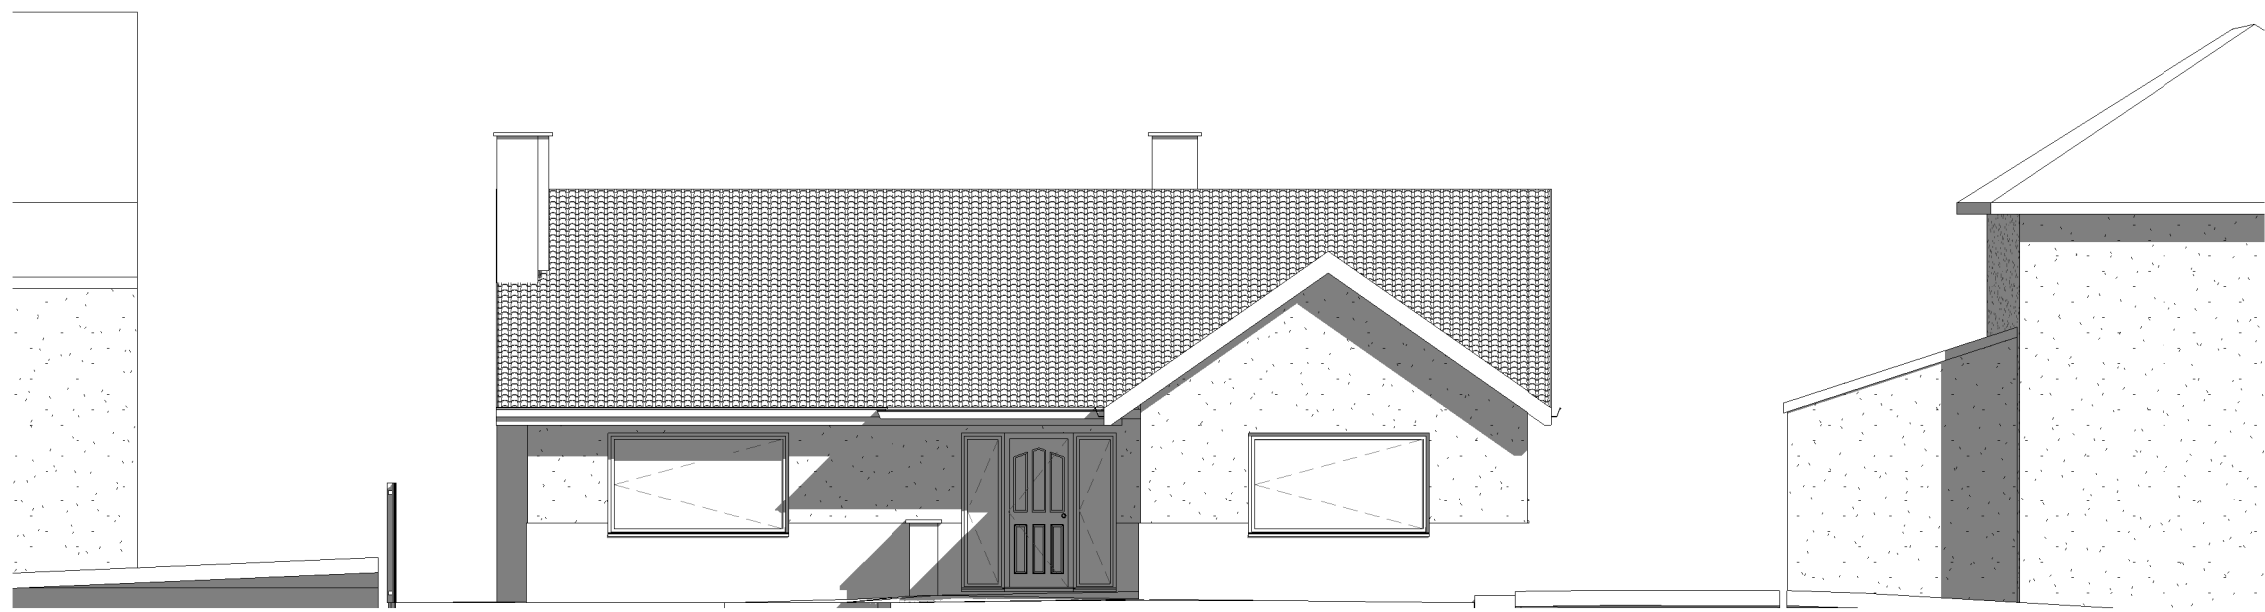


Existing Front Elevation
1 : 100

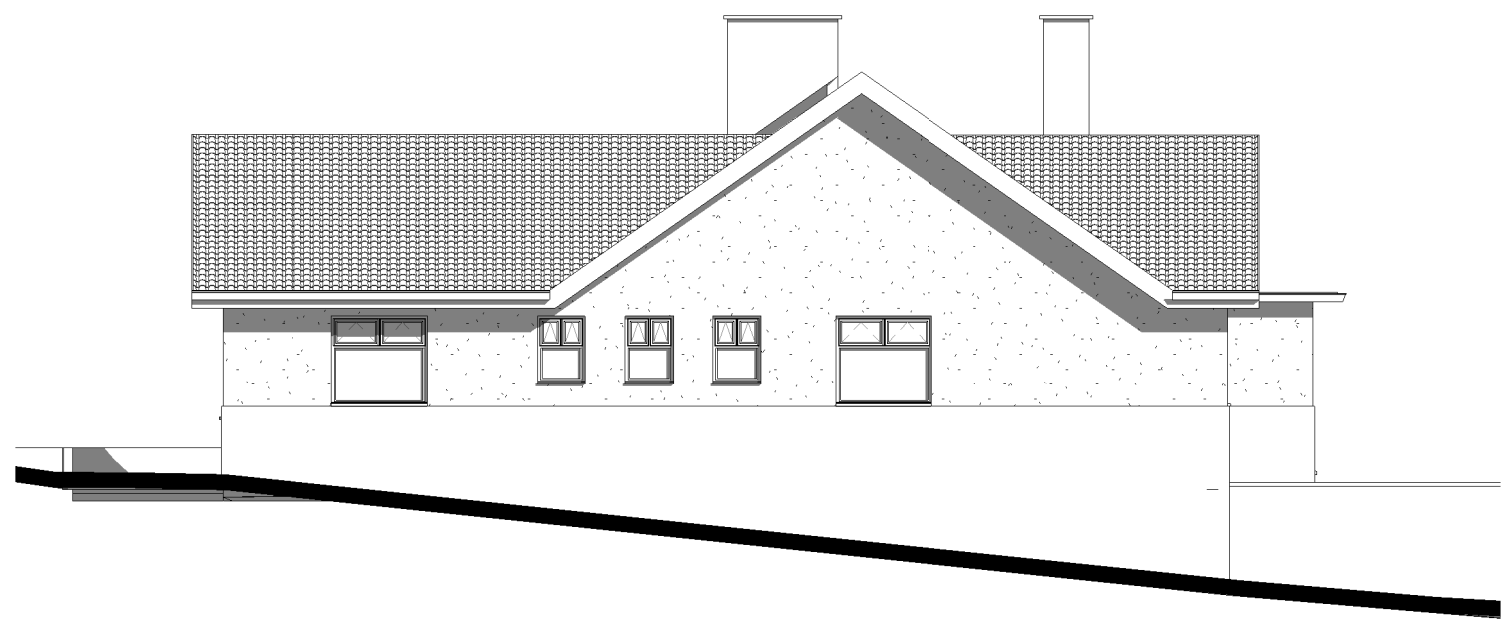


Existing South Elevation
1 : 100

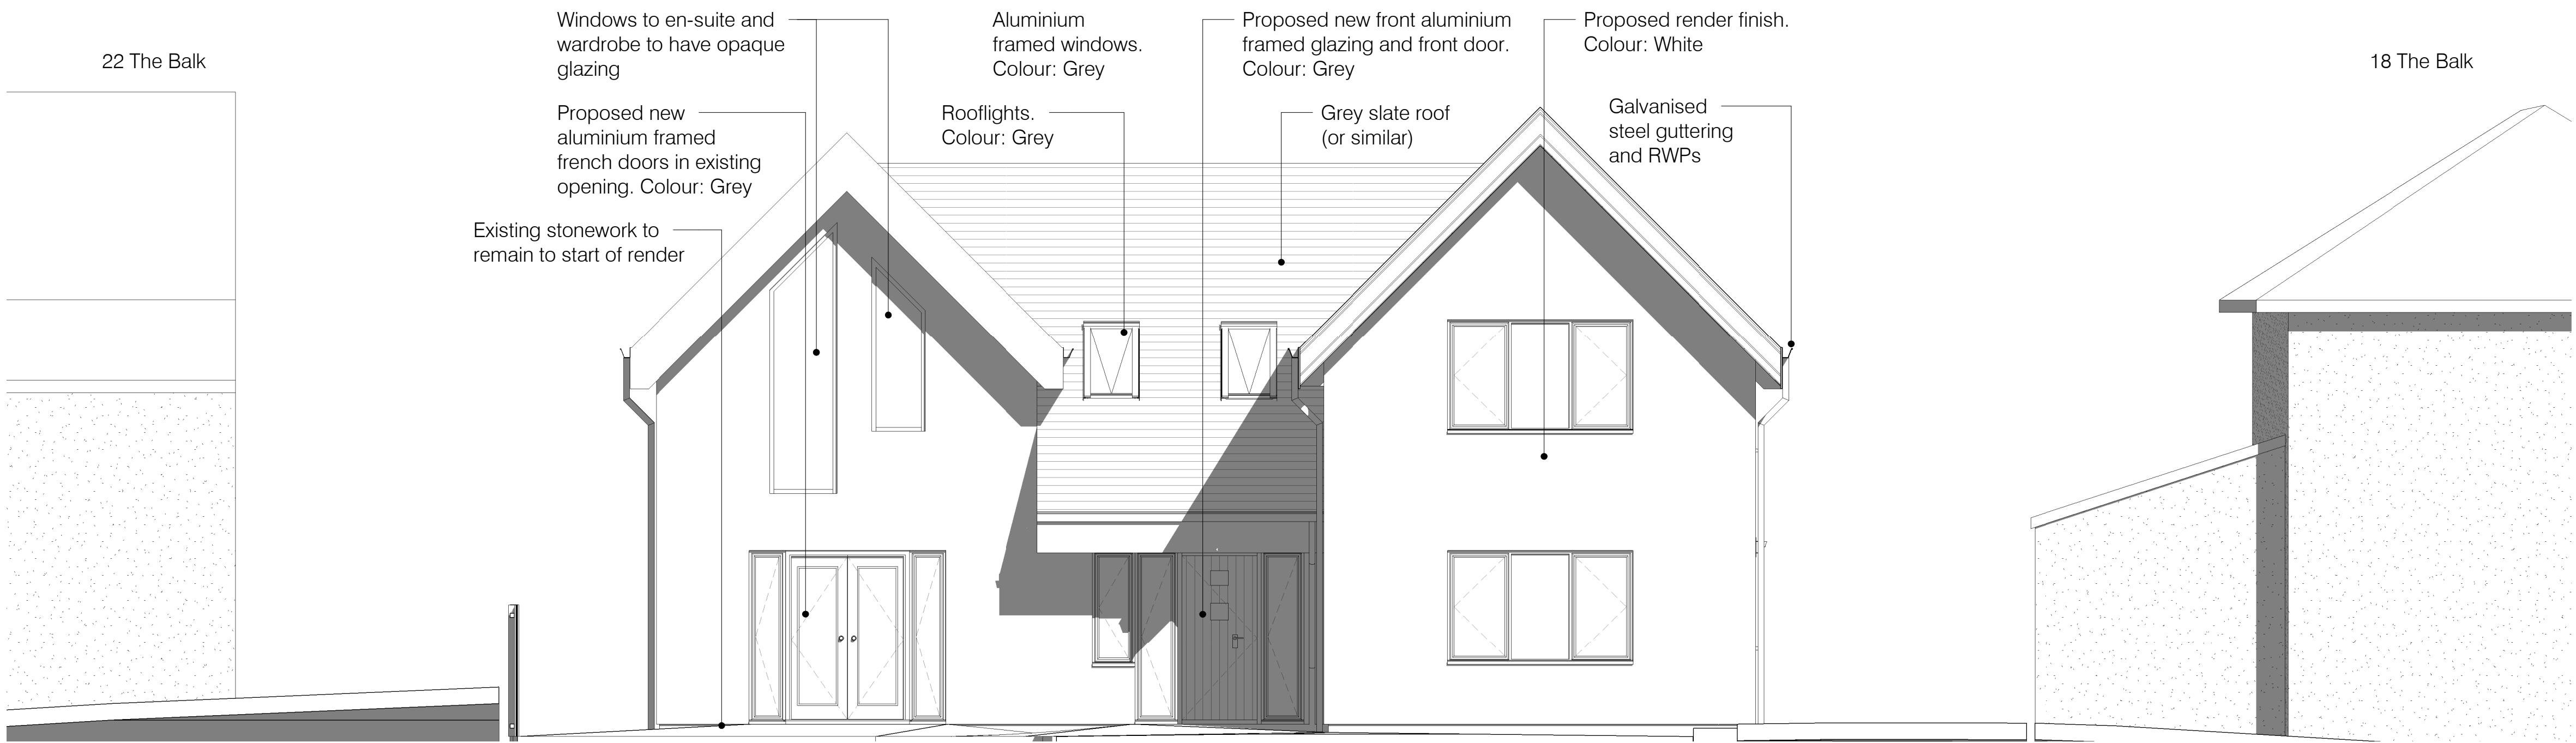

Proposed Front Elevation
1 : 50

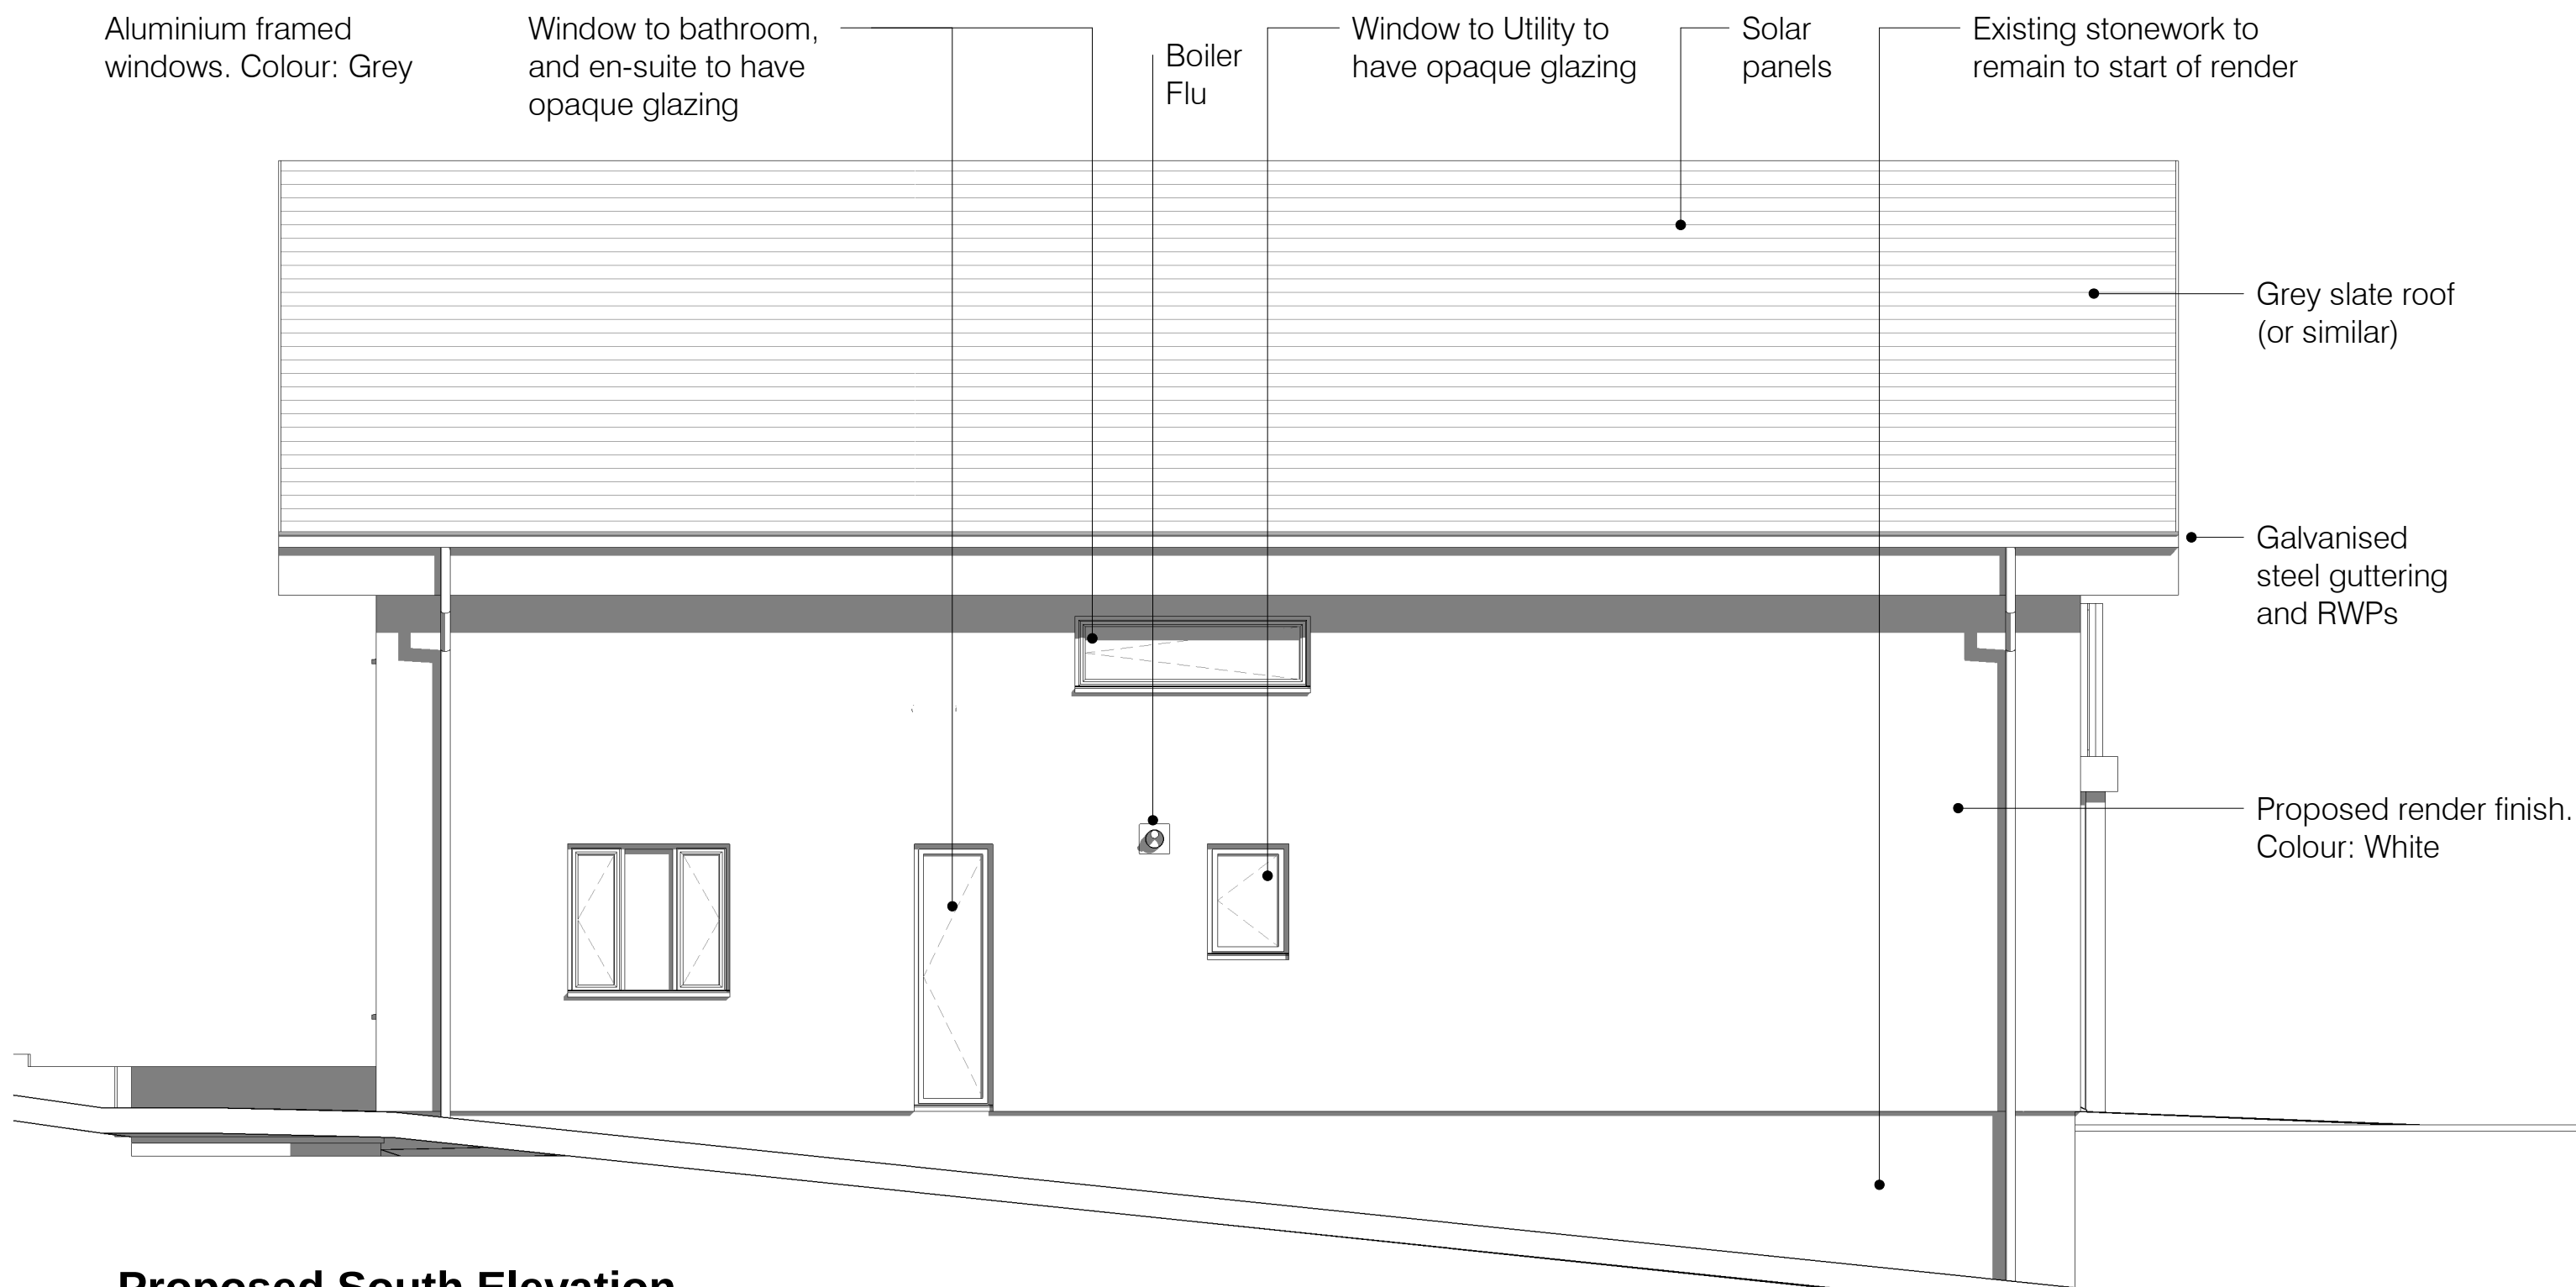

Proposed South Elevation
1 : 50

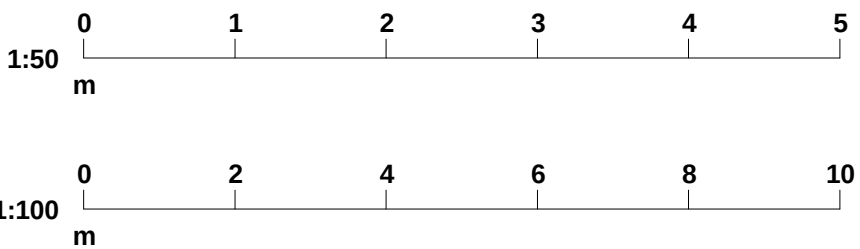

0	11/02/20	FIRST ISSUE: Issued to Barnsley Metropolitan Borough Council	CW	-
Rev	Date	Description	By	Chk

PLANNING

CLIENT MR & MRS WALKER				
PROJECT Remodel and Extension 20 THE BALK				
TITLE Ex & Pr Elevations - Front & South				
CREATION DATE 11/02/2020	SCALE @ ALL As Indicated	DRN CW	CHK PW	STATUS P1
SHEET NO. WALKER - 20002				REVISION 0
© COPYRIGHT: ALL RIGHTS RESERVED. THIS DRAWING MUST BE USED IN CONJUNCTION WITH ALL OTHER RELEVANT DRAWINGS AND INFORMATION. ANY DISCREPANCIES MUST BE REPORTED IMMEDIATELY. THIS DRAWING OR INFORMATION MUST NOT BE USED FOR CONSTRUCTION UNLESS EXPRESSLY ISSUED FOR CONSTRUCTION.				

PLOT DATE: 11/02/2020 20:08:47