




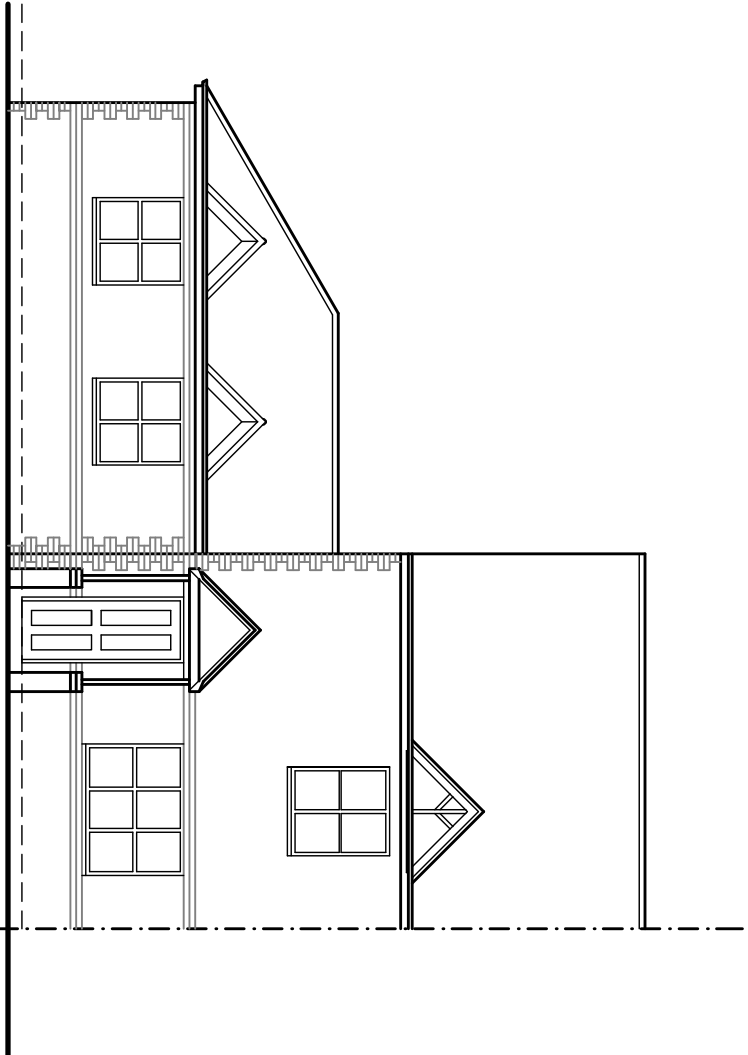


EXISTING FRONT
ELEVATION

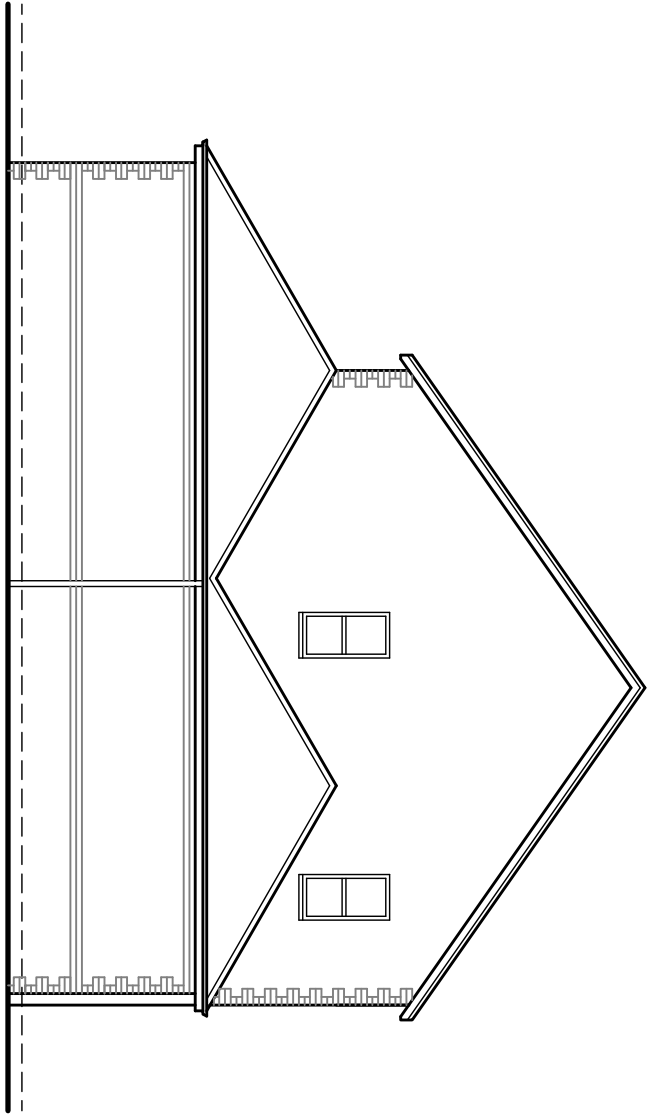


EXISTING SIDE
ELEVATION

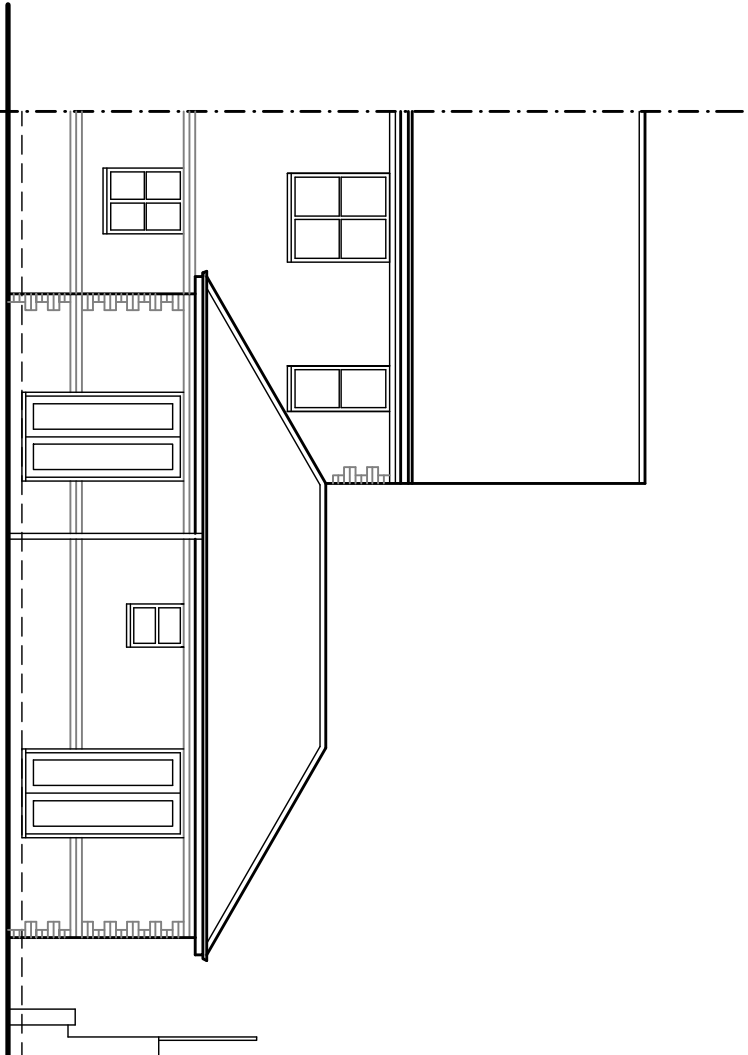


EXISTING REAR
ELEVATION

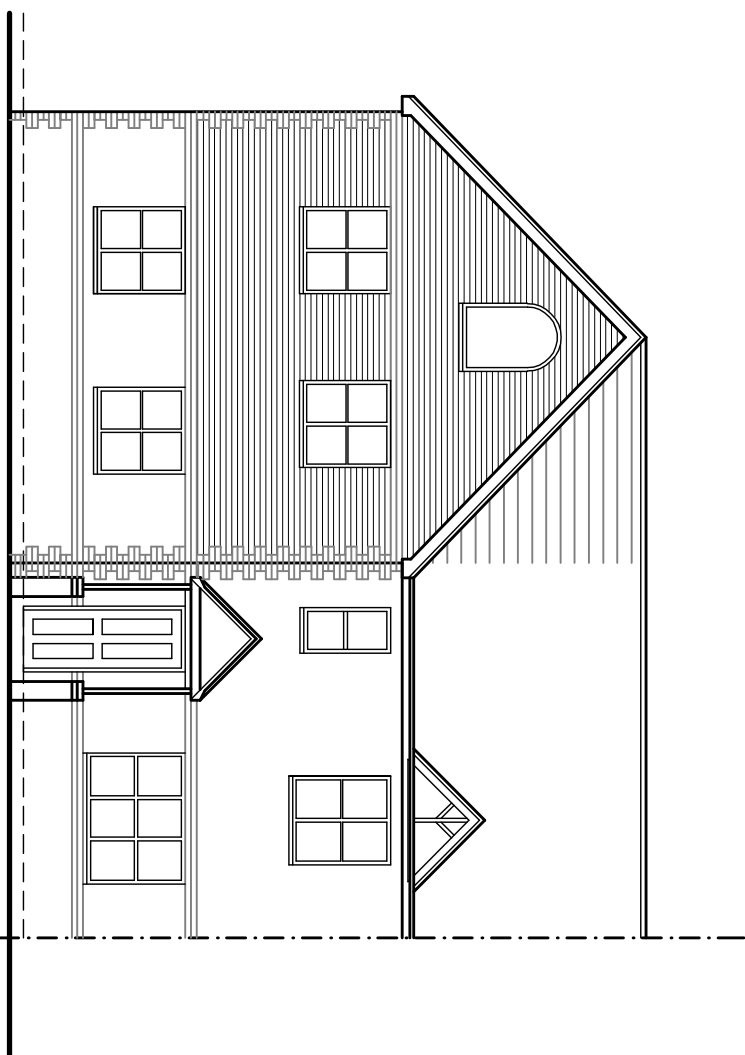


PROPOSED FRONT
ELEVATION

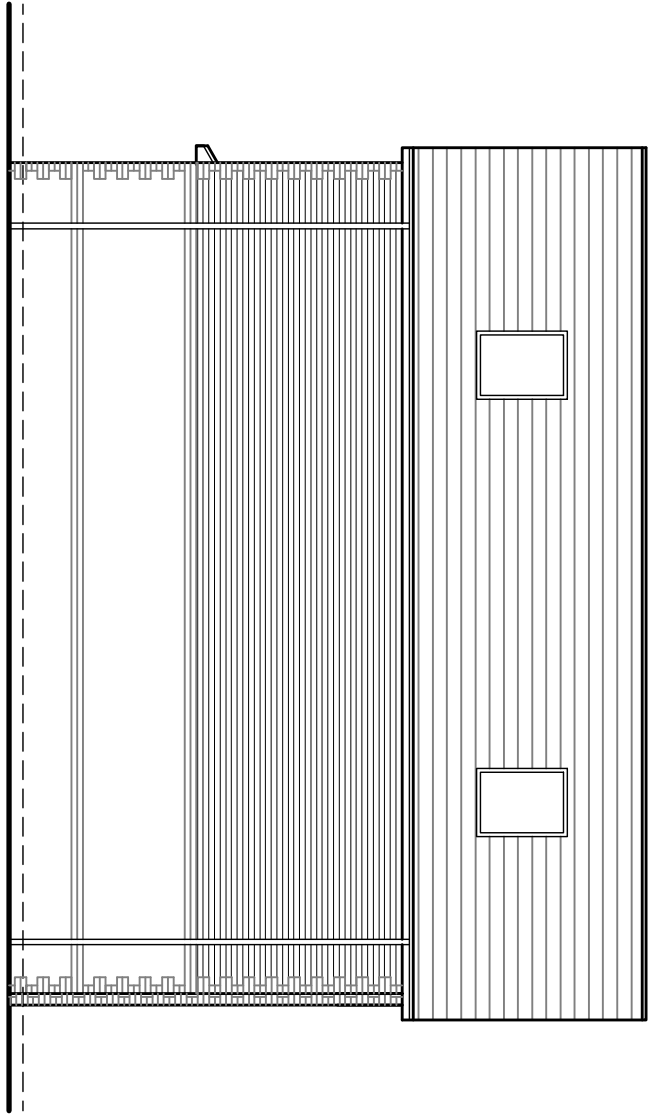


PROPOSED SIDE
ELEVATION

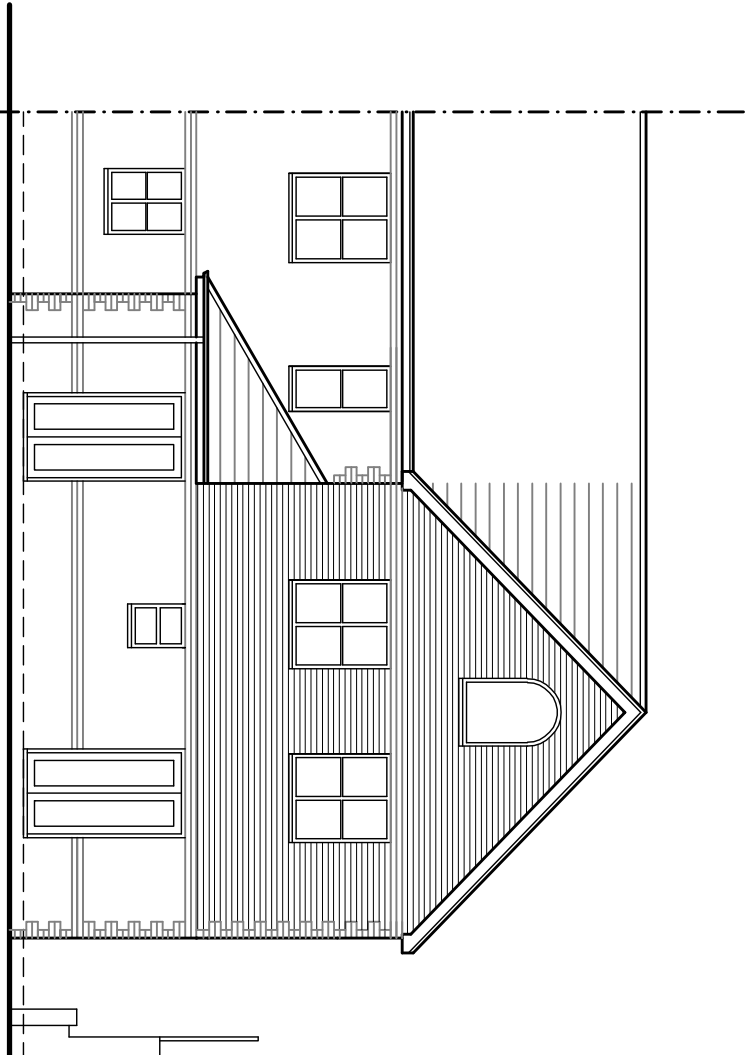

PROPOSED REAR
ELEVATION

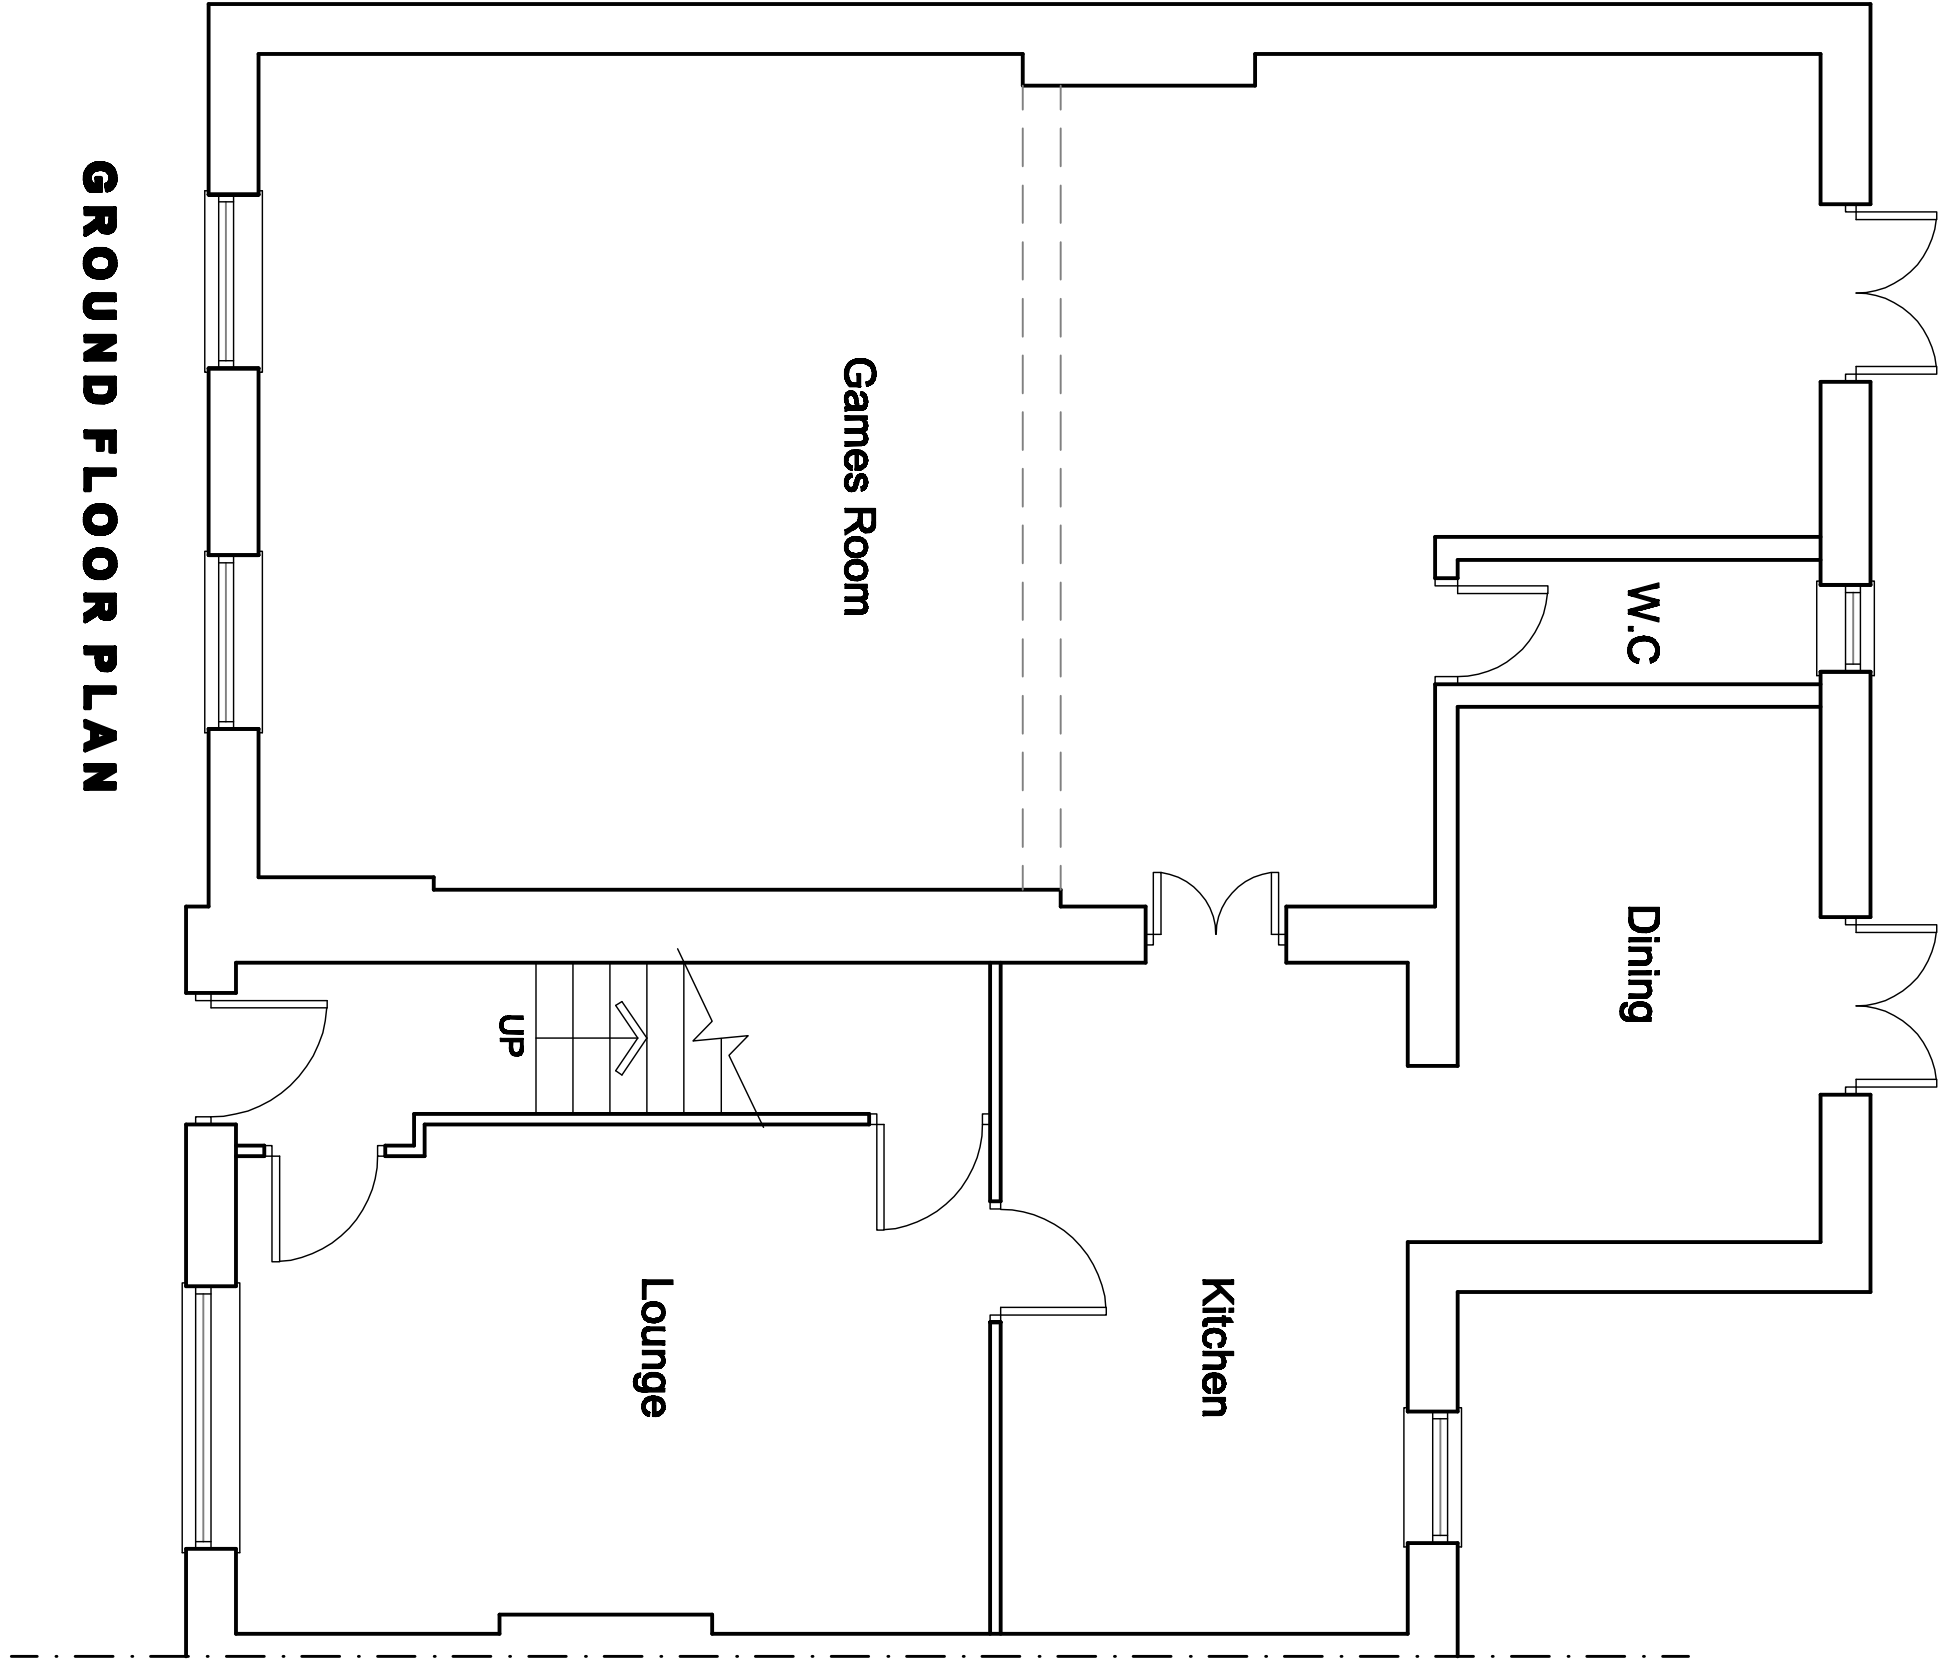

GROUND FLOOR PLAN

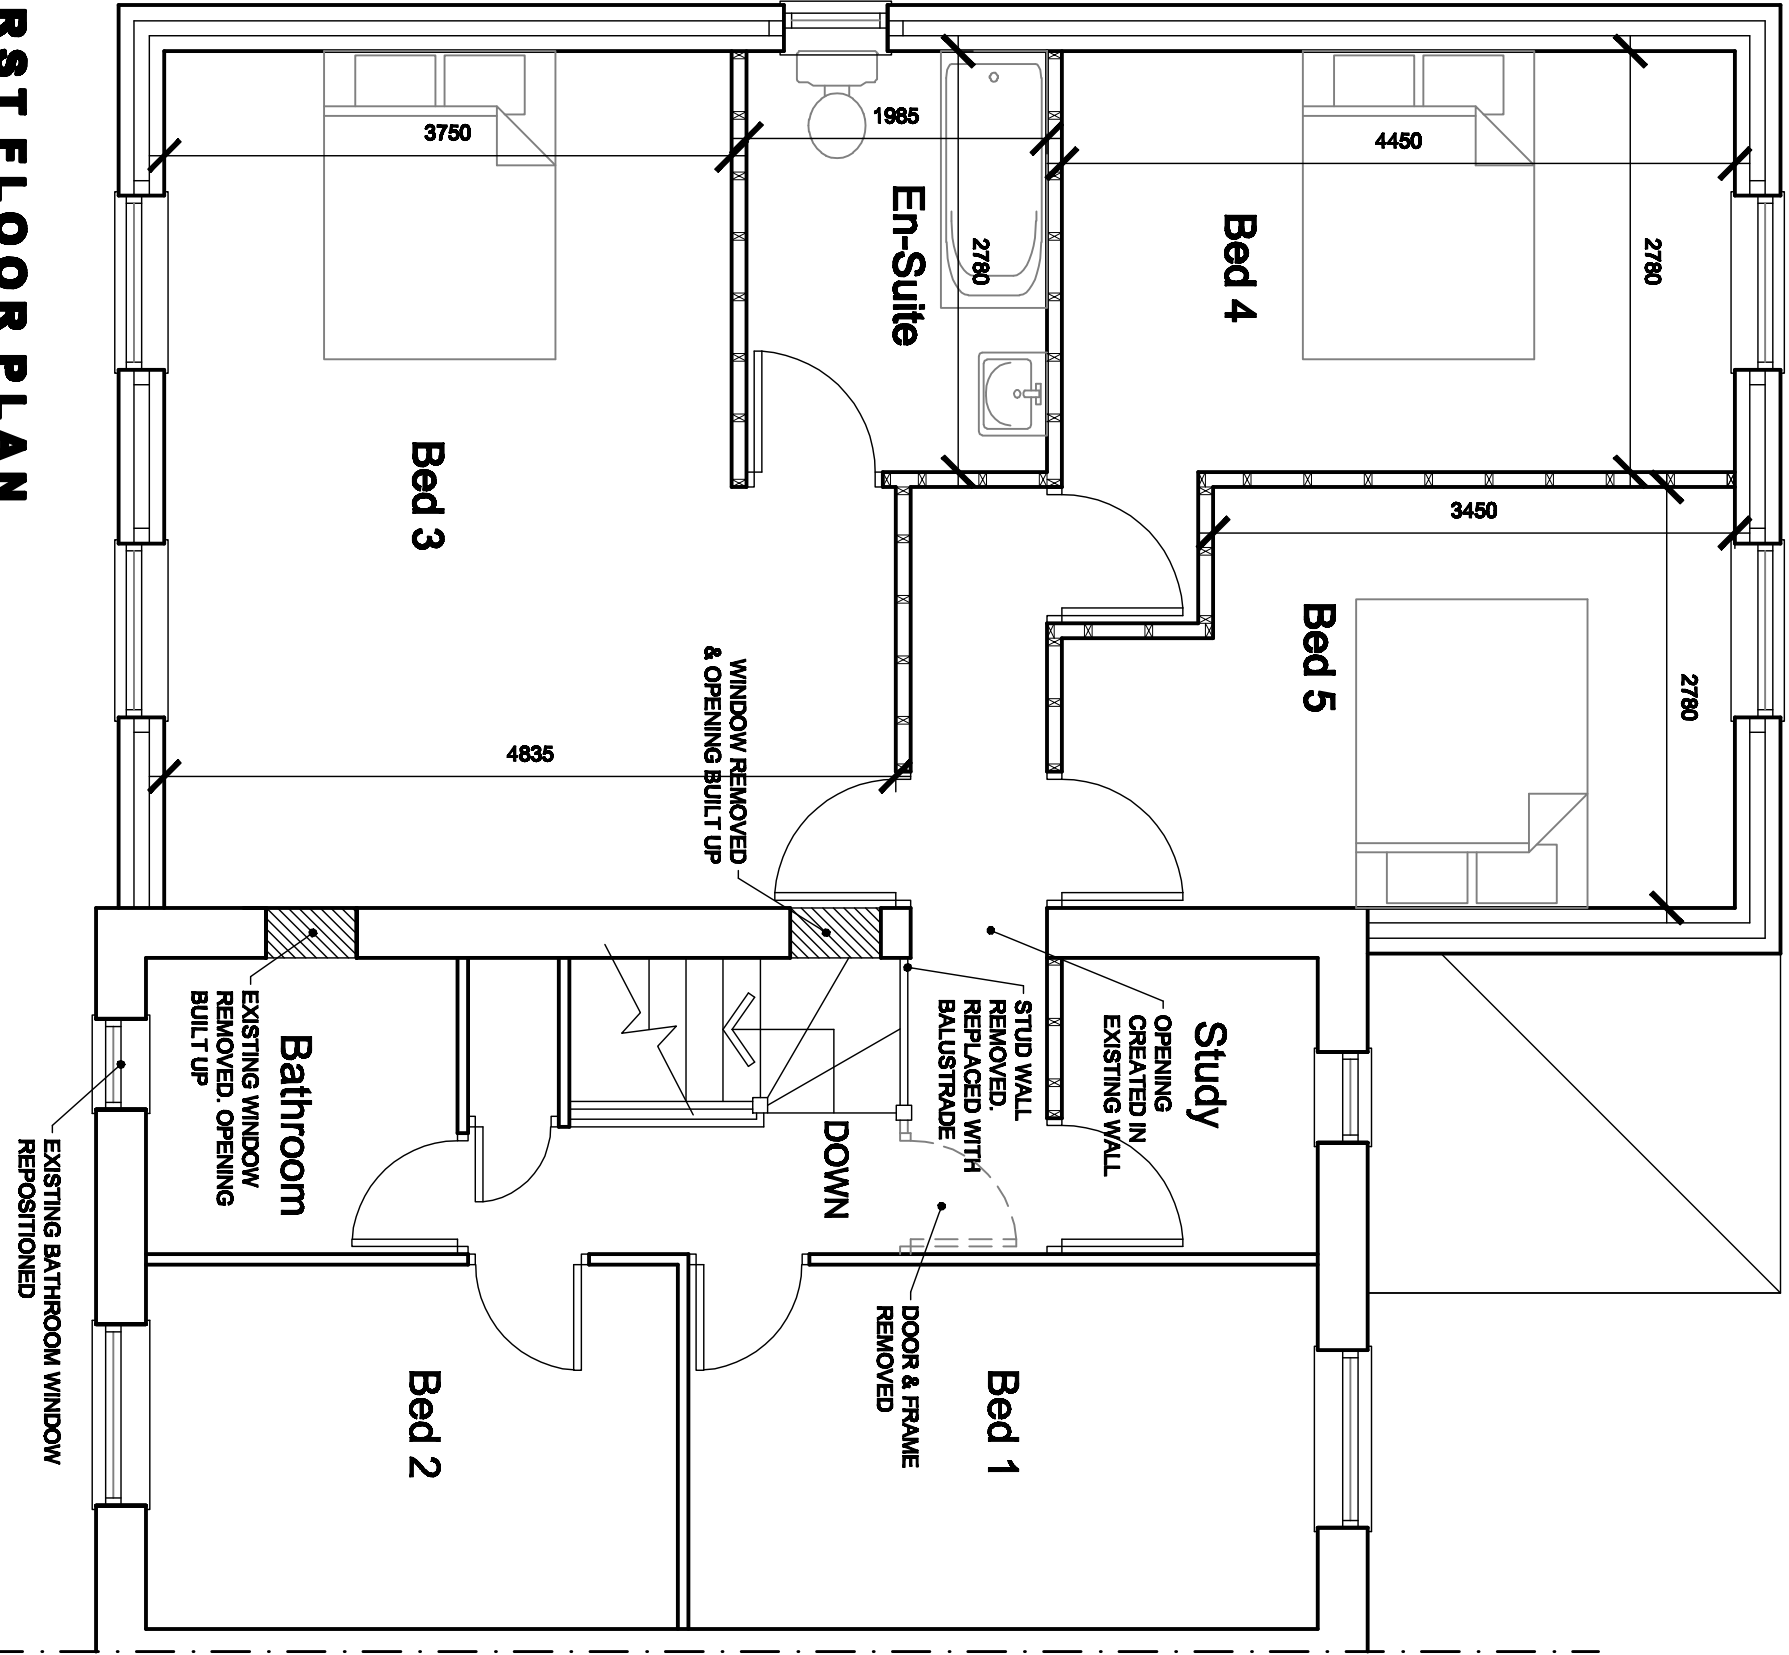

FIRST FLOOR PLAN



LOCATION PLAN
SCALE 1:1250

White Agus Partnership				PROVIDENCE VILLA, 423 SACKVILLE STREET, BARNESLEY, S70 2QB SURVEYORS AND BUILDING DESIGN CONSULTANTS			
Project: SECOND FLOOR EXTENSION 19 LADYROTH CROFT, CUDWORTH BARNESLEY, S72 8FB				Client: MR PAUL GOOTYEAR			
Drawing Title: SCHEME 5 PLANS & ELEVATIONS				Date: APRIL 2010	Scale: 1:50 & 1:100		
Date: 14/09/2010	Suffix: A	Description: REVISED TO CLIENTS REQUIREMENTS	Date:	Ref: 09-115	Dwg. No: 05	Rev: A	