





NOTE:
ALL DIMENSIONS MUST BE CHECKED ON SITE AND NOT SCALED FROM THIS DRAWING.

COPYRIGHT.
THIS DRAWING IS THE PROPERTY OF THE COMPANY AND MAY NOT BE COPIED, USED OR DISCLOSED FOR ANY PURPOSE EXCEPT AS AUTHORISED IN WRITING BY THE COMPANY.

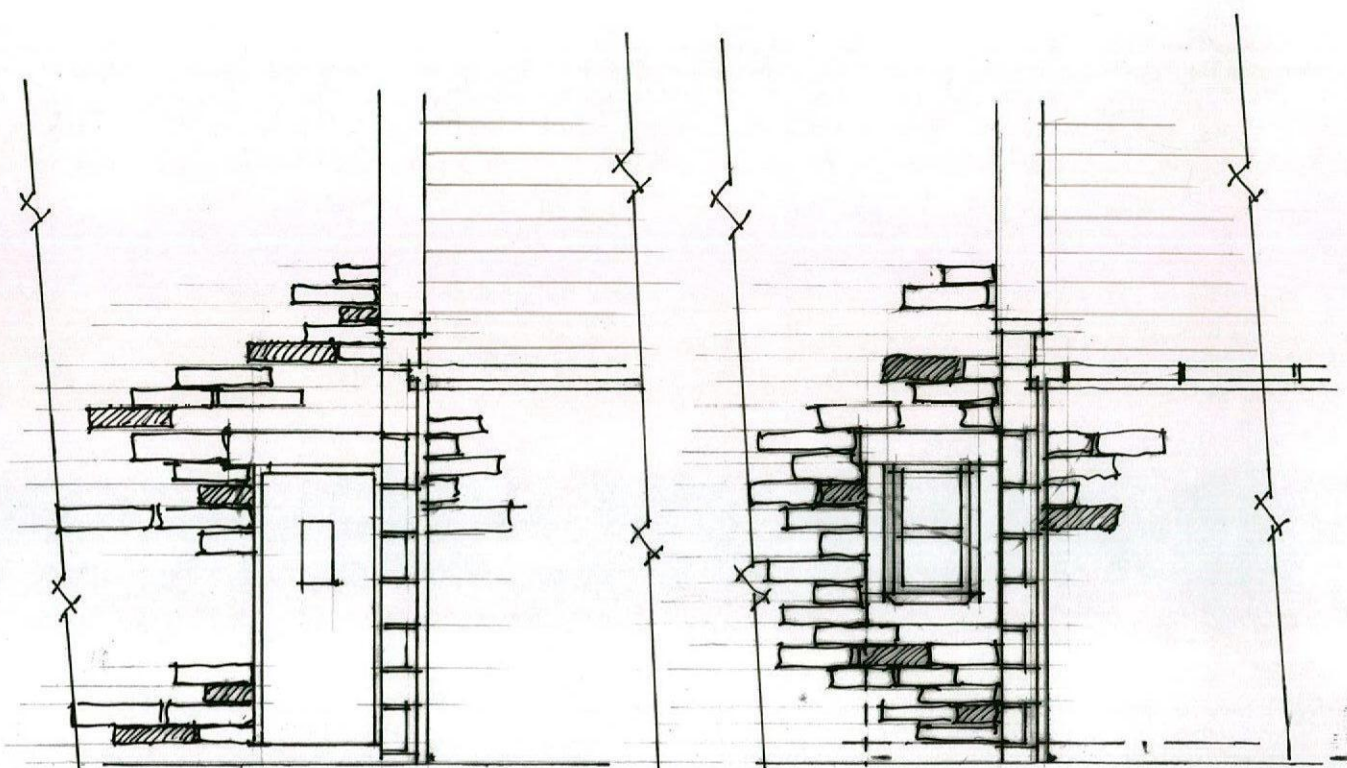

EXISTING ELEVATION


PROPOSED ELEVATION

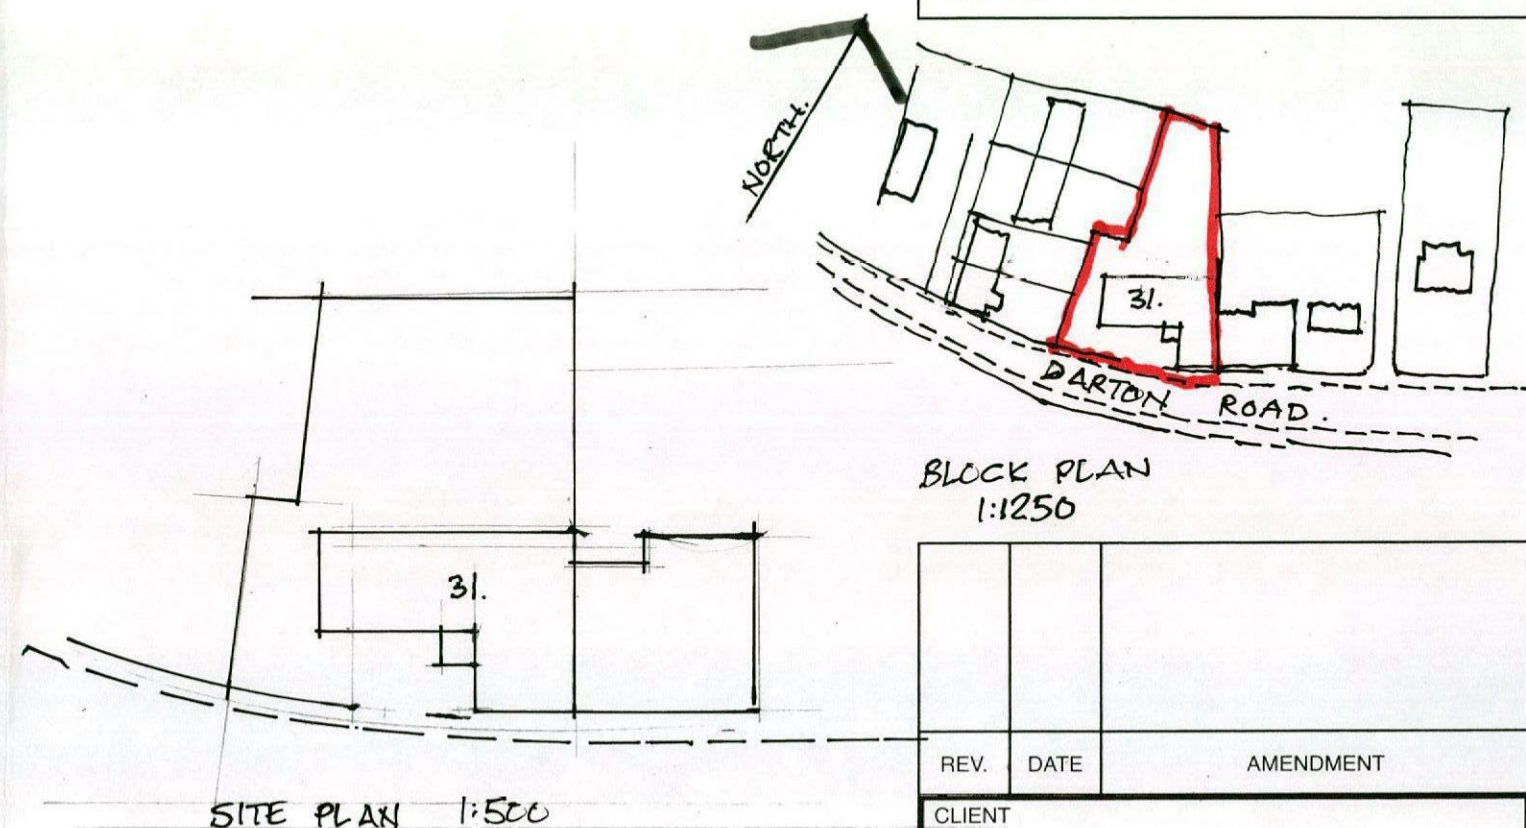


SITE PLAN 1:500

BLOCK PLAN
1:1250

PLASTER BOARD+SKIM FINISH.
125x50 TIMBER PACKERS.
VISQUEEN VERTICAL DPM TO JOIN EXISTING.
125x150 SAWN STONE JAMBES.
125x150 SAWN STONE CILLS } TO MATCH EXISTING WINDOW.
PAINTED SOFTWOOD REBATED FRAME WITH
DOUBLE GLAZED UNITS.
COURSED DRESSED STONE TO LINE THROUGH WITH
EXISTING.
EXISTING LINTOL RETAINED INTACT.

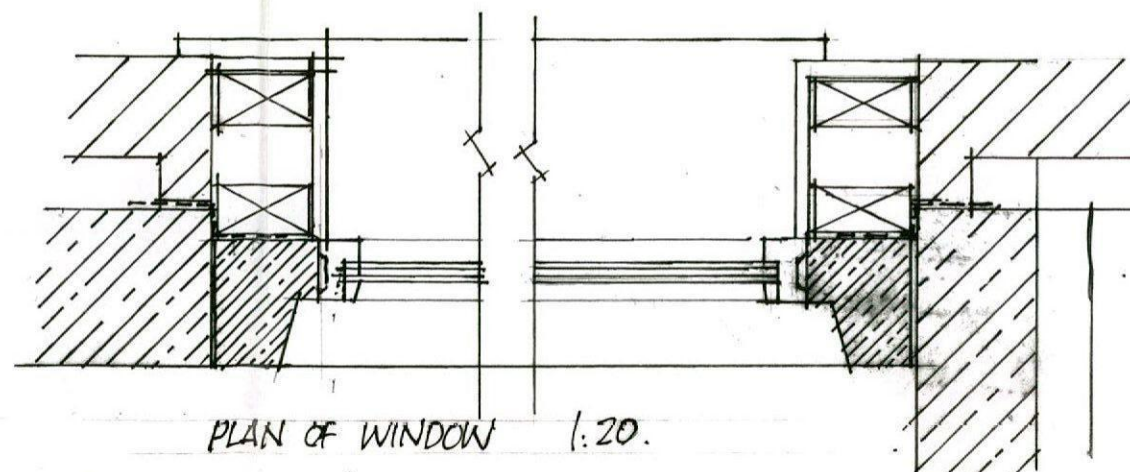

PLAN OF WINDOW 1:20.

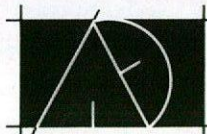REV.	DATE	AMENDMENT
CLIENT MR + MRS H. SPEDDING		
TITLE CHANGE OF EXISTING KITCHEN DOOR TO STONE SURROUND WINDOW 31 DARTON ROAD CAWTHORNE BARNSELEY S75 4HV		
 P. Dimelow B.A. hons Dip Arch. M.A. Architectural Design and Planning Consultant Ash Barn Finkle Street Wortley Sheffield. S35 7DH 0114 2884937		
SCALE 1:50/1:20	DATE OCT. 2016	DRAWN PD
DRAWING No. HSC-1016-1.	REV.	