


RESPONSIBILITY IS NOT ACCEPTED FOR OTHERS SCALING DIRECTLY FROM THIS DRAWING. DO NOT SCALE FROM THIS DRAWING. USE WRITTEN DIMENSIONS ONLY.

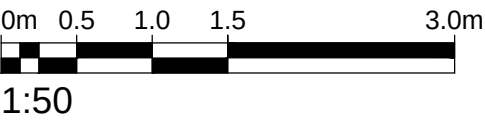

ORIGINAL
SHEET SIZE

A1

KEY PLAN




THIS DRAWING IS PRODUCED FOR USE IN THIS PROJECT ONLY AND MAY NOT BE USED FOR ANY OTHER PURPOSE. NPS PROPERTY CONSULTANTS LTD ACCEPT NO LIABILITY FOR THE USE OF THIS DRAWING OTHER THAN THE PURPOSE FOR WHICH IT WAS INTENDED IN CONNECTION WITH THIS PROJECT AS RECORDED IN THE 'PURPOSE FOR ISSUE' AND 'FILE STATUS CODE'.

THIS DRAWING MAY NOT BE REPRODUCED IN ANY FORM WITHOUT PRIOR WRITTEN AGREEMENT OF NPS PROPERTY CONSULTANTS LTD.

© CROWN COPYRIGHT AND DATABASE RIGHTS 2018 ORDNANCE SURVEY LICENCE NUMBER 100022264

Notes:

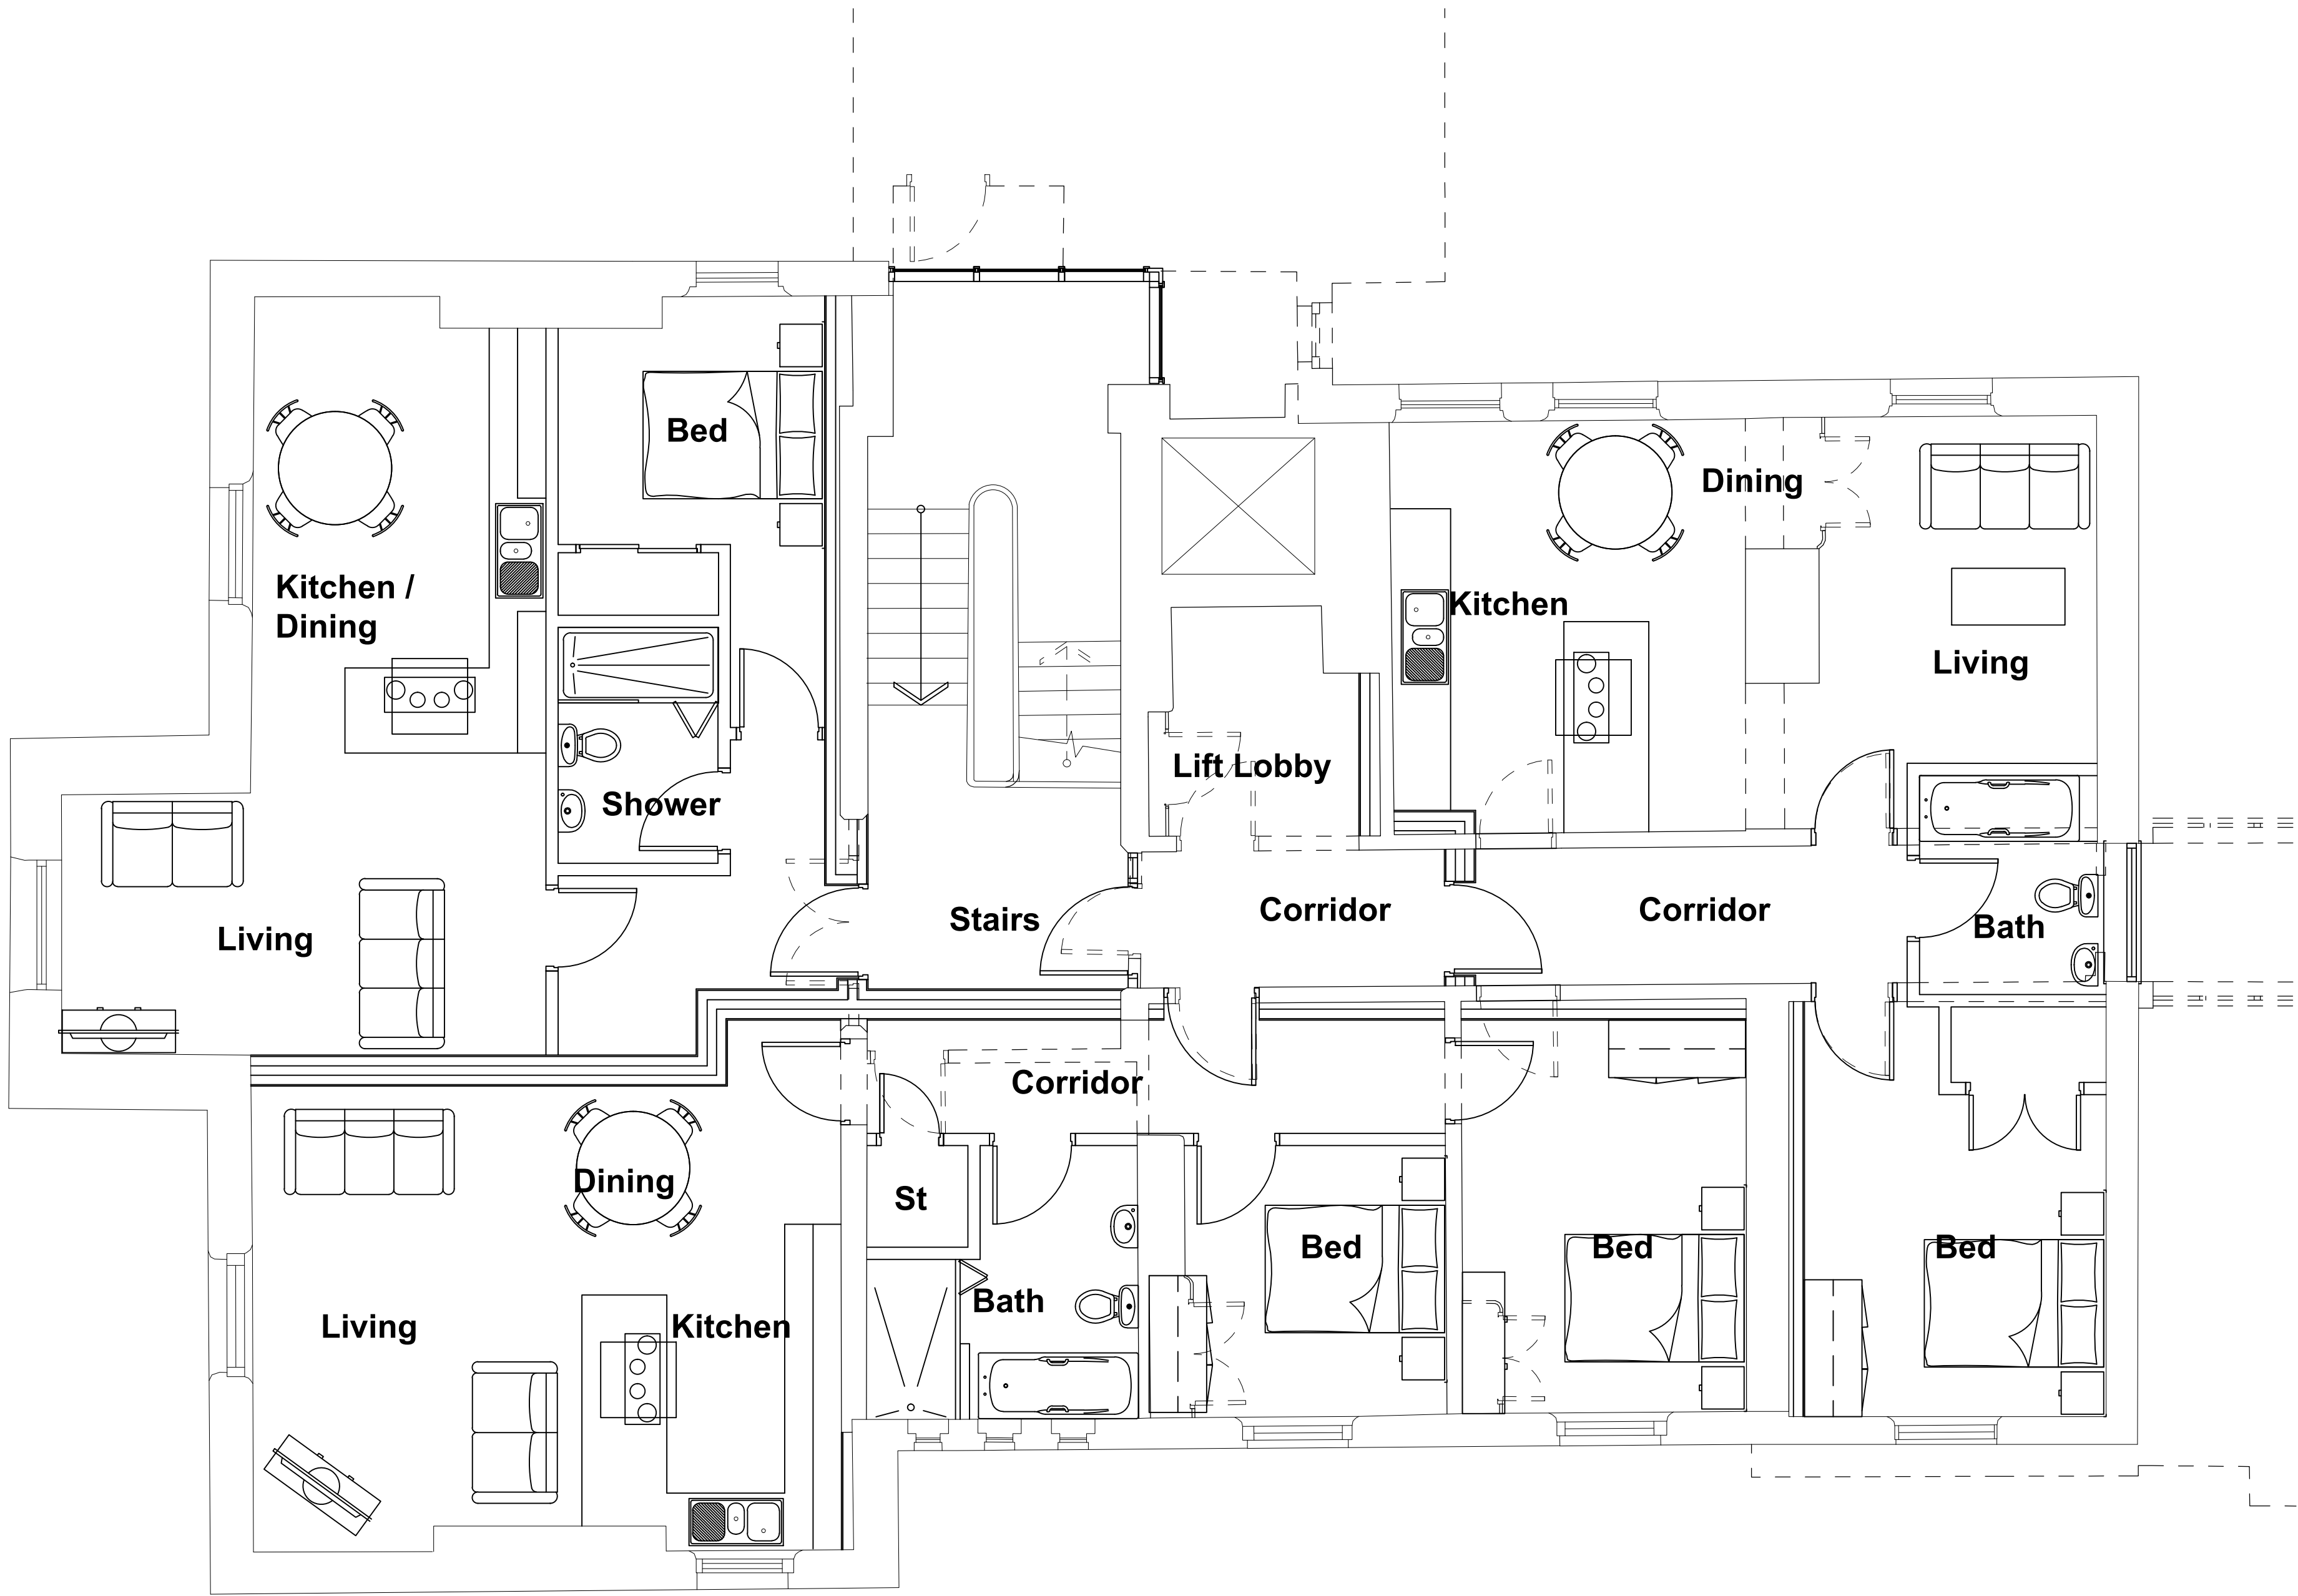

00 Second Floor Plan
1:50

FIRST ISSUE

P1

COMMENT

REV DRAWN DATE CHECKED DATE APPROVED DATE



NPS Barnsley Ltd
Gateway Plaza, Sackville St, Barnsley, South Yorkshire, S70 2RD,
Tel: 01226 774605; Email: barnsley@nps.co.uk; web:www.nps.co.uk

CLIENT

Berneslai Homes

PROJECT

Berneslai Close Residential Development

TITLE

Proposed Second Floor Plan

SCALES DISCIPLINE PROJECT NUMBER
1:50 ARCHITECT 19-1-1014

DRAWING NUMBER REV CODE
NPS-DR-A-(00)-042 P1

STATUS CODE PURPOSE OF ISSUE DRAWN BY
S0 PRELIMINARY LS