

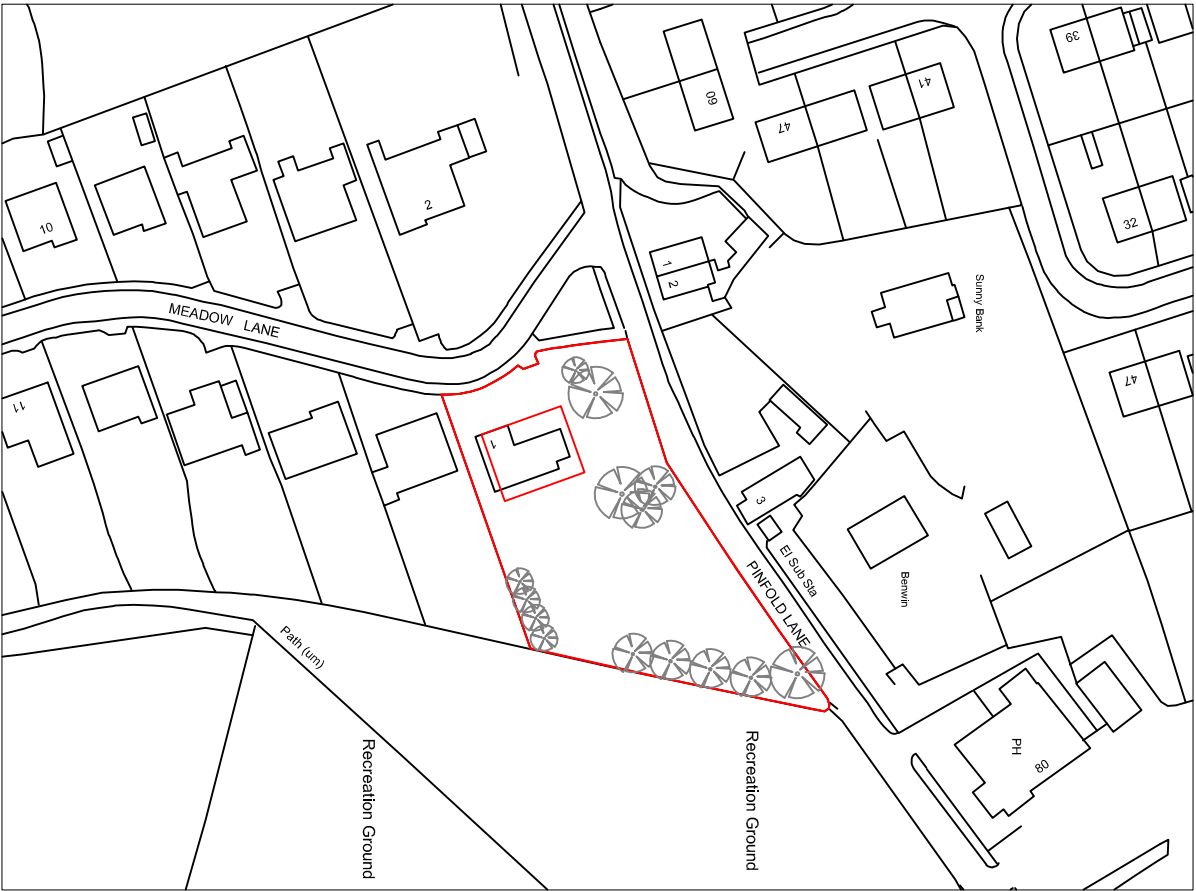


Drawing No.	Rev No.
MGD001	-001

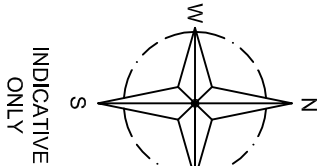

LOCATION PLAN
SCALE 1:1250 AT A3

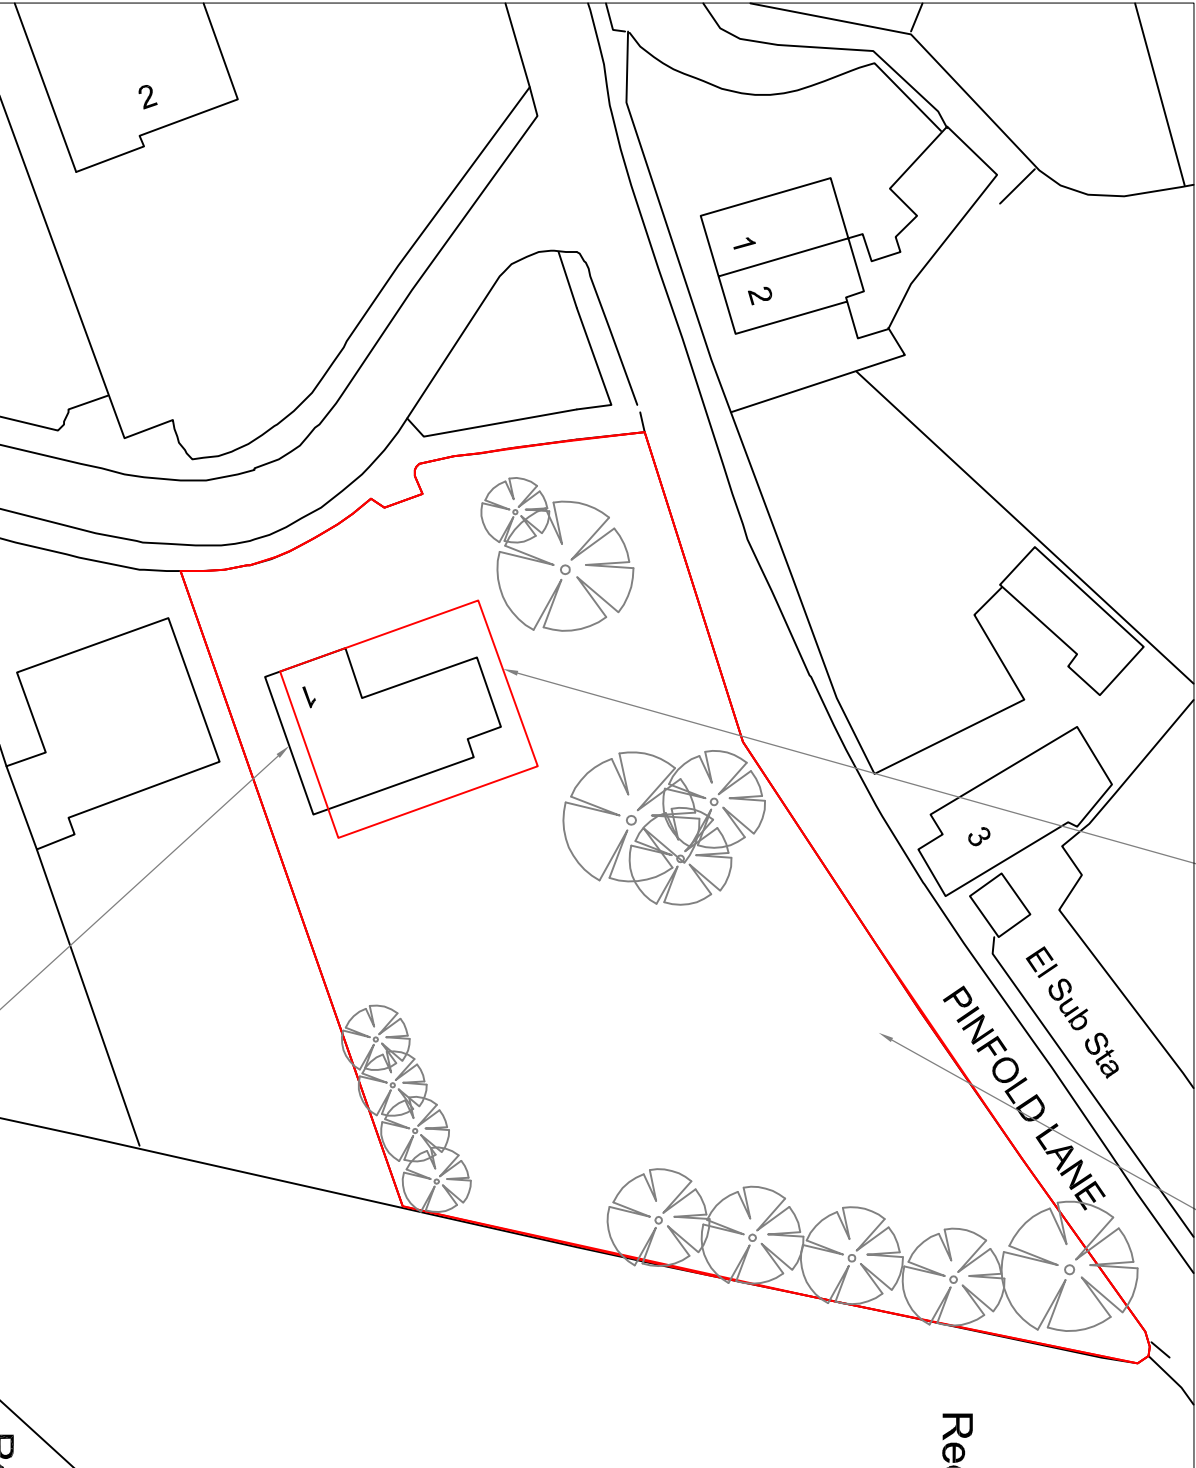

SITE PLAN
SCALE 1:500 AT A3

DO NOT SCALE: Contractor to check all dimensions and report any omissions or errors

NOTES

Rev	Description	By	Chk	App	Date
-----	-------------	----	-----	-----	------

JRB DESIGNS LTD
1 Saville Road
Cudworth
Barnsley
S72 8LT
Tel: 01226 383542
Fax: 01226 380078
Mob: 07970 541192
Email: joine@jrbdesigns.co.uk
This drawing is copyright. © Jrbdesigns Ltd.

Client
MR G DRURY
32 ABBEY LANE
LUNDWOOD
BARNSLEY S715RQ

Drawing Title
SITE PLANS

Address
1 MEADOW DRIVE
DARFIELD
BARNSLEY
S73 9HL

Project Title:
PROPOSED SEMI DETACHED
DORMER BUNGALOWS

Purpose of Issue:

PLANNING

Drawing Status
FIRST ISSUE

Scale at A3	Drawn By	Date	
AS SHOWN	JRB	04/07/2013	
Checked By	Date	Approved By	Date
	04/07/2013		04/07/2013
Project No.	Drawing No.	Revision	
MGD001	001	-	

APPROVAL ☒ INFORMATION ☐ TENDER ☐ CONTRACT ☐ CONSTRUCTION ☐