


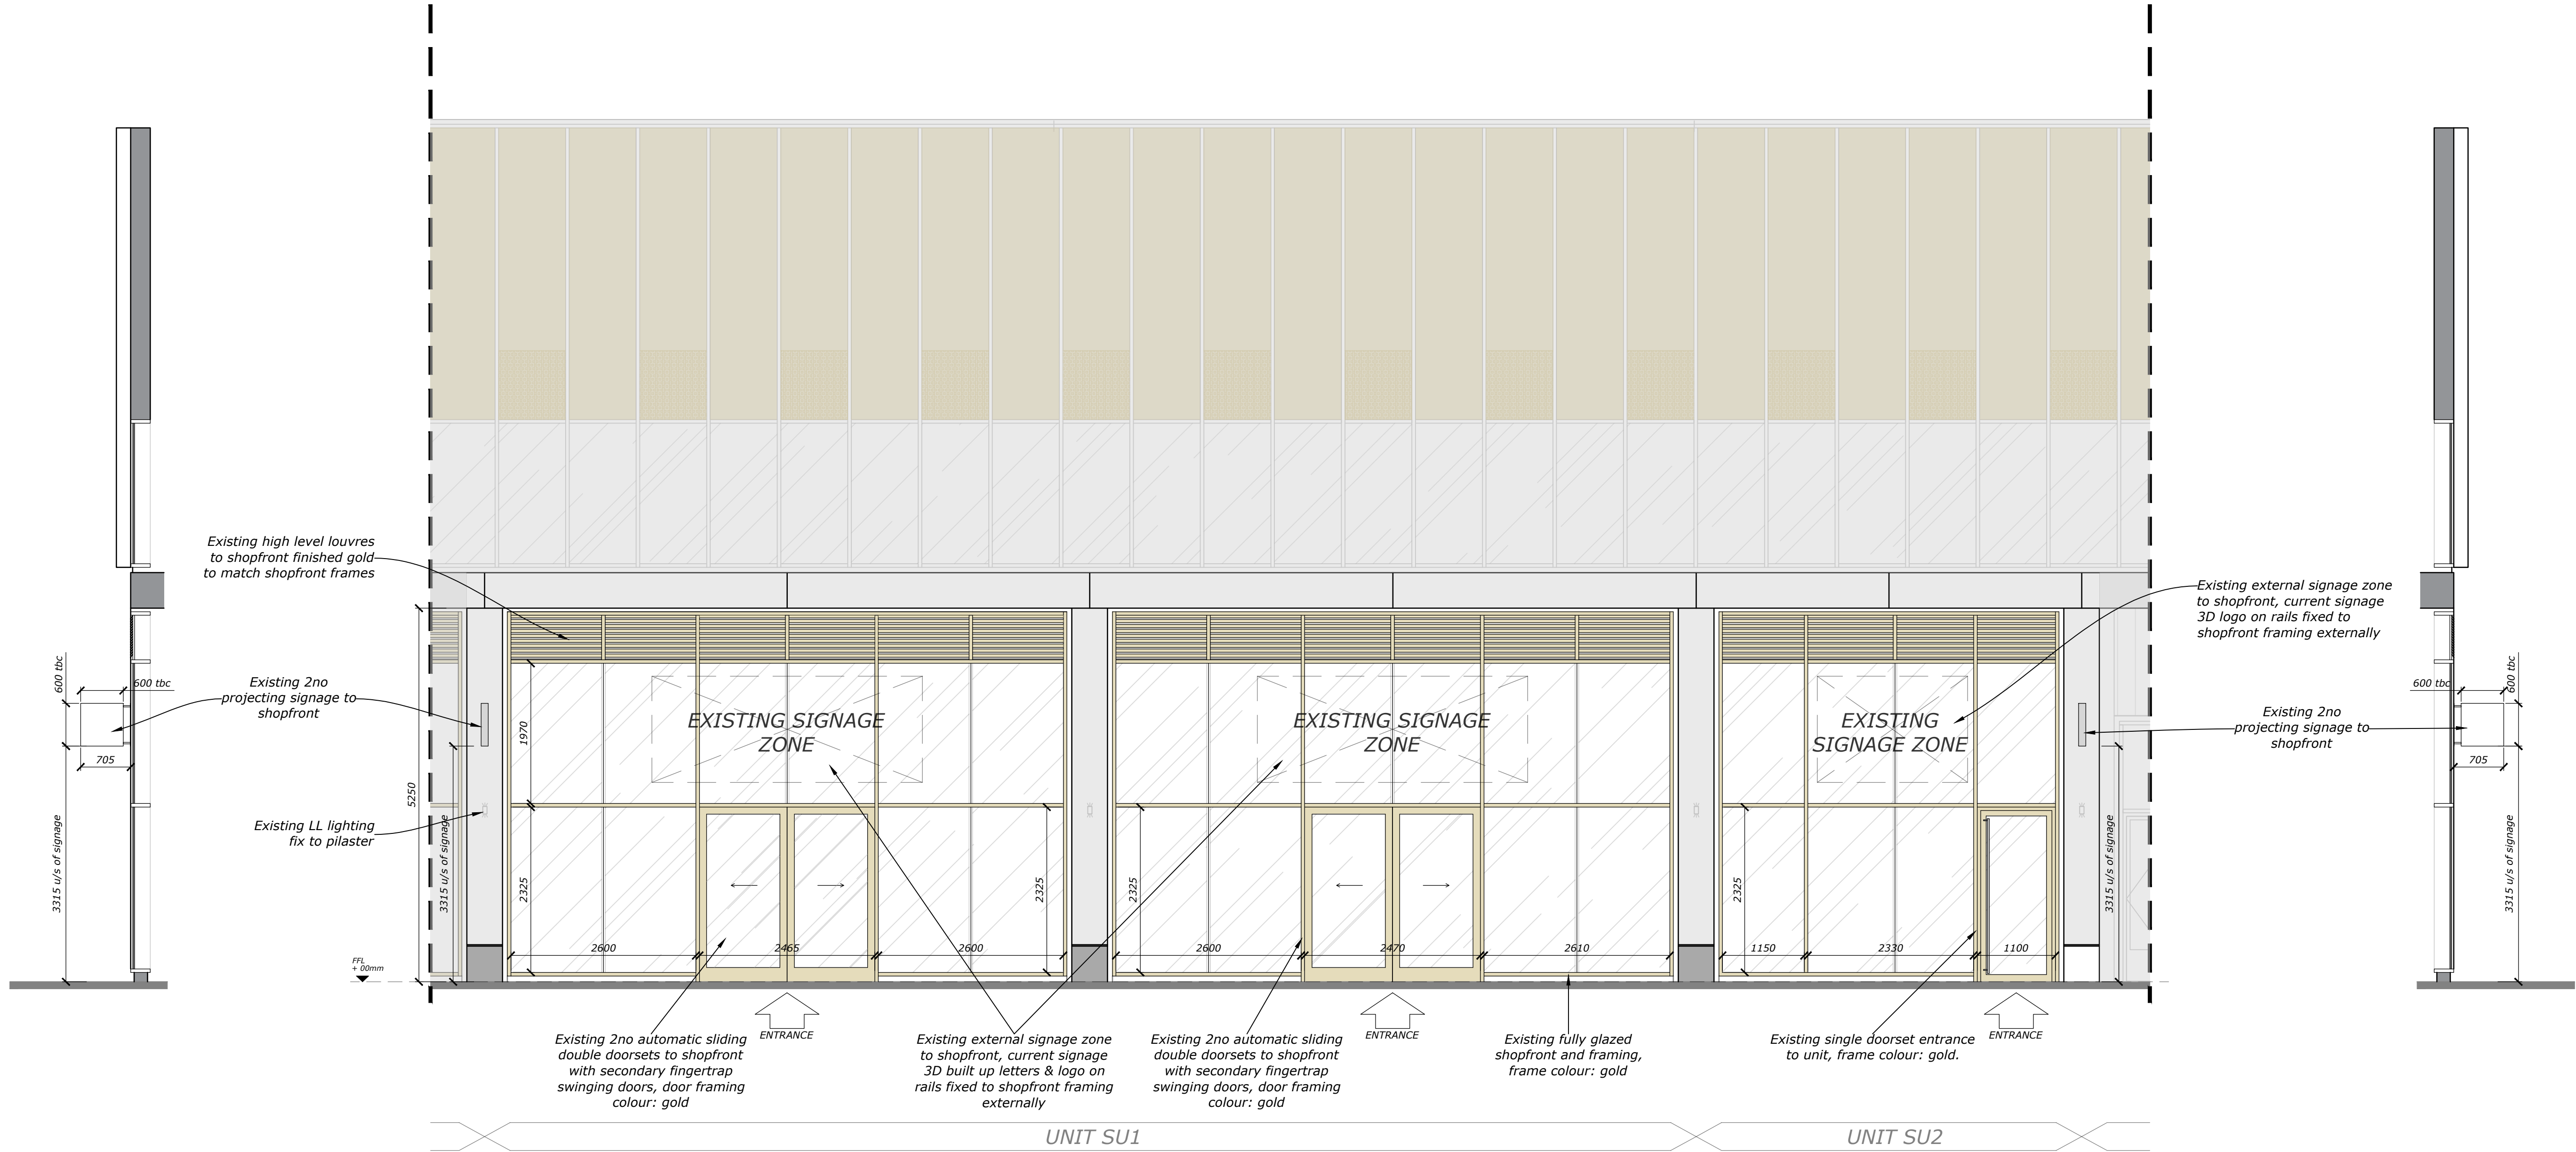

Existing Shopfront Elevation
Scale 1:50



Existing Photographs
NTS

- The contractor must verify all dimensions on site before any works are undertaken, discrepancies are to be reported to the project architect/designer for clarification.
- All works will be carried out in accordance with the SUPERDRUG INFOS document & are to comply with the tenants fit out guidelines following landlords approval.
- HVAC, M&E layouts are indicative & must be verified with the relevant contractor before commencement of work.
- All works to be carried out in accordance with the fire strategy and fire cert application schedule produced by the landlord team issued at tender.
- The existing/proposed sprinkler system is to be assessed by contractor to ensure the system is in compliance with building regs part B.
- This drawing remains the property of ASHWATSON/SUPERDRUG & may not be reproduced in any way without prior consent.

SCHEDULE OF RISKS

Standard risks and hazards normally associated with the types of work detailed on this drawing, include:

- Electrocution: M&E installation/alterations.
- Working at height: Falls from scaffolds, platforms & ladders. Falling materials.
- Noise: Use of power tools & demolition equipment.
- Dust: Use of power tools & demolition equipment.
- Suffocation: Fume inhalation from installation/alterations to incoming services, working with hazardous materials/solvents.
- Trip hazards: Loose cables & materials.
- Working in close proximity to the public.
- Risks associated with structural works will be assessed by a structural engineer.
- It is assumed that all works on this drawing will be carried out by a competent contractor working, where appropriate to an approved method statement.

REV	REVISION NOTE	DATE	BY

DRAWING TITLE EXISTING SHOPFRONT ELEVATION			
DRAWING NUMBER CPS 25 048 006		REVISION L1	
SCALE 1:50 @ A1	DATE 07.04.25	DRAWN SF	CHECKED DL

PROJECT
UNIT SU1 & SU2, THE GLASS WORKS
THE MET CENTRE, CHEAPSIDE
BARNESLEY, S70 1GW

STATUS
L2