



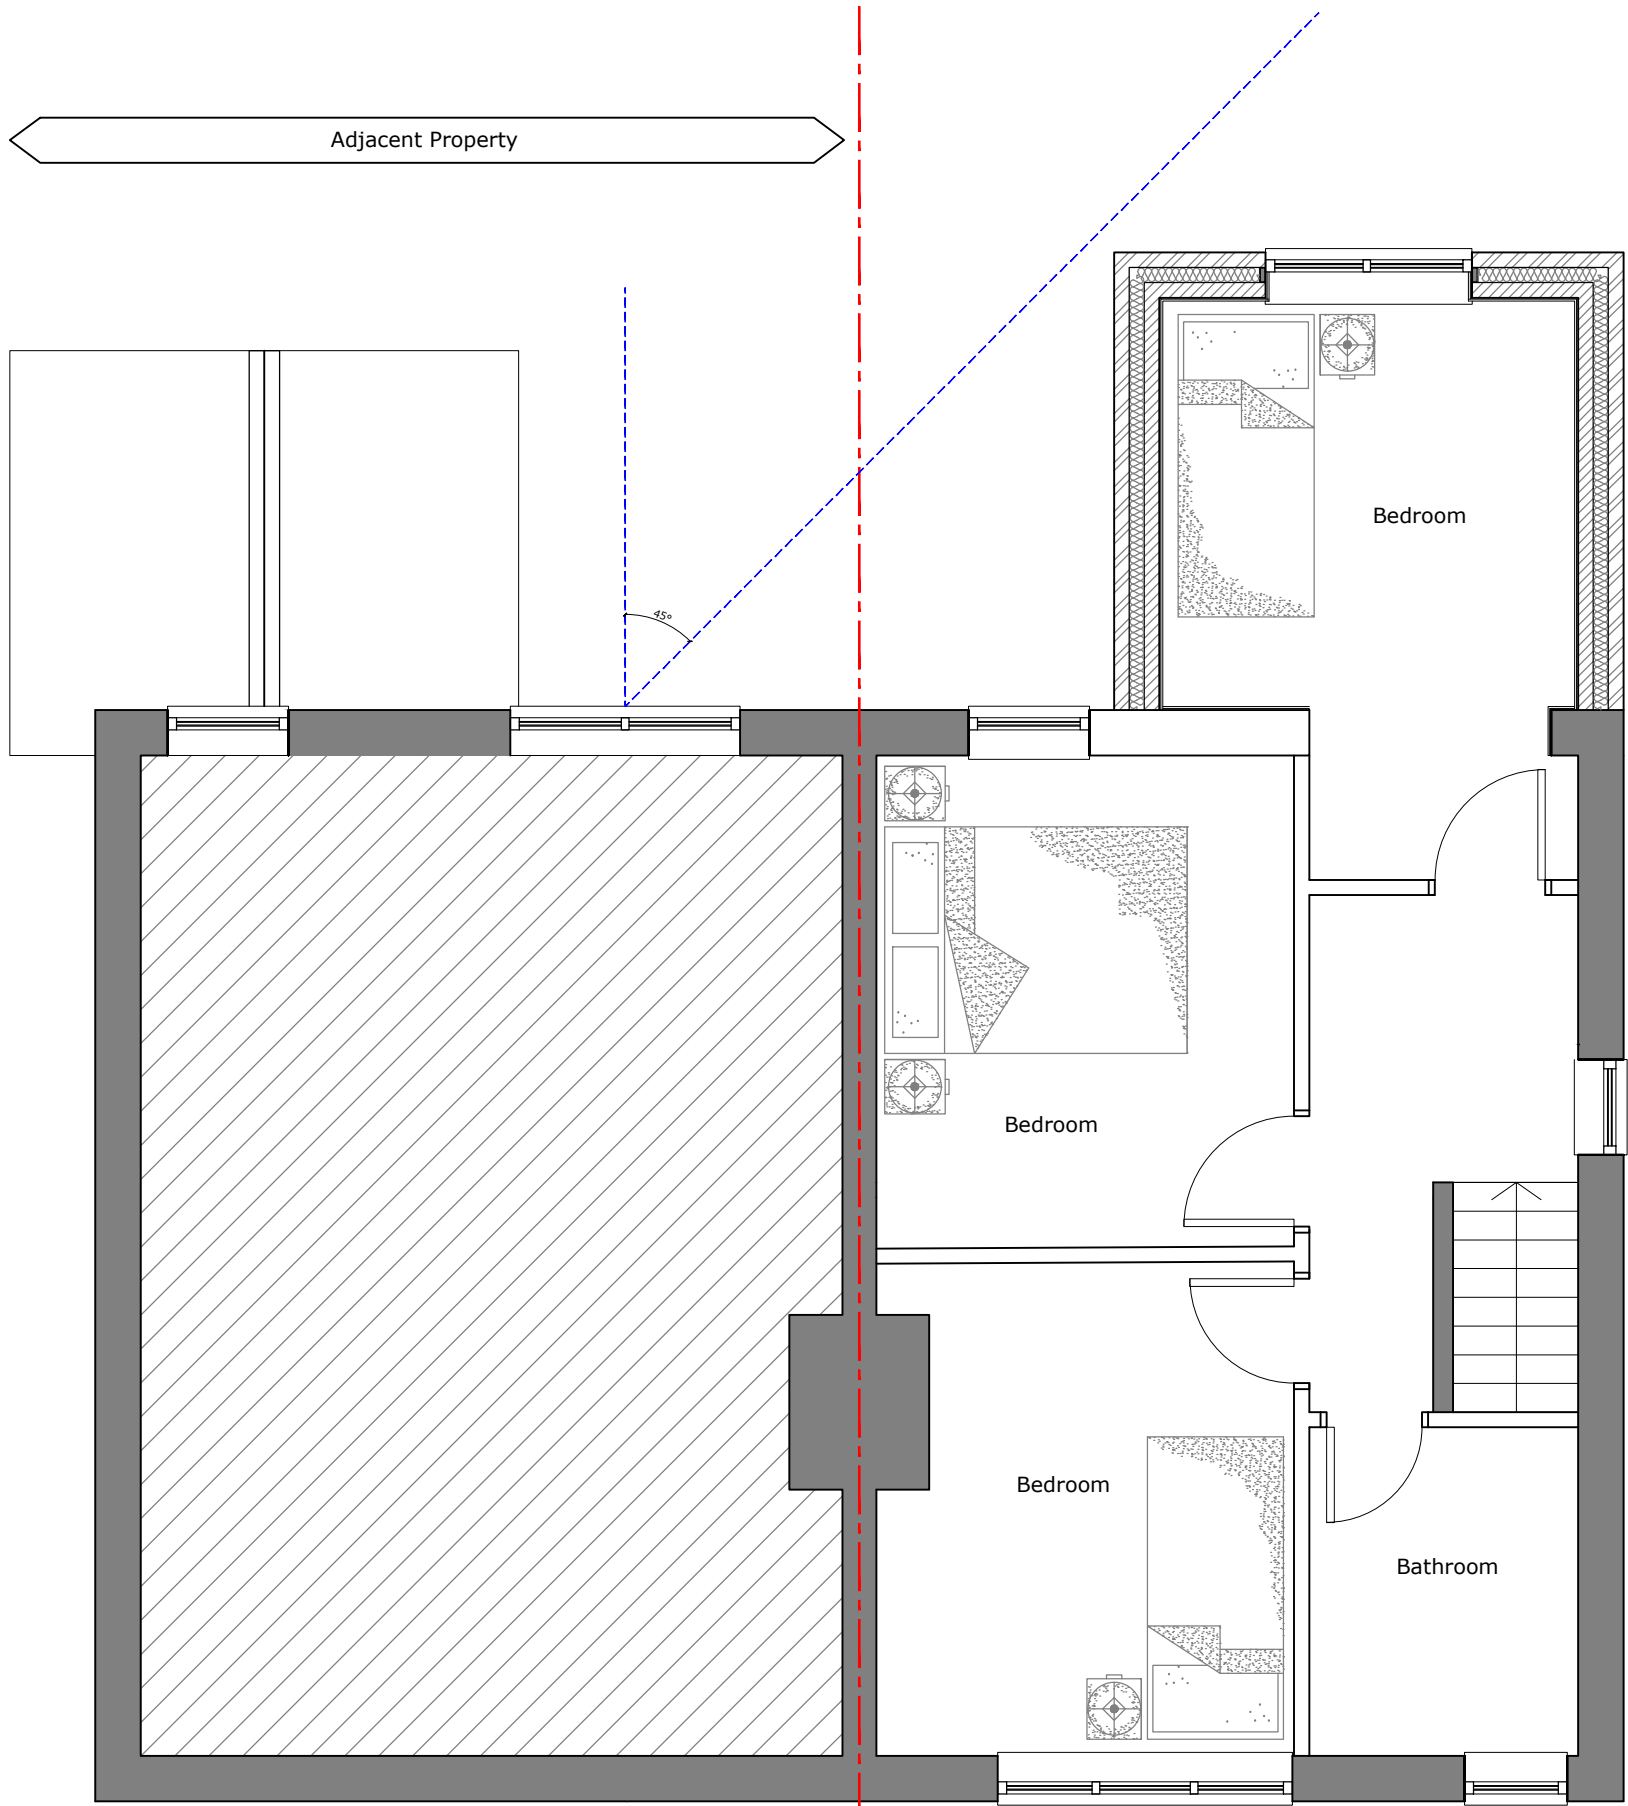

Proposed First Floor Plan - 1:50

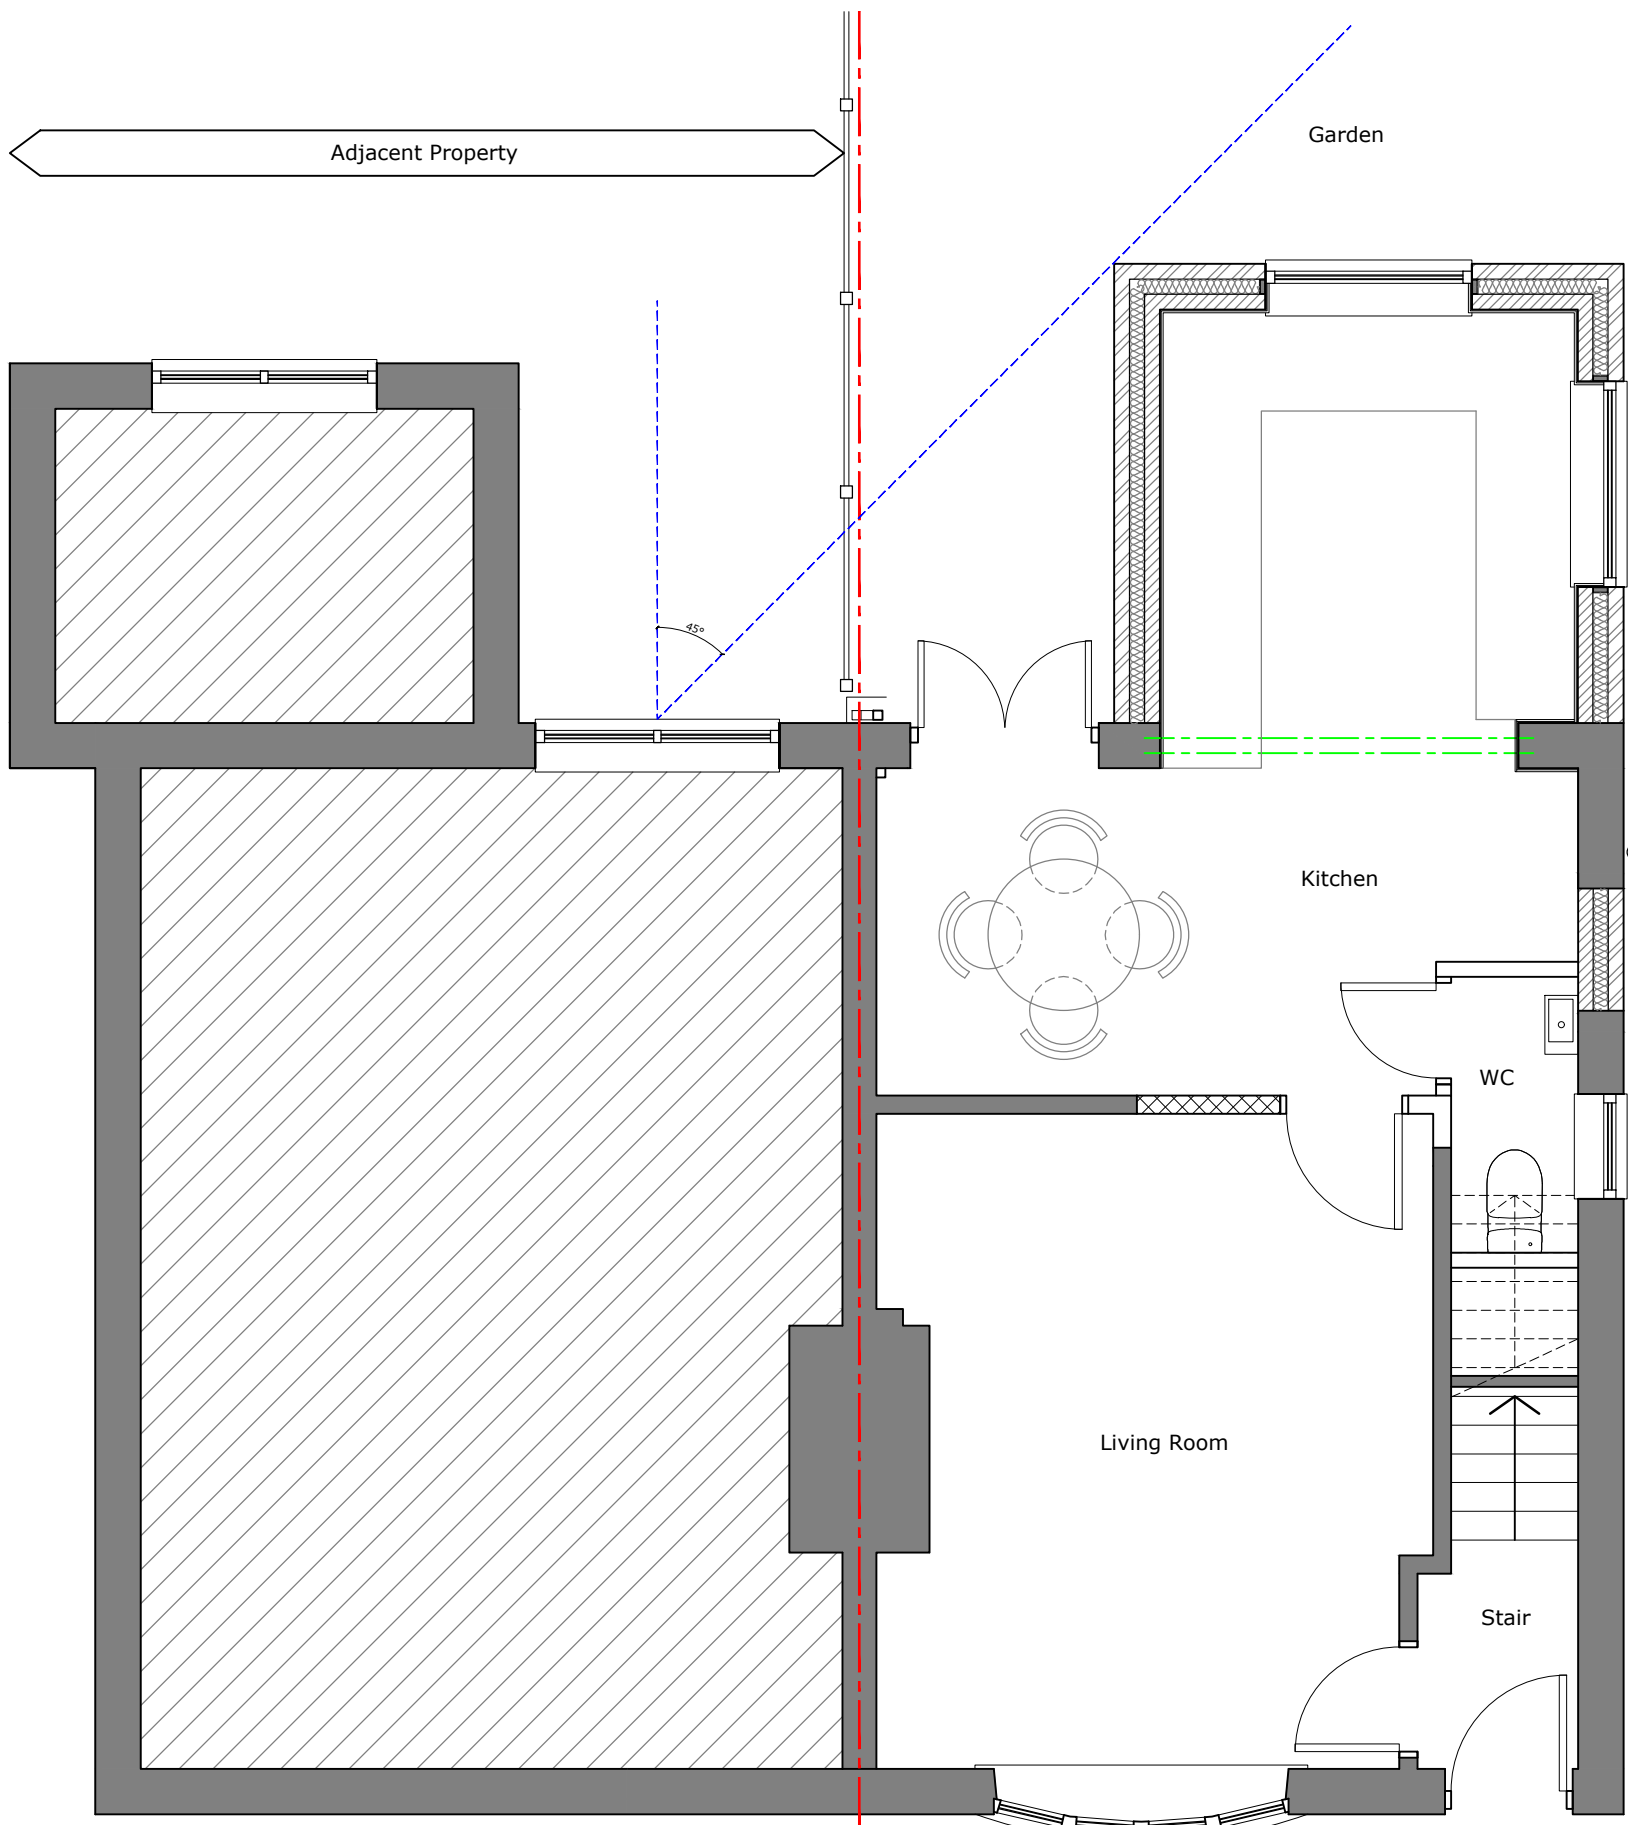

Proposed Ground Floor Plan - 1:50

Do not scale from this drawing
The contractor is to check all dimensions on site and report any discrepancies to the architect
All rights described in chapter IV of the copyright, designs and patents act 1988 have been generally asserted

Notes

A	Initial Issue	07.01.22
Rev	Description	Date

S75.
DESIGN

Project
8 Kendal Crescent
Worsborough
Barnsley
S70 5NE

Drawing
Proposed Plans

Scale 1:50	Drawn CJR	Date 07.01.22
---------------	--------------	------------------

Drawing Purpose PRELIMINARY

Ref 1031-S75-XX-XX-DR-A-2002	Rev. A
---------------------------------	-----------