




Drawing No.	Rev No.
MAD001 -004	

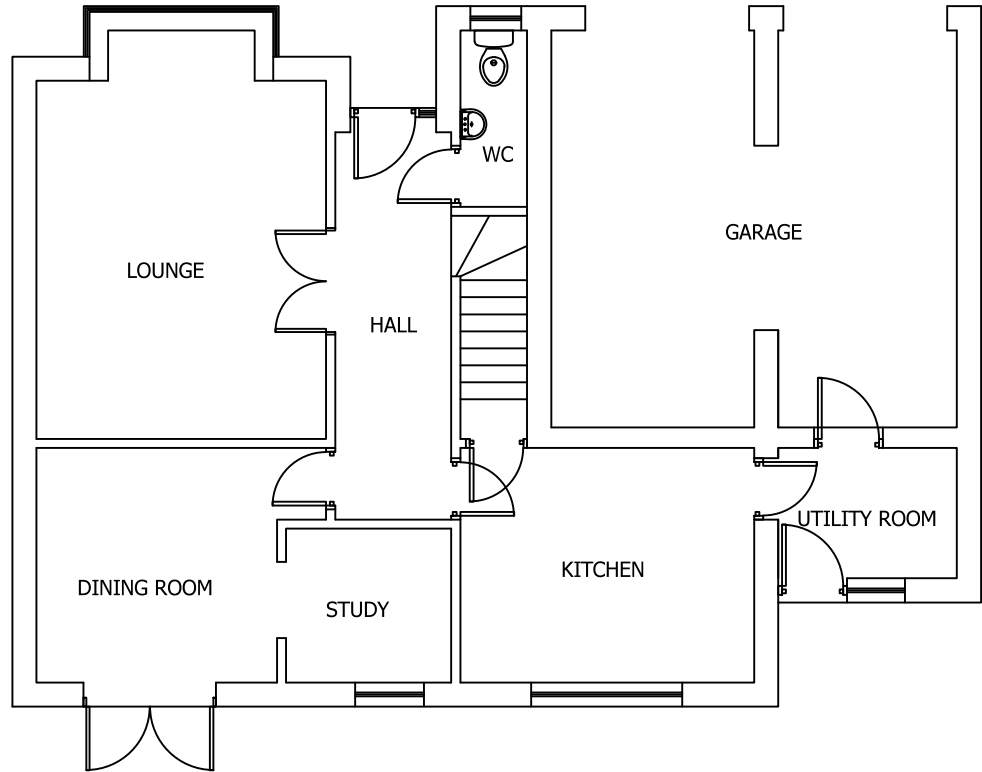


EXISTING GROUND FLOOR PLAN
SCALE 1:100 AT A3

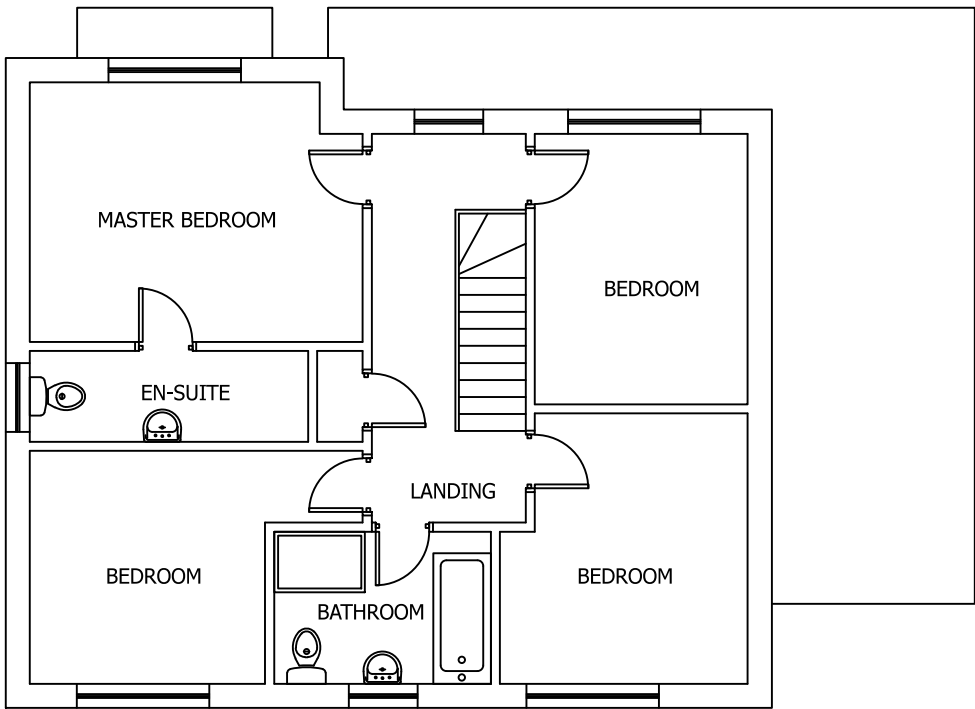

EXISTING FIRST FLOOR PLAN
SCALE 1:100 AT A3

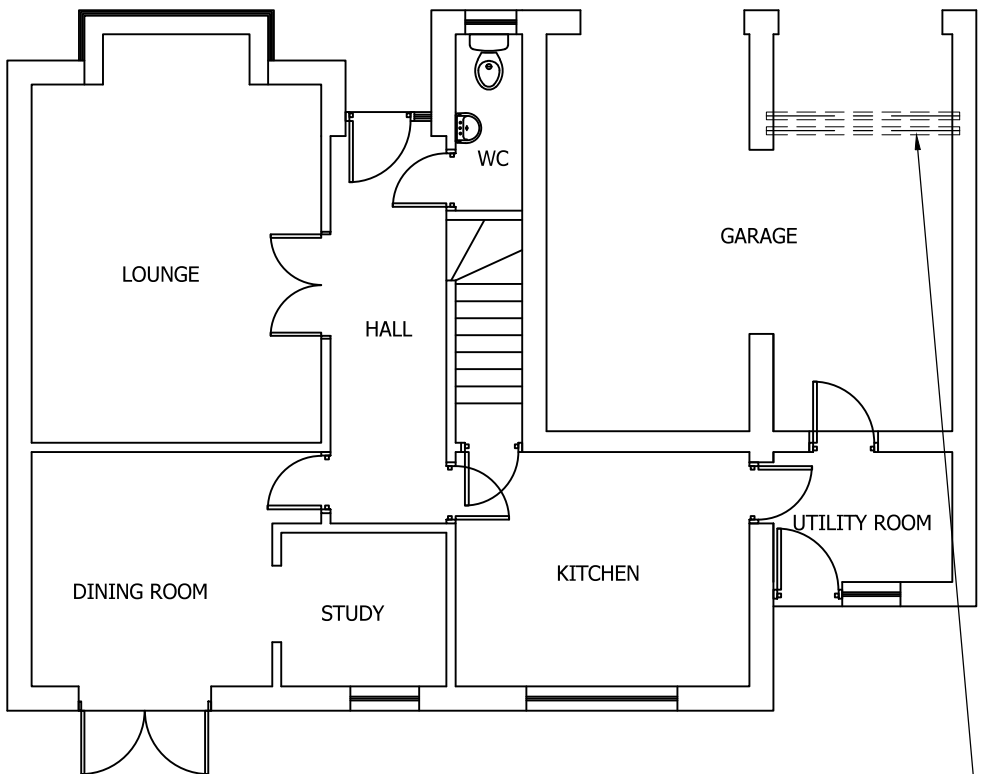

PROPOSED GROUND FLOOR PLAN
SCALE 1:100 AT A3

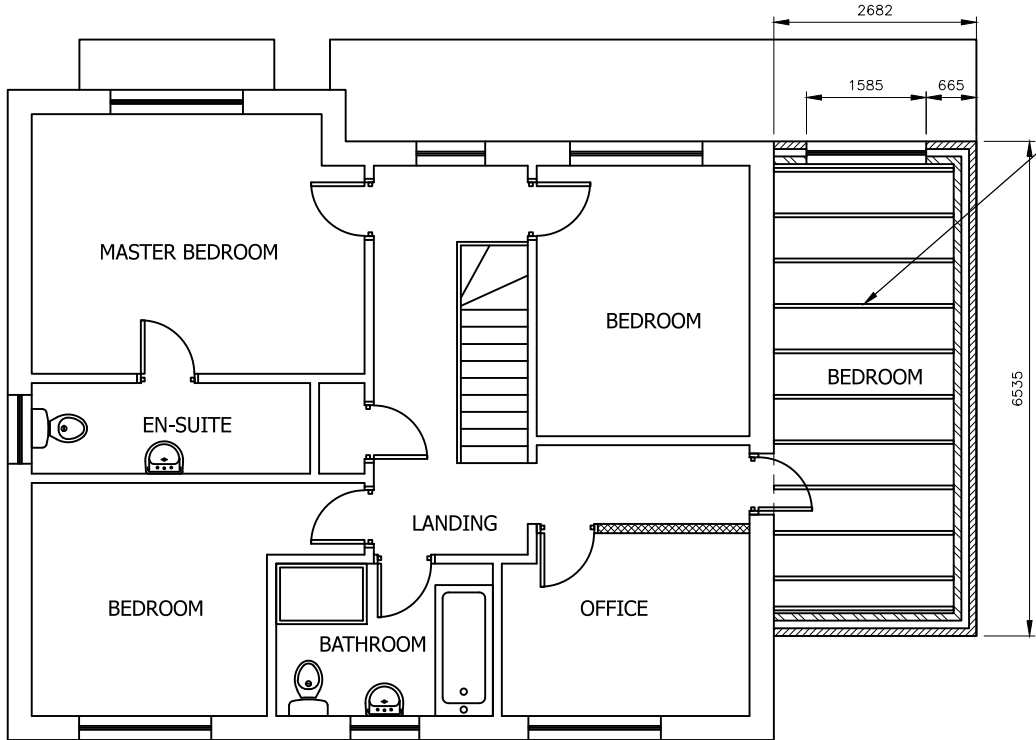

PROPOSED FIRST FLOOR PLAN
SCALE 1:100 AT A3

STEEL SUPPORT BEAM 2 No. 152 x 152 x 23 UC.
BOLTED TOGETHER AT 600 C/CRS.
BEAM TO HAVE 30 MINUTE FIRE PROTECTION.

FLOOR CONSTRUCTION

1. All floor joists to be grade C16, unless noted otherwise at max 600 pitch hung with joist hangers.
2. Strutting required to all floor joists at mid-span with clear spans less than 2.5m. Where spans are in excess of 2.5m, strutting is required at 1/3rd intervals.
3. Struts to be solid timber 38mm x 0.75 depth of floor joist.
4. V313 grade chipboard T&G flooring, 2400x600x19mm thick.

DO NOT SCALE: Contractor to check all dimensions and report any omissions or errors

NOTES

FLOOR JOISTS TO BE 44 x 145 C16 TIMBER @ 600 C/CRS

Rev	Description	By	Chk	App	Date
-----	-------------	----	-----	-----	------

JRB DESIGNS Ltd
1 Saville Road
Cudworth
Barnsley
S72 8LT
Tel: 01226 383542
Fax: 01226 380078
Mob: 07970 541192
Email: john@jrbdesigns.co.uk

This drawing is copyright. © jrbdesigns Ltd.

Client

MR. A DEAKIN

Drawing Title

PROPOSED PLANS

Address

1 LABURNUM COURT
BARUGH GREEN
BARNLSLEY
S75 1QJ

Project Title:

PROPOSED FIRST FLOOR
SIDE EXTENSION

Purpose of Issue:

PLANNING

Drawing Status

FIRST ISSUE

Scale at A3 AS SHOWN	Drawn By JRB	Date 29/10/2019
Checked By	Date 29/10/2019	Approved By Date 29/10/2019
Project No. MAD001	Drawing No. 004	Revision -

APPROVAL ☒ INFORMATION ☐ TENDER ☐ CONTRACT ☐ CONSTRUCTION ☐