



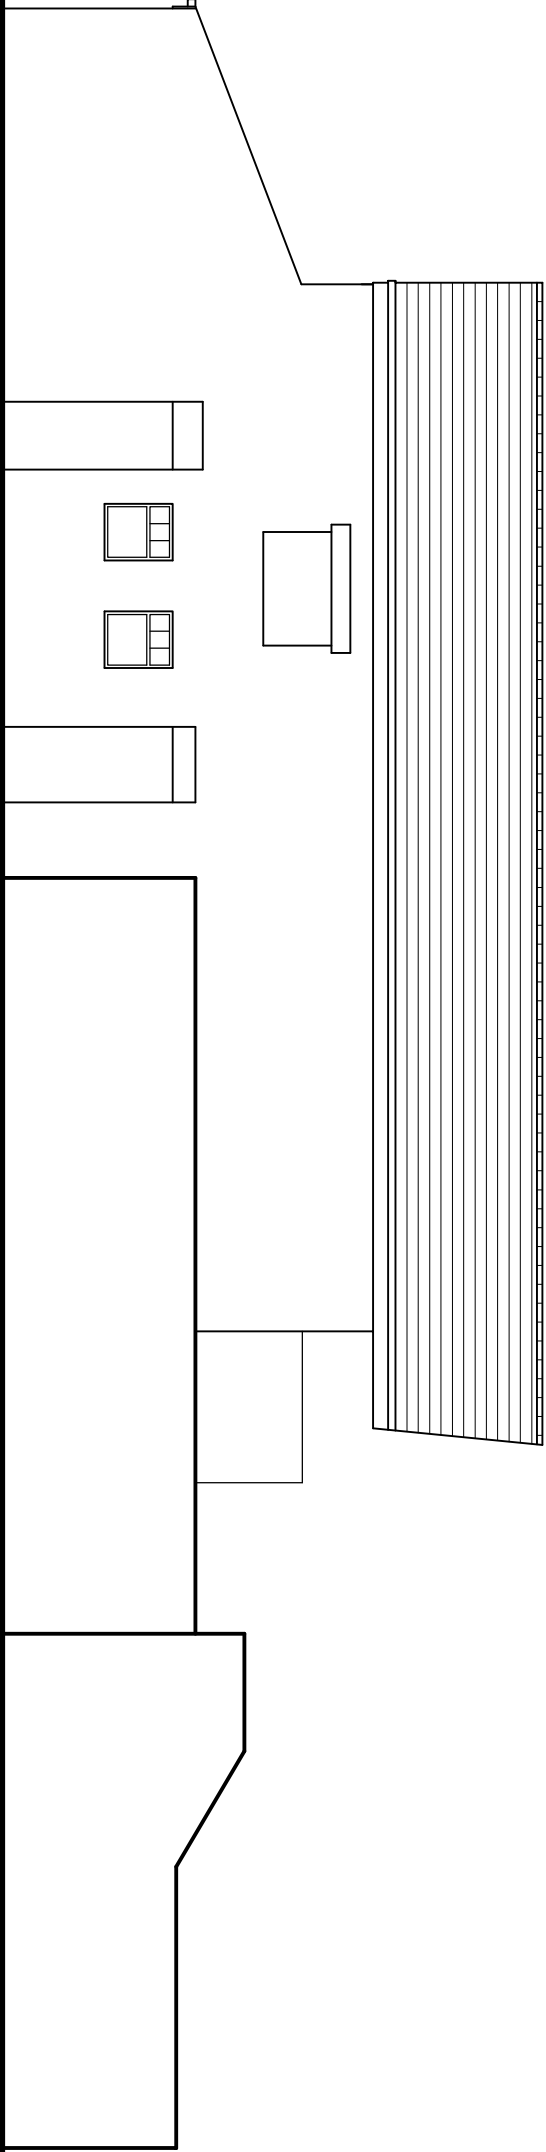

West Elevation.
as Existing.

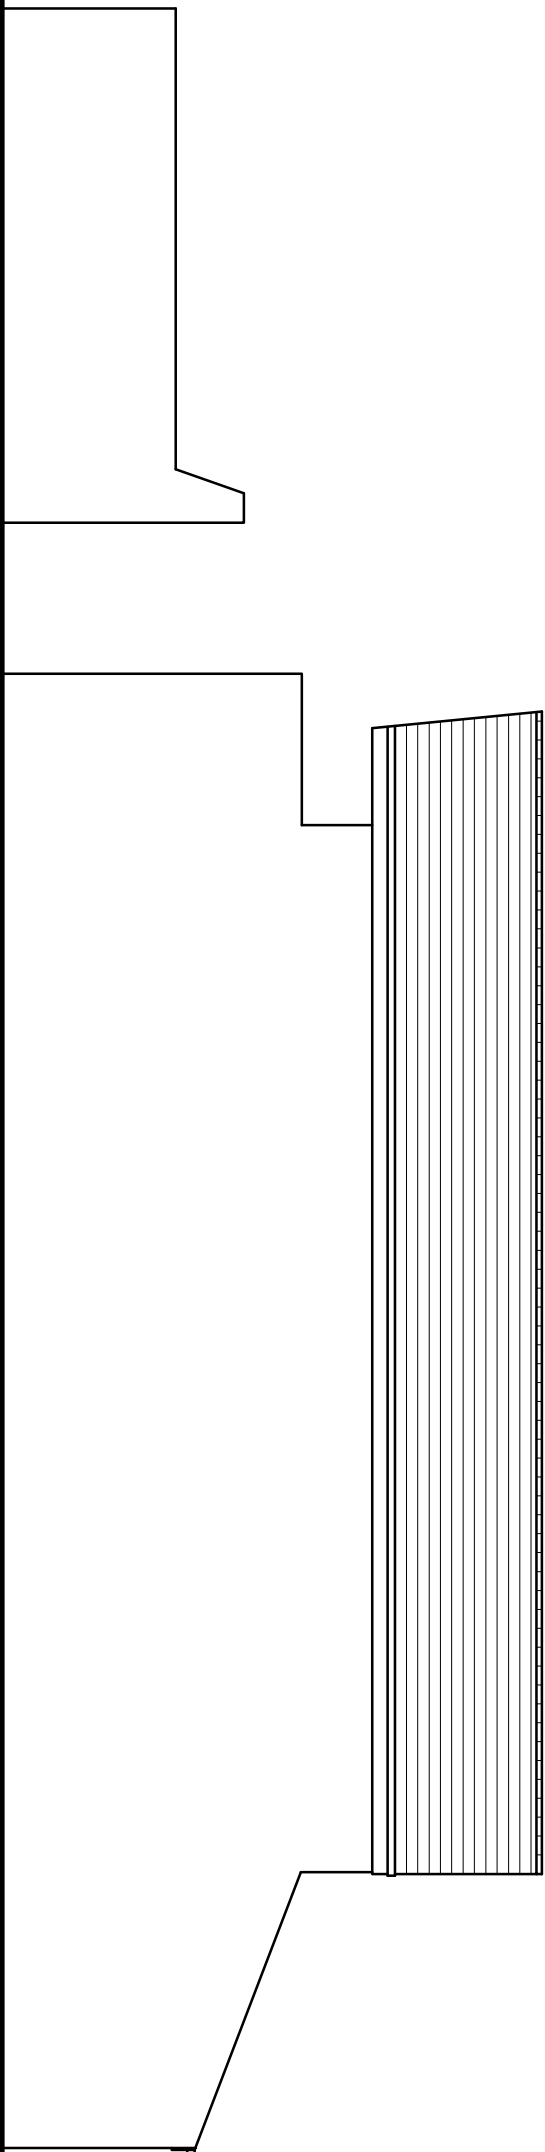

Esst Elevation.
as Existing.

Property Address 3, CHURCH MEWS. BOLTON UPON DEARNE. ROTHERHAM. S63 8NW.	Project Title PROPOSED CONVERSION. 3, CHURCH MEWS. BOLTON UPON DEARNE. FOR MRS. N. TINKER.	Drawing Title ELEVATIONS AS EXISTING. SHEET 1.	Scale 1:100 @ A3.	
			Date OCT. 2016	
			Drawn by SW	Checked by -
			Drawing no. 2016-111-06	Revision -