




Section AA

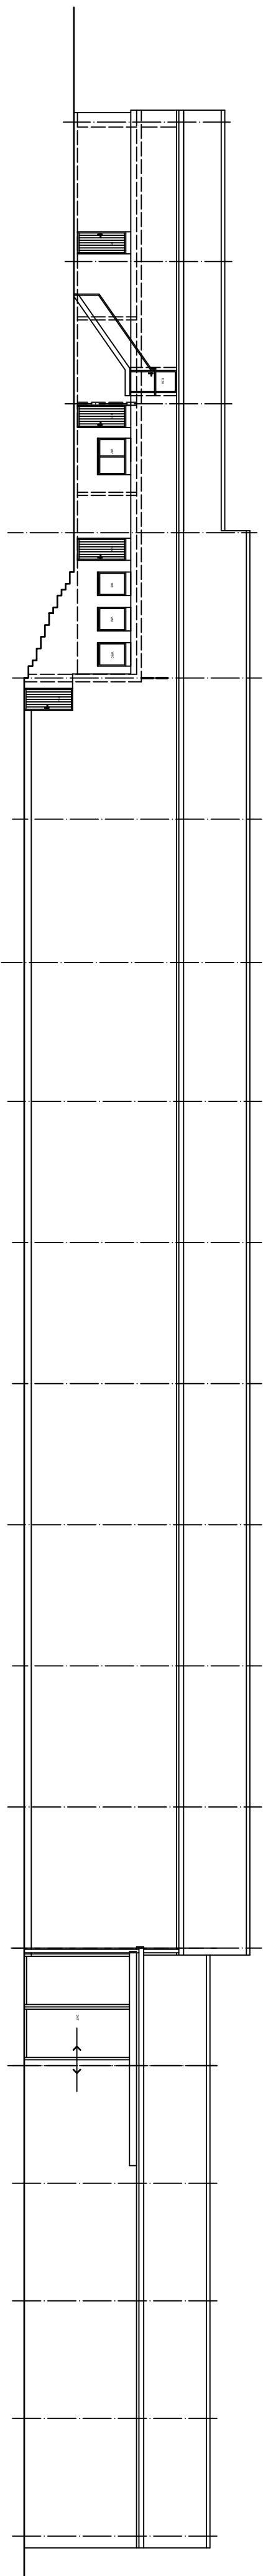


Rear Elevation - South

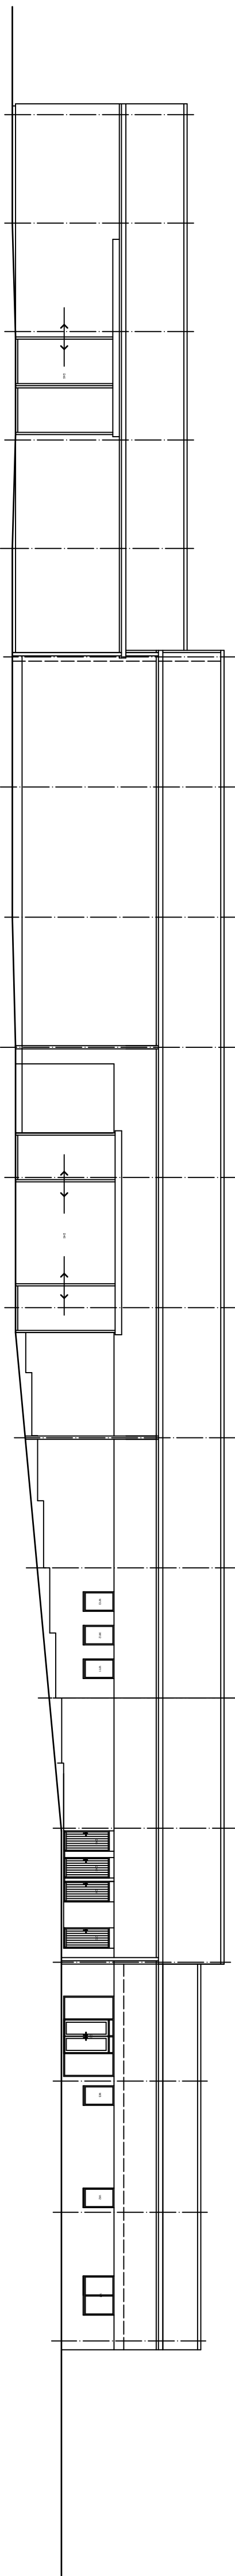


Front Elevation - North

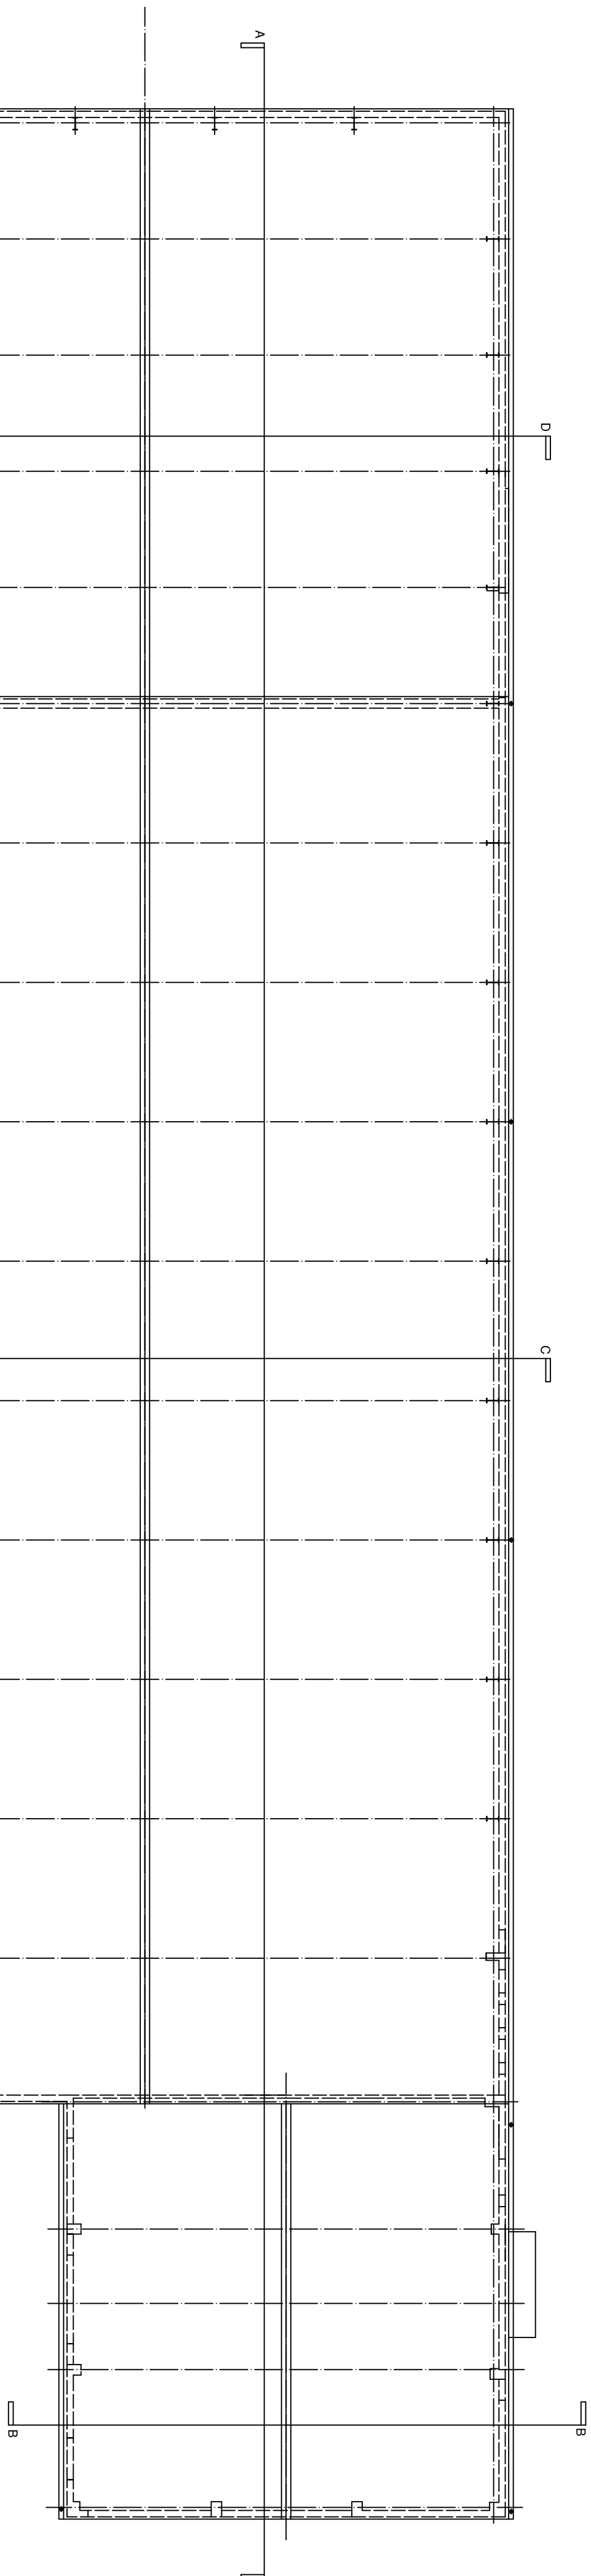


Roof Plan

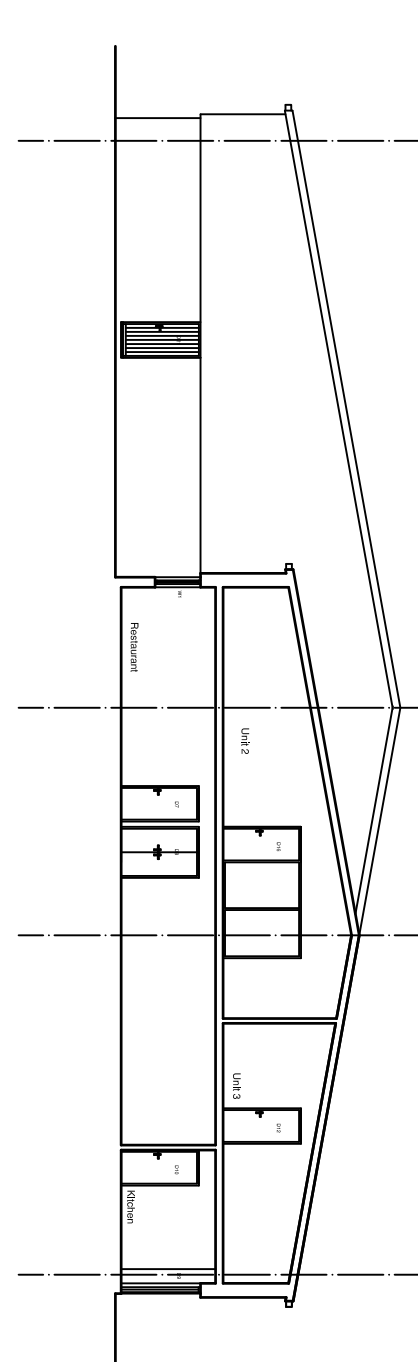


Section BB

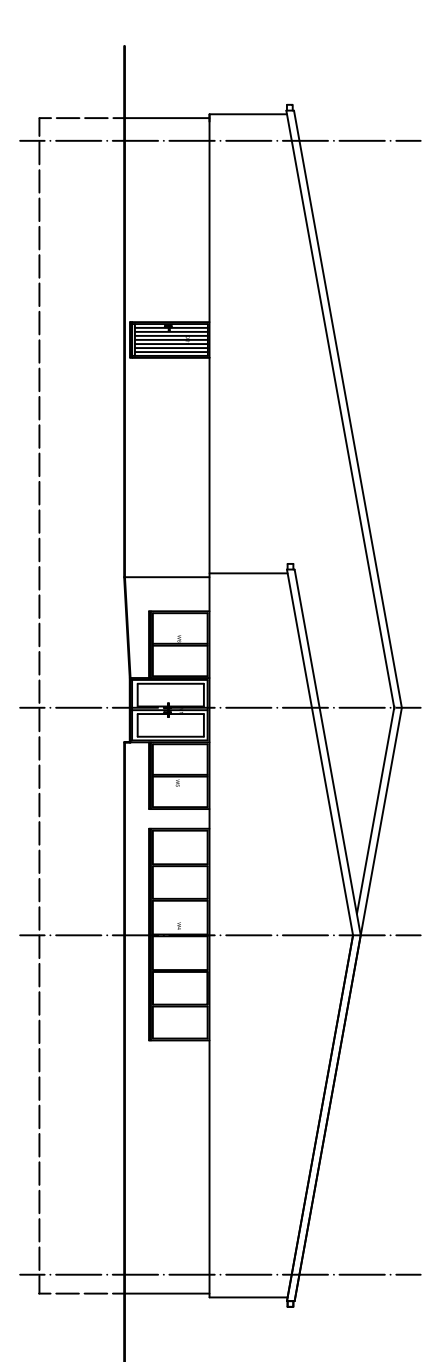

End Elevation - West

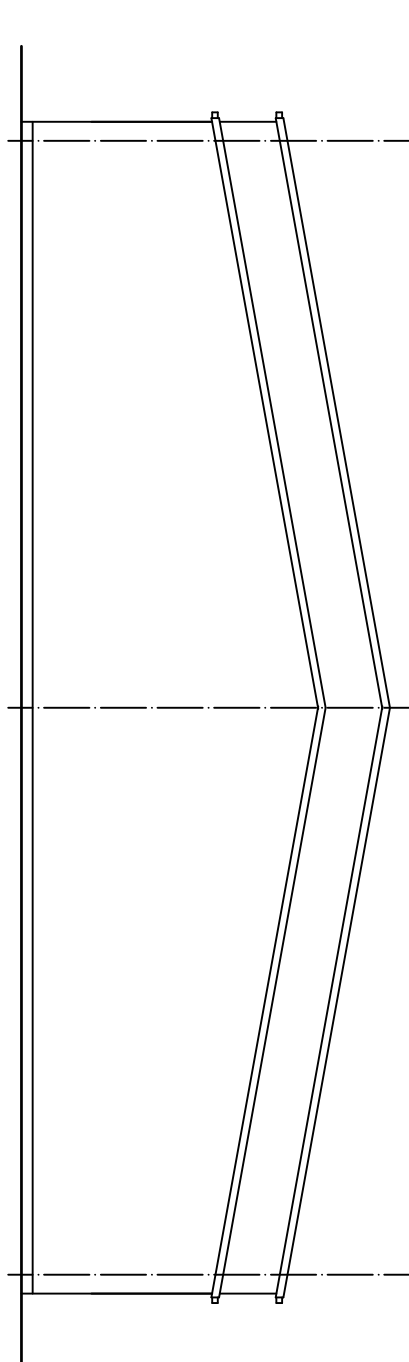

End Elevation - East

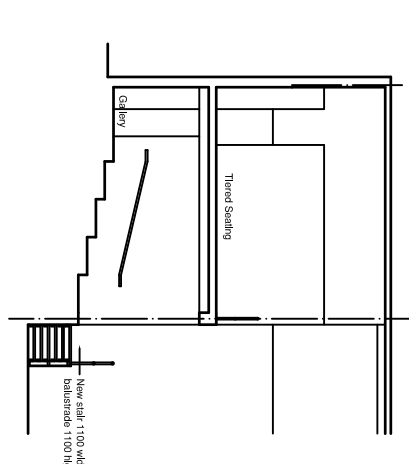

Section EE

Rev	Date	Notes

GRAHAM WILLIS
Chartered Architect

33 The Green, Town Street, Gildersome, Leeds LS27 7AB
Telephone 0113-2520310 - Fax 0113-2536980
www.wills-architects.co.uk

CLIENT/PROJECT
Proposed Alterations & Change of Use of Indoor Equestrian Centre to Indoor
5-A-Side Football Activity Centre - 4No Football Courts & Support Facilities
At Westfield Park, Equestrian Centre, Knabbs Lane, Silkestone Common,
Barnsley, S75 4PT

CONTENT

Proposed Roof Plan Sections & Elevations

DRAWN	GCW	SCALE	
DATE	10-09-2010	1:200	
Original Drawing Size - A1			
JOB No	1037	DRAWING No	210
		REVISION	-