




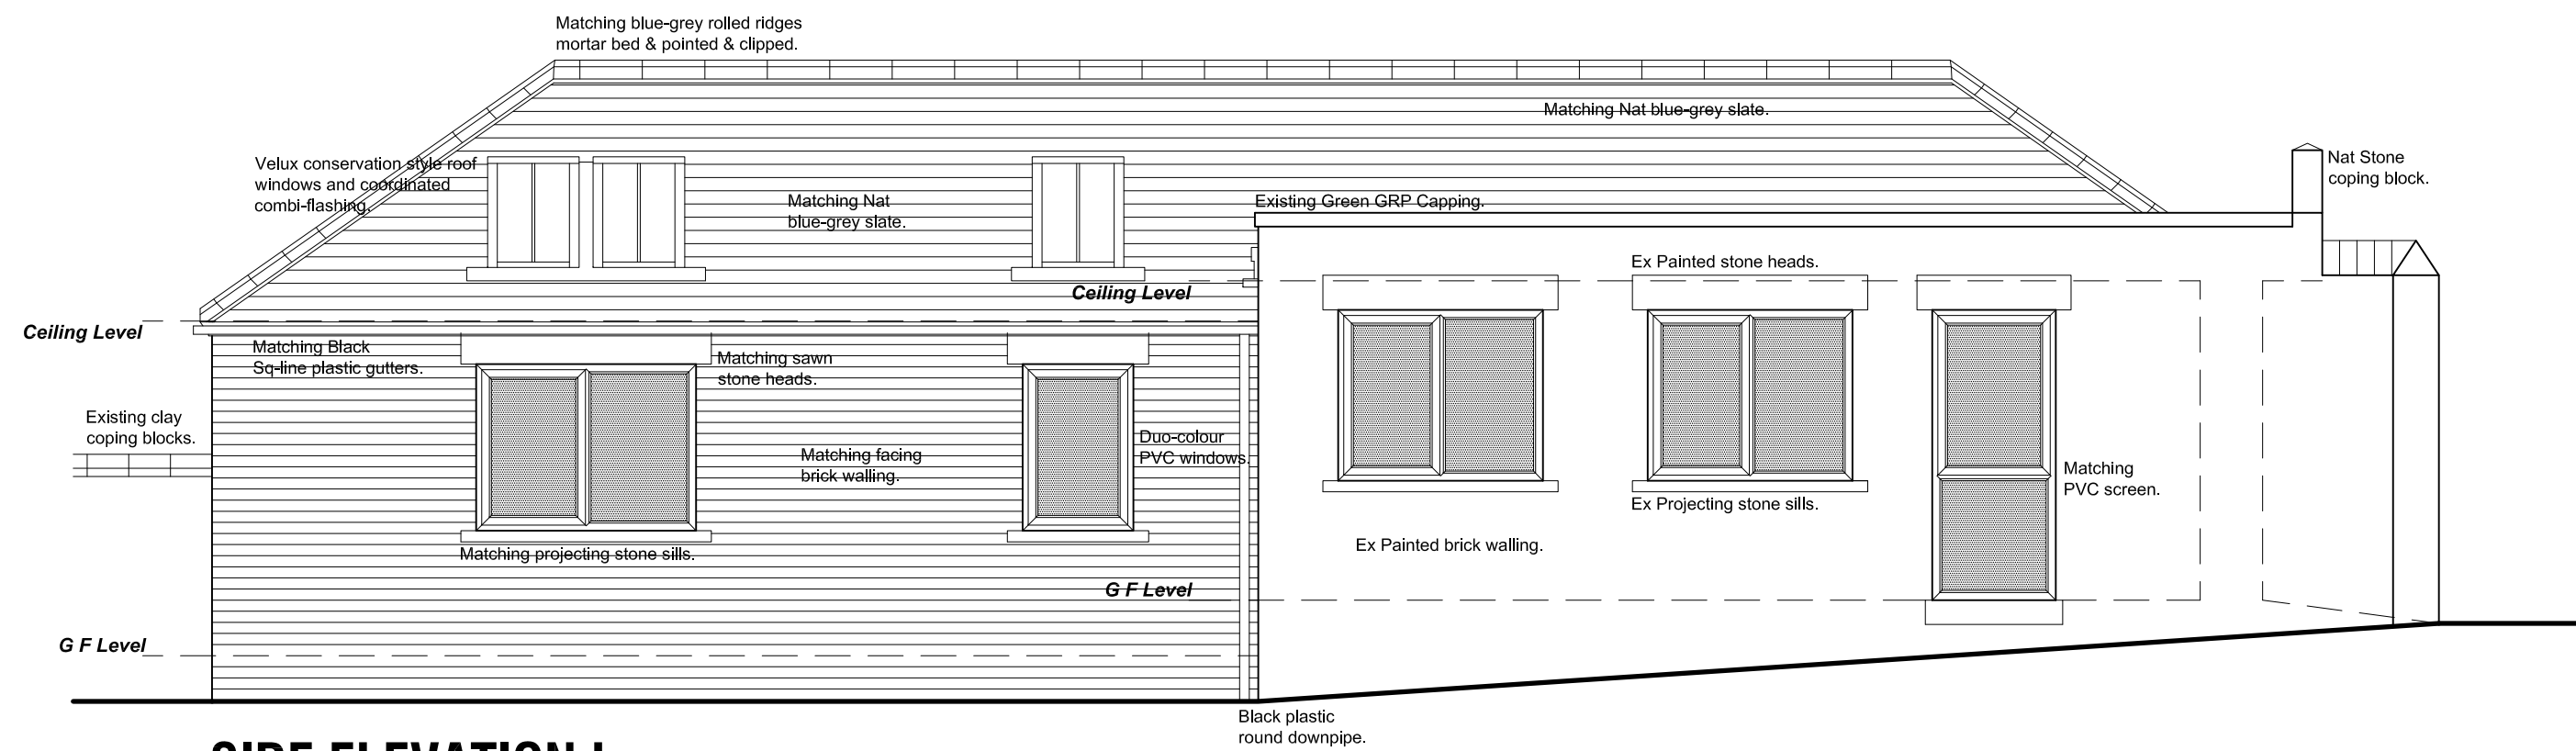


SIDE ELEVATION L

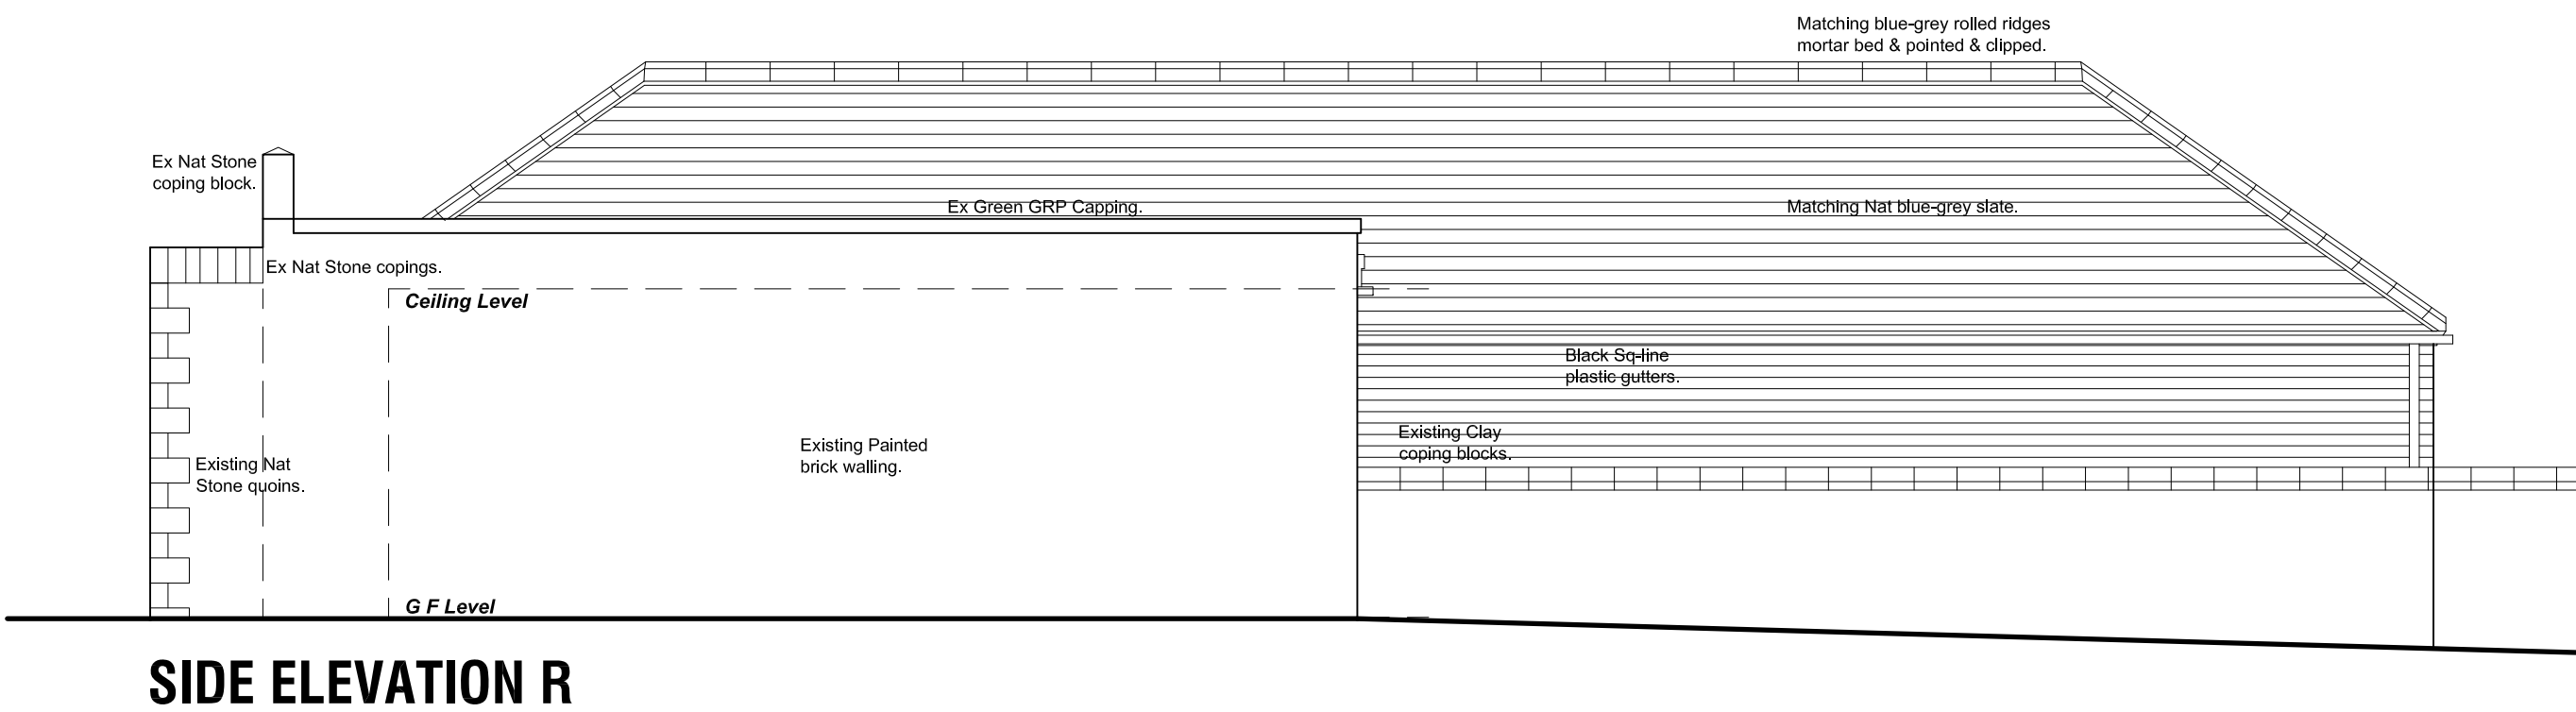


SIDE ELEVATION R

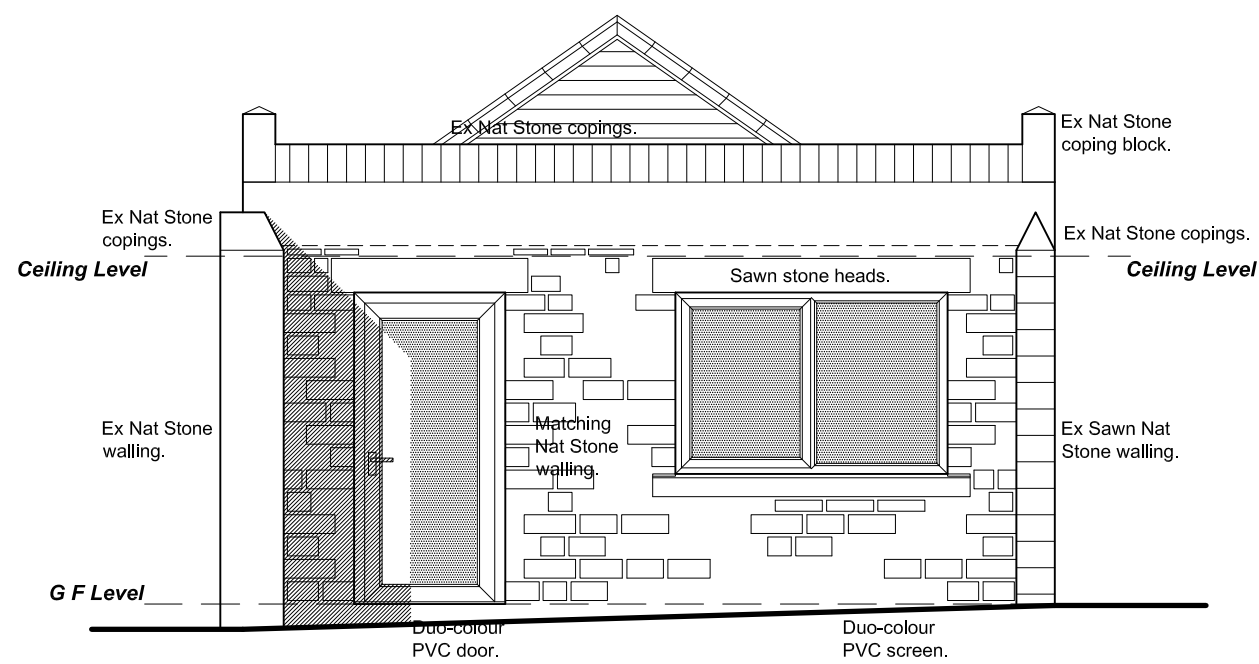


FRONT ELEVATION

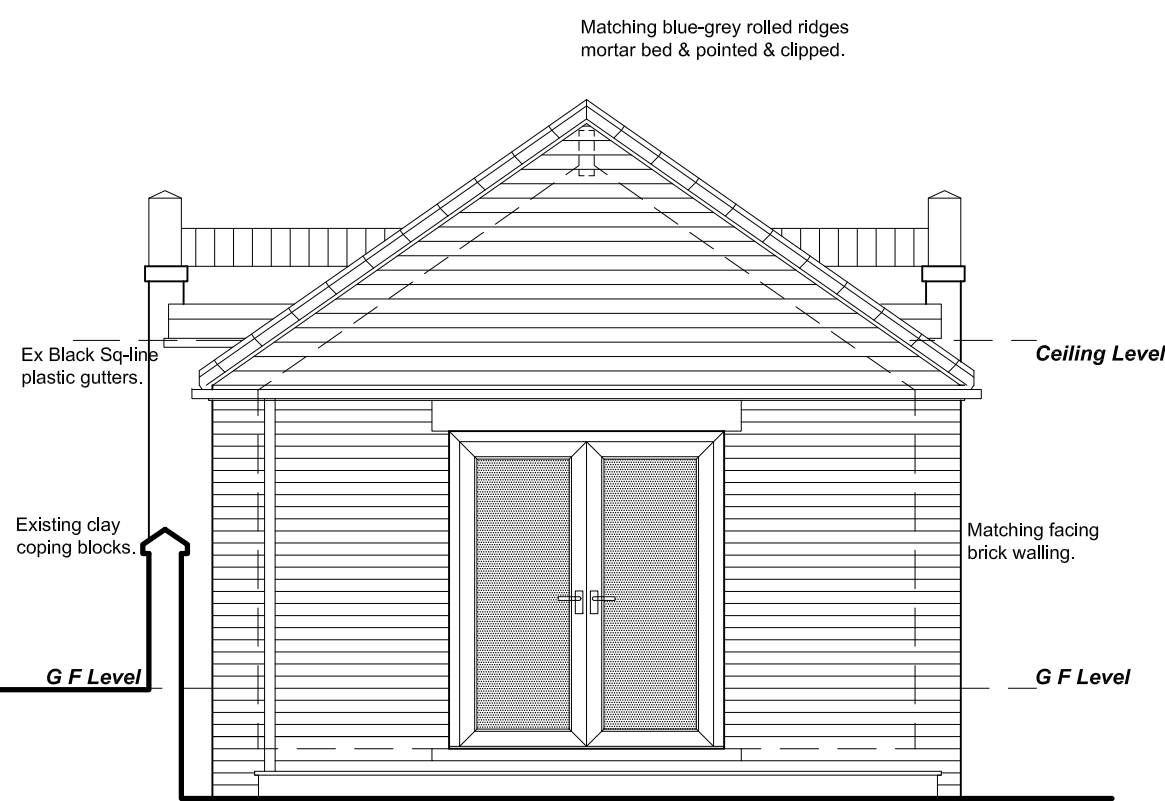

REAR ELEVATION

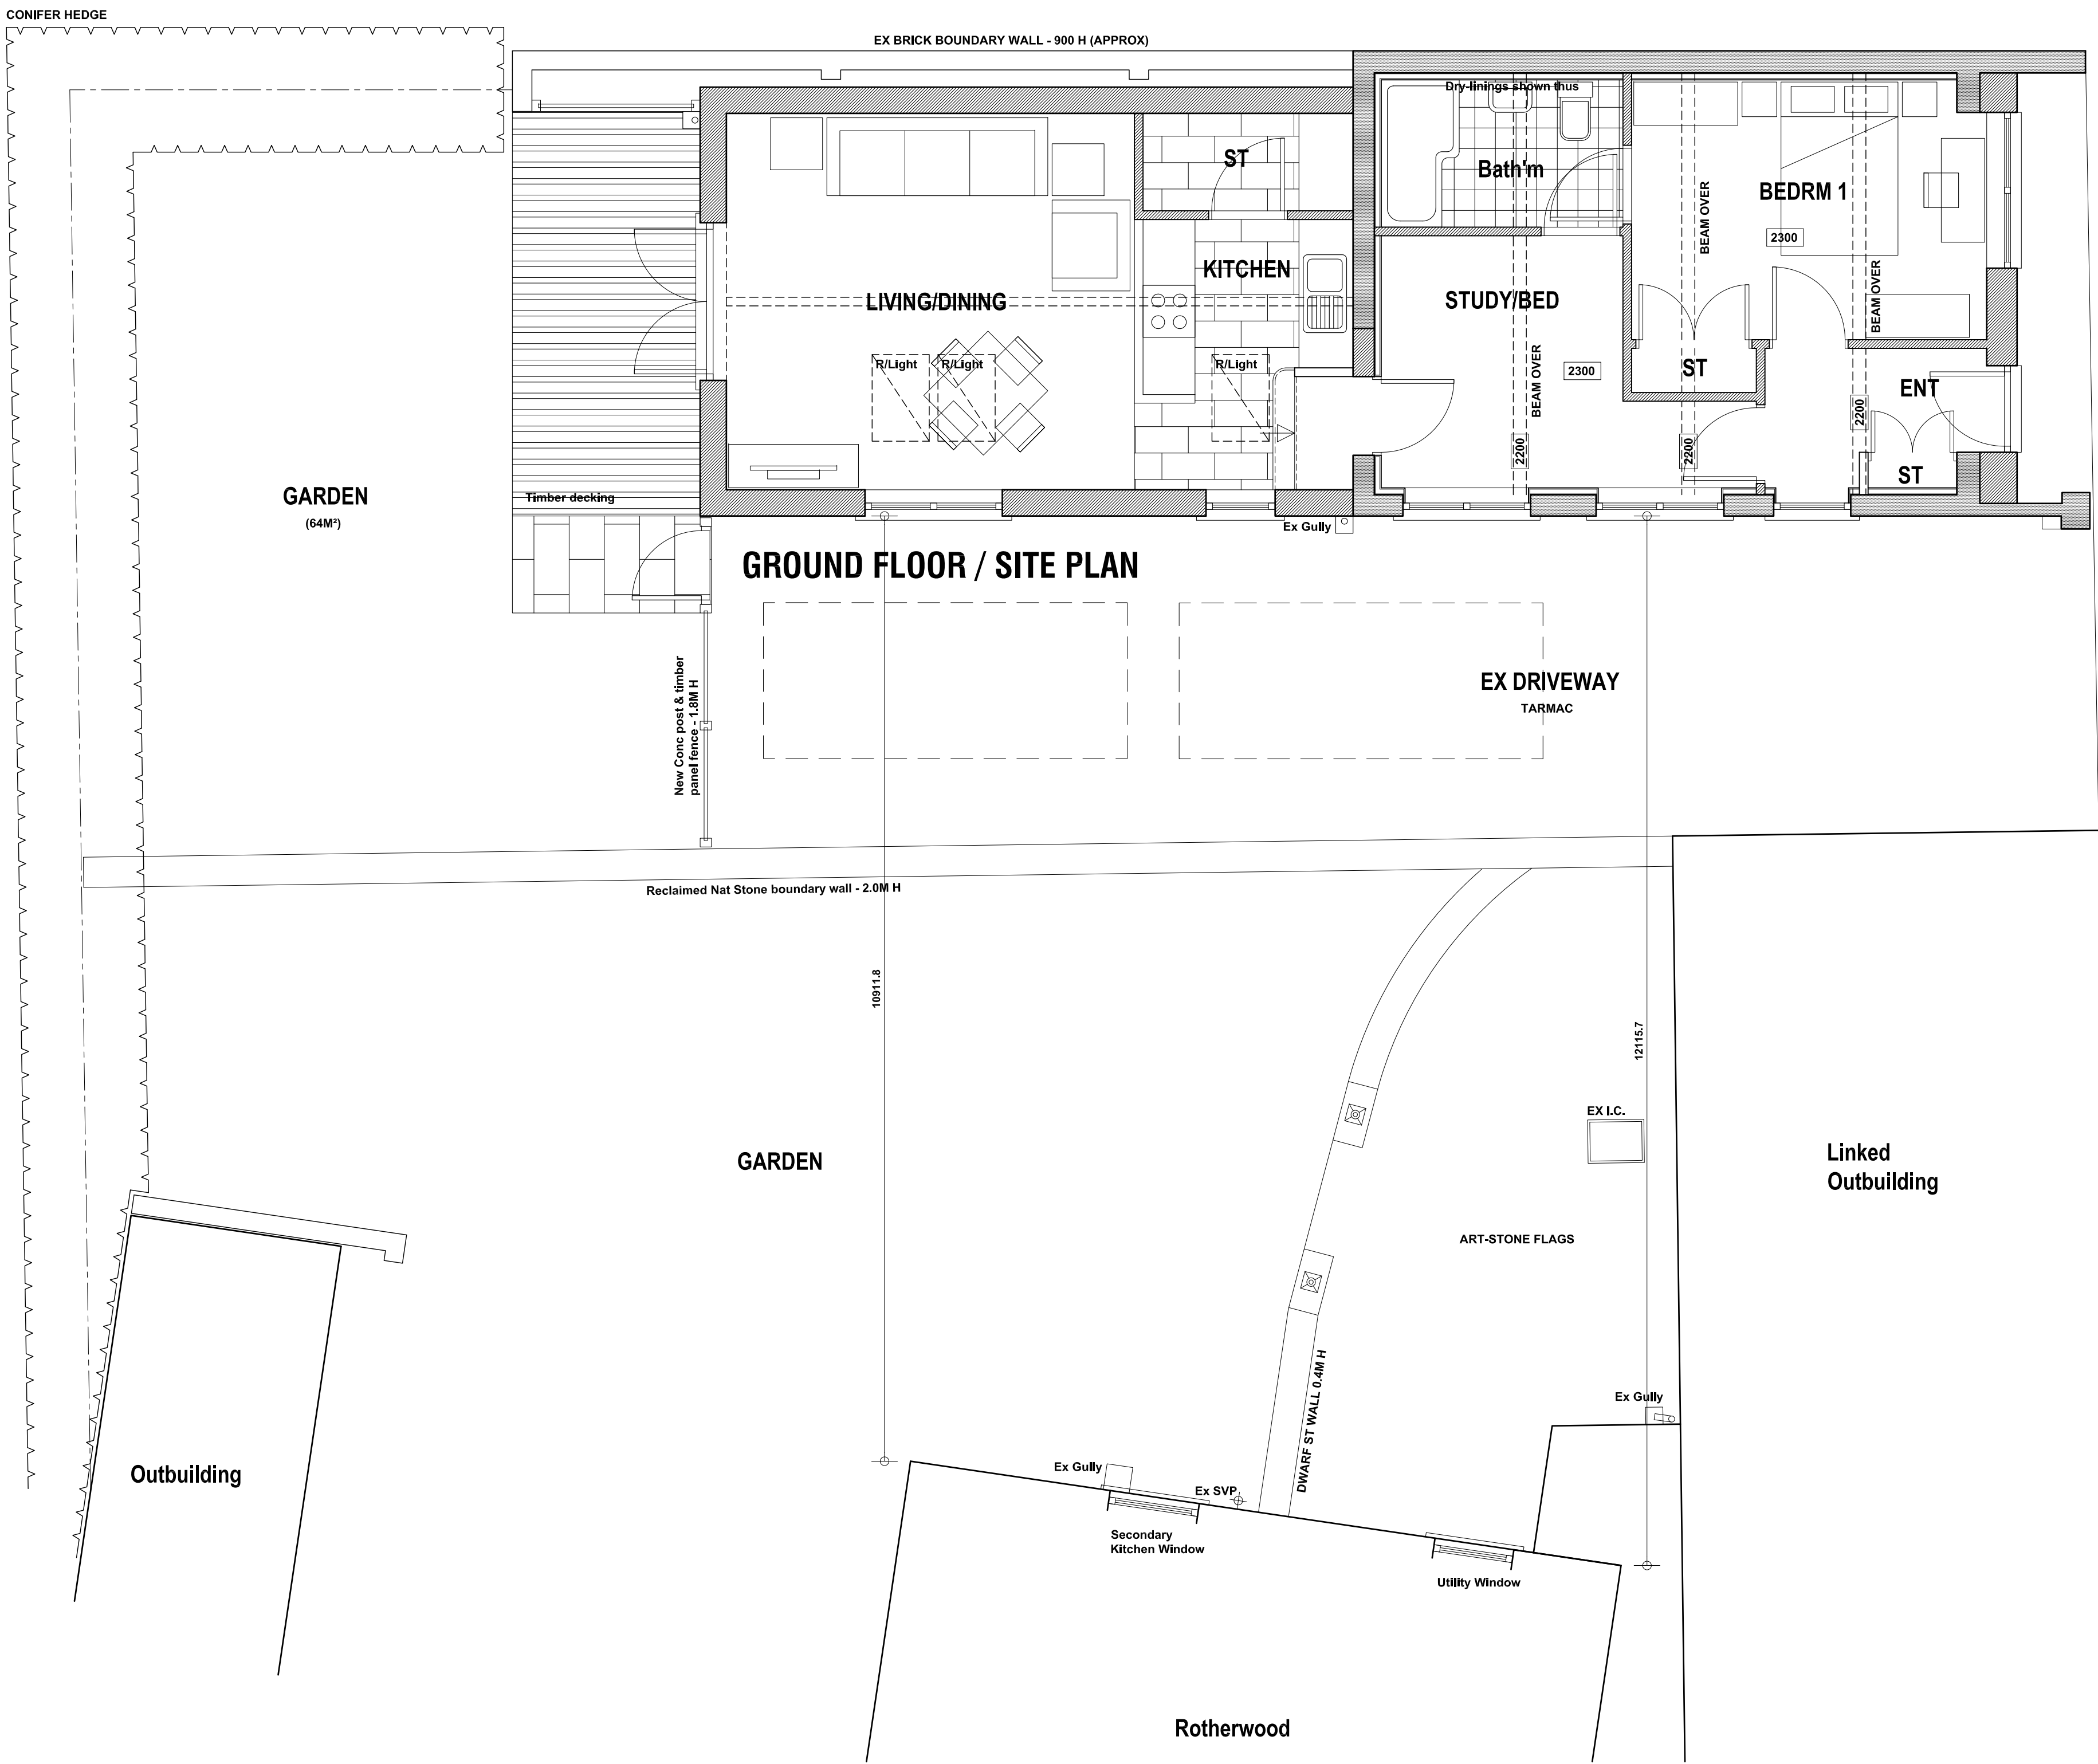

GROUND FLOOR / SITE PLAN

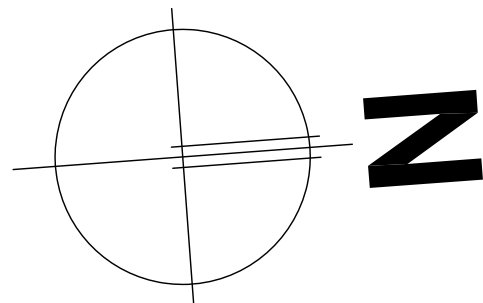


CLAREL STREET

13/05/2019 Roof reconfigured to Conservation Officers comments.

PROPOSED EXTENSION & ALTERATIONS
ROTHERWOOD, CLAREL STREET,
PENISTONE, S36 6AU.

DESIGN PROPOSALS
Plans & Elevations.

Mr & Mrs Heaversedge.

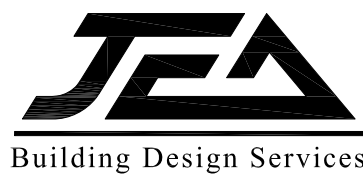

JE Architectural Ltd
23 Windmill Road, Wombwell,
Barnsley, S73 8PW.
Tel: 01226 754507
Email: jeald@btconnect.com

This drawing and the copyright is the Architectural Company's property and maybe used or reproduced only by agreement. All Dimensions in Millimetres Unless specified otherwise and subject to verification on site.

Scale: 1:50 @ A1 Date: JAN 2019

Ref: 201809 Drwg No: 02

0 cm 12 cm 4 cm 16 cm