

 


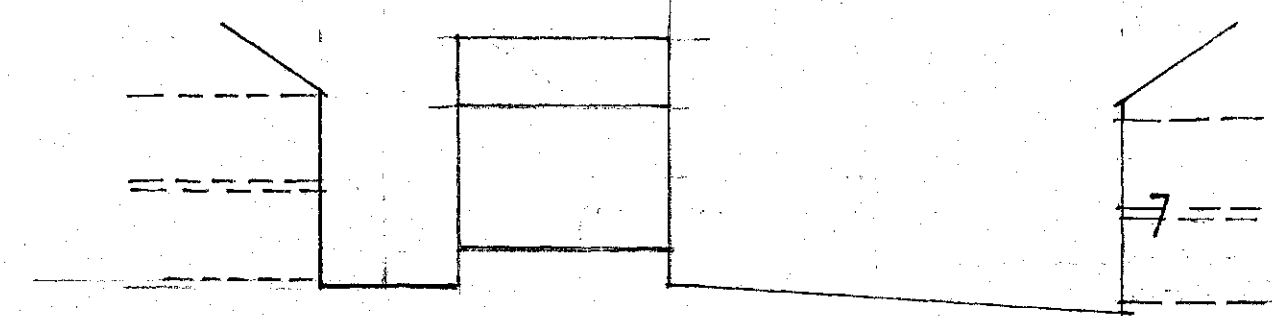

GARAGE DETAILS

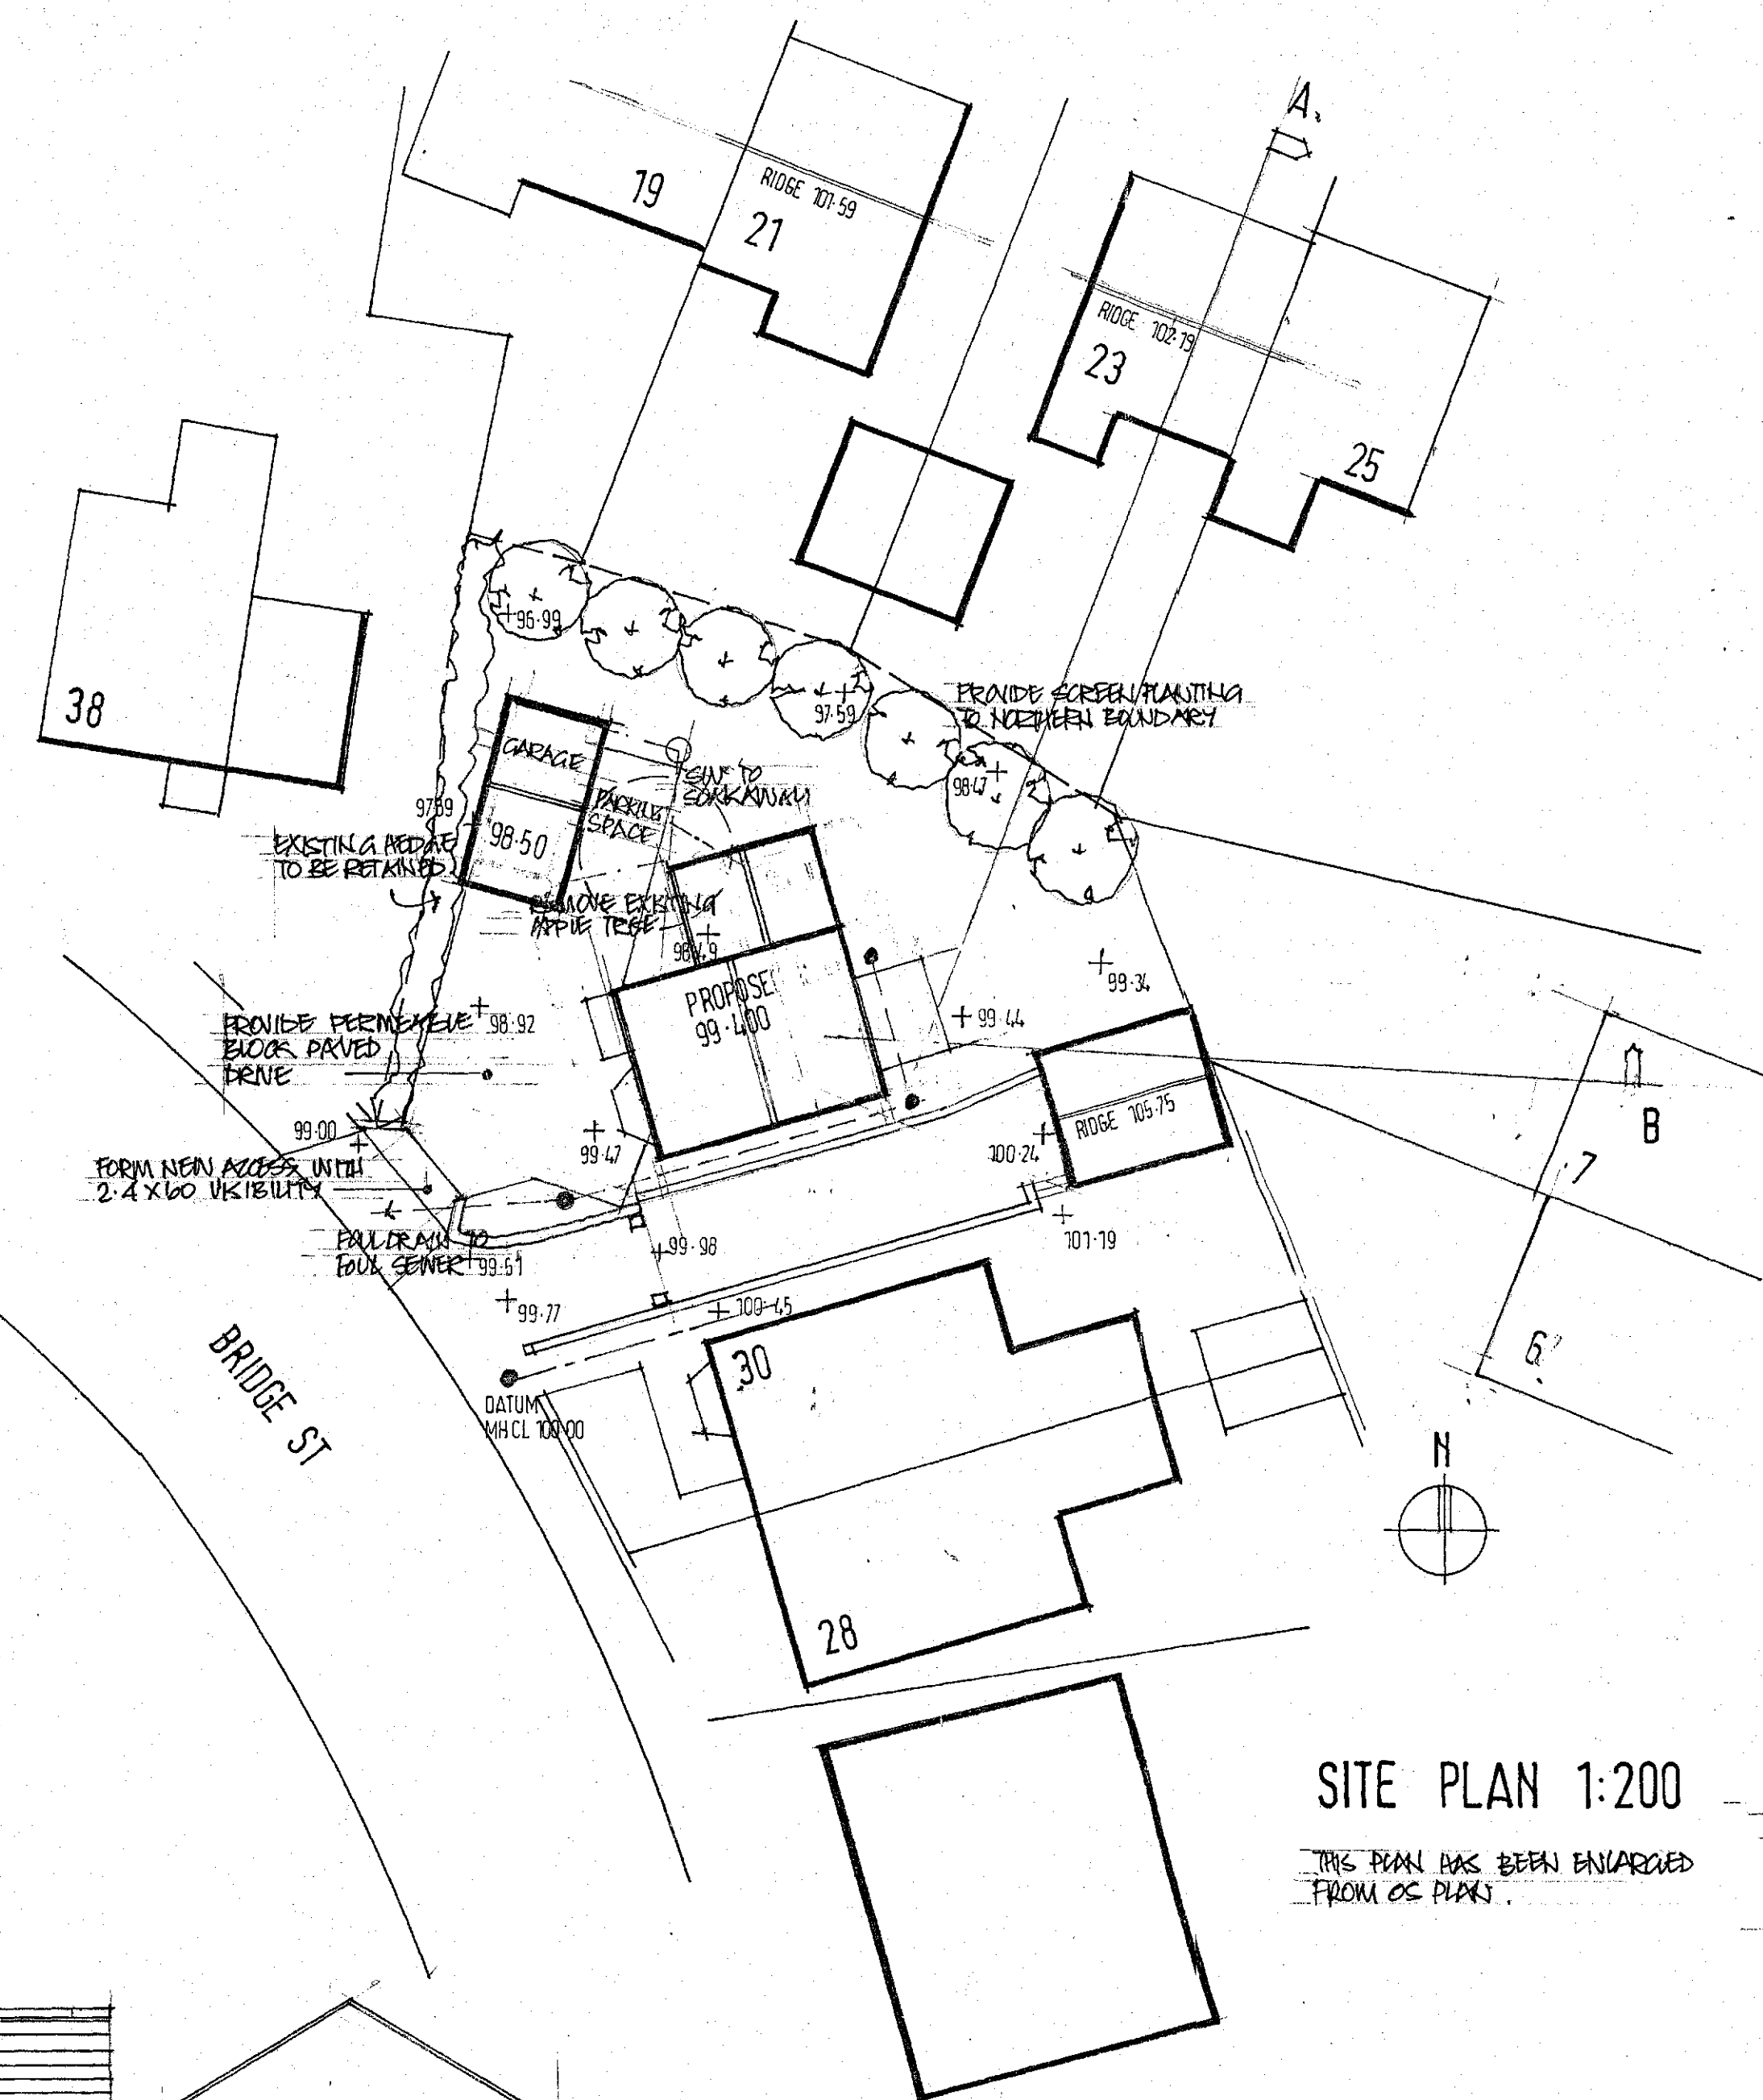

SITE PLAN 1:200

THIS PLAN HAS BEEN ENLARGED
FROM OS PLAN

D SWELLING MOVED FORWARD 1.0m	12.8.11
C KITCHEN & GARAGE ENLARGED PARENTS SPACE ADDED	4.8.11
B SECTION B AMENDED	3.6.11

A	LEVELS ADDED + SECTIONS KITCHEN WINDOW OMITTED.	25-5-11
Ref.	Revision	Date

Client

MR D FIELDSEND

Project :

LAND ADJACENT 30 BRIDGE ST
PENISTONE

Title

DETAILED PLANS

Scale: 1:100 1:200 Drawn: SL

Date: MARCH 11 Drawing No: R/12/2/A 44



BUILDING DESIGN SERVICES
15 Hunters Avenue Barnsley S70 6PL
TEL: 01226 733224