

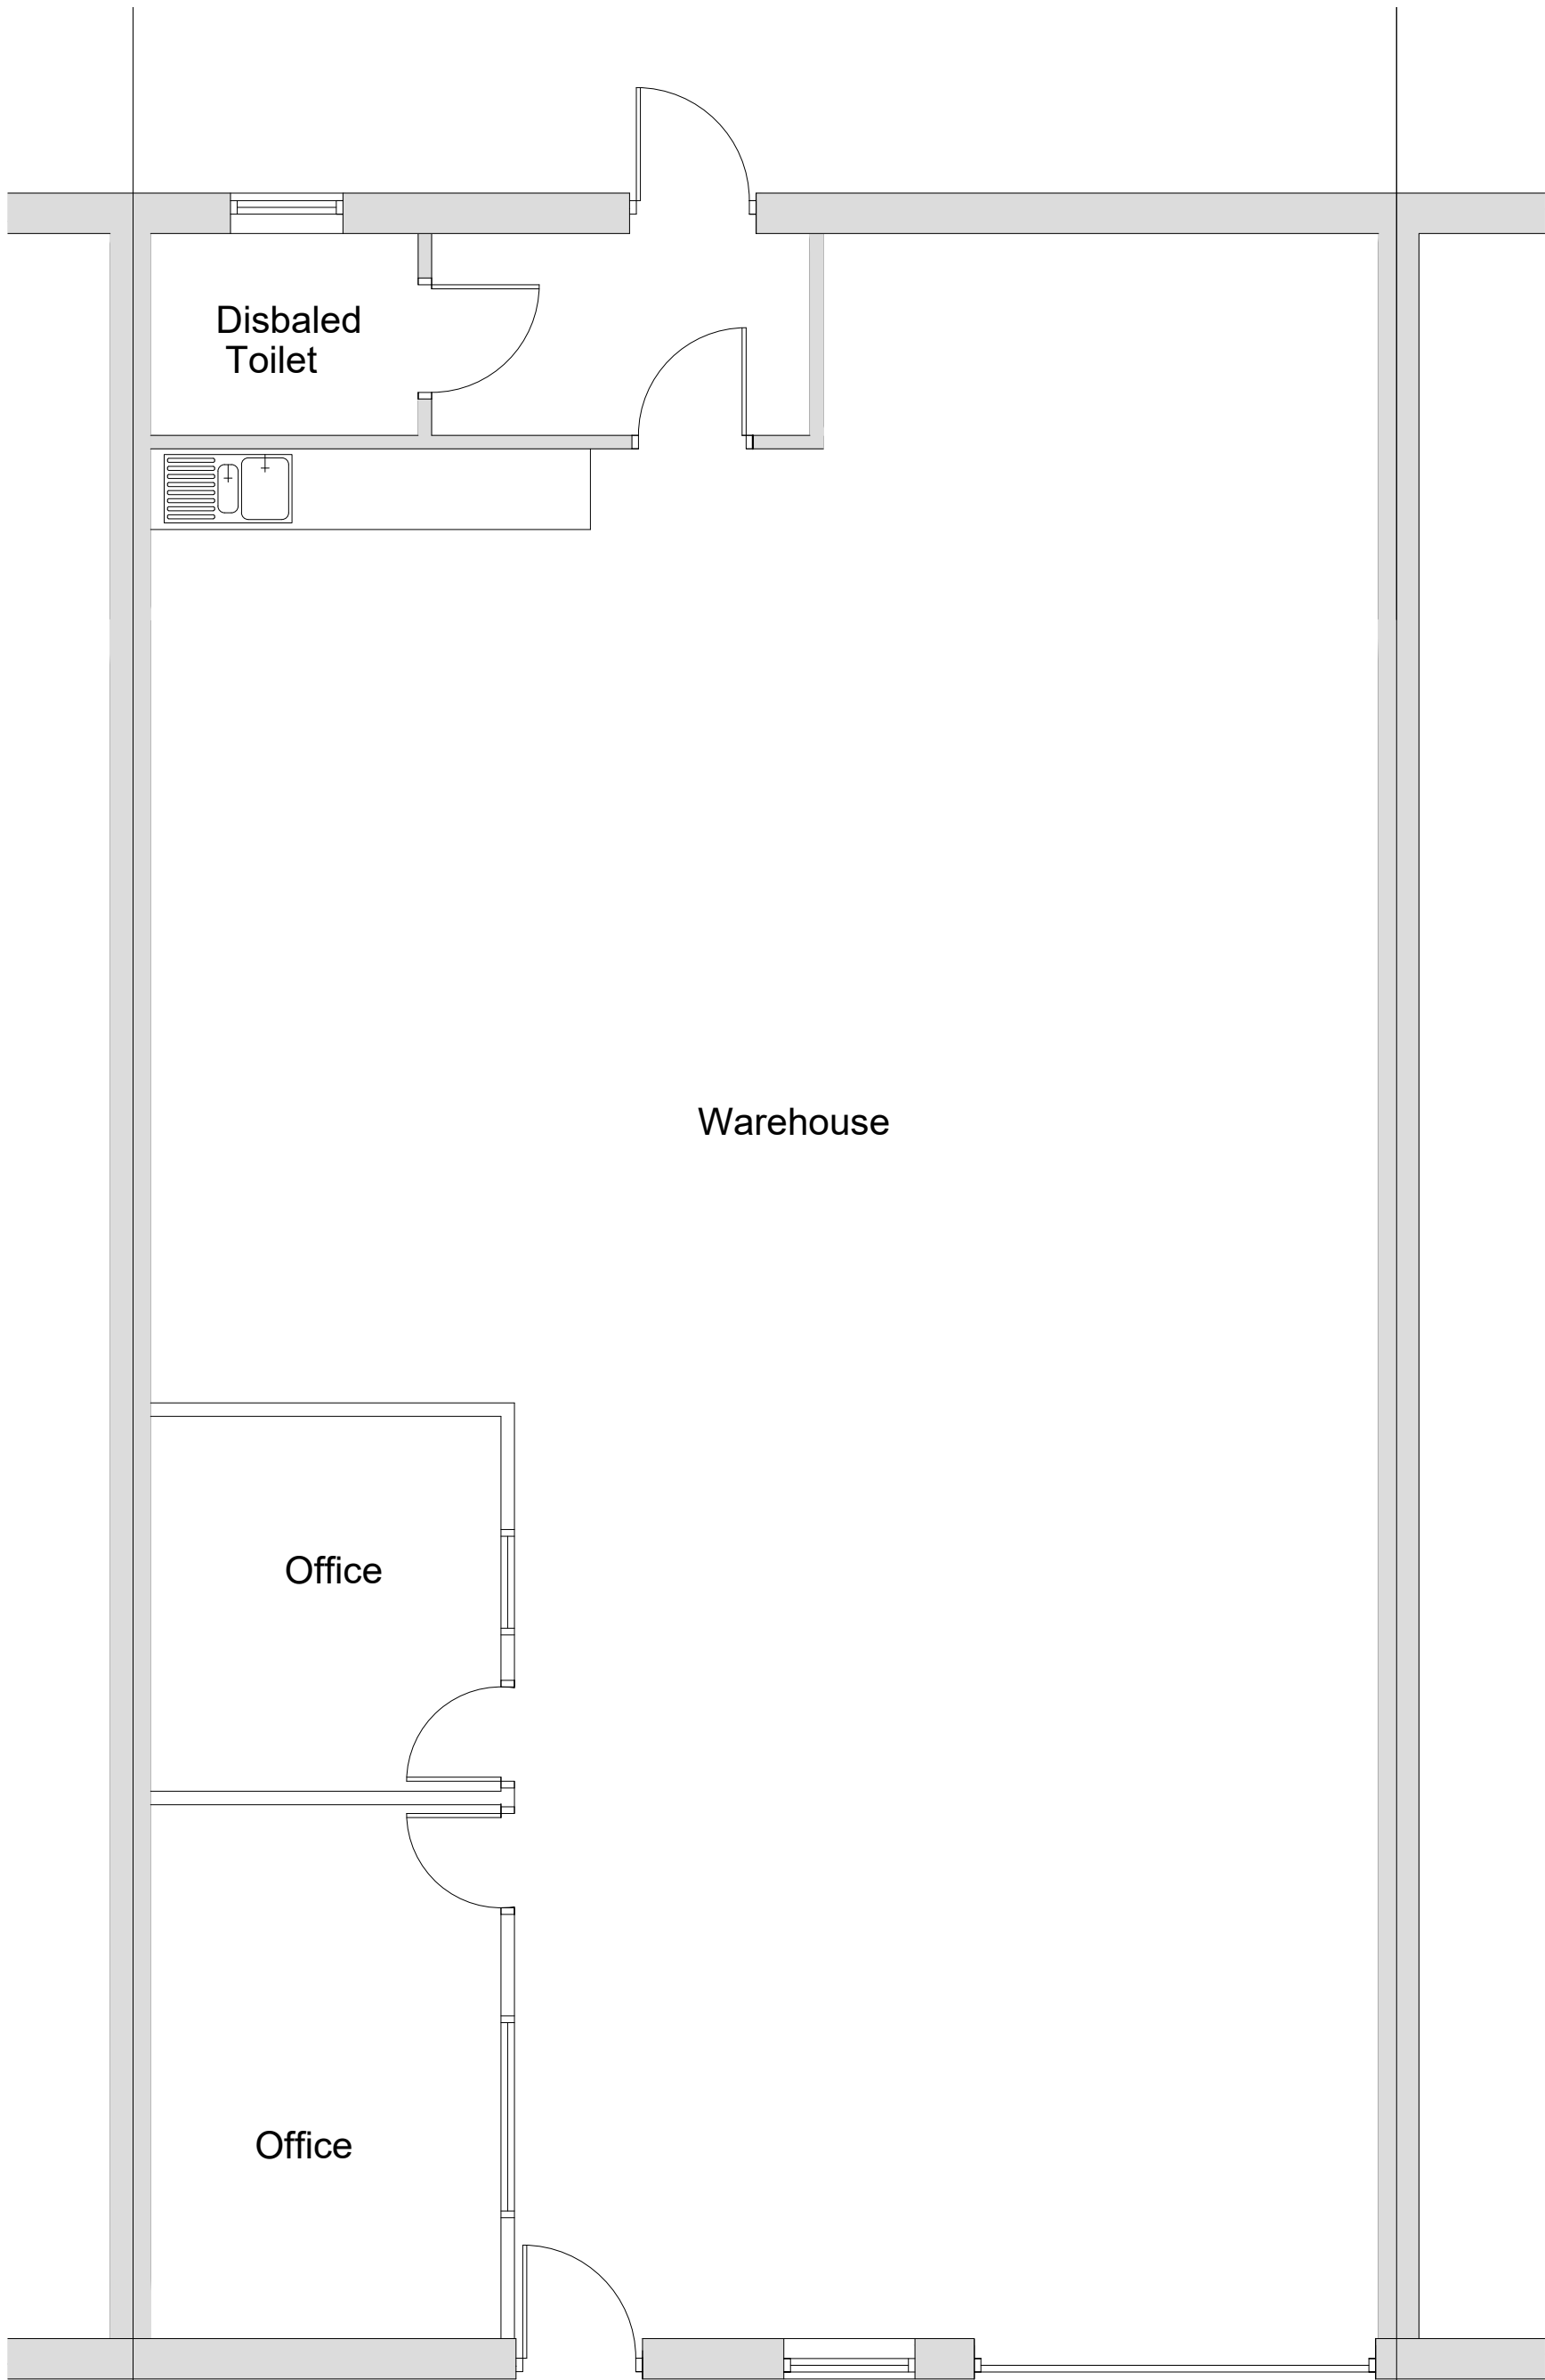
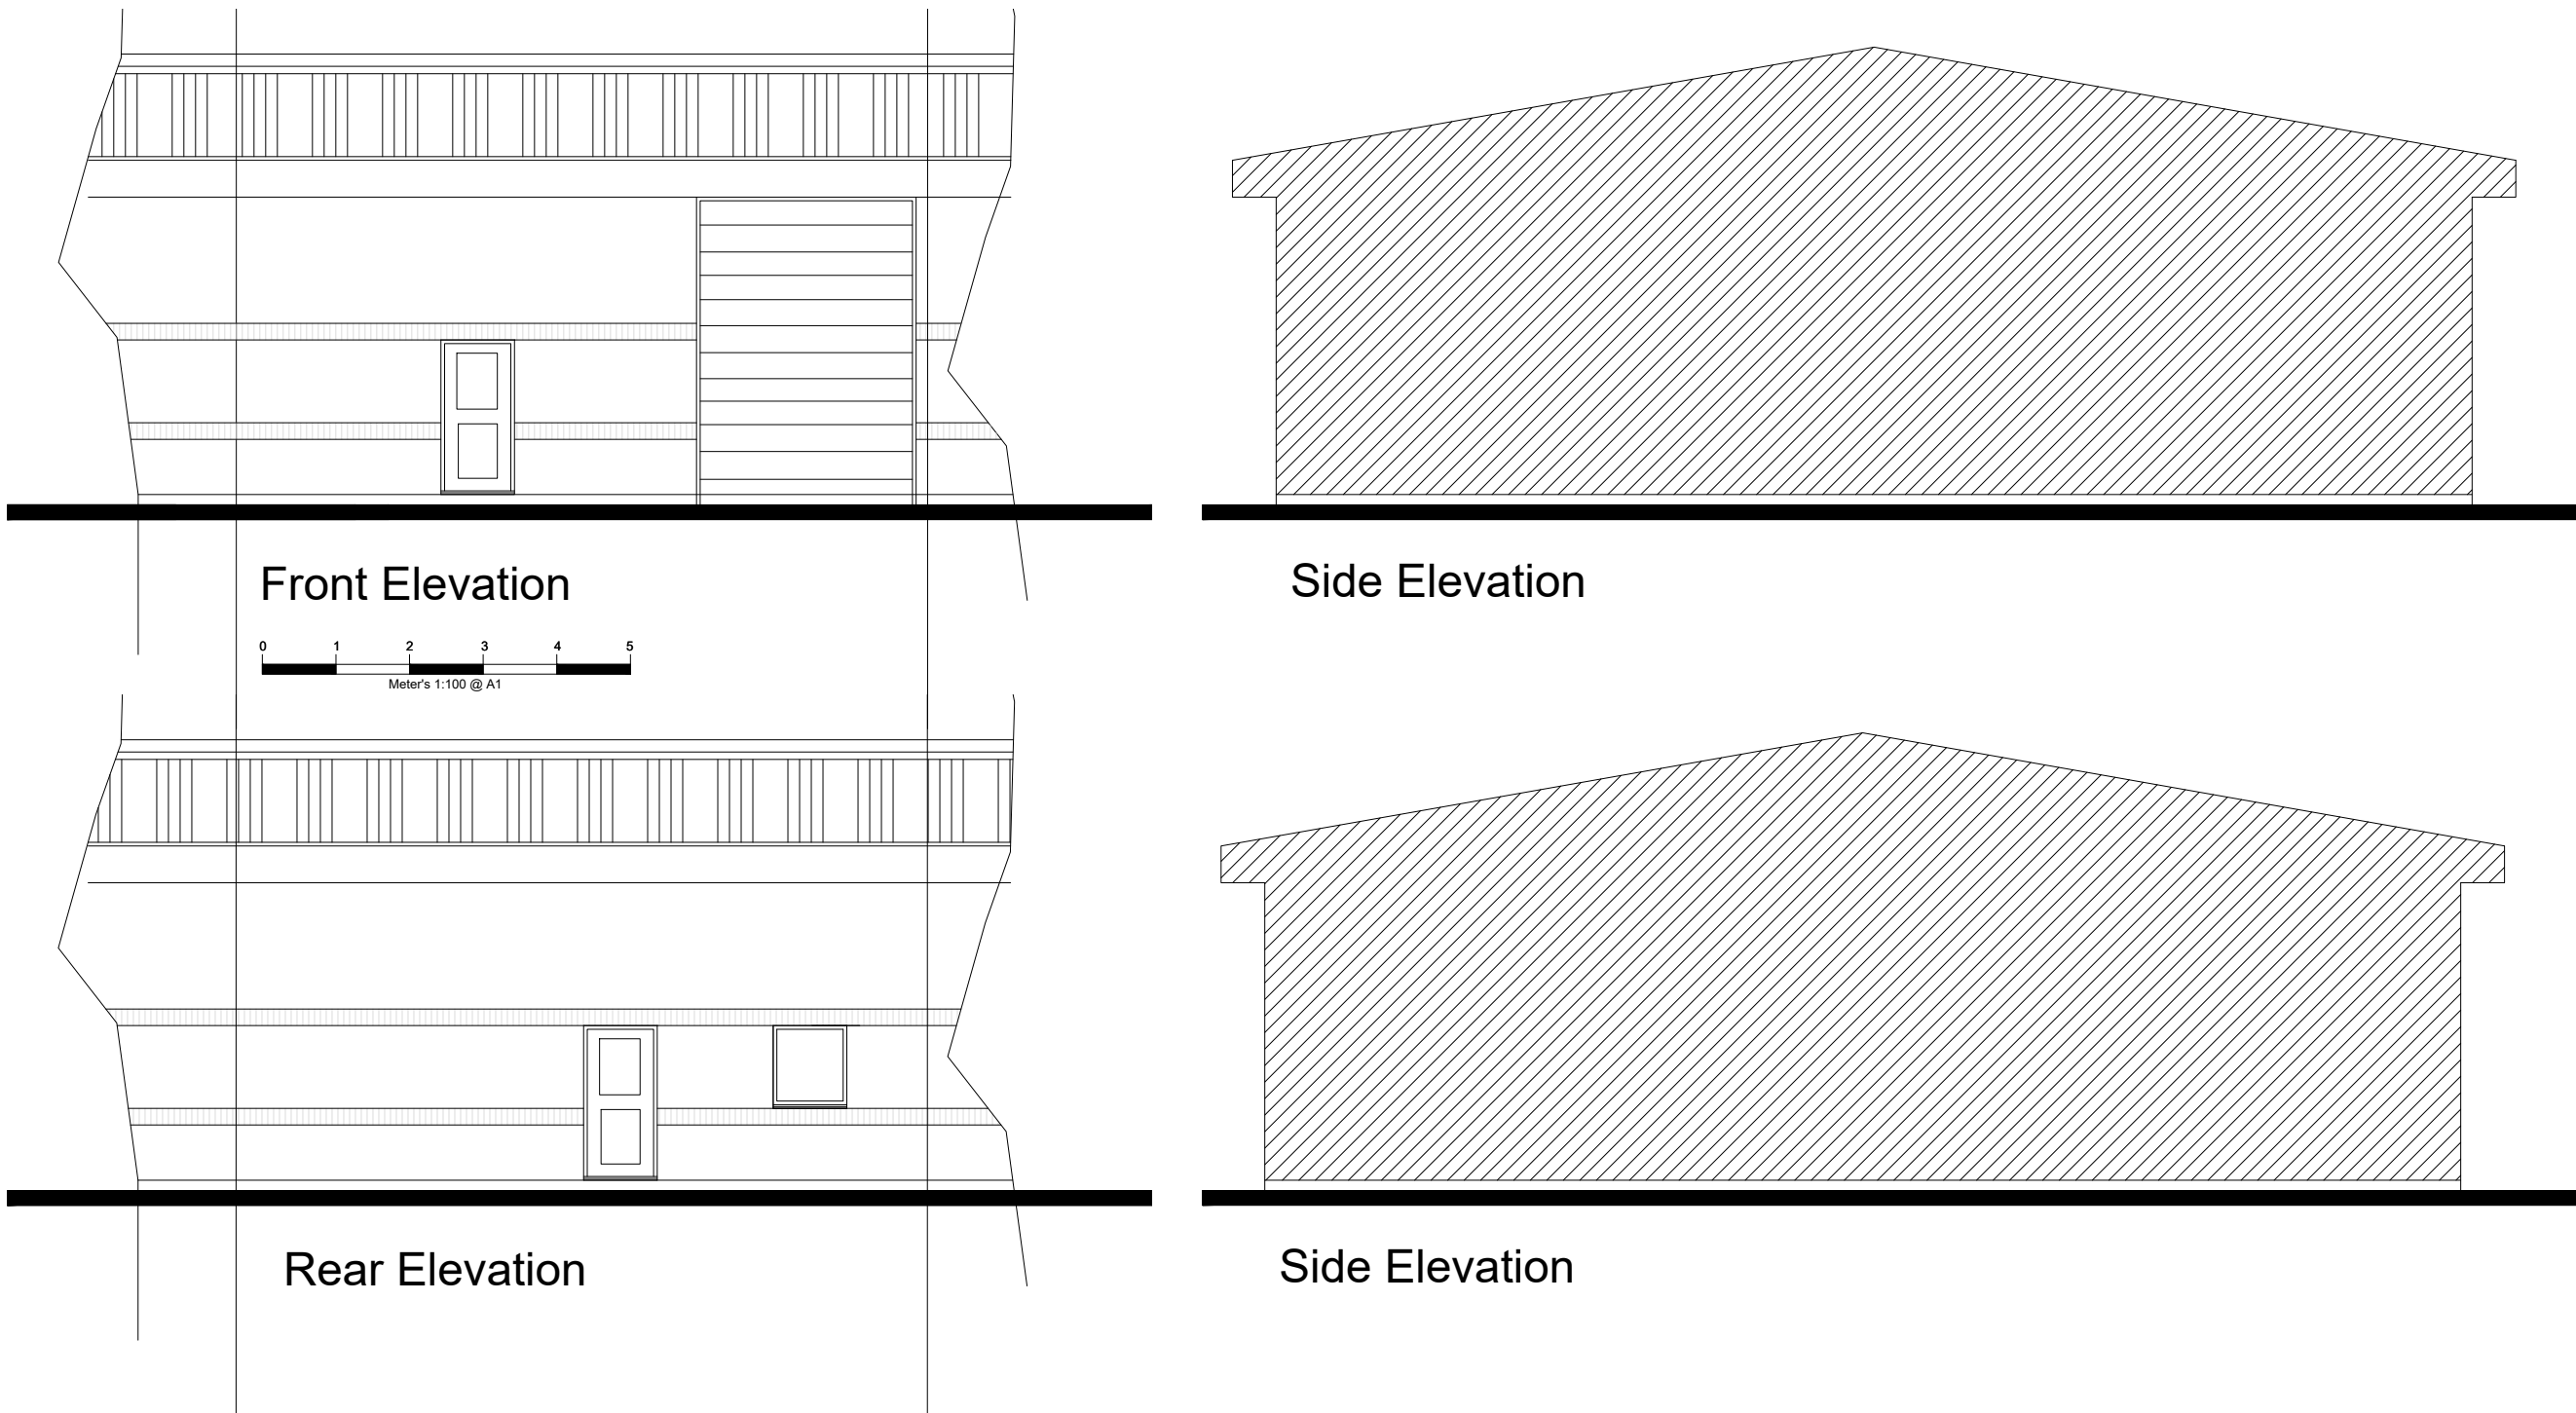


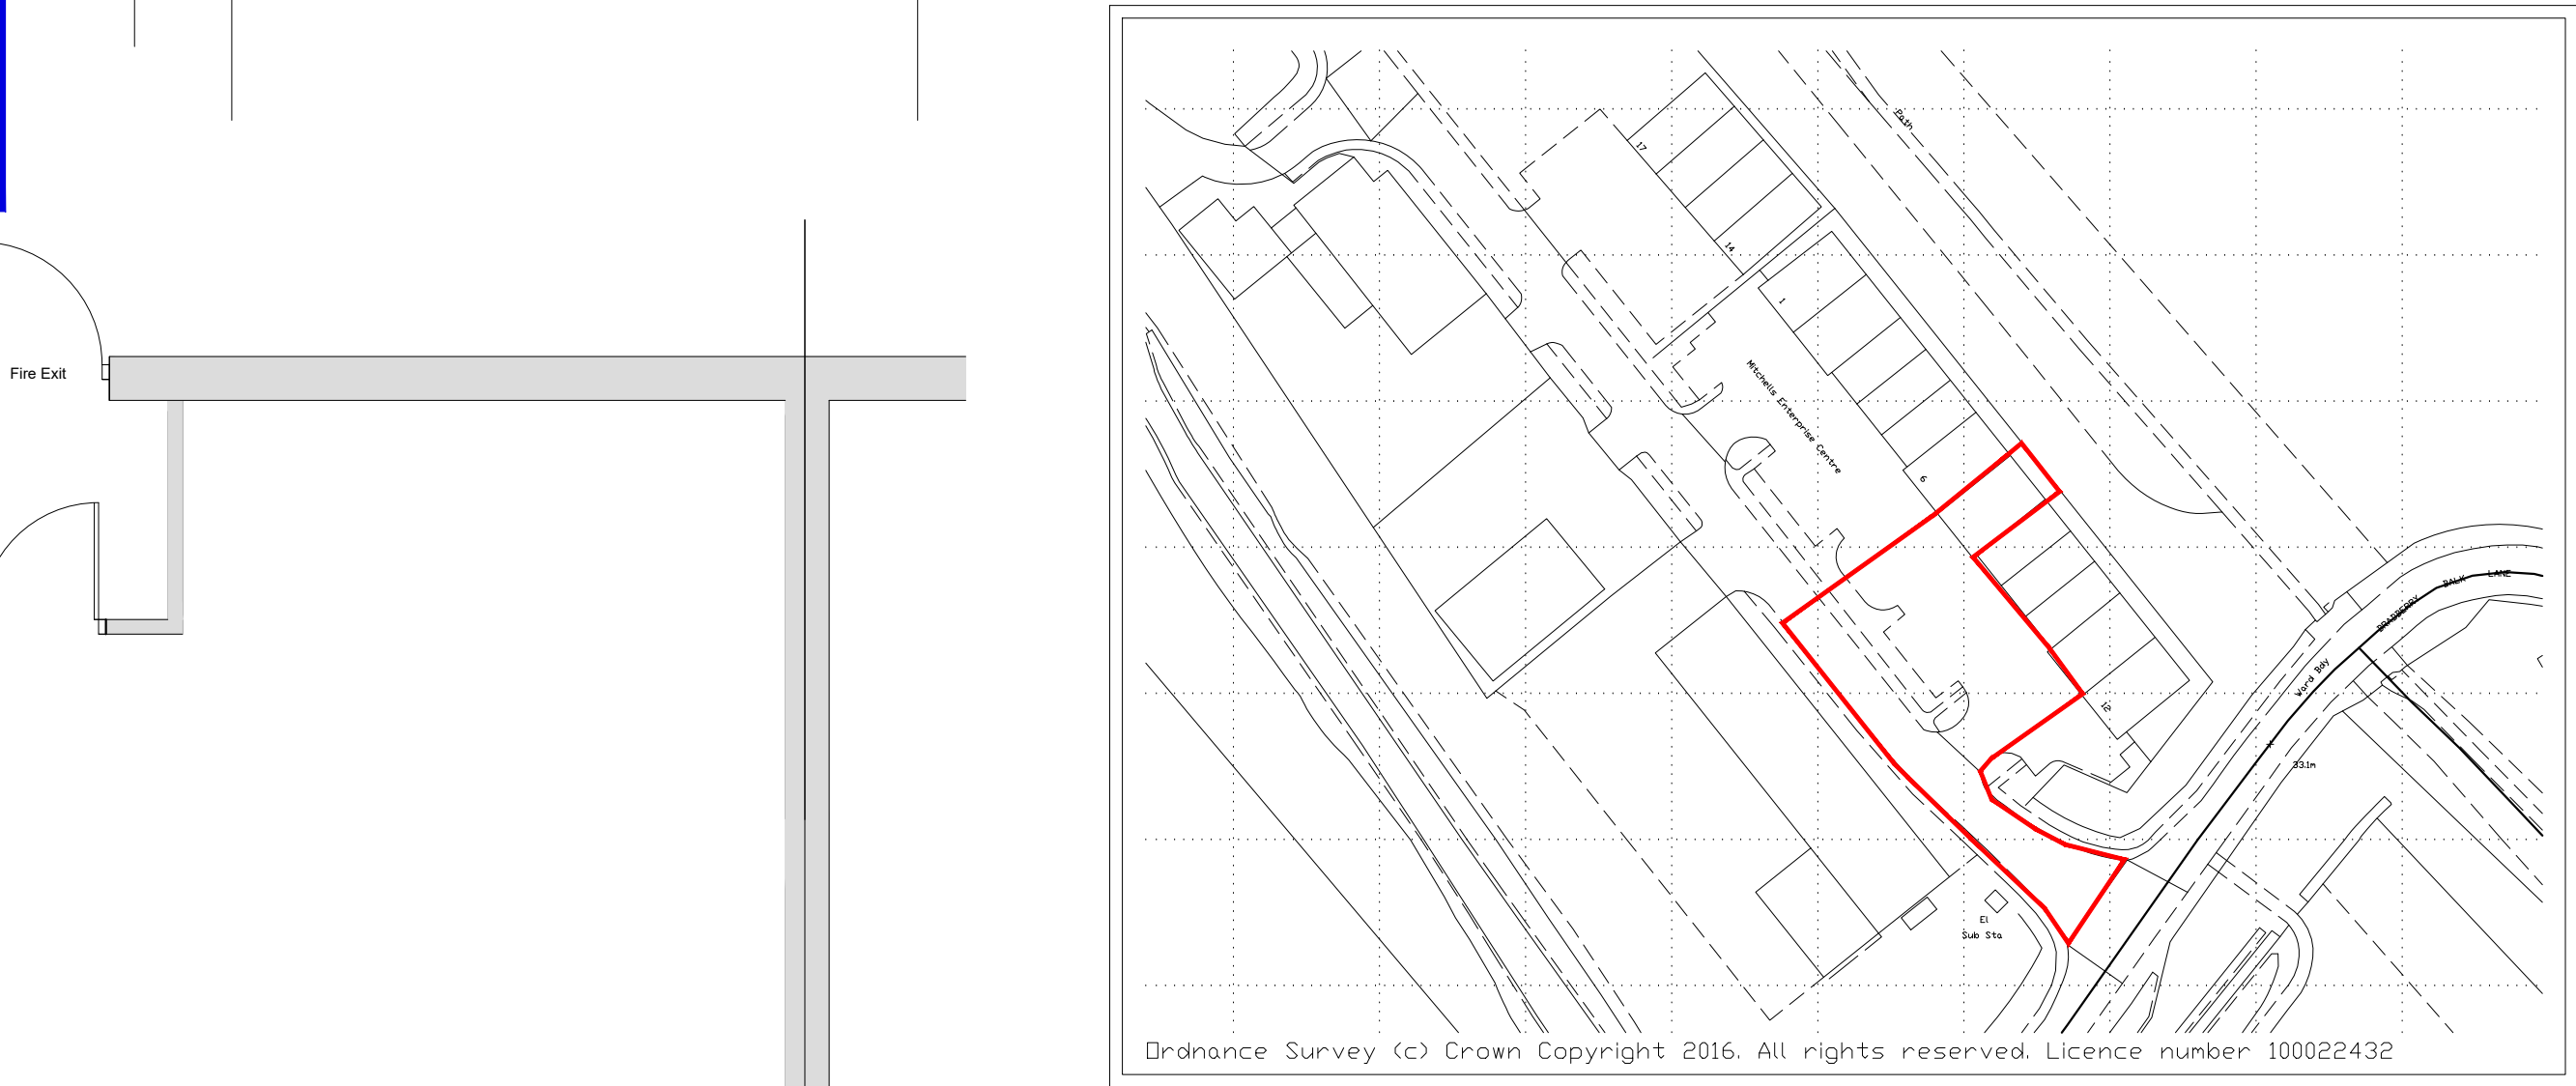

EXISTING PLANS

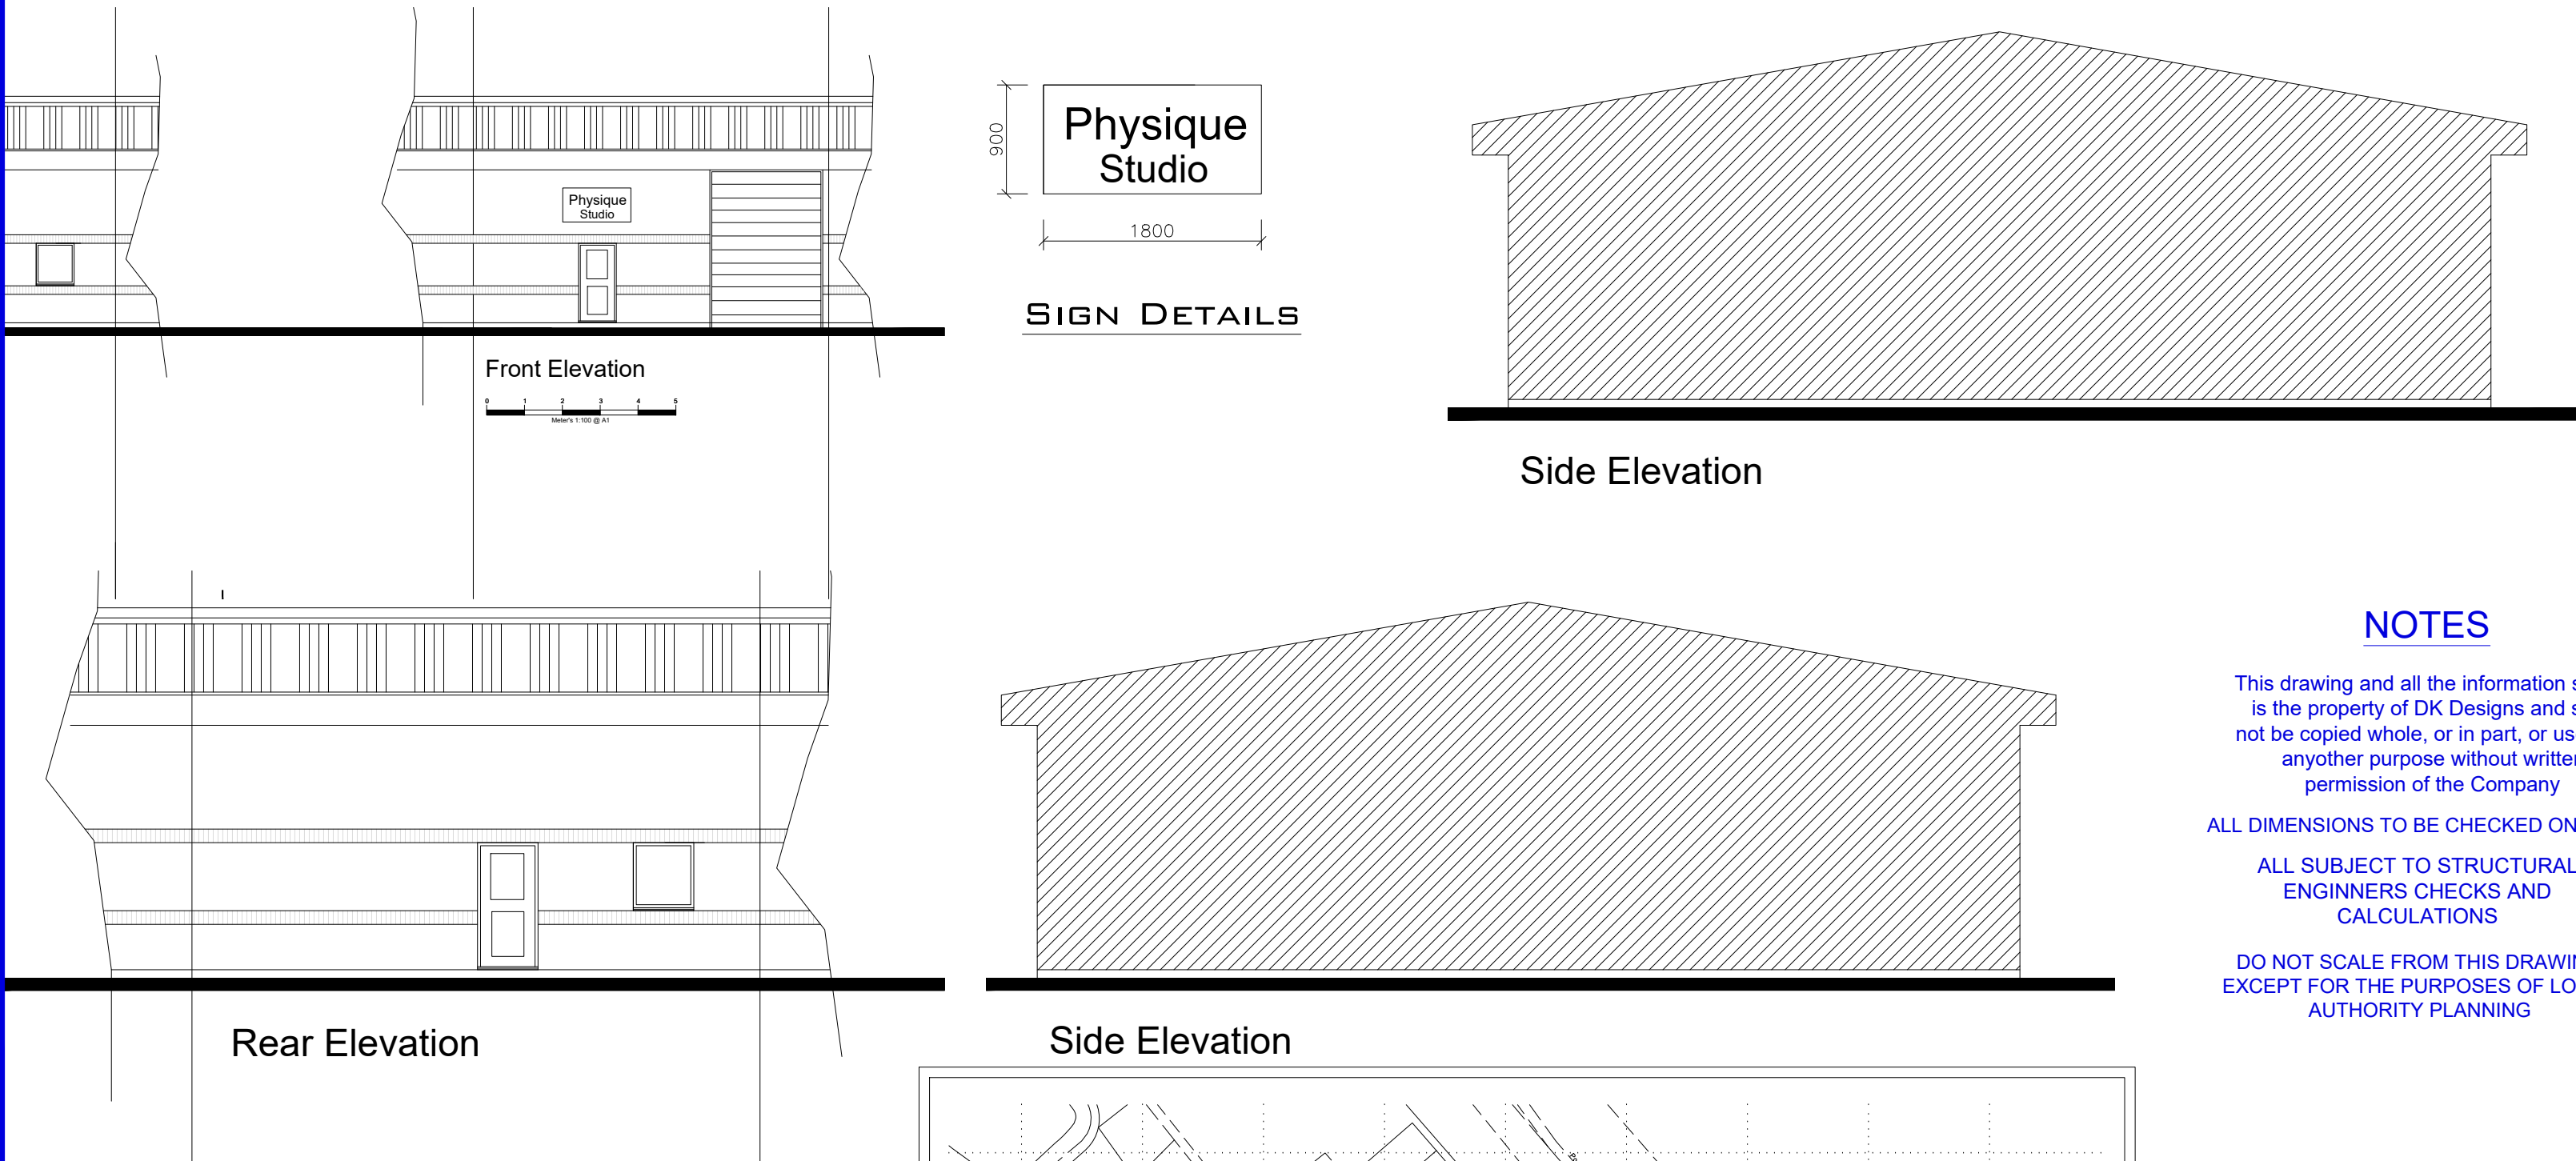


NOTES

This drawing and all the information shown is the property of DK Designs and shall not be copied whole, or in part, or used for anyother purpose without written permission of the Company


ALL DIMENSIONS TO BE CHECKED ON SITE

ALL SUBJECT TO STRUCTURAL ENGINEERS CHECKS AND CALCULATIONS

DO NOT SCALE FROM THIS DRAWING EXCEPT FOR THE PURPOSES OF LOCAL AUTHORITY PLANNING

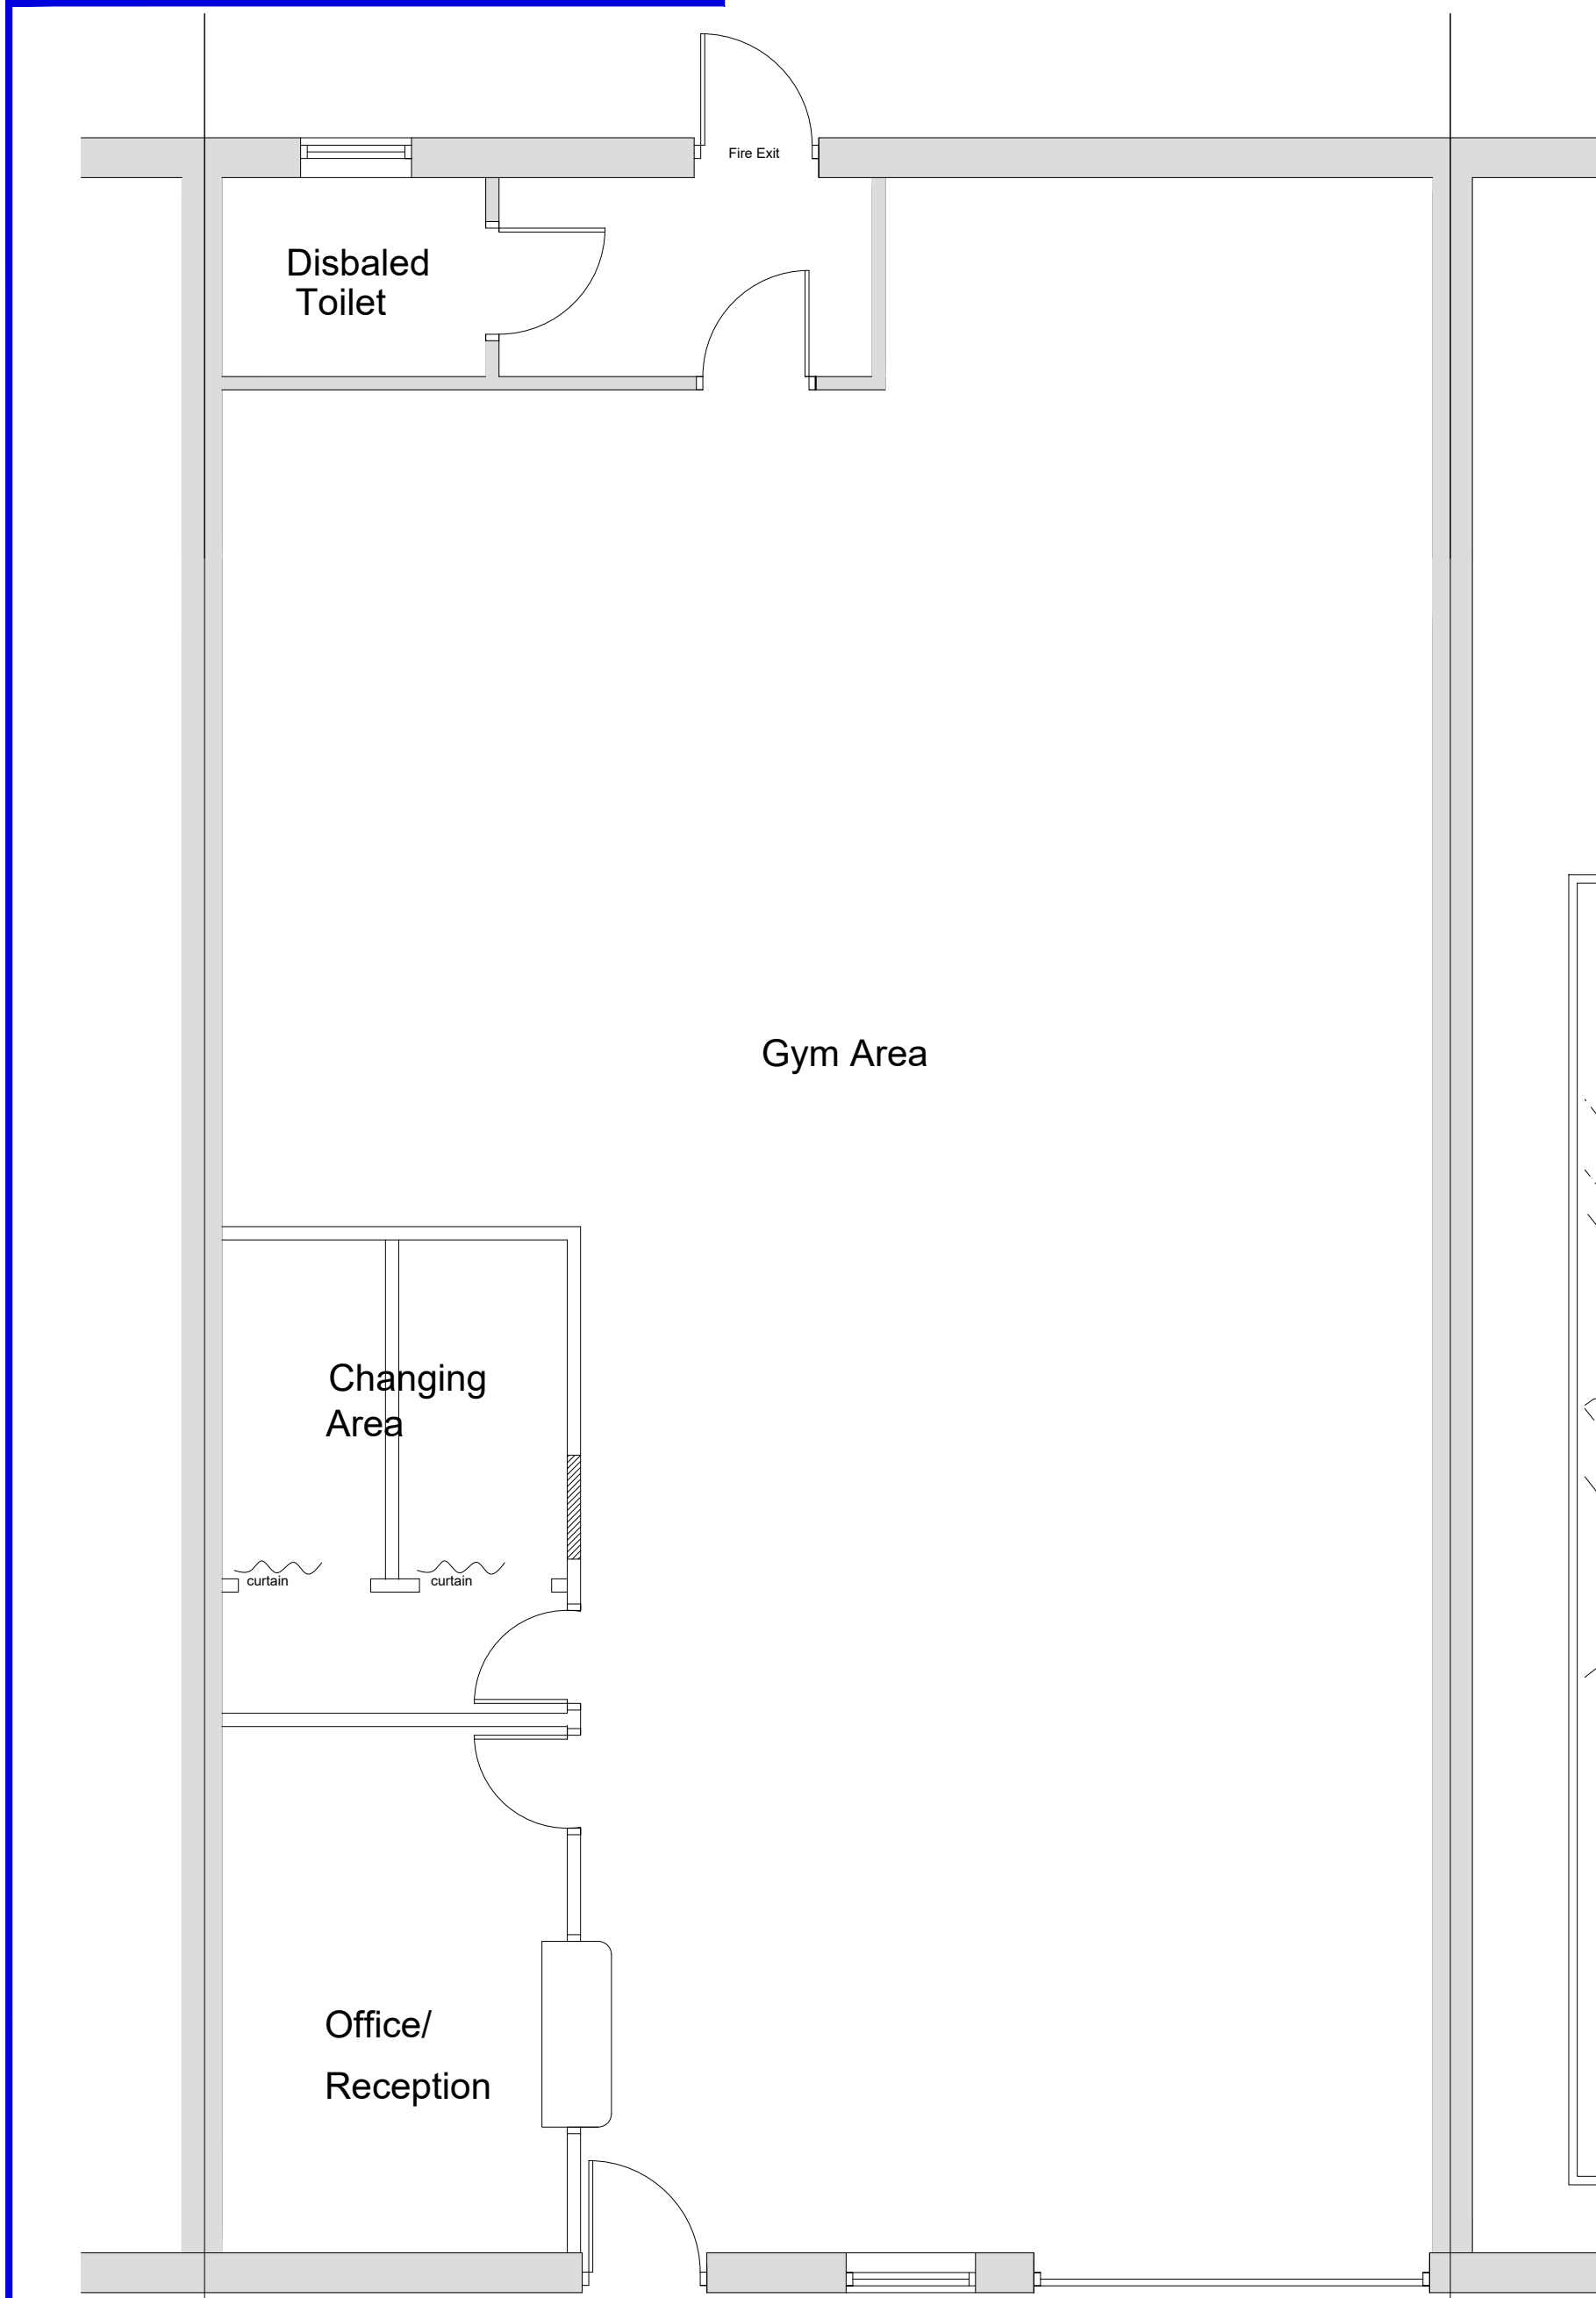

PROPOSED PLANS

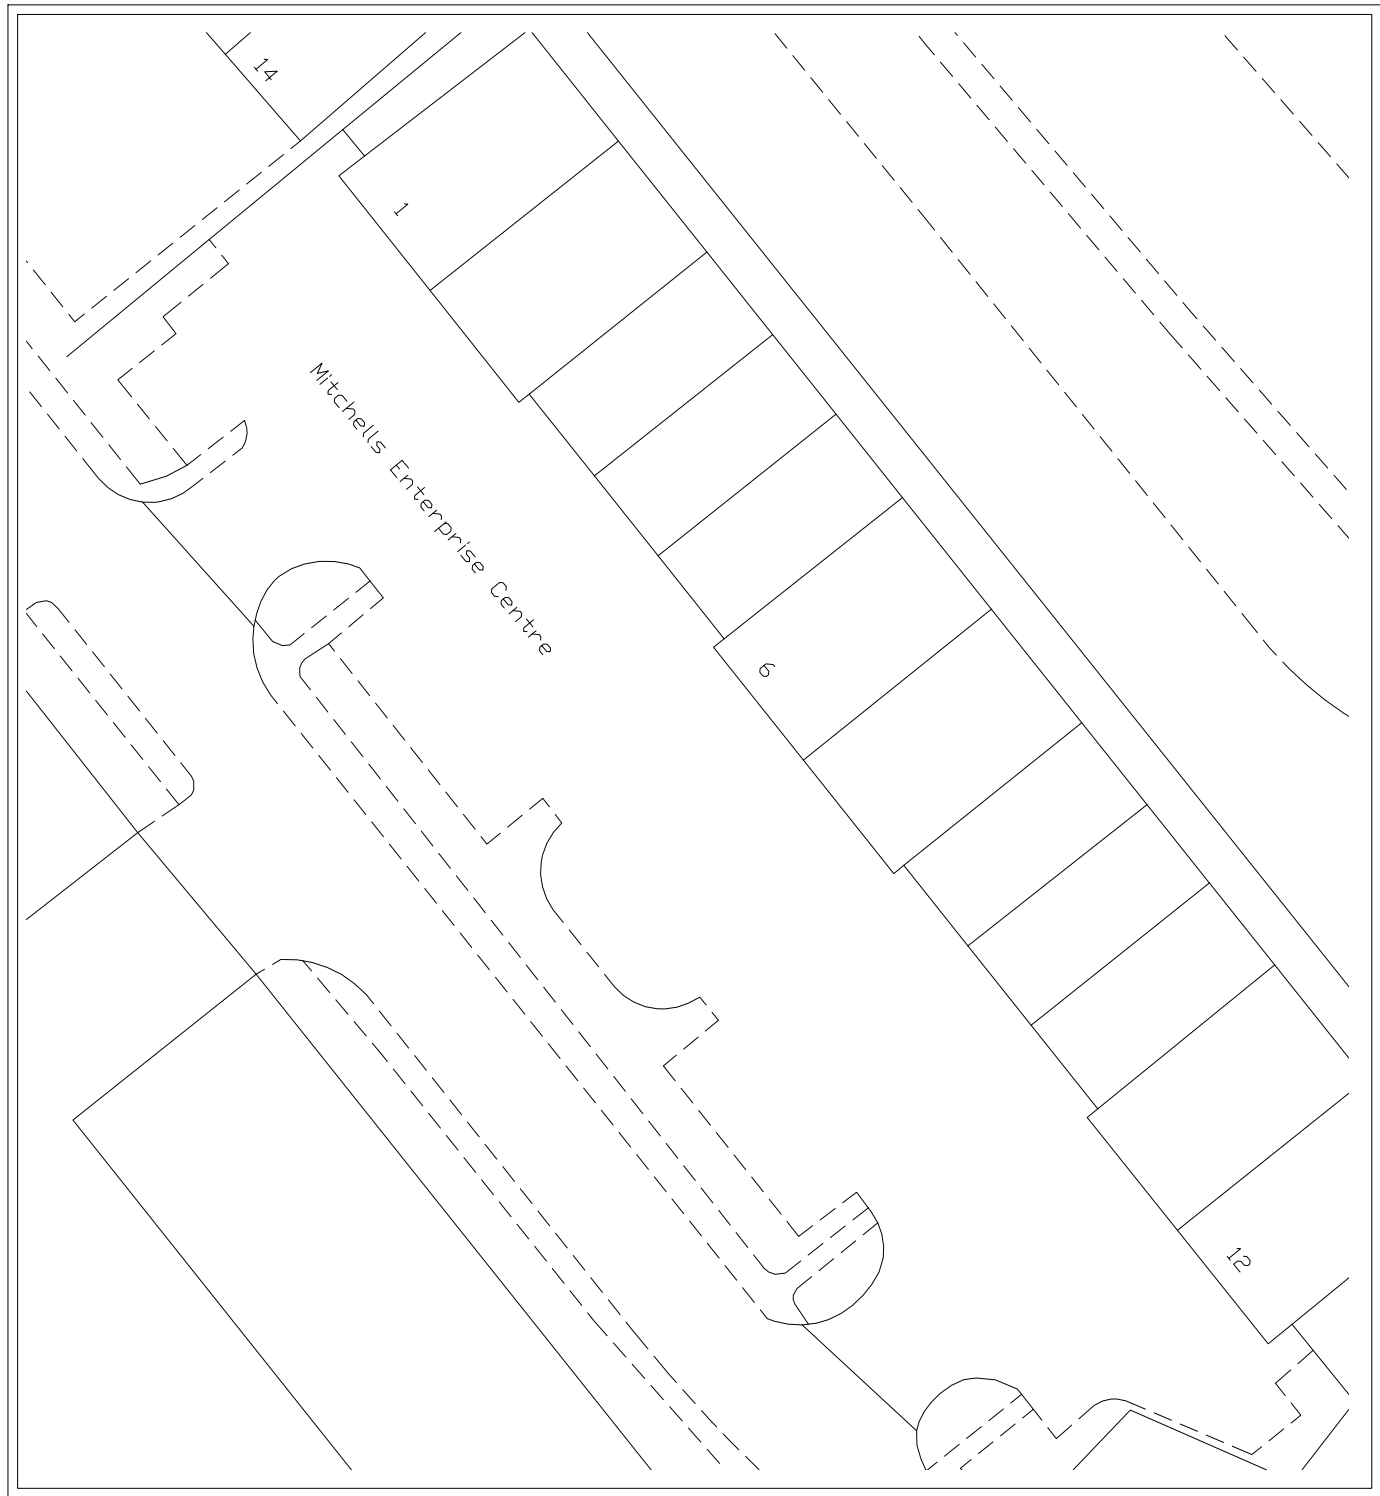

PROPOSED SITE PLAN 1:500

Rev.	Date.	Remarks
DK DESIGNS FUTURE PROJECTS TODAY		
96 BLACKBURN DRIVE CHAPELTOWN SHEFFIELD S35 2ZP TEL/FAX:- 0114 2571043 MOB:- 07710 783875 EMAIL :- DESIGNS@DK-DESIGNS.CO.UK WEB:- WWW.DK-DESIGNS.CO.UK		
Client: Mr S Stocks		
Project/Title: Proposed Gym at Unit 7 Mitchells Ind Est Wombwell Existing/Proposed Floor Plans & Elevation Site Plan and Location Plan		
Scales: 1:100 1:50 1:500 1:1250 @ A1		Date: May 16
Drawing Number: 2015/68/01		Revision: B.
		Drawn by: