


15 Medway Close
Barugh Green
Barnsley
S75 1NY

07762656187
steven@drawit.biz
www.drawit.biz

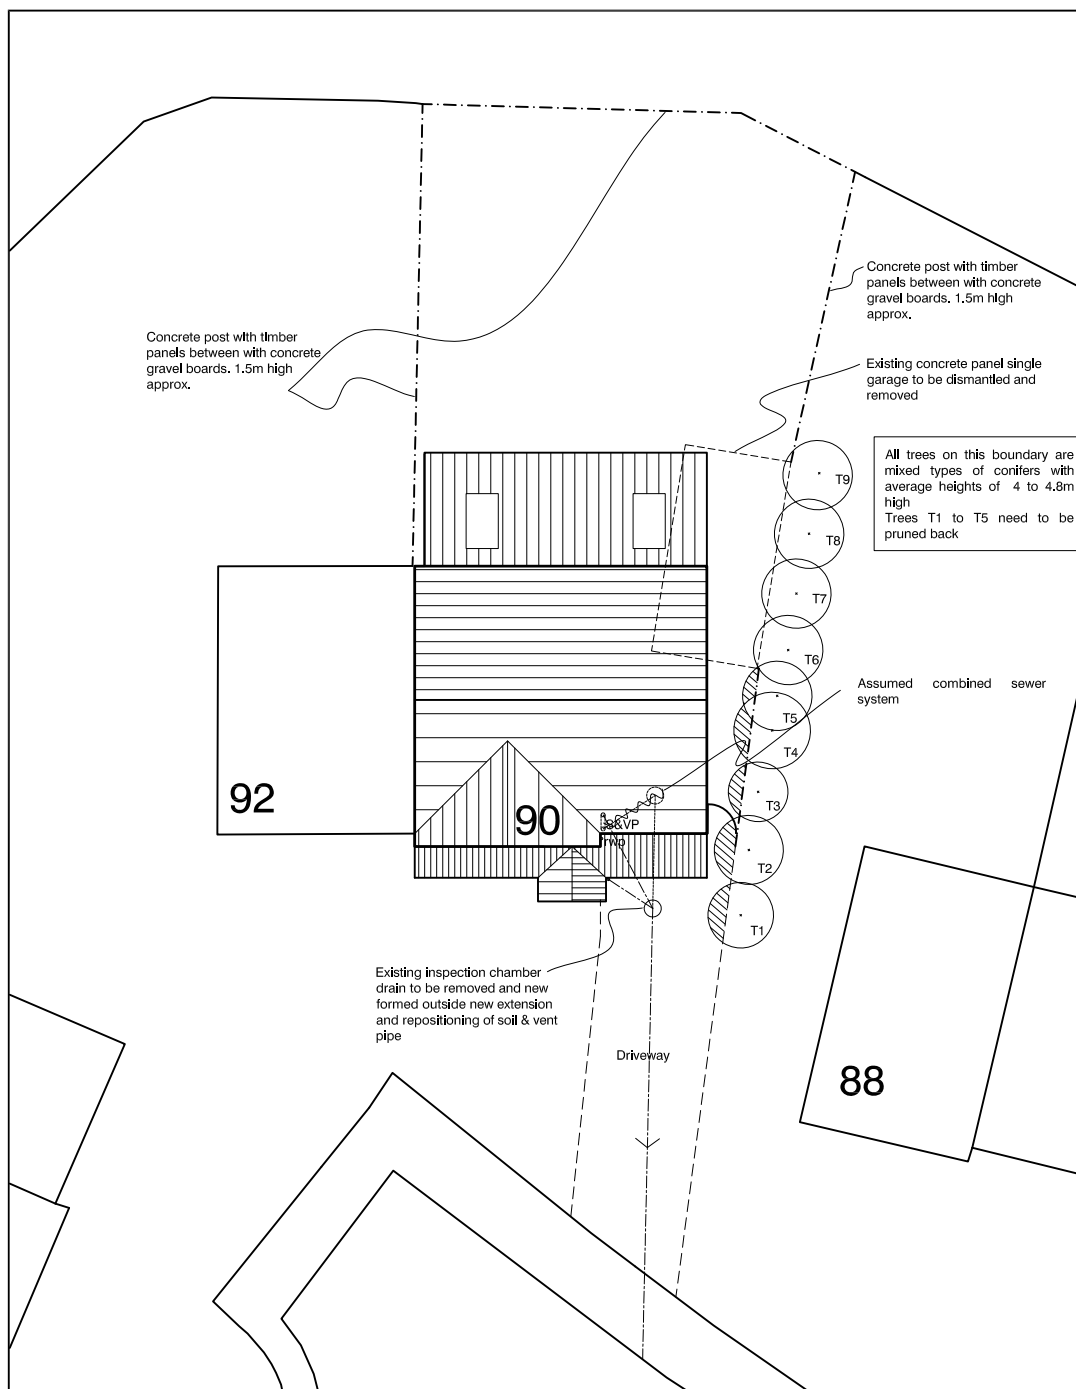

PLANNING

PROPOSED

CLIENT: Miss L Greasley

PROJECT: Proposed Two Storey Side
Extension Single Storey Rear Lean-to

DWG OF: Block Plan / Site Plan

SITE ADDRESS: 90 Park View, Shafton
Barnsley, S72 8PY

Drawn by: SH	Scale: 1:200	Date: 02/06/2011
Dwg No:	1102_102	rev