




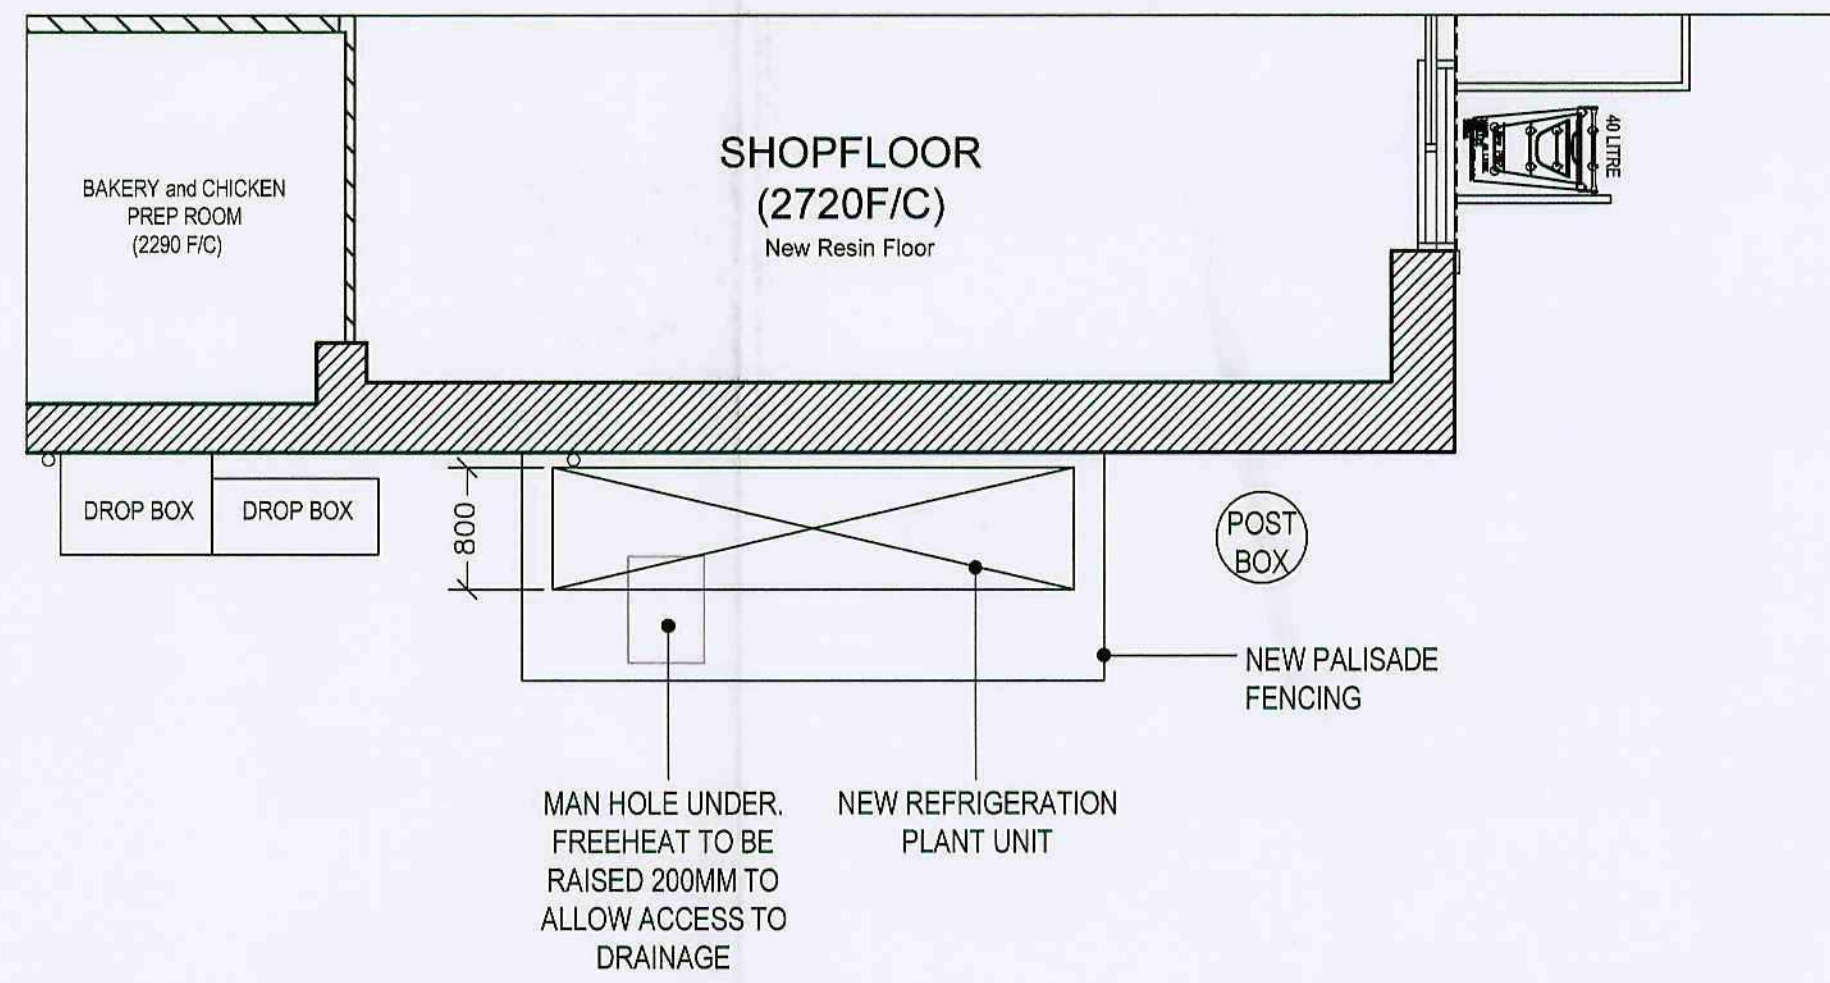


PROPOSED SIDE (PART) PLAN

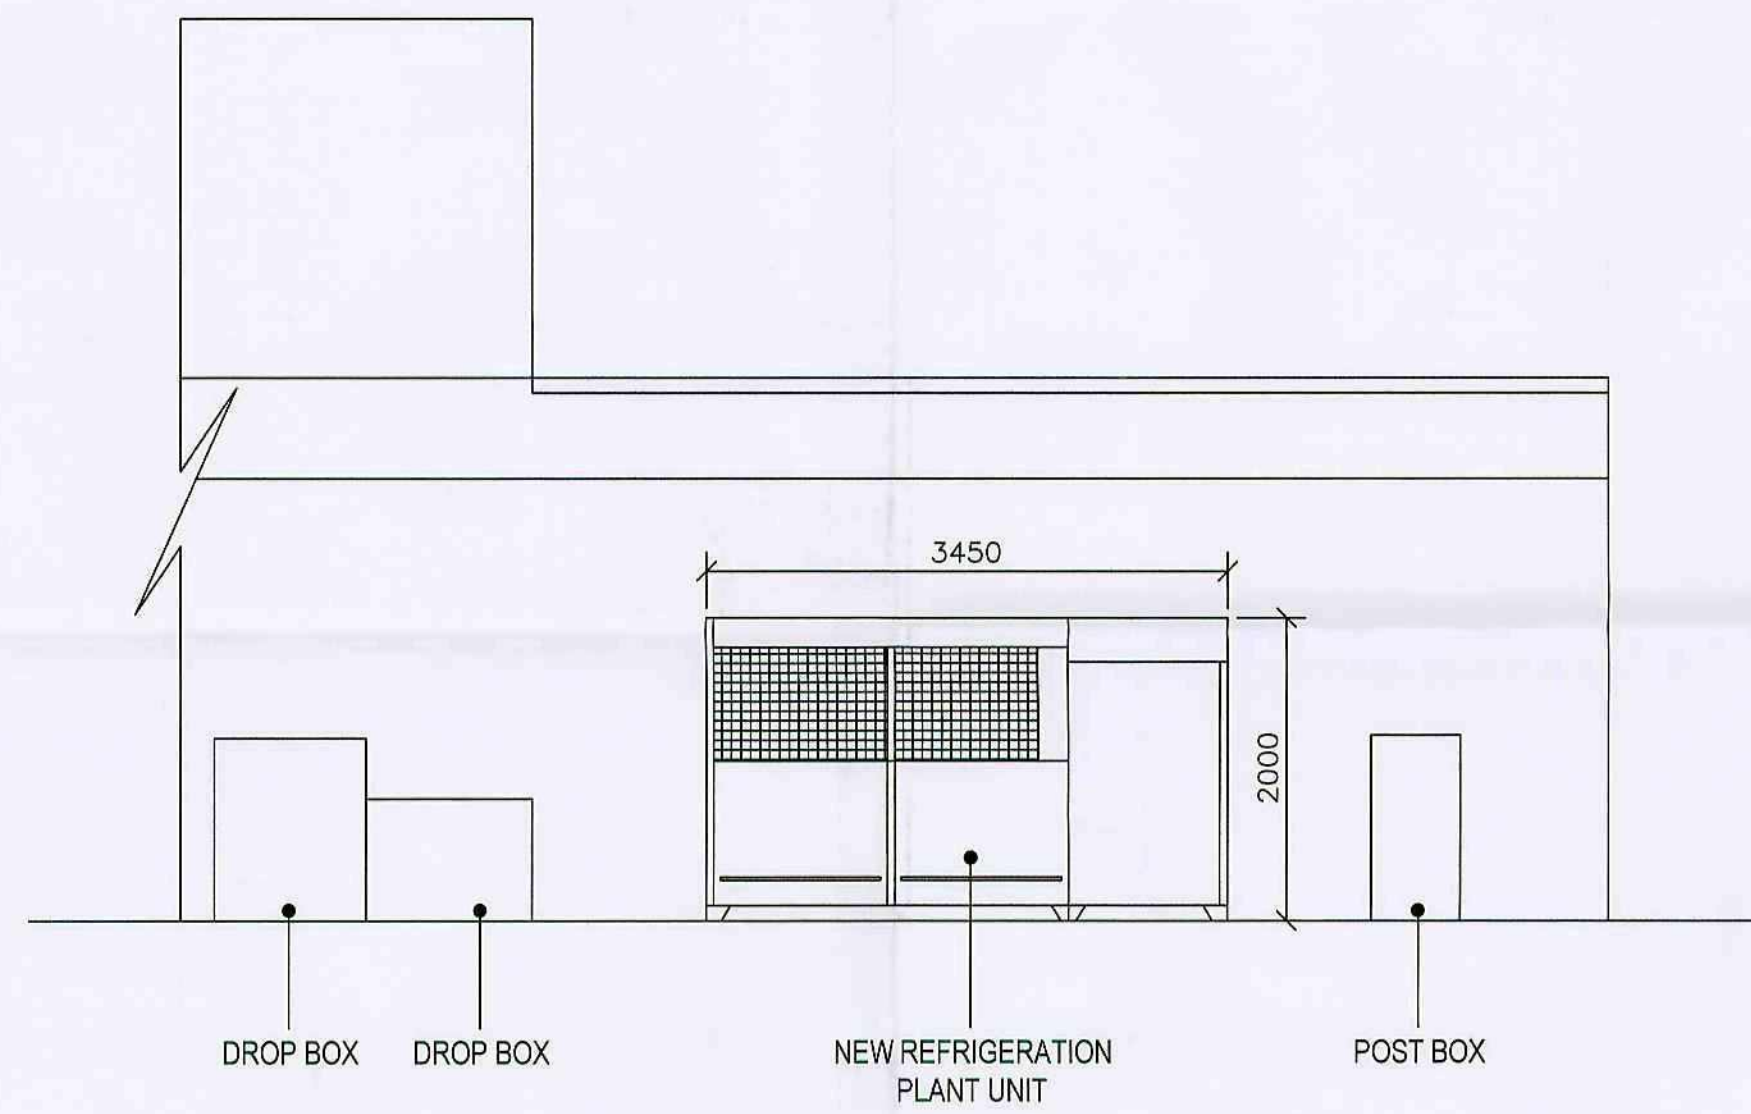


PROPOSED SIDE ELEVATION

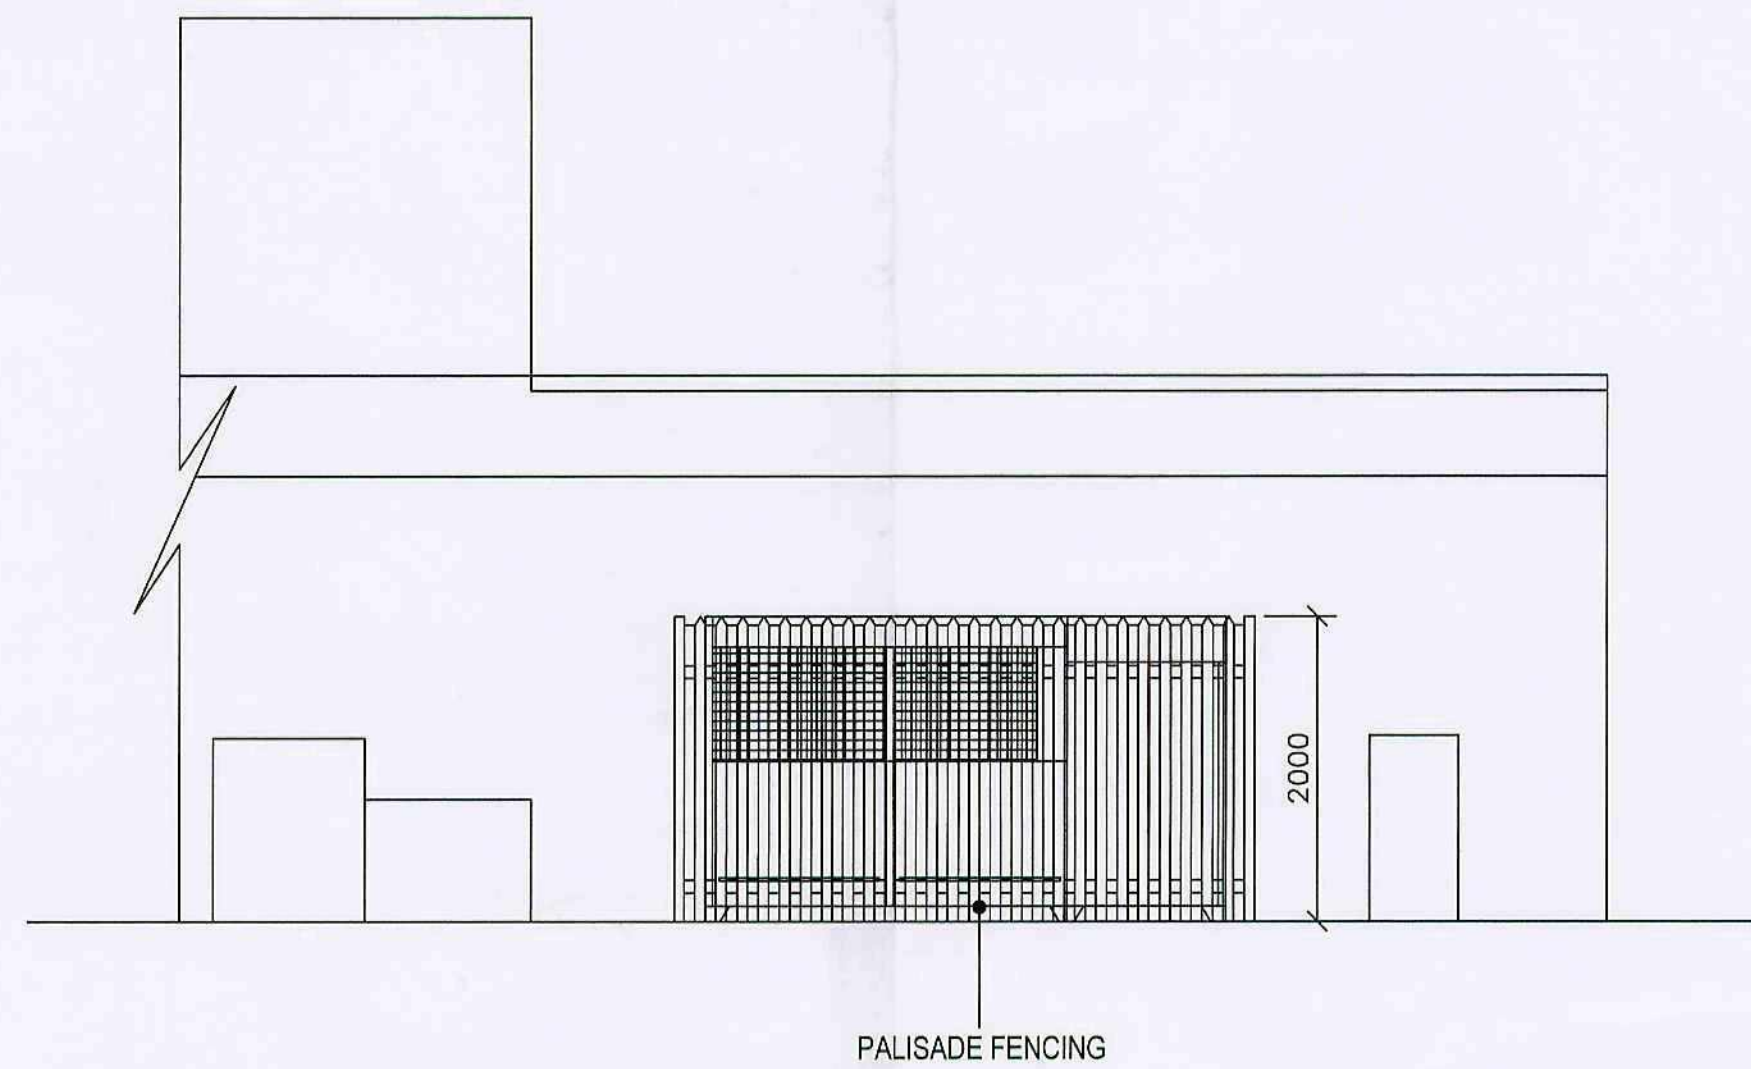

PROPOSED SIDE ELEVATION
FENCING DETAIL

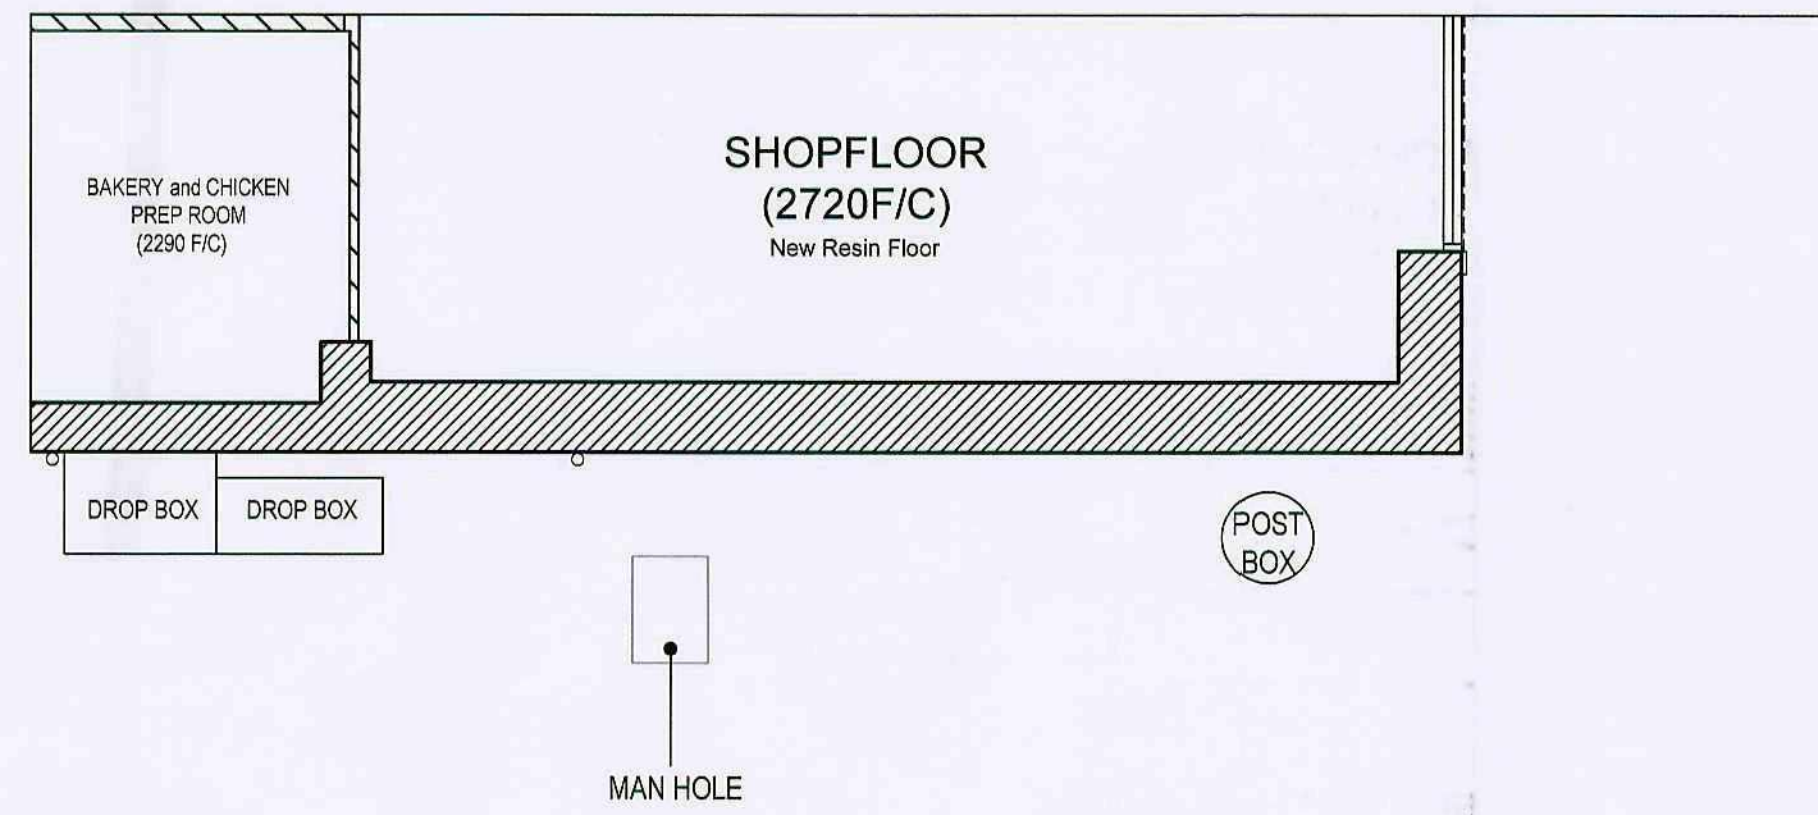


EXISTING SIDE (PART) PLAN

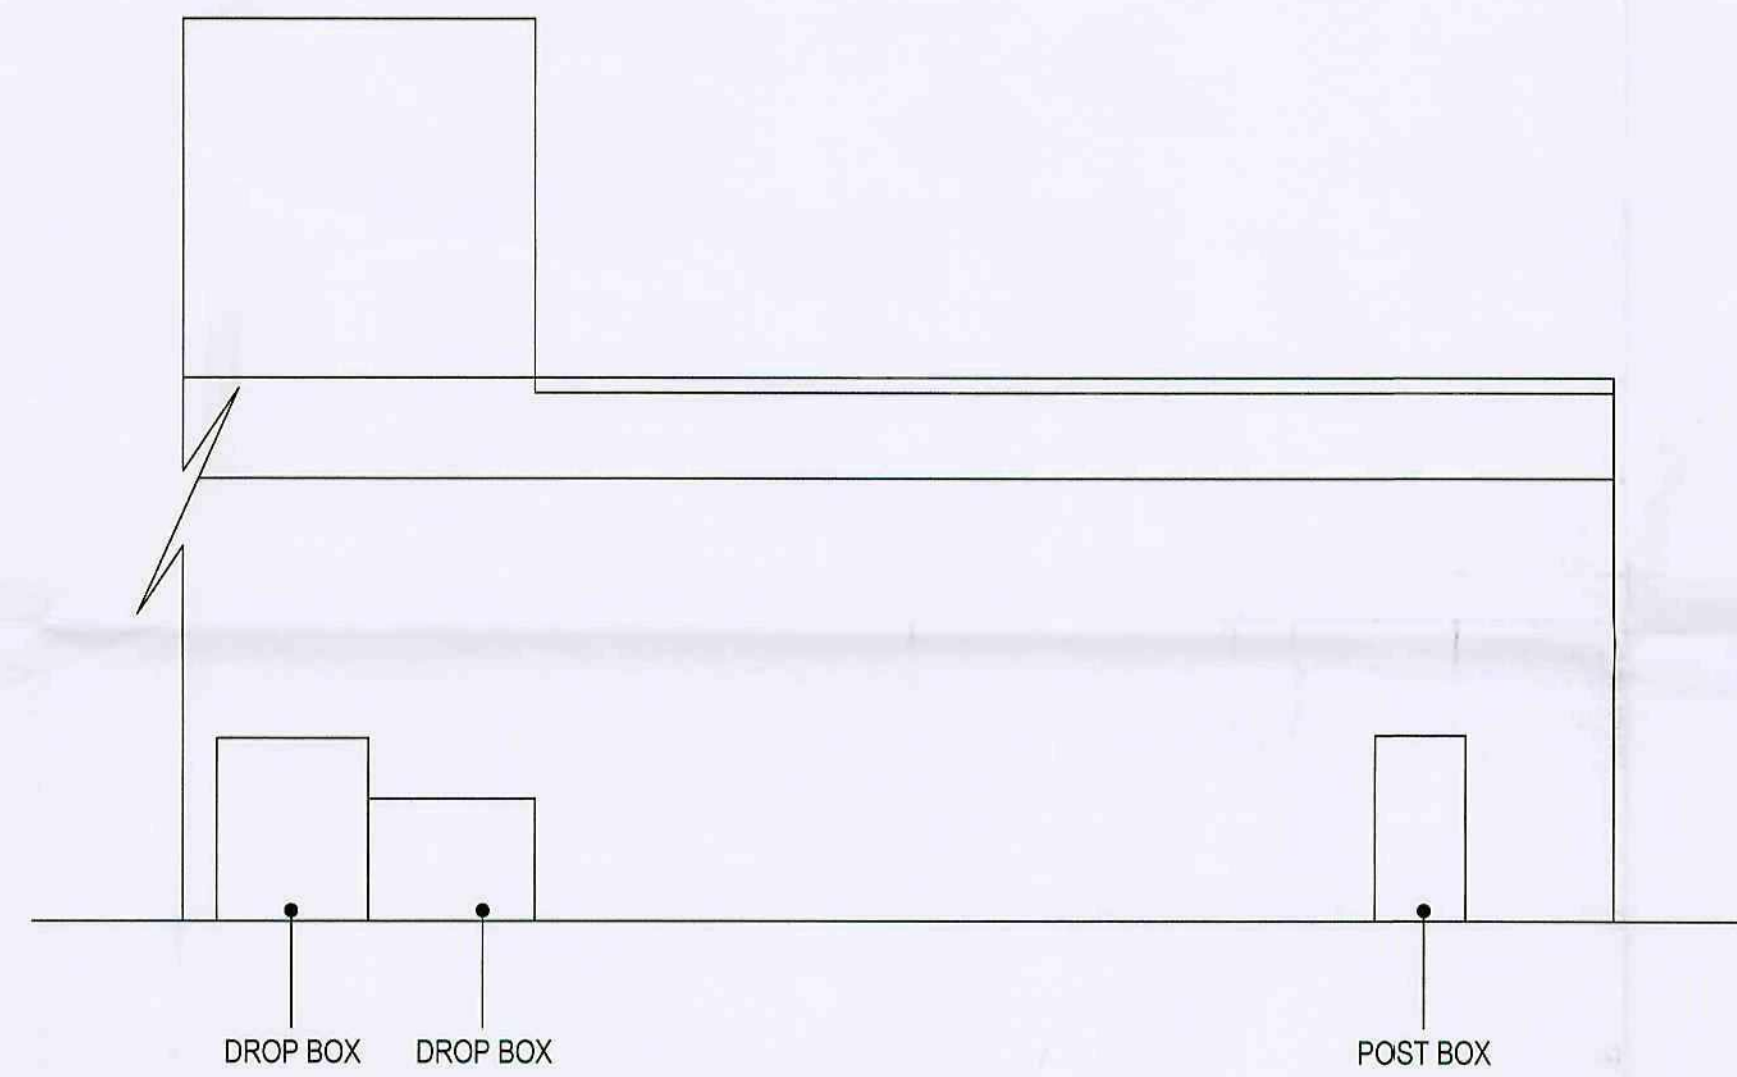

EXISTING SIDE ELEVATION

DRAWING NOTES

Please note: These drawings are for planning purposes only and should not be used for construction.

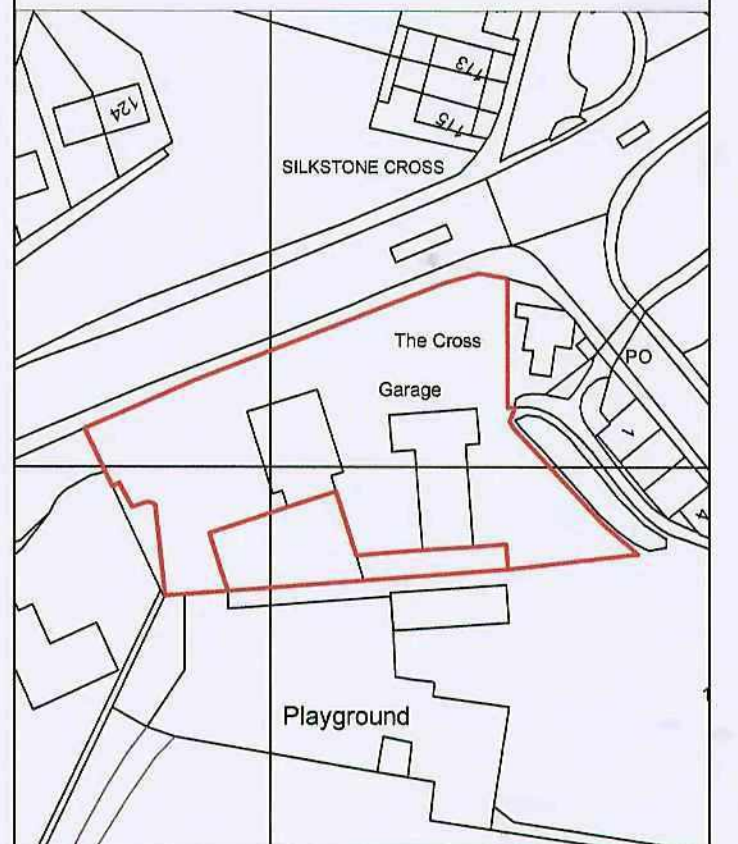


PLANNING


REV.	DESCRIPTION	BY	DATE

	CLIENT	Co-operative Group		
	PROJECT	DEARNSIDE PFS		
	ADDRESS	Co-operative Store The Cross Silkstone Barnsley S75 4LX		
	TITLE	EXISTING & PROPOSED - SIDE (PART)PLAN & ELEVATION		
	DRAWN BY	SCALE	DRAWN DATE	REVISED DATE
RH	1:50	16/02/12		
ENSCD	@A1			
RM				
DRG NO. BASED ON CO-OP DRAWING NO: DEARNSIDE - P2 - F2 - M0				REV.

THIS DRAWING AND ITS DATA IS THE PROPERTY OF EVOLVE DESIGN LIMITED & SHALL NOT BE REPRODUCED WITHOUT THE COMPANY'S CONSENT. DO NOT SCALE. WRITTEN DIMENSIONS TAKE PRECEDENCE. ANY DISCREPANCIES SHOULD BE REPORTED TO EVOLVE DESIGN LIMITED IMMEDIATELY - IF IN DOUBT ASK

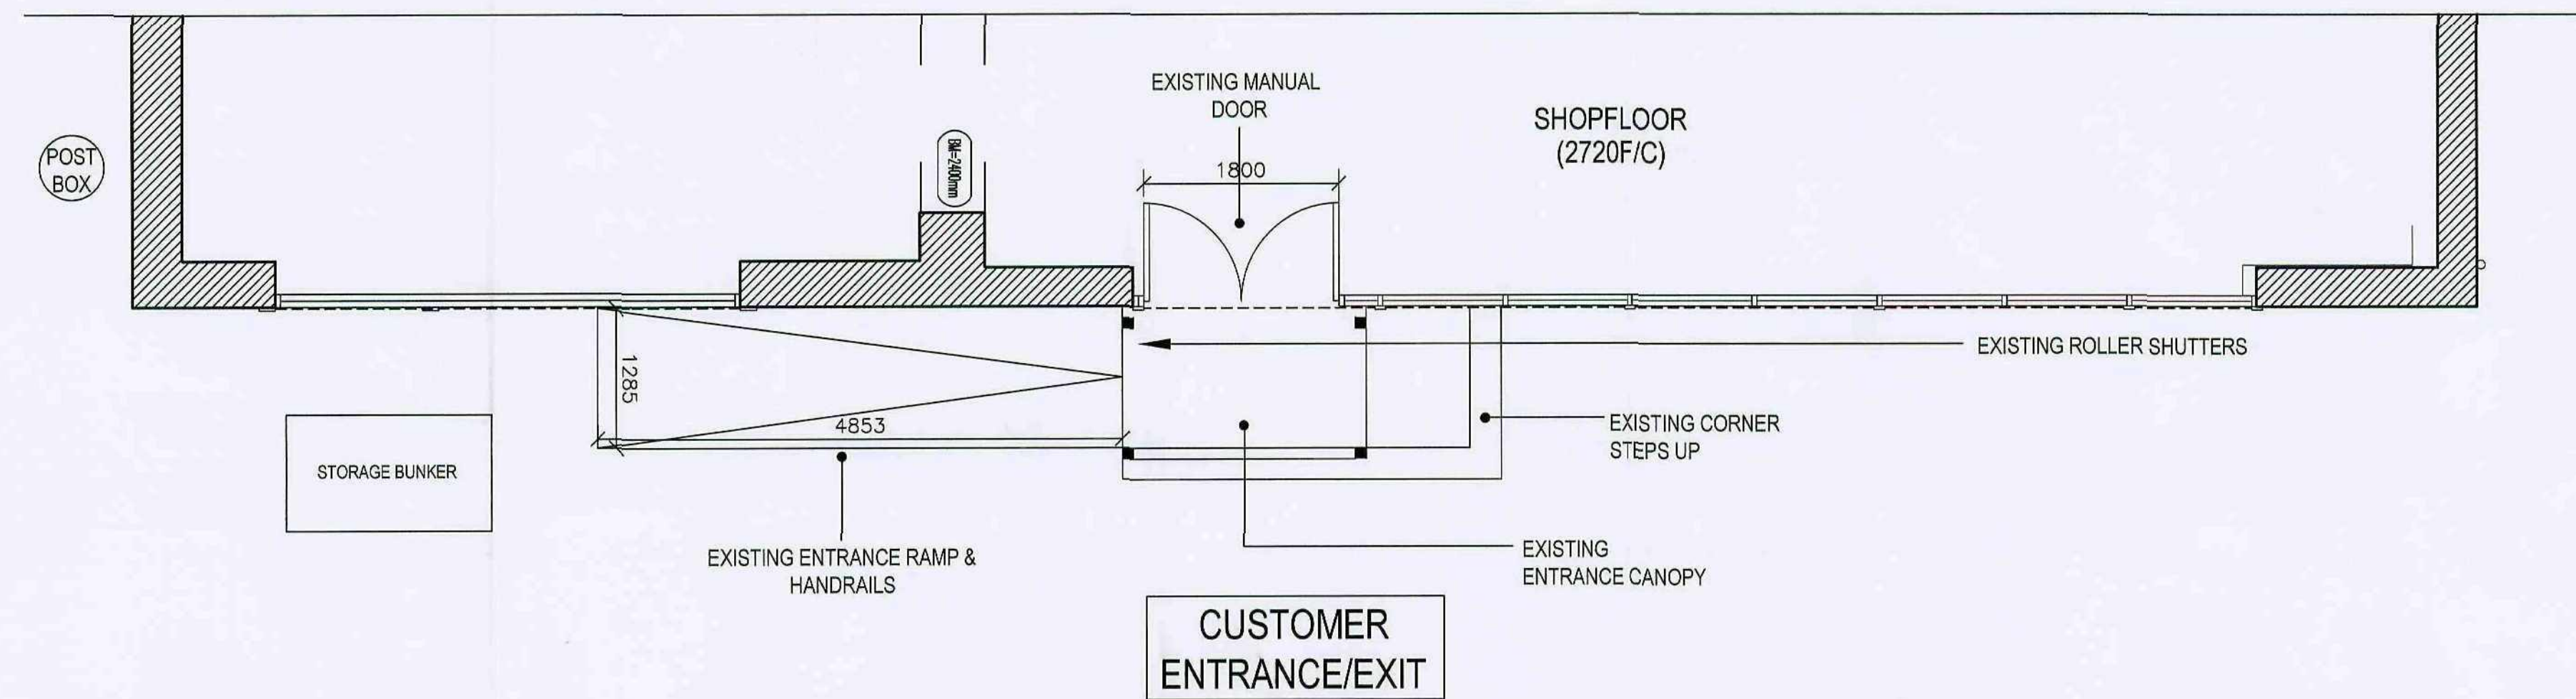


EXISTING FRONT (PART) PLAN

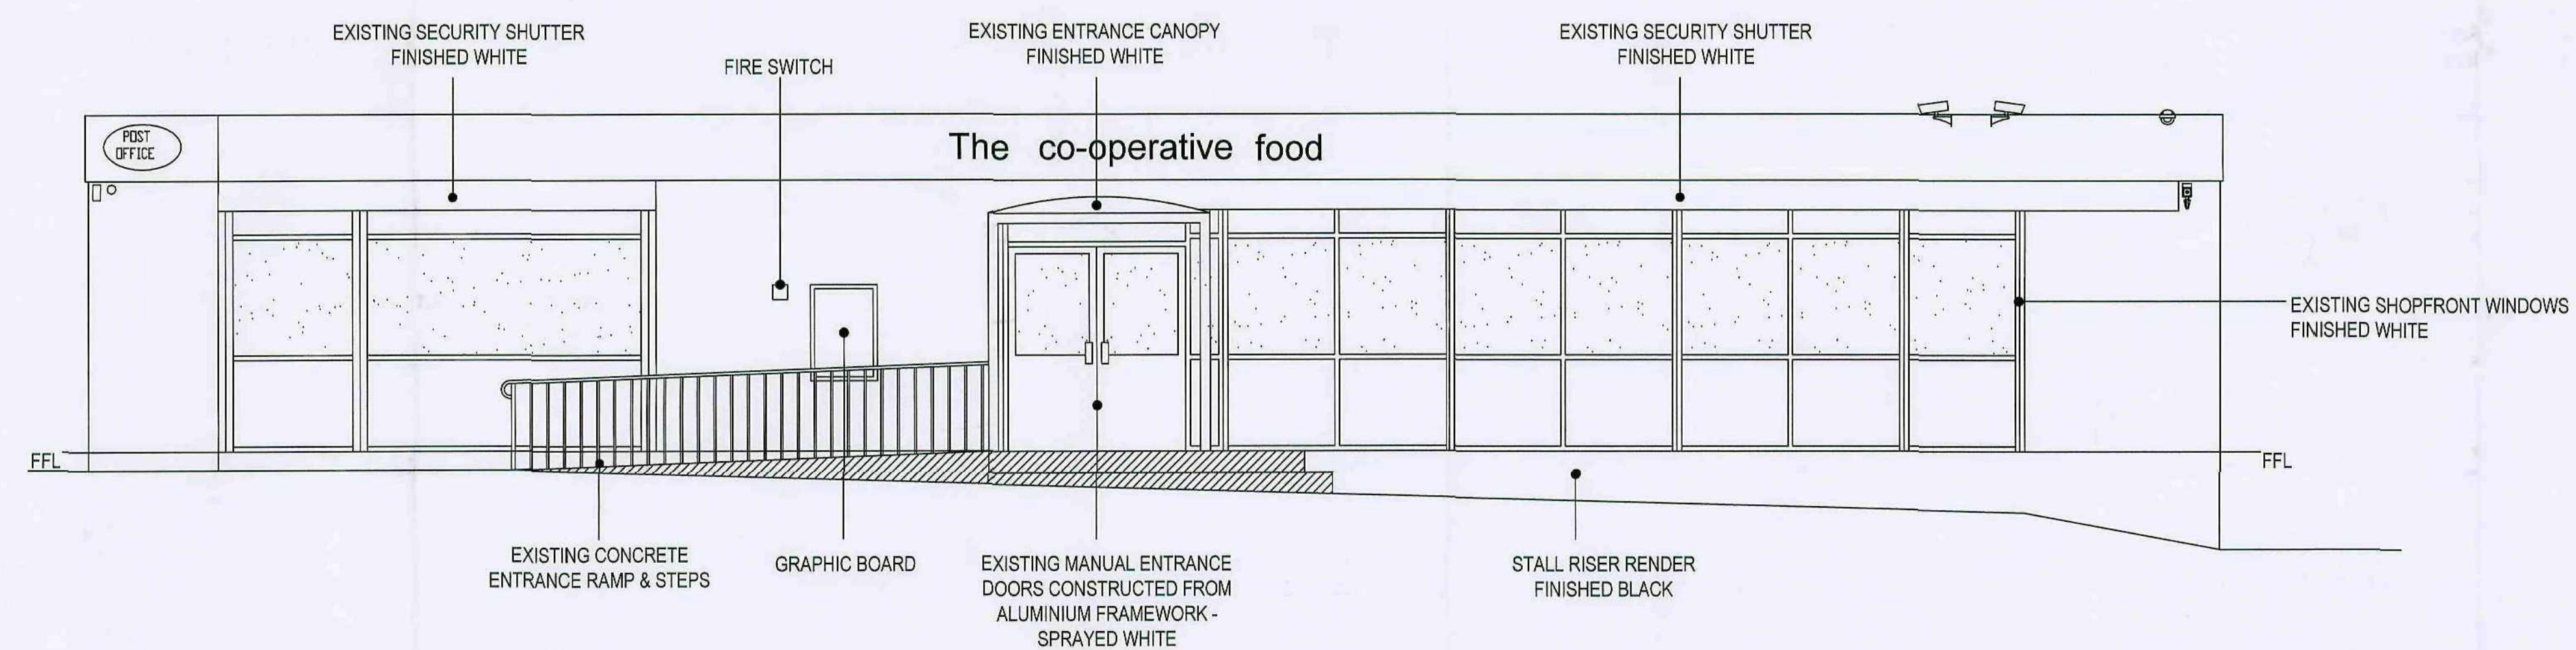

EXISTING FRONT ELEVATION

DRAWING NOTES

Please note: These drawings are for planning purposes only and should not be used for construction.

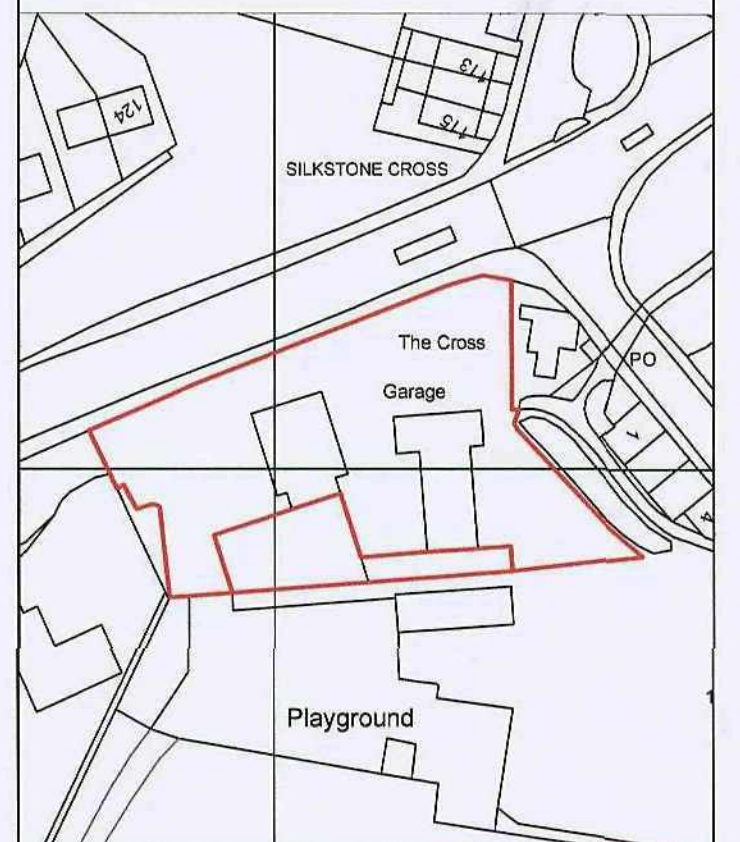


PLANNING


REV	DESCRIPTION	BY	DATE

CLIENT: Co-operative Group	
PROJECT: DEARNSIDE PFS	
ADDRESS: Co-operative Store The Cross Silkstone Barnsley S75 4LX	
TITLE: EXISTING SHOPFRONT - (PART)PLAN / ELEVATION	
DRAWN BY: RH	SCALE: 1:50
CHECKED: RM	DATE: 16/02/12
DRG NO:	REV:


THIS DRAWING AND ITS DATA IS THE PROPERTY OF EVOLVE DESIGN LIMITED & SHALL NOT BE REPRODUCED WITHOUT THE COMPANY'S CONSENT. DO NOT SCALE. WRITTEN DIMENSIONS TAKE PRECEDENCE. ANY DISCREPANCIES SHOULD BE REPORTED TO EVOLVE DESIGN LIMITED IMMEDIATELY. IF IN DOUBT ASK.

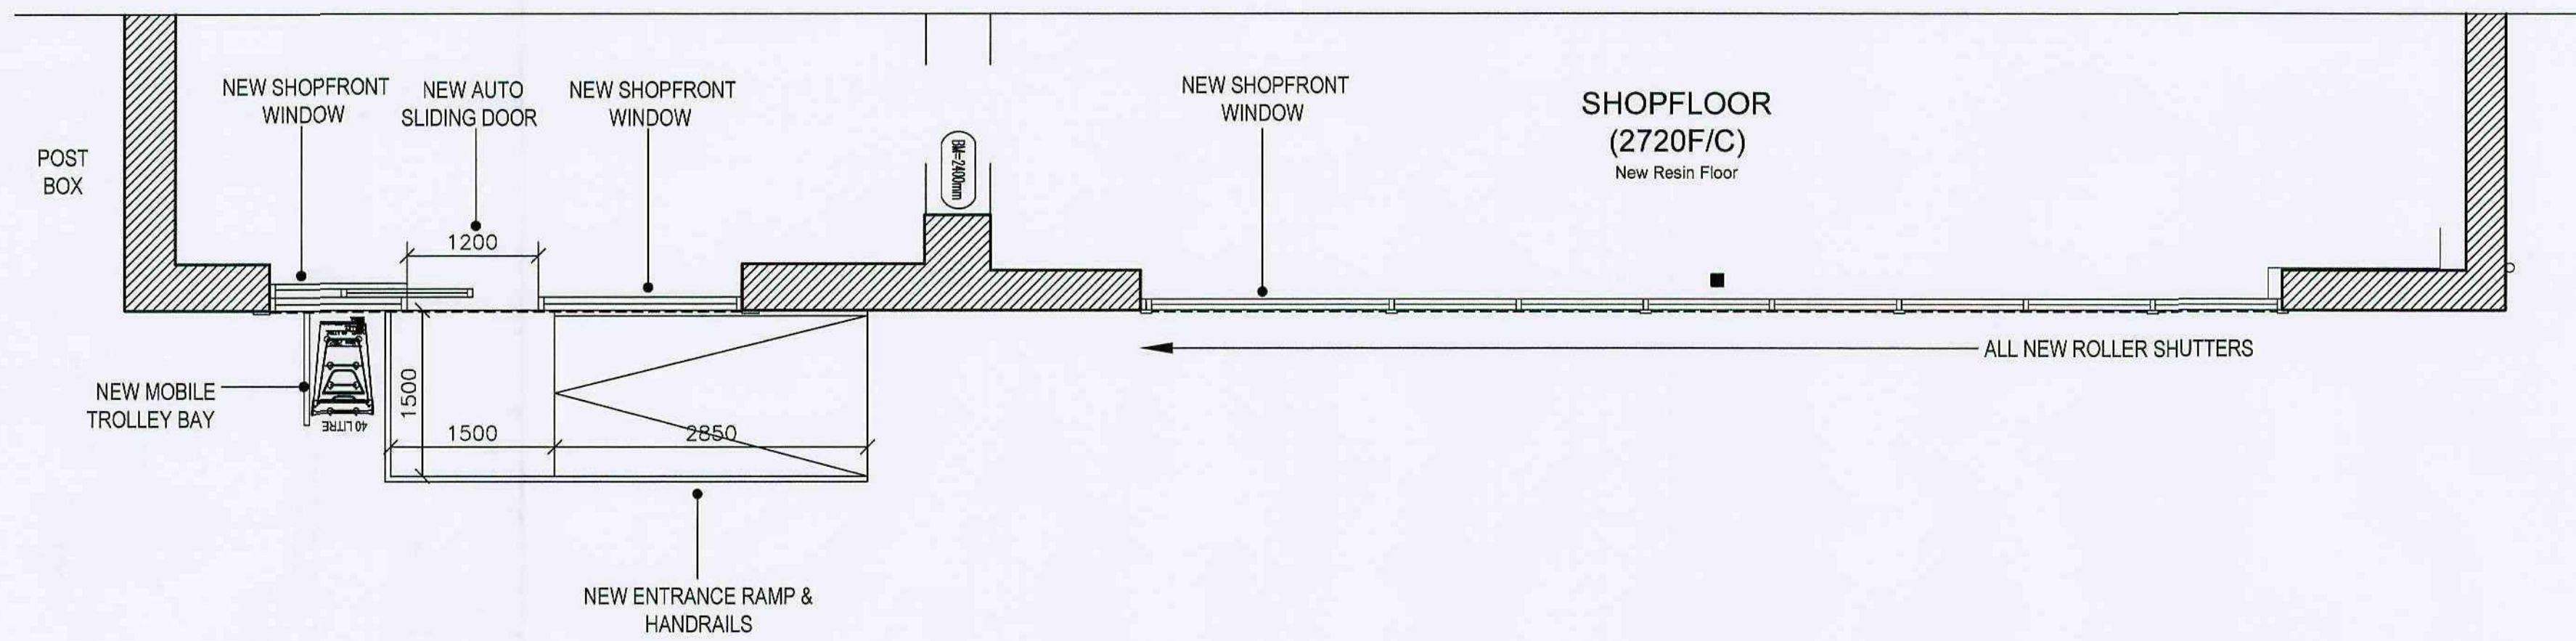


PROPOSED FRONT (PART) PLAN

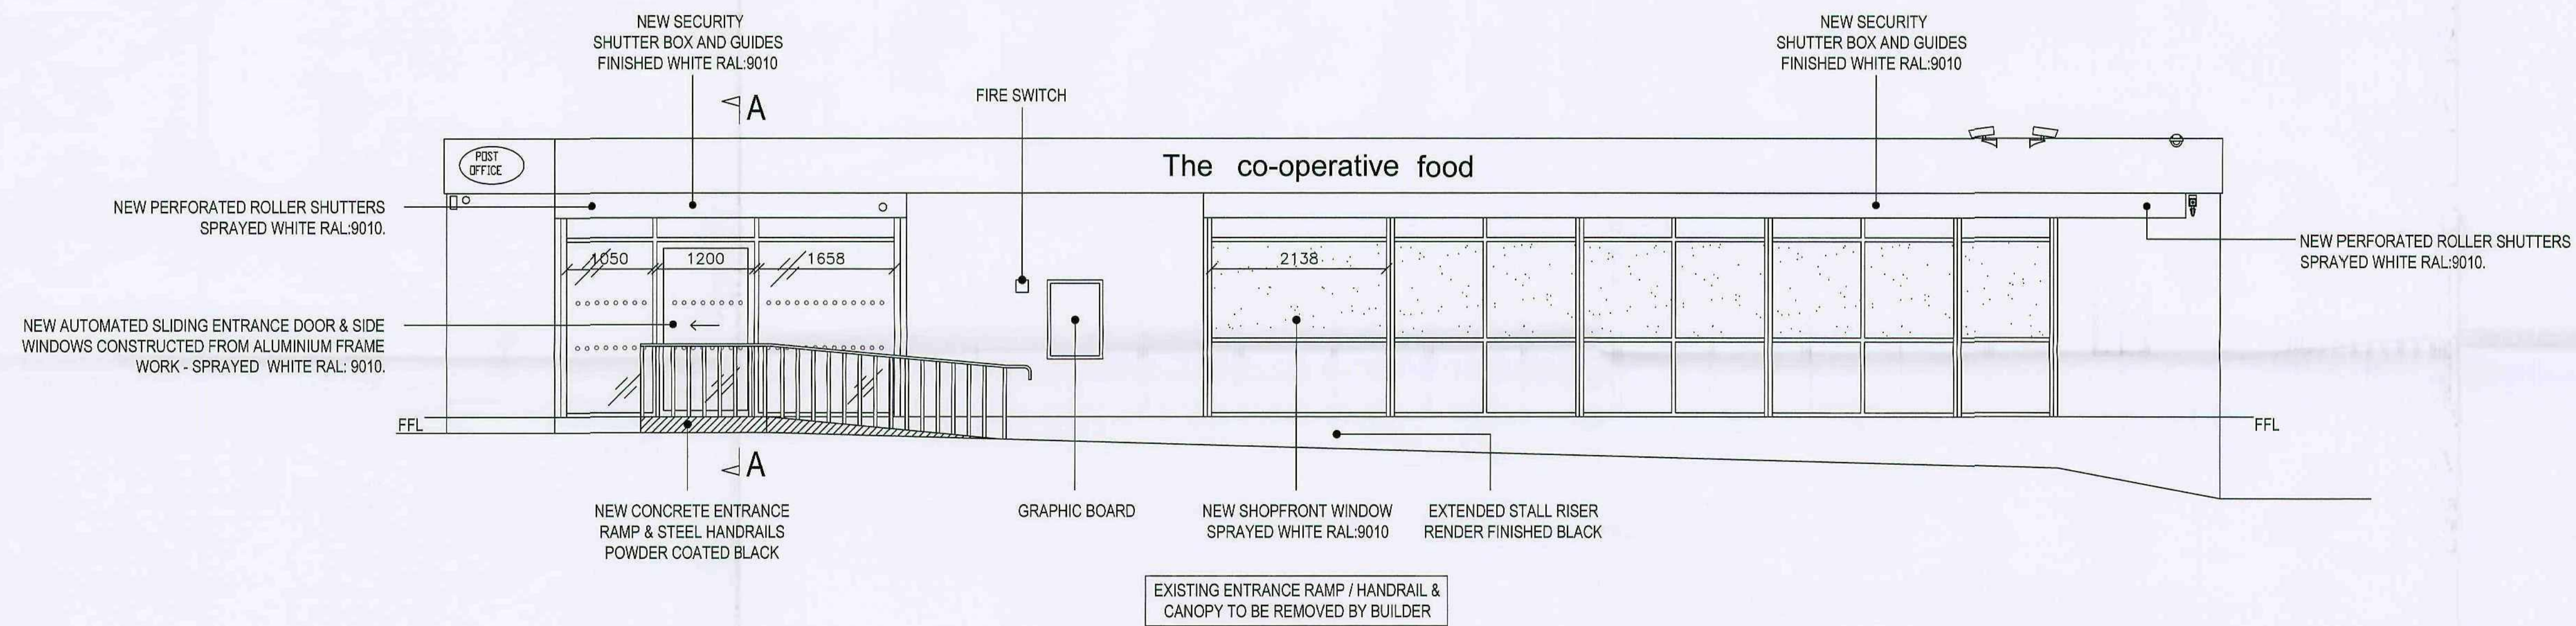

PROPOSED FRONT ELEVATION

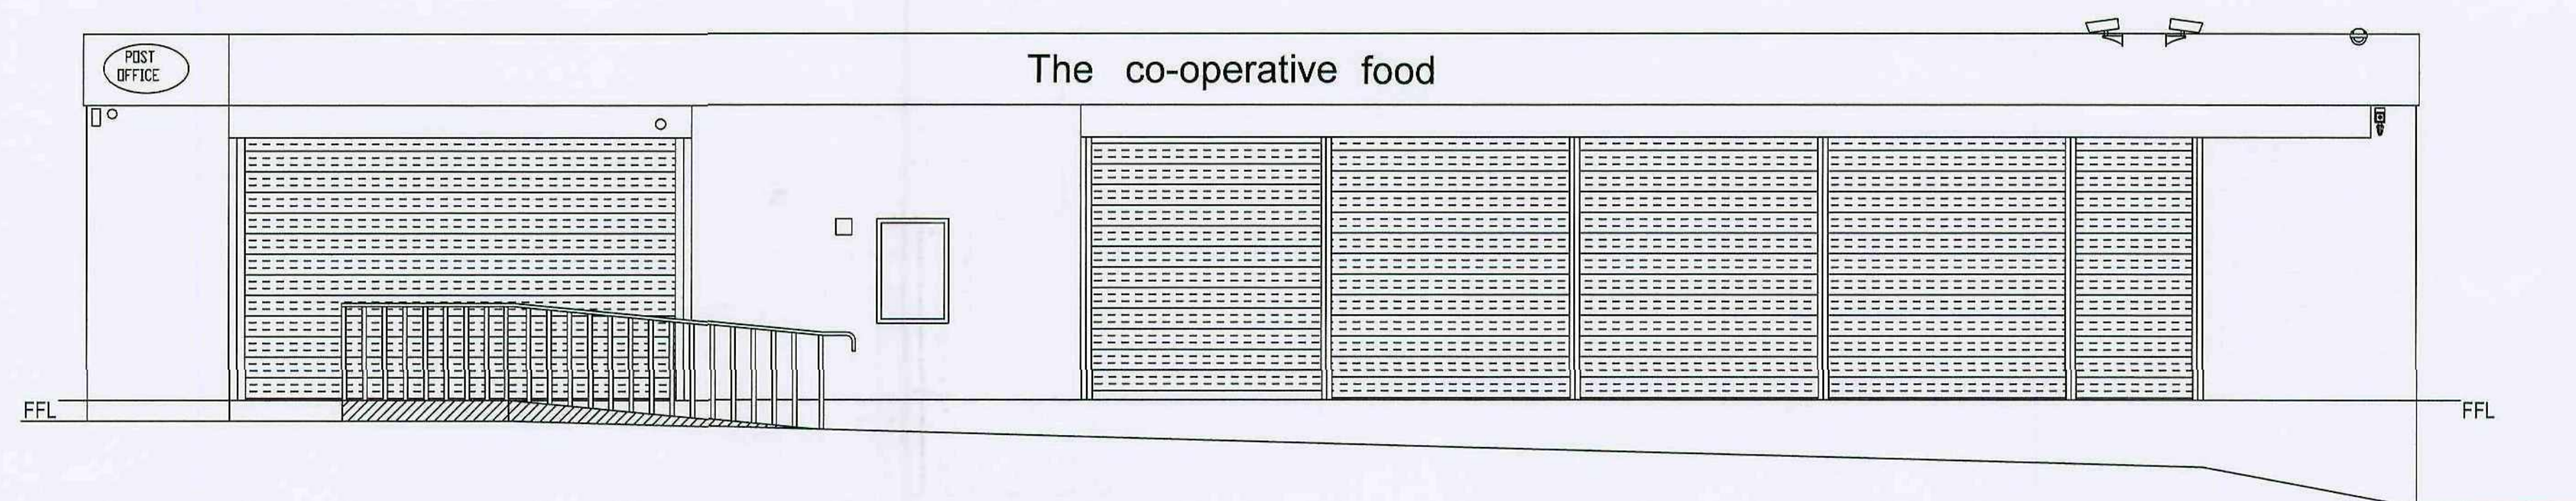


PROPOSED FRONT ELEVATION
INDICATING SHUTTERS IN CLOSED POSITION

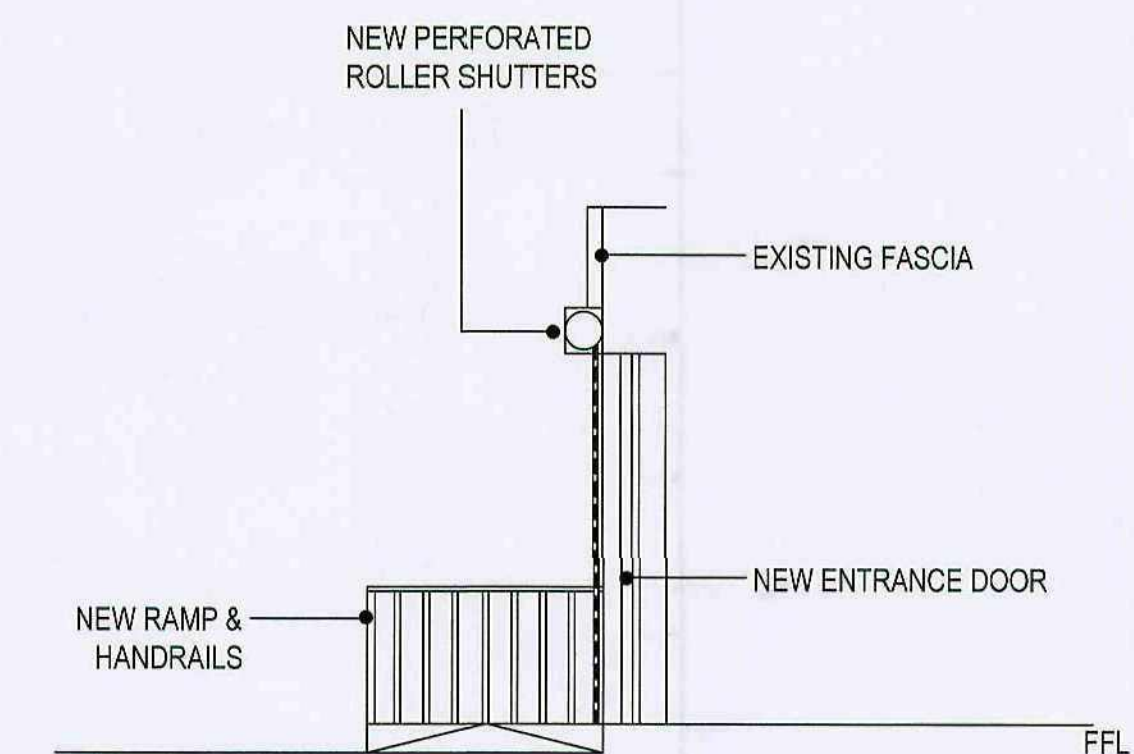

SECTION A-A

DRAWING NOTES

Please note: These drawings are for planning purposes only and should not be used for construction.

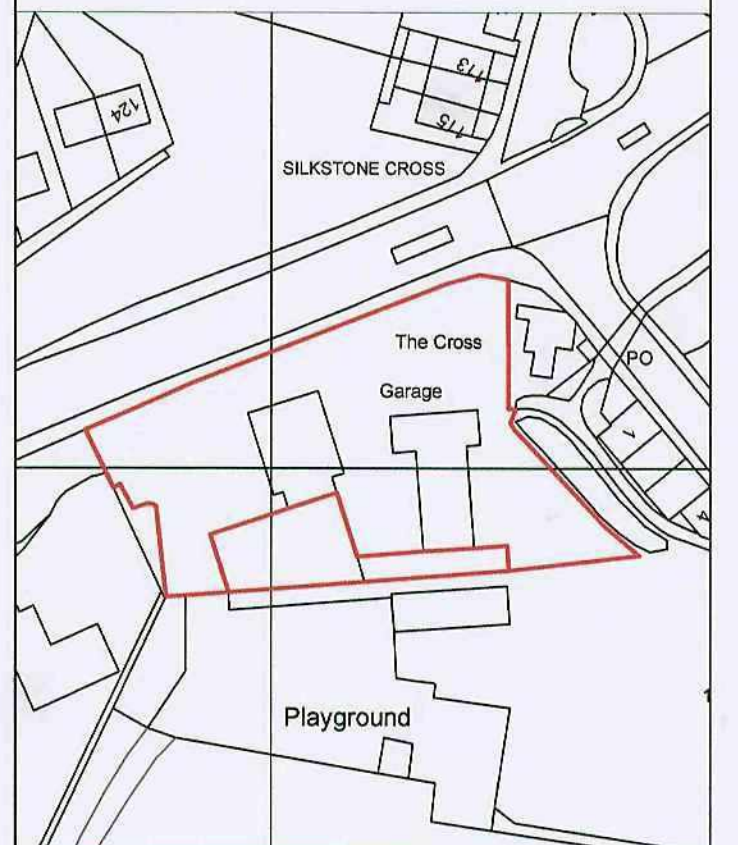


PLANNING

REV	DESCRIPTION	CLIENT	BY	DATE
Co-operative Group PROJECT: DEARNSIDE PFS ADDRESS: Co-operative Store The Cross Silkstone Barnsley S75 4LX TITLE: PROPOSED SHOPFRONT - (PART)PLAN / ELEVATION & SECTION DRAWN BY: RH SCALE: 1:50 @A1 DRAWN DATE: 16/02/12 REVISED DATE: CHECKED: RM DRG NO: BASED ON CO-OP DRAWING NO: DEARNSIDE - P2 - F2 - M0				

THIS DRAWING AND ITS DATA IS THE PROPERTY OF EVOLVE DESIGN LIMITED & SHALL NOT BE REPRODUCED WITHOUT THE COMPANY'S CONSENT. DO NOT SCALE. WRITTEN DIMENSIONS TAKE PRECEDENCE. ANY DISCREPANCIES SHOULD BE REPORTED TO EVOLVE DESIGN LIMITED IMMEDIATELY. IF IN DOUBT ASK.

DRAWING NOTES

Please note: These drawings are for planning purposes only and should not be used for construction.

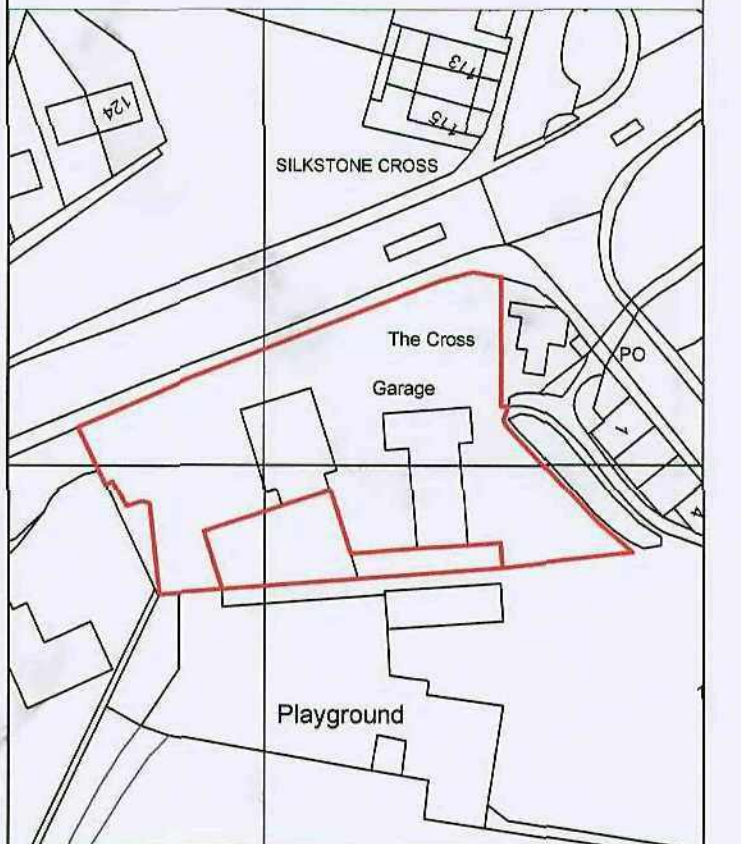

PLANNING

REV	DESCRIPTION	BY	DATE

CLIENT Co-operative Group			
PROJECT DEARNSIDE PFS			
ADDRESS Co-operative Store The Cross Silkstone Barnsley S75 4LX			
TITLE PROPOSED - CAR PARKING LAYOUT			
DRAWN BY RH	SCALE 1:00 @A1	DRAWN DATE 16/02/12	REVISED DATE
CHECKED RM			
DRG NO BASED ON CO-OP DRAWING NO: DEARNSIDE - P2 - F2 - M0			

THIS DRAWING AND ITS DATA IS THE PROPERTY OF EVOLVE DESIGN LIMITED & SHALL NOT BE REPRODUCED WITHOUT THE COMPANY'S CONSENT. DO NOT SCALE. WRITTEN DIMENSIONS TAKE PRECEDENCE. ANY DISCREPANCIES SHOULD BE REPORTED TO EVOLVE DESIGN LIMITED IMMEDIATELY. IF IN DOUBT ASK.

NOBLETHORPE LANE

CARPARK
ENTRANCE

CAR PARK

GARAGE FORECOURT

NEW
PARKING
BAY

CAR WASH

NEW REFRIGERATION
PLANT UNIT

DASHED LINE INDICATES
POSITION OF EXISTING CAR
WASH AREA TO BE REMOVED

