

Notes:

Planning drawings, not to be used for construction or building regulation purposes

Revision: --

Revision List:



Project Name: Hilltop Farm, Hemingfield

Drawing Title: North & East Elevations - Proposed

Drawing Number: 1026/TP/005

Scale: 1:100@A3

Date: Feb 11

MATERIALS

Roof - Blue slate with matching ridge, dark grey aluminium verge trim
Walls to ground floor - coloured render
Walls to first floor - Western red cedar vertical boards with dark stain
Aluminium/ steel gutters & downpipes
Cedar fascias
Windows, cills & surrounds to be dark stained timber, Opal opaque glazing to external doors and bathroom windows
Stained timber post & rail fencing
Golden gravel ground cover


Ridge
+7.40m

Top of wallplate
+5.90m

First Floor FFL
+02.85m

External Level
+00.00m

Ground Floor FFL
+00.15m

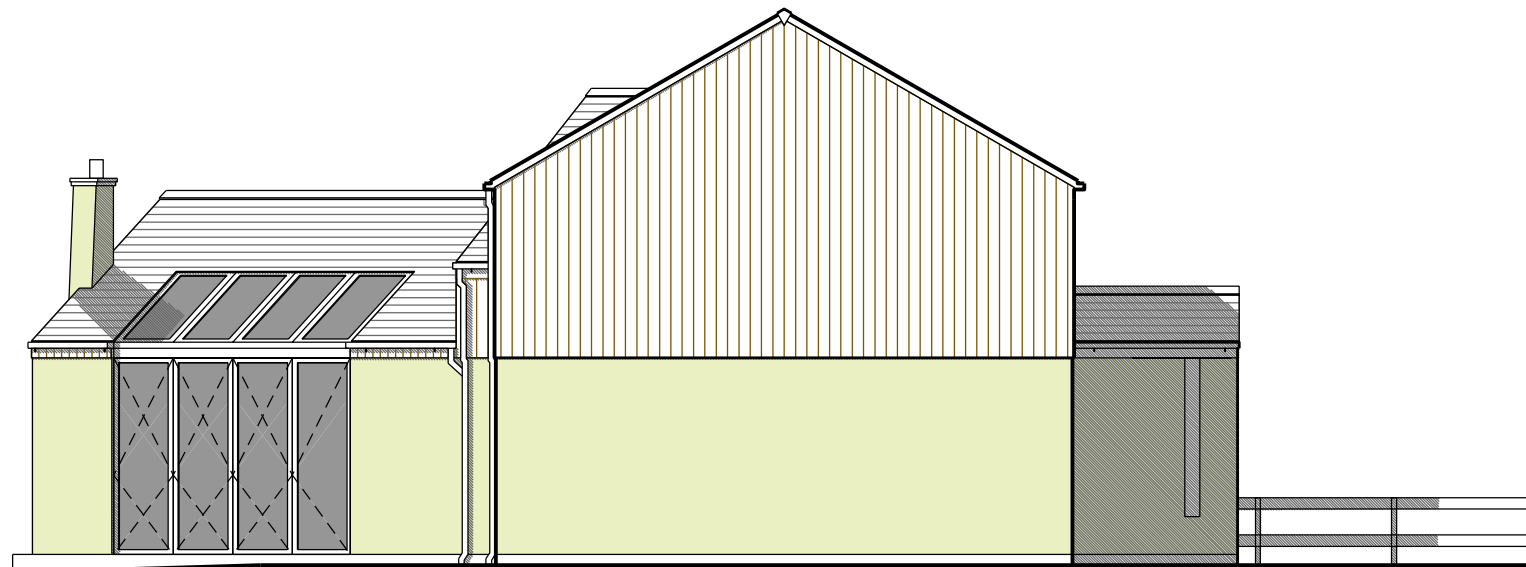

NORTH ELEVATION

FARMSHEDS BEYOND SHOWN DOTTED


Ridge
+7.40m

Top of wallplate
+5.90m

First Floor FFL
+02.85m

Ground Floor FFL
+00.15m

External Level
+00.00m

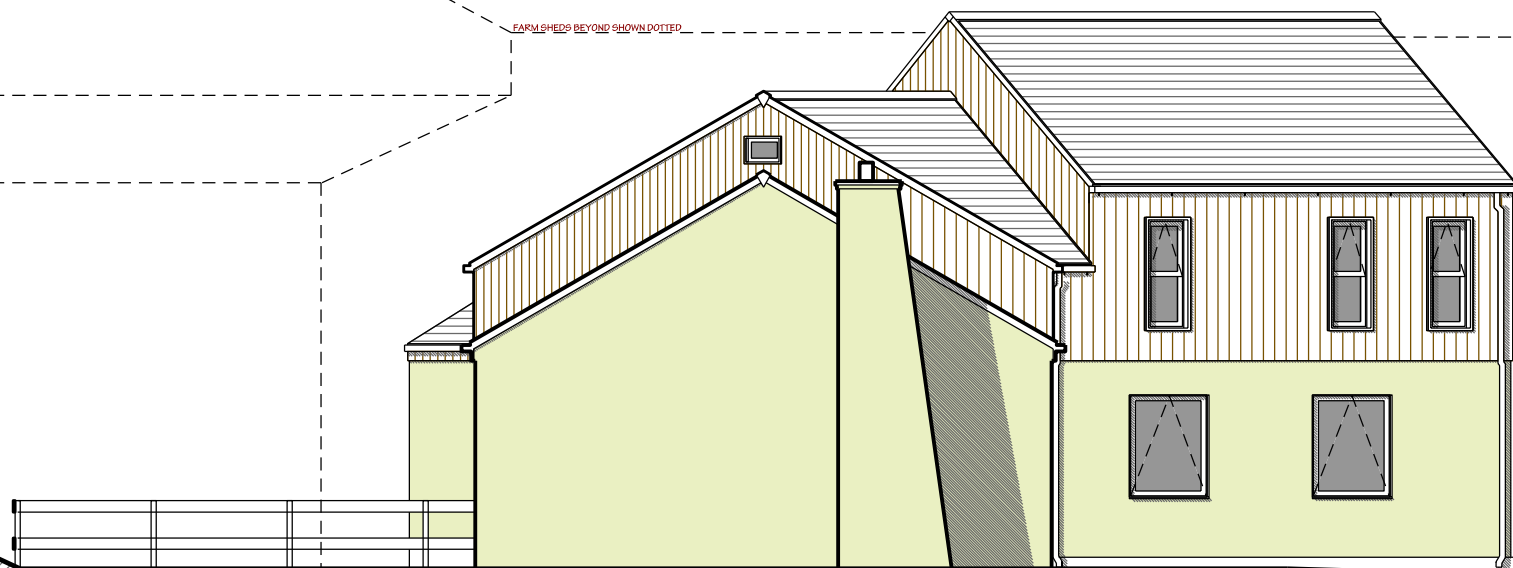

EAST ELEVATION