



A First Floor and Notes added Nov 08


REVISION		DATE	DR	CH
Architectural Design Partnership		Kirkcaldy 9 Castle Road Colne Lancashire BB8 7AR Tel: 01282 861876		
PROJECT PROPOSED STATION AT AL-MURAD SUMMER LANE BARNESLEY				
DRAWING TITLE AS EXISTING				
THIS DRAWING IS COPYRIGHT THIS DRAWING IS NOT TO BE REPRODUCED OR TRANSMITTED IN ANY FORM OR BY ANY MEANS WITHOUT THE WRITTEN PERMISSION OF THE ARCHITECT AND TO BE NOTIFIED OF ANY VIOLATIONS				
DRAWN	K J NOLAN	DATE	OCT 2008	
CHECKED		SCALE	1:100	
DRAWING NO		404/1A		

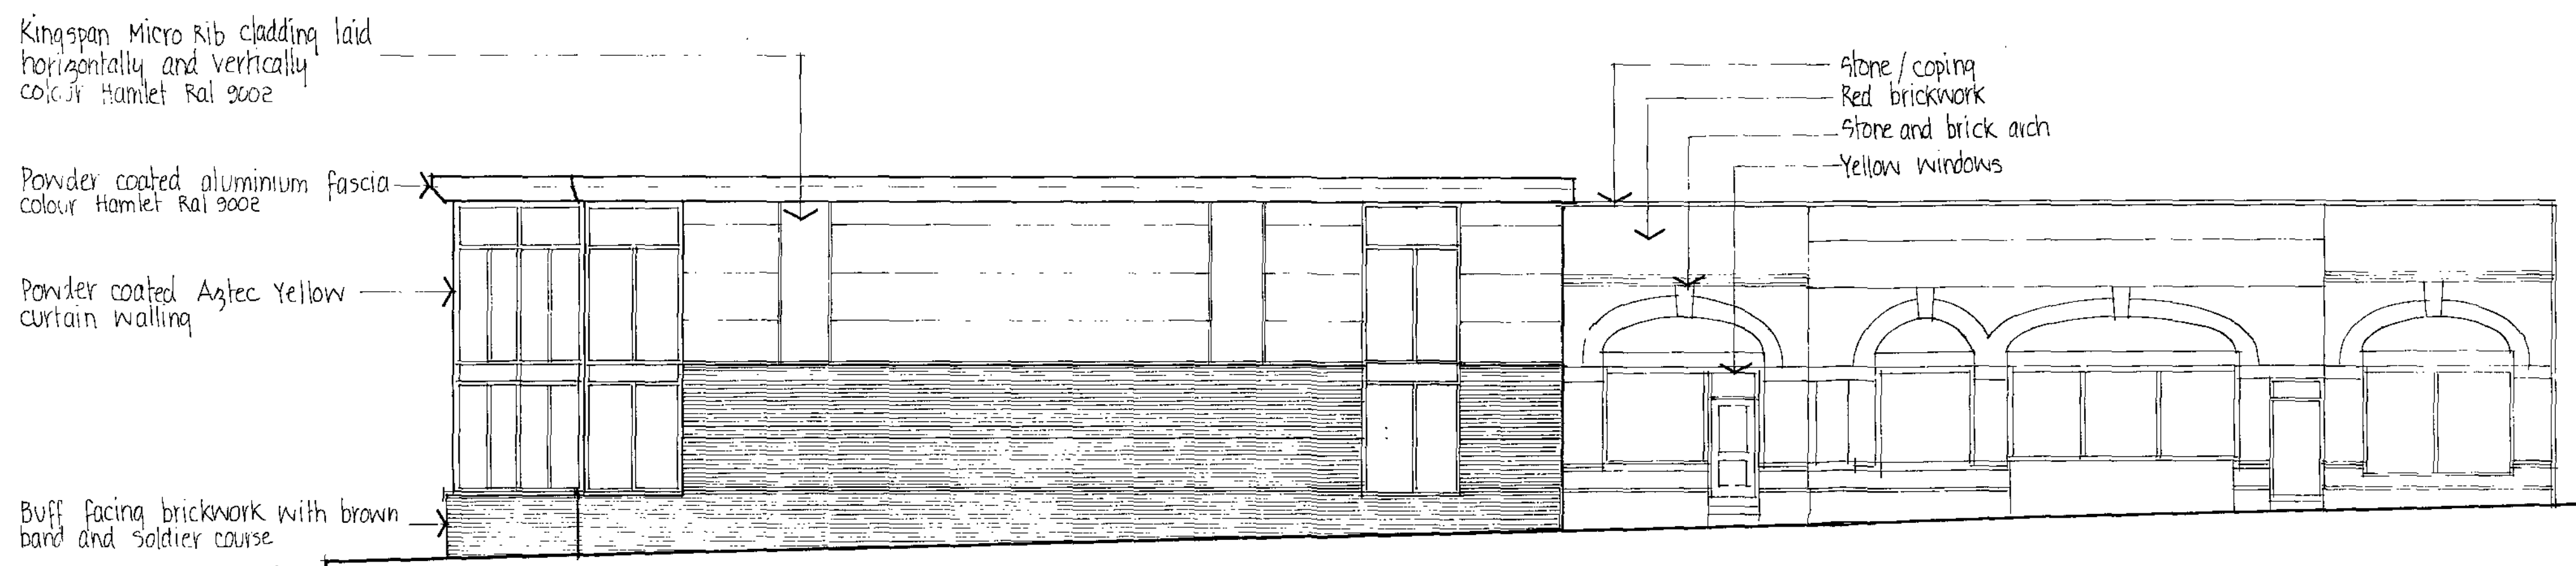


SUMMER LANE ELEVATION

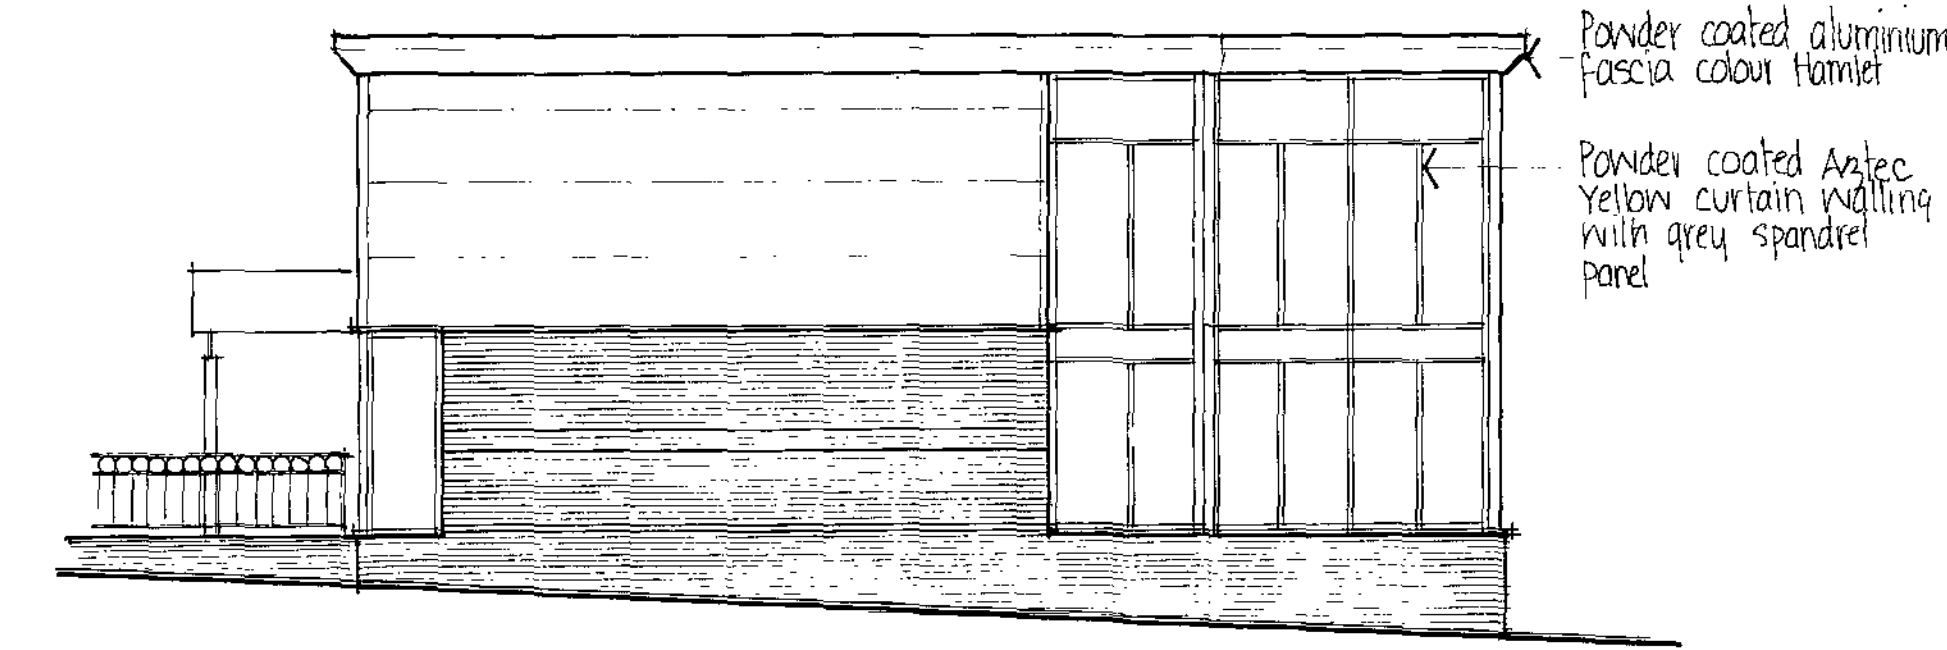

STATION ROAD ELEVATION

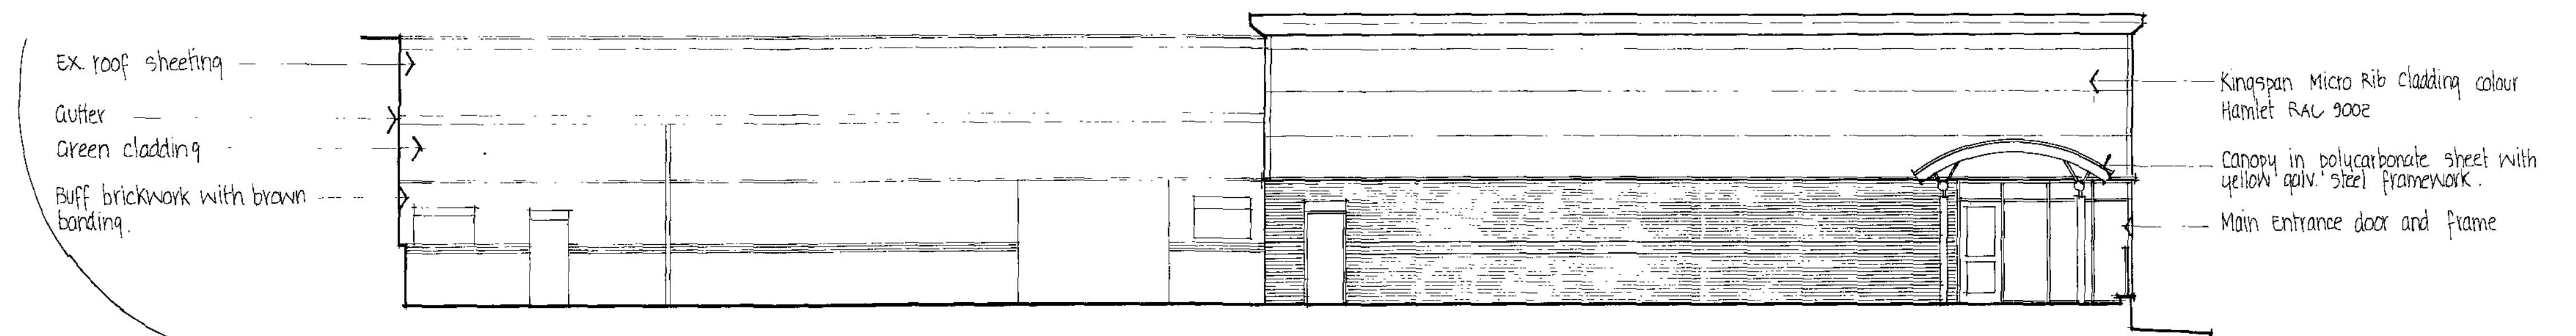

REAR ELEVATION

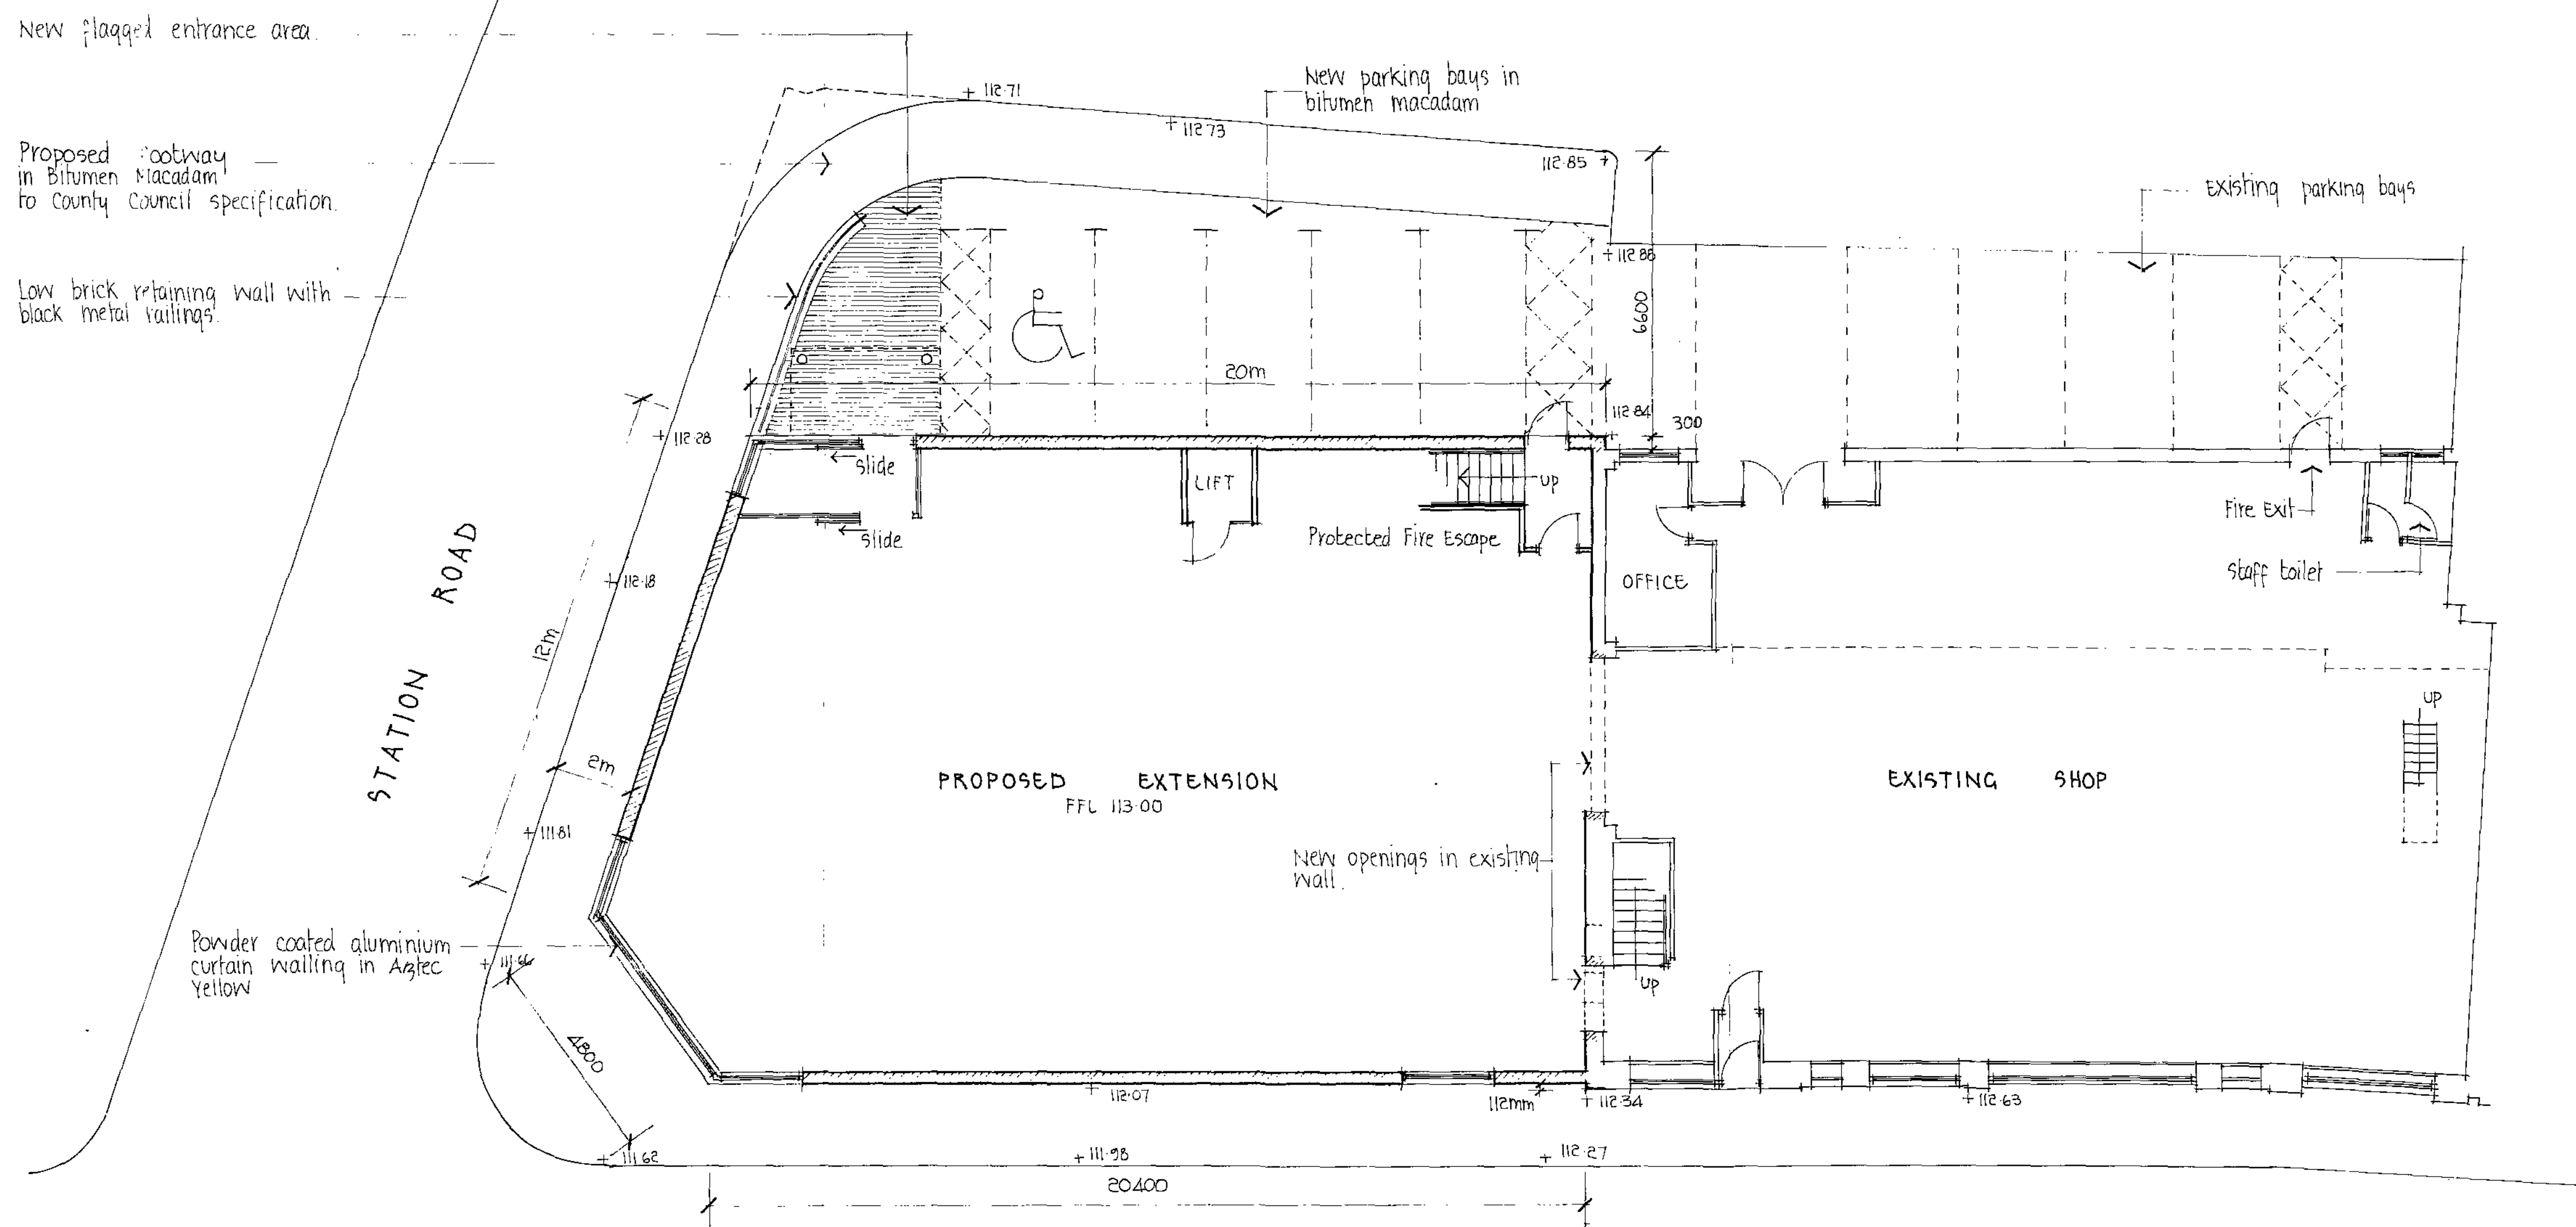


New boundary wall gutter


Metal parapet

Goosewing grey profiled steel
roof sheets


secret gutter

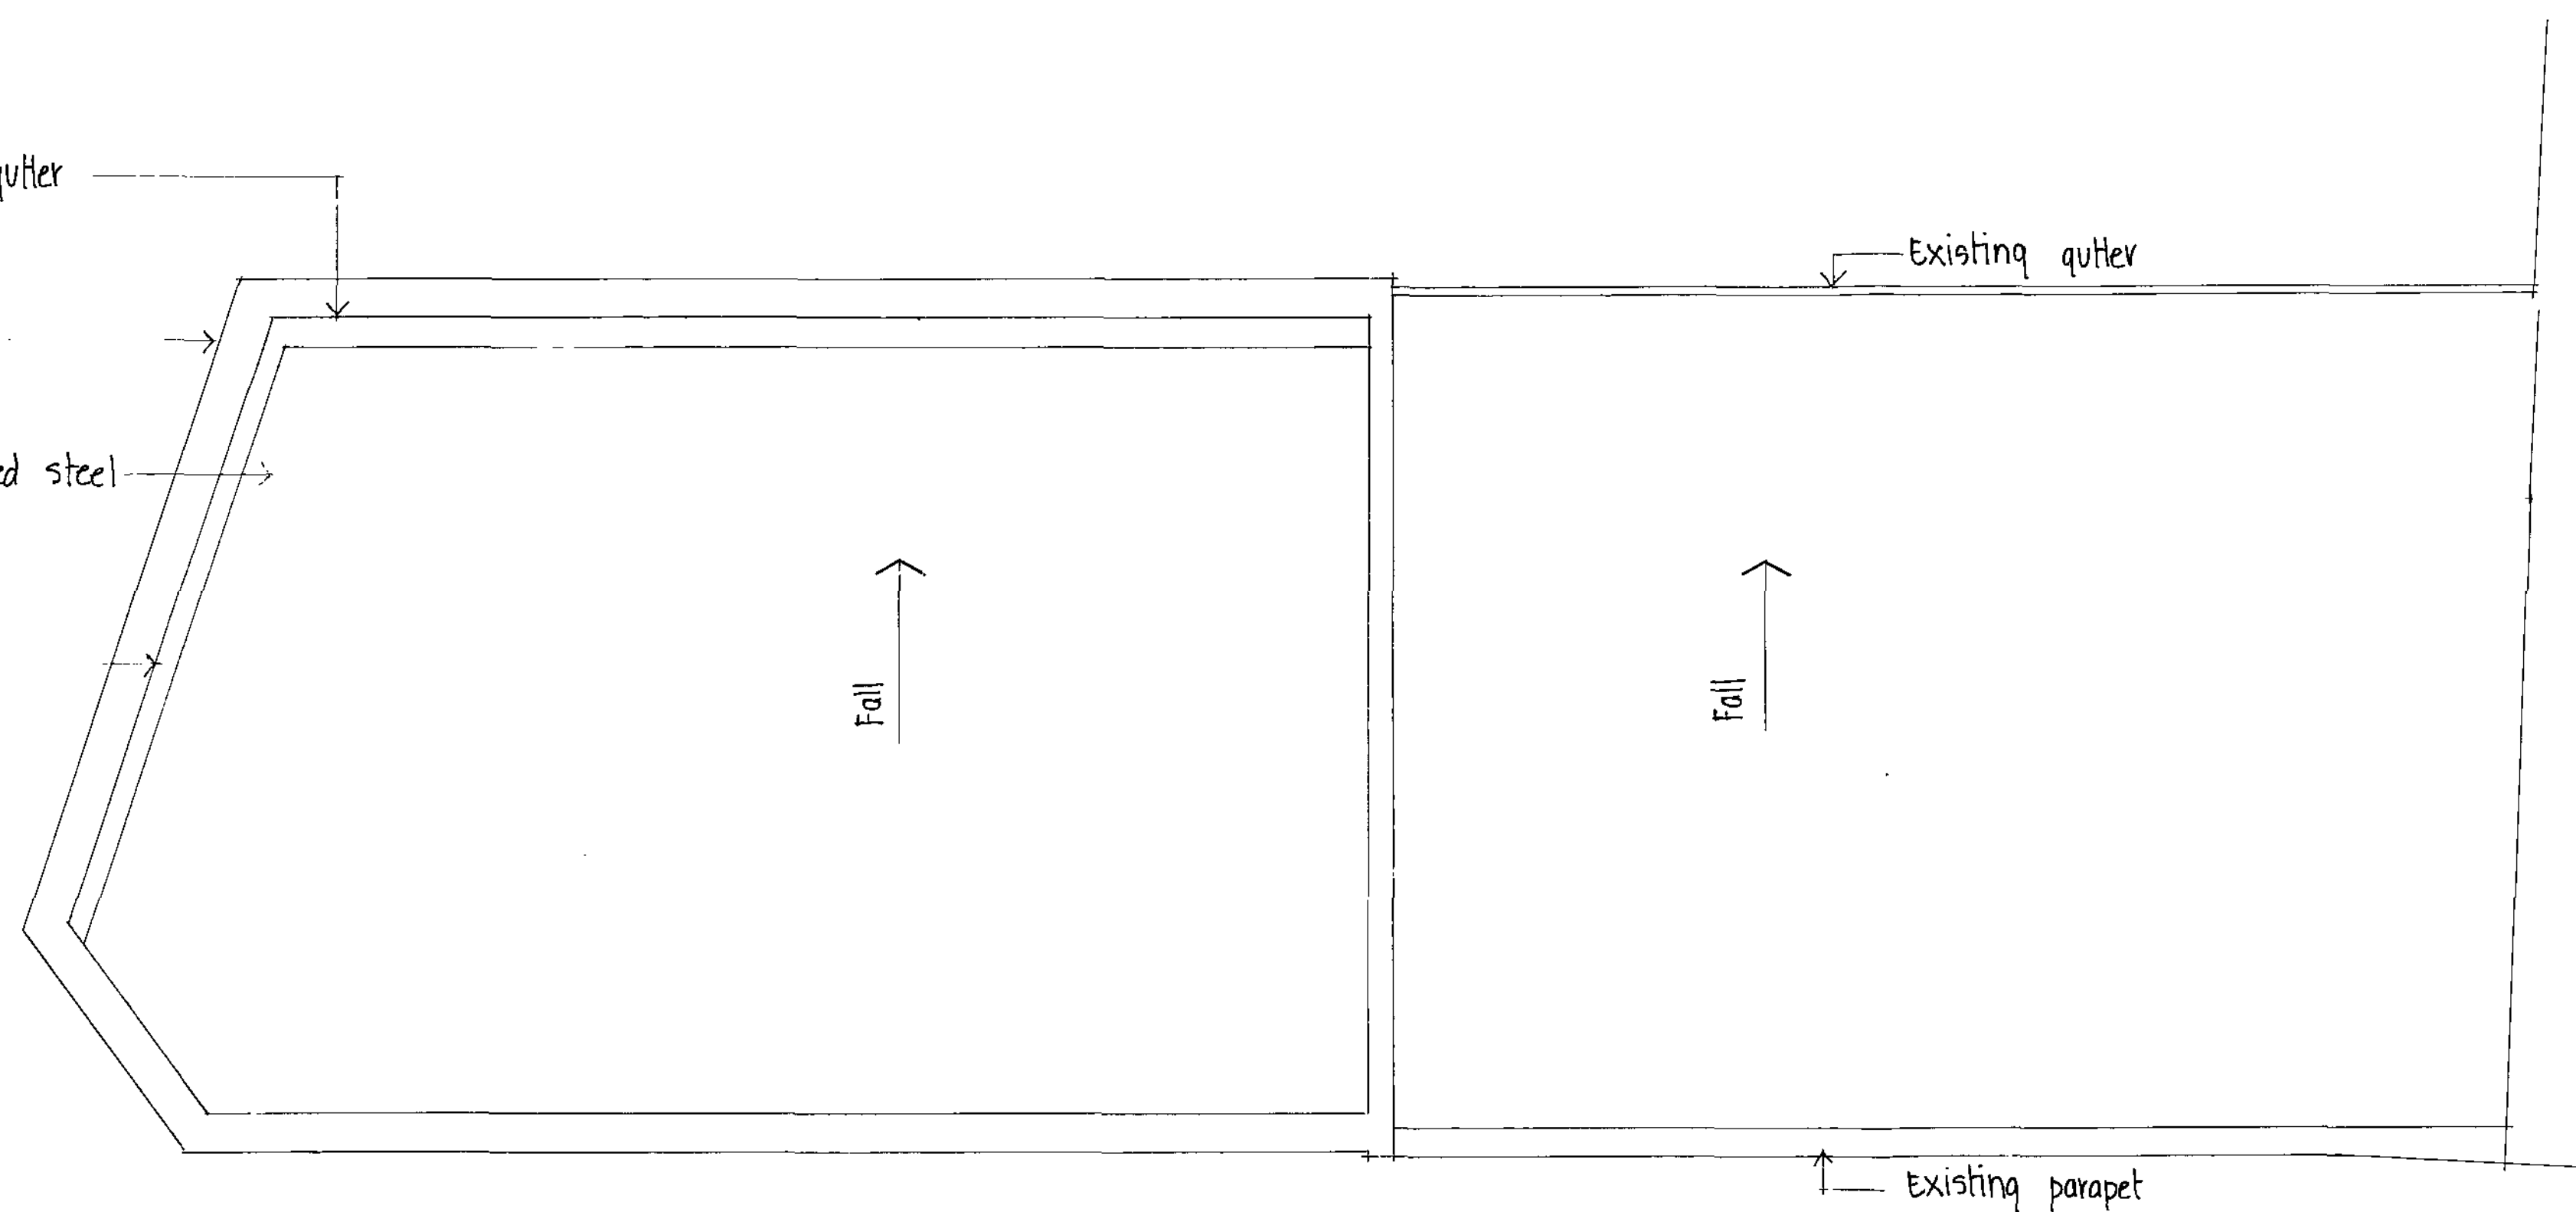


ROOF PLAN

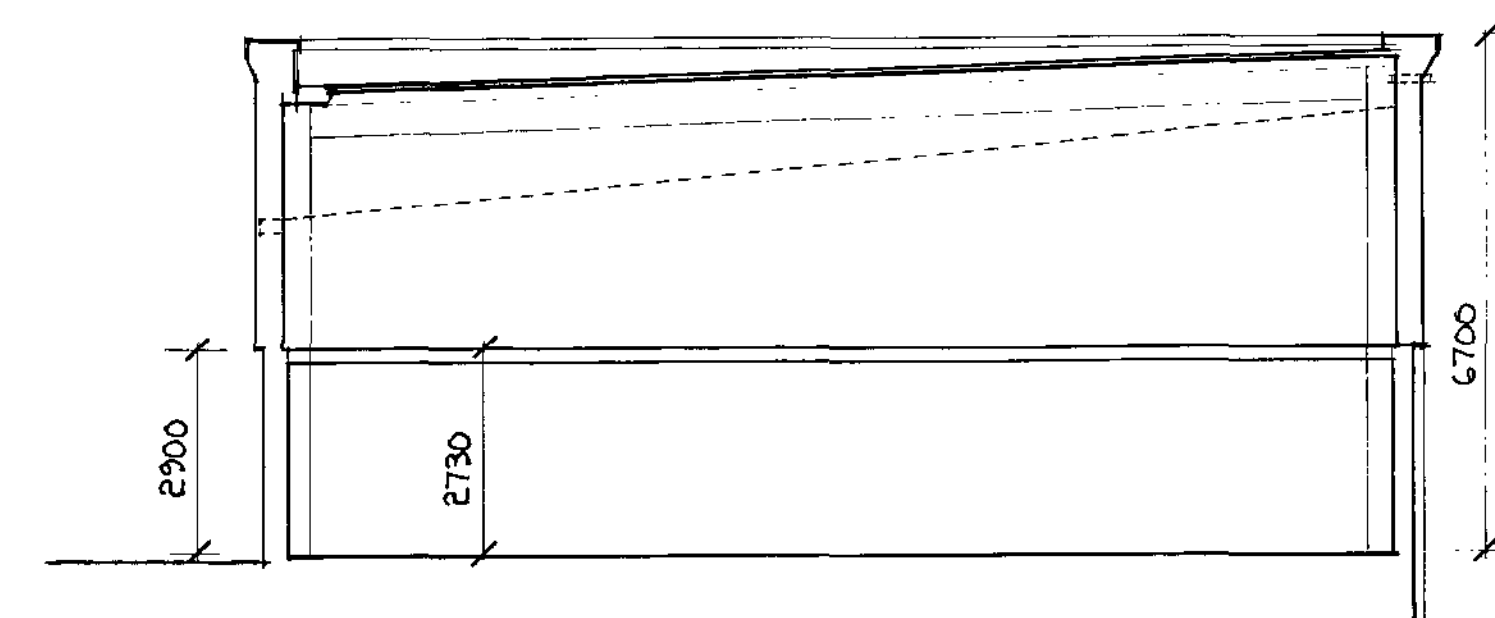

SECTION

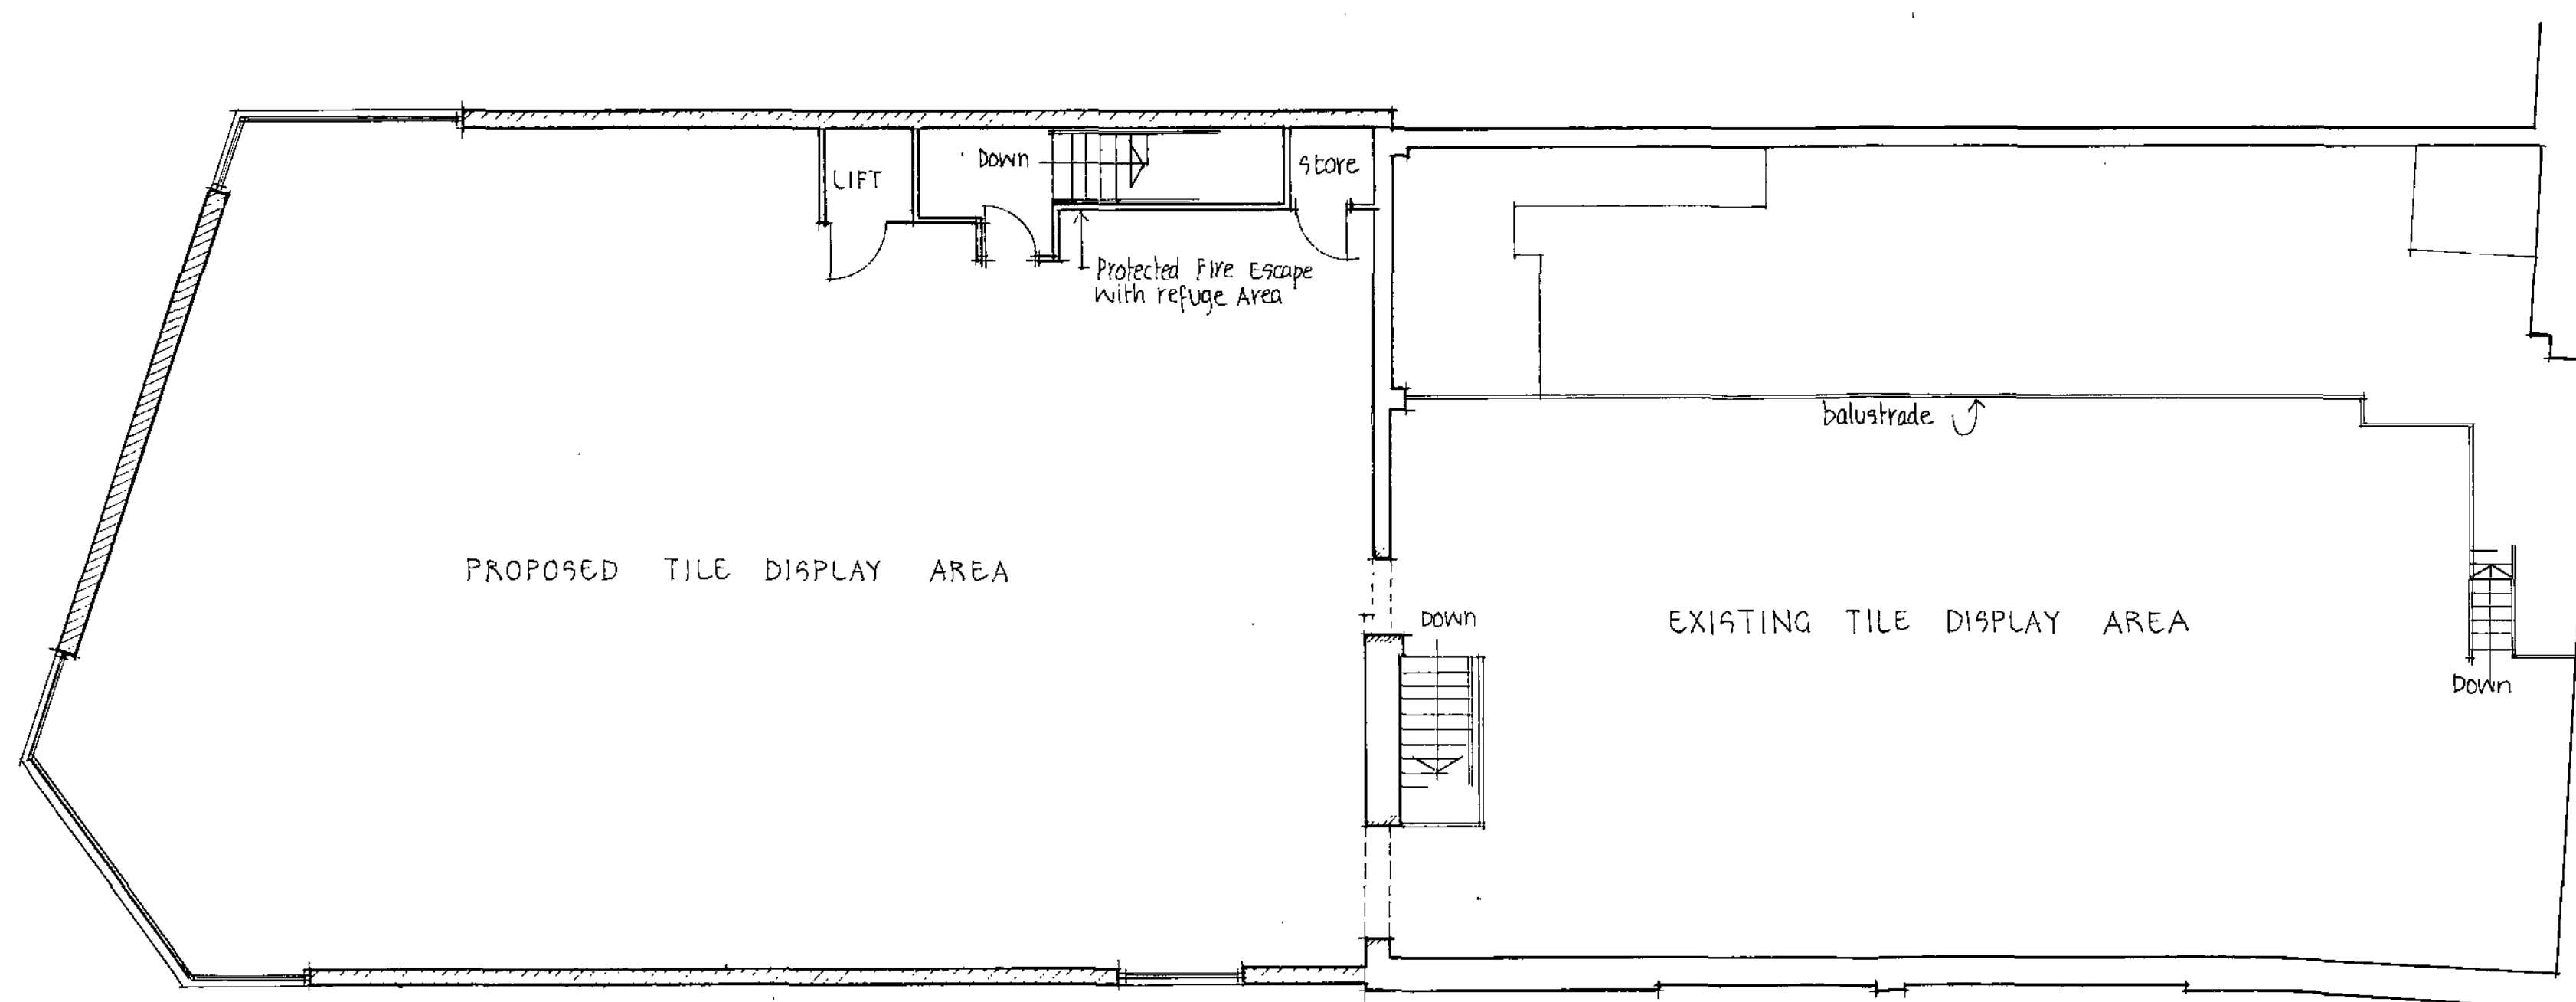

FIRST FLOOR PLAN

 

Barnsley Metropolitan
Borough Council
17 DEC 2008
Corporate Mail Room

REVISION	DATE	DR	CH
Architectural Design Partnership			
PROJECT PROPOSED EXTENSION AT AL-MURAD SUMMER LANE BARNSELY			
DRAWING TITLE FIRST FLOOR PLAN, ROOF PLAN AND ELEVATIONS			
THIS DRAWING IS COPYRIGHT THIS DRAWING IS NOT TO BE REPRODUCED ALL DIMENSIONS TO BE CHECKED ON SITE BUT NOT TO BE NOTIFIED OF ANY ERRORS			
DRAWN	K J NOLAN	DATE	DEC 2008
CHECKED		SCALE	1:100
DRAWING NO		404/3	