

Notes:

PLANNING DRAWINGS - THIS DRAWING SHOULD NOT BE USED FOR ANY OTHER PURPOSES THAN THAT SPECIFIED HERE

COPYRIGHT - THIS DRAWING MAY NOT BE REPRODUCED OR MODIFIED IN WHOLE OR PART BY ANY PERSON OR ORGANISATION WITHOUT THE ARCHITECTS CONSENT. ISUING COPIES TO THIRD PARTIES MAY NOT BE DONE WITHOUT THE ARCHITECTS CONSENT

Revision: --

Revision List:

0 5m


Project/ Client: 8 Hardwick Gr/ Crosby

Drawing Title: Floor Plans - PROPOSED


Drawing Number: 2149/TP/005

Scale at A3: 1:100


Date: Oct 22

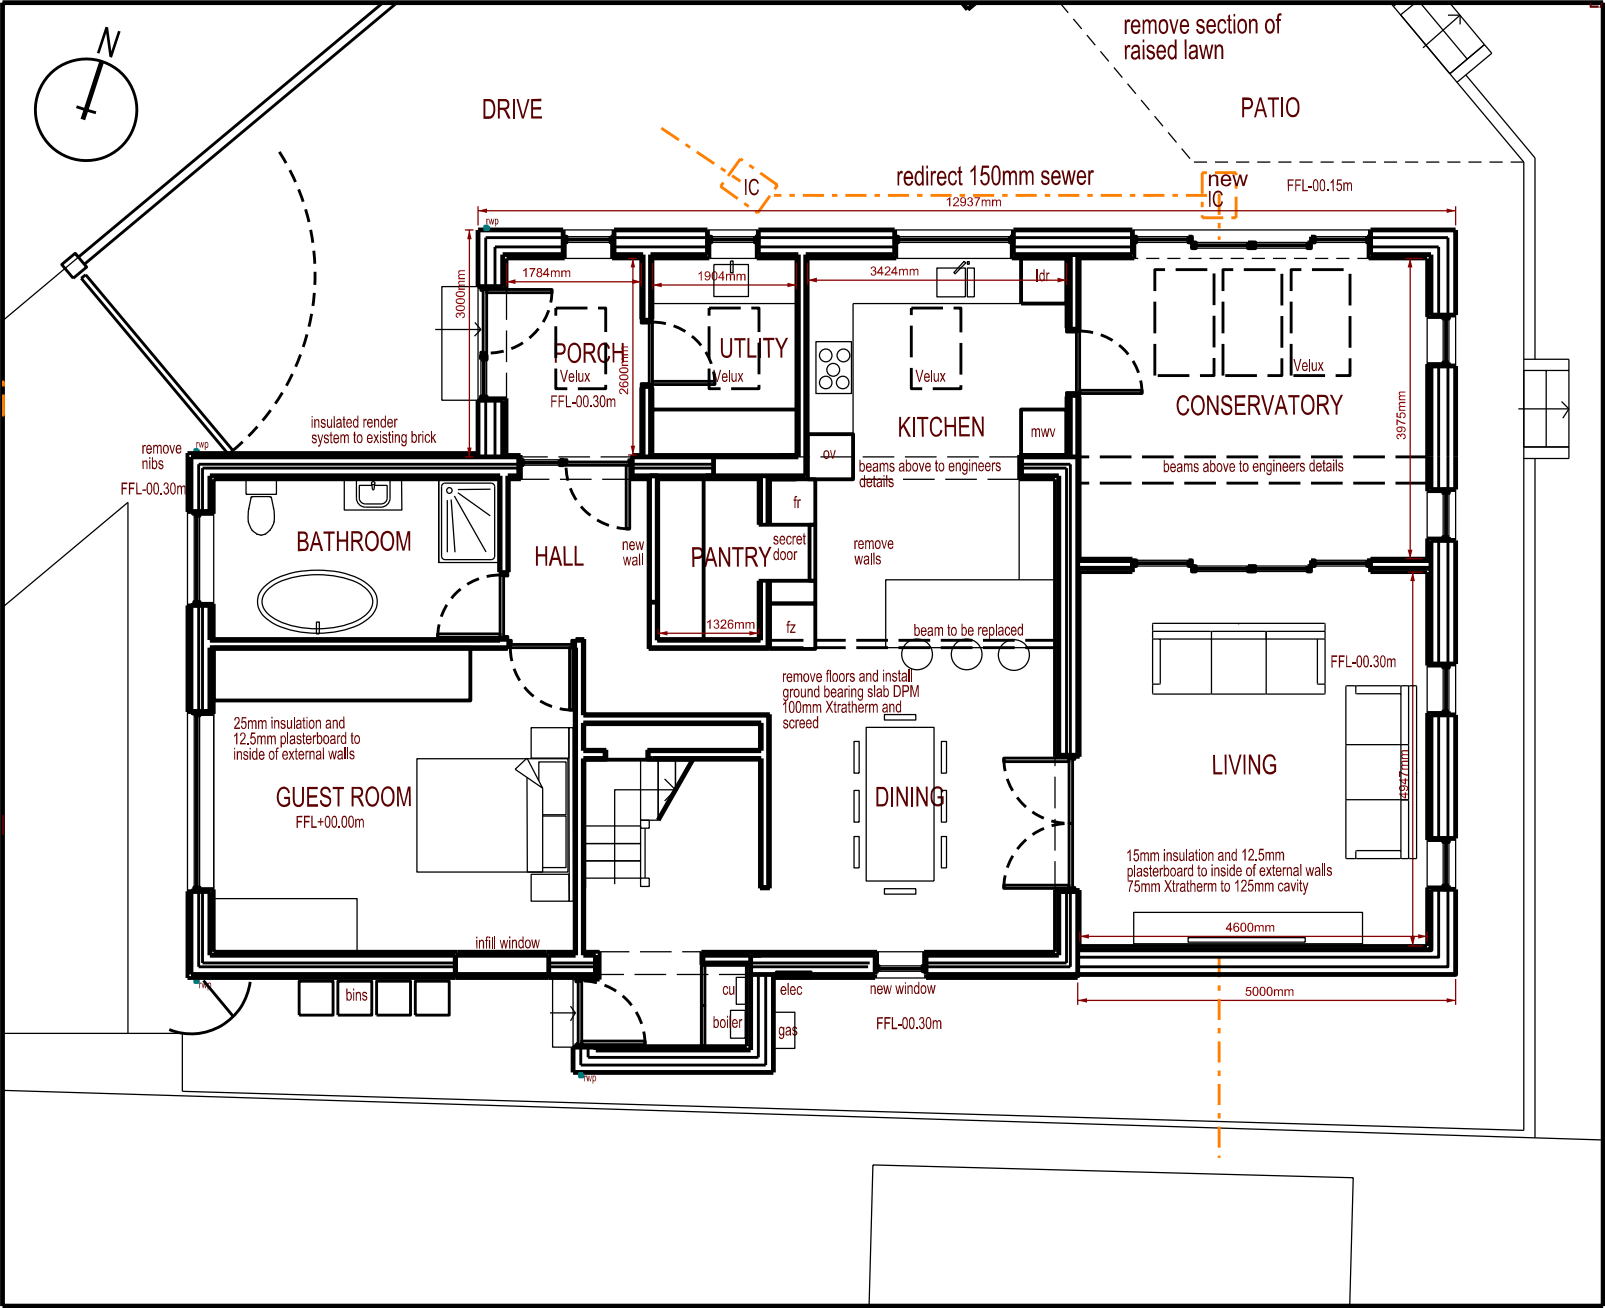

Ground Floor Plan

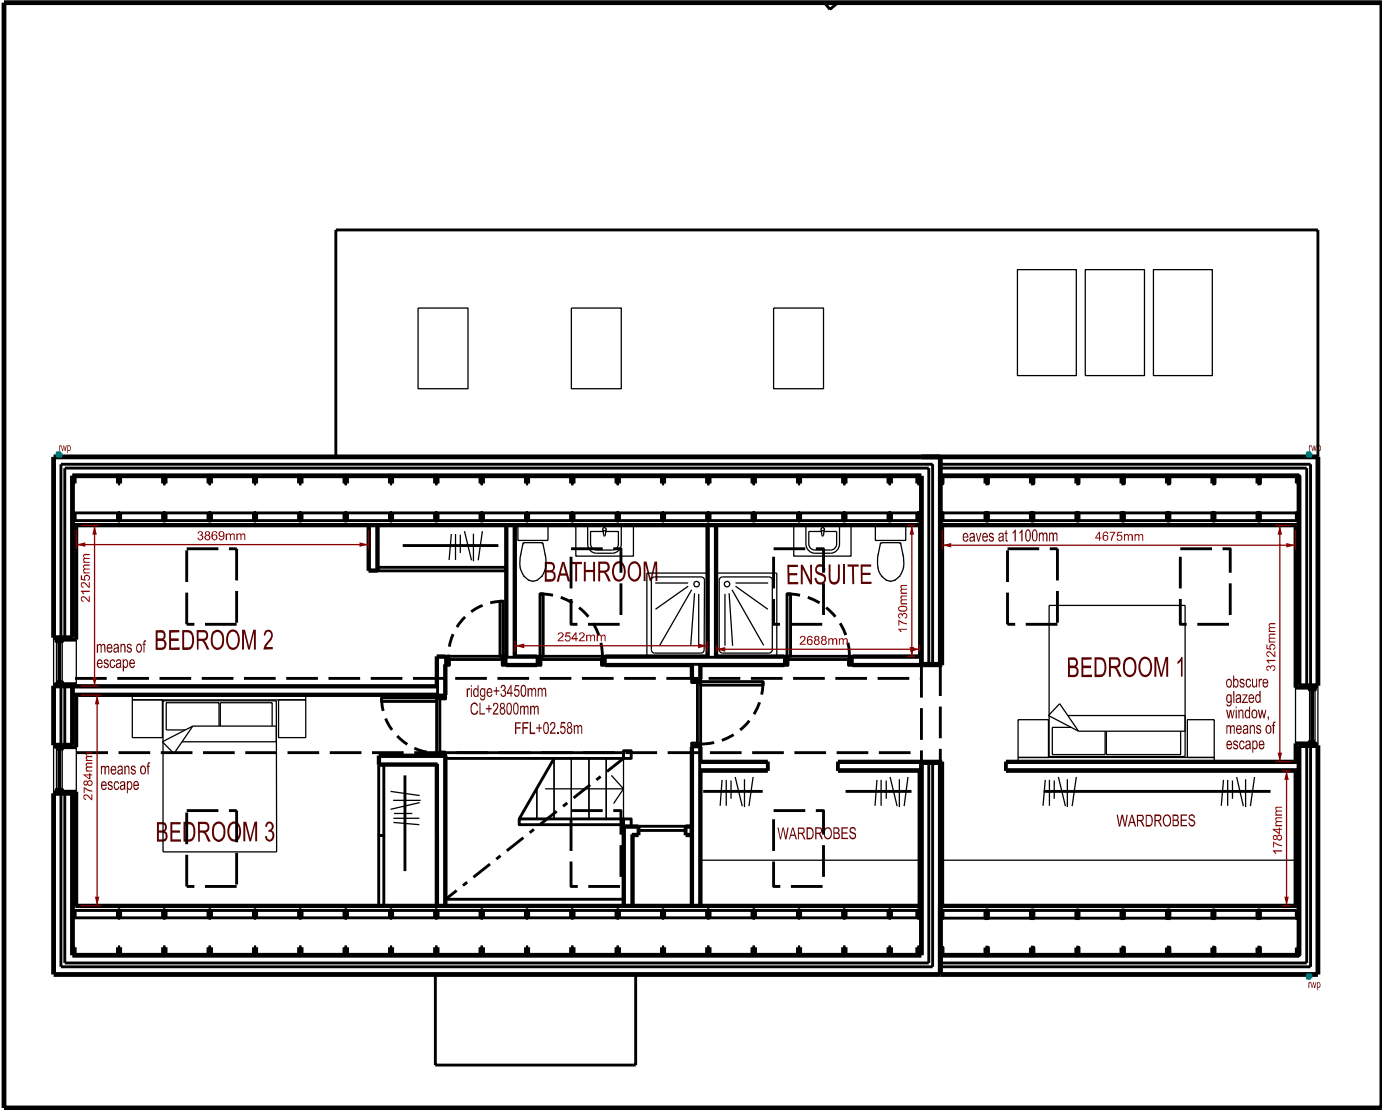

First Floor Plan

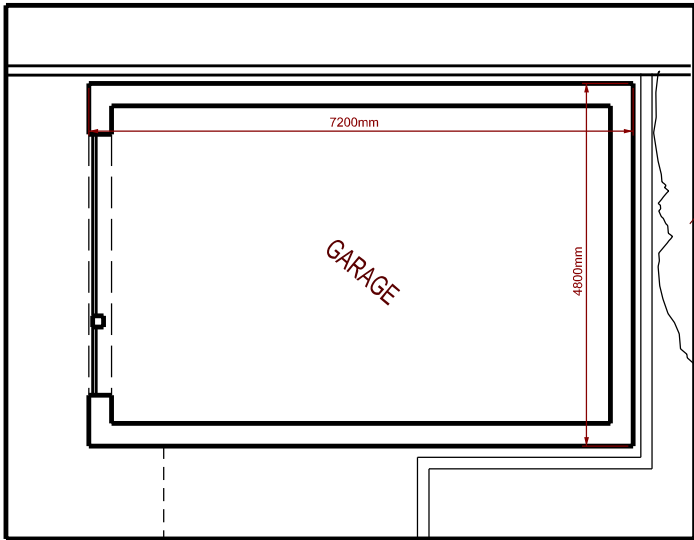

Ground Floor Garage Plan