


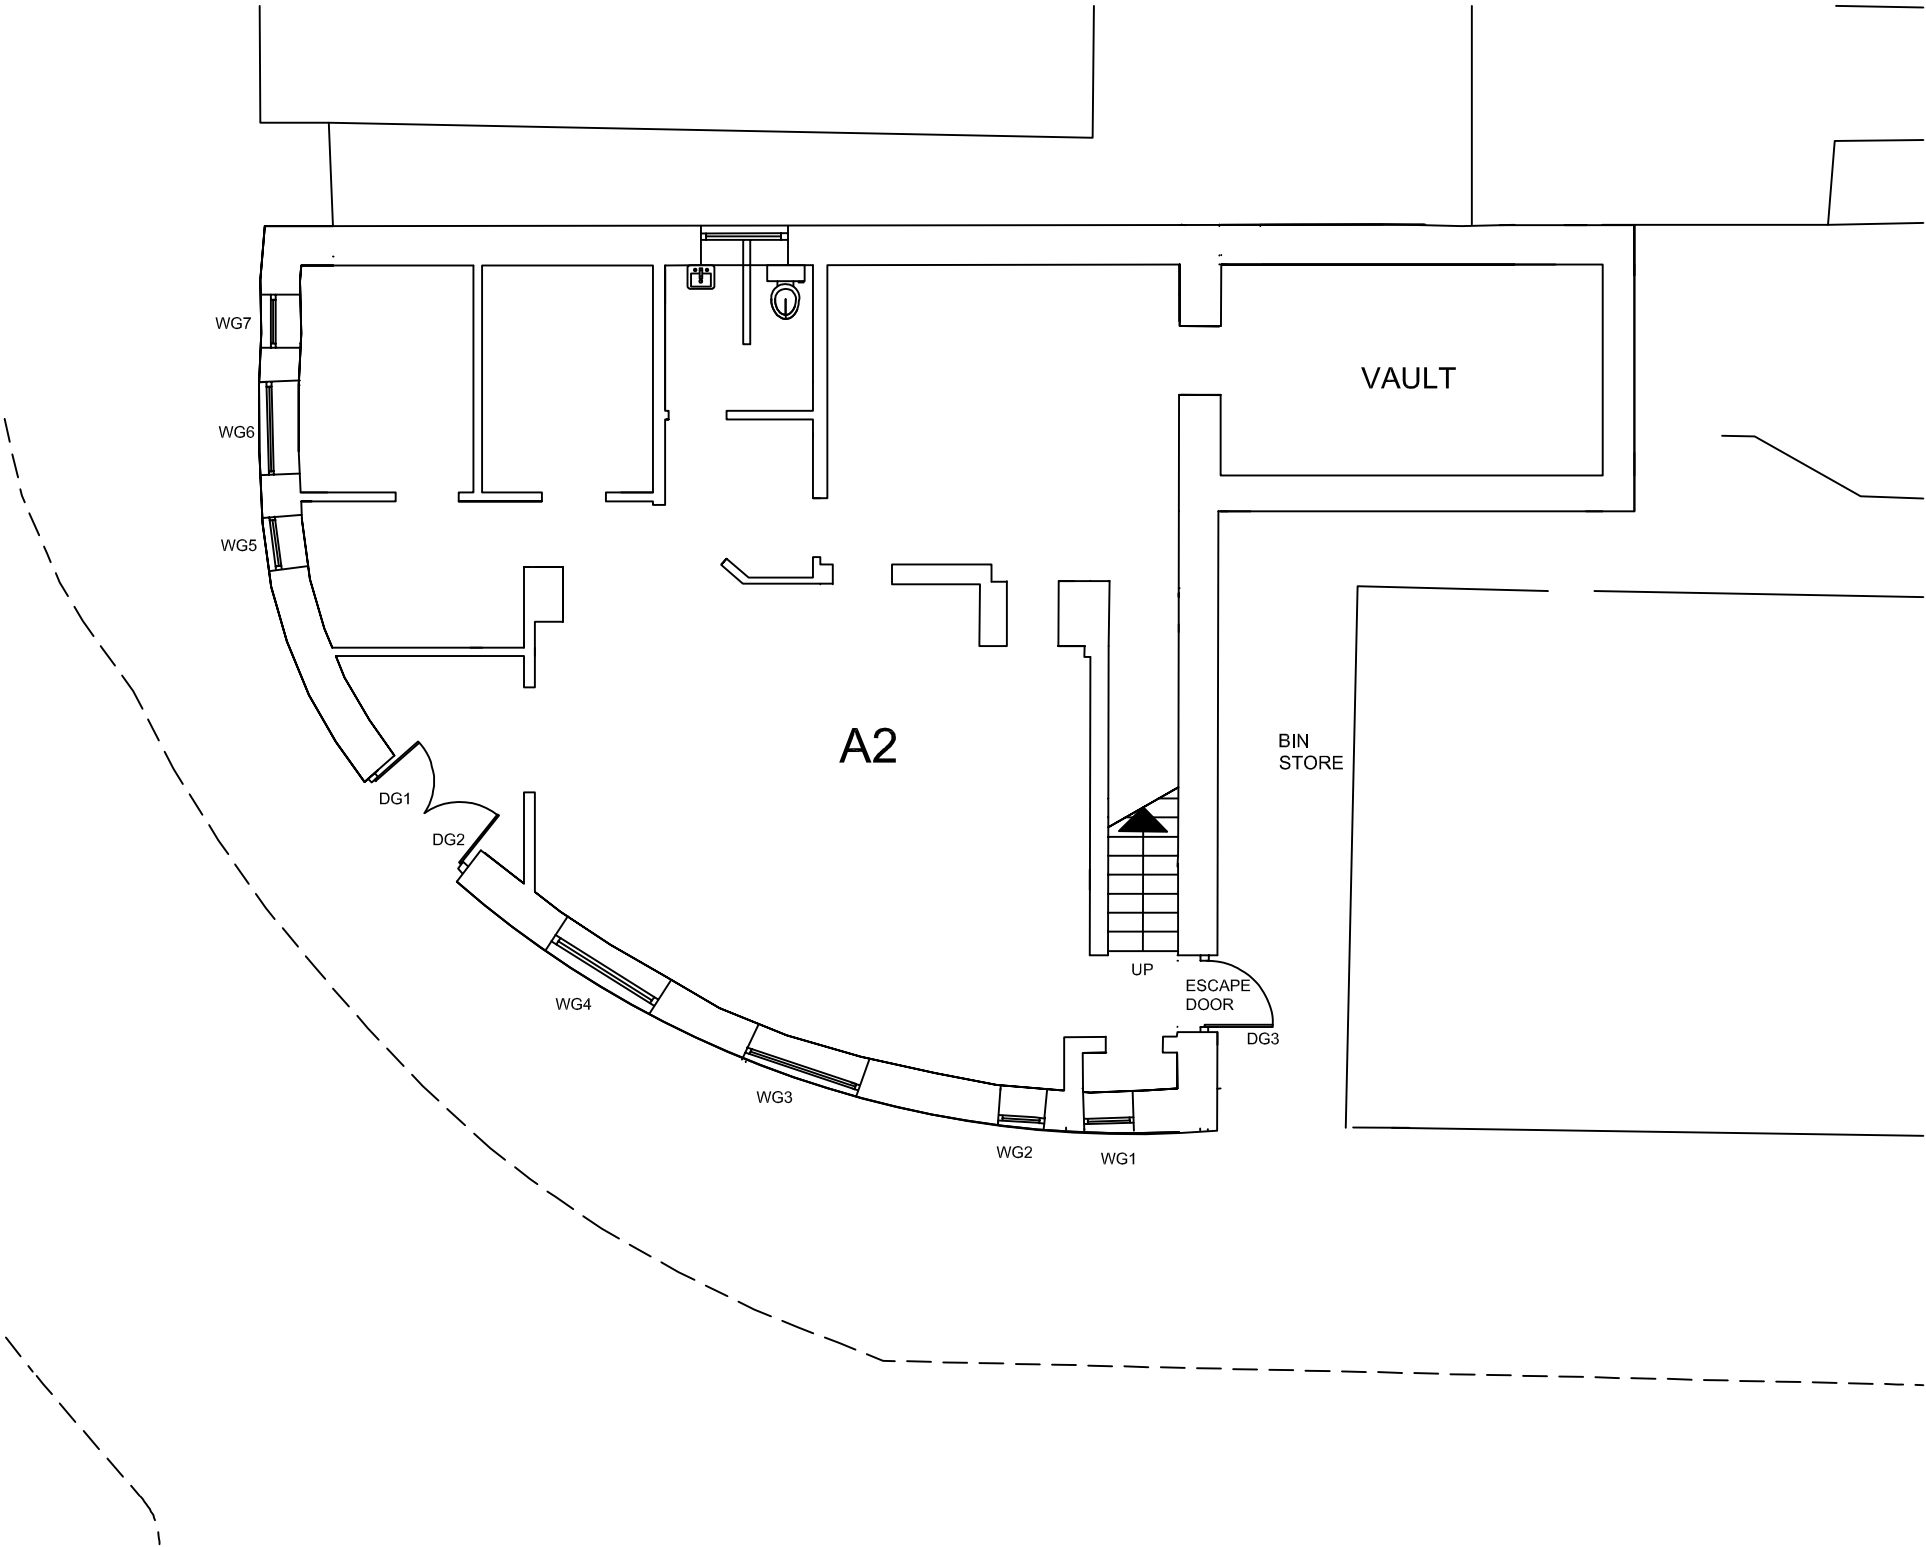

EXISTING GROUND FLOOR PLAN

SCALE 1:100

						Client Woodroyd Ltd	Job Title Proposed Alterations 2 - 4 Market Street Hoyland, Barnsley S74 9QB	 WOODROYD Woodroyd Ltd 5 Woodroyd Gardens Barnsley, S. Yorks, S73 0HB +44 (0) 1226 107 167	Drawing Title Existing Ground Floor Plan					
									Drawing Status PLANNING					
	Job No W-005		Drawing No S-02		Issue -									
					Planning Issue					Scale at A3 AS SHOWN				
Issue	Date	By	Chkd	Appd										