



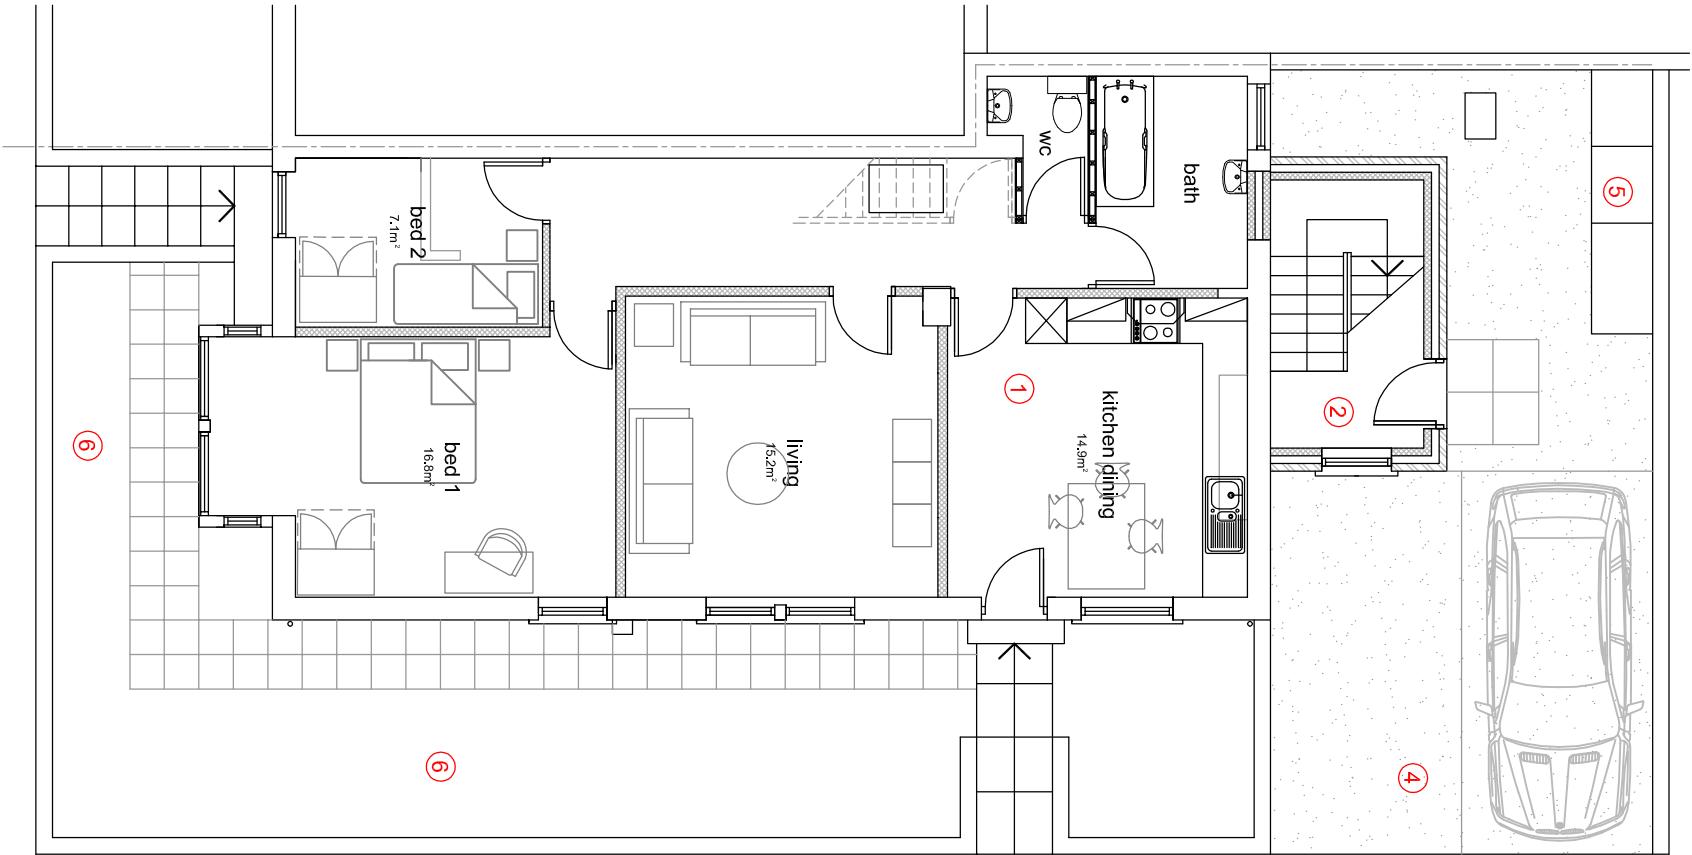

Ground Floor and Site Plan

0 1 2 3 4 5 metres

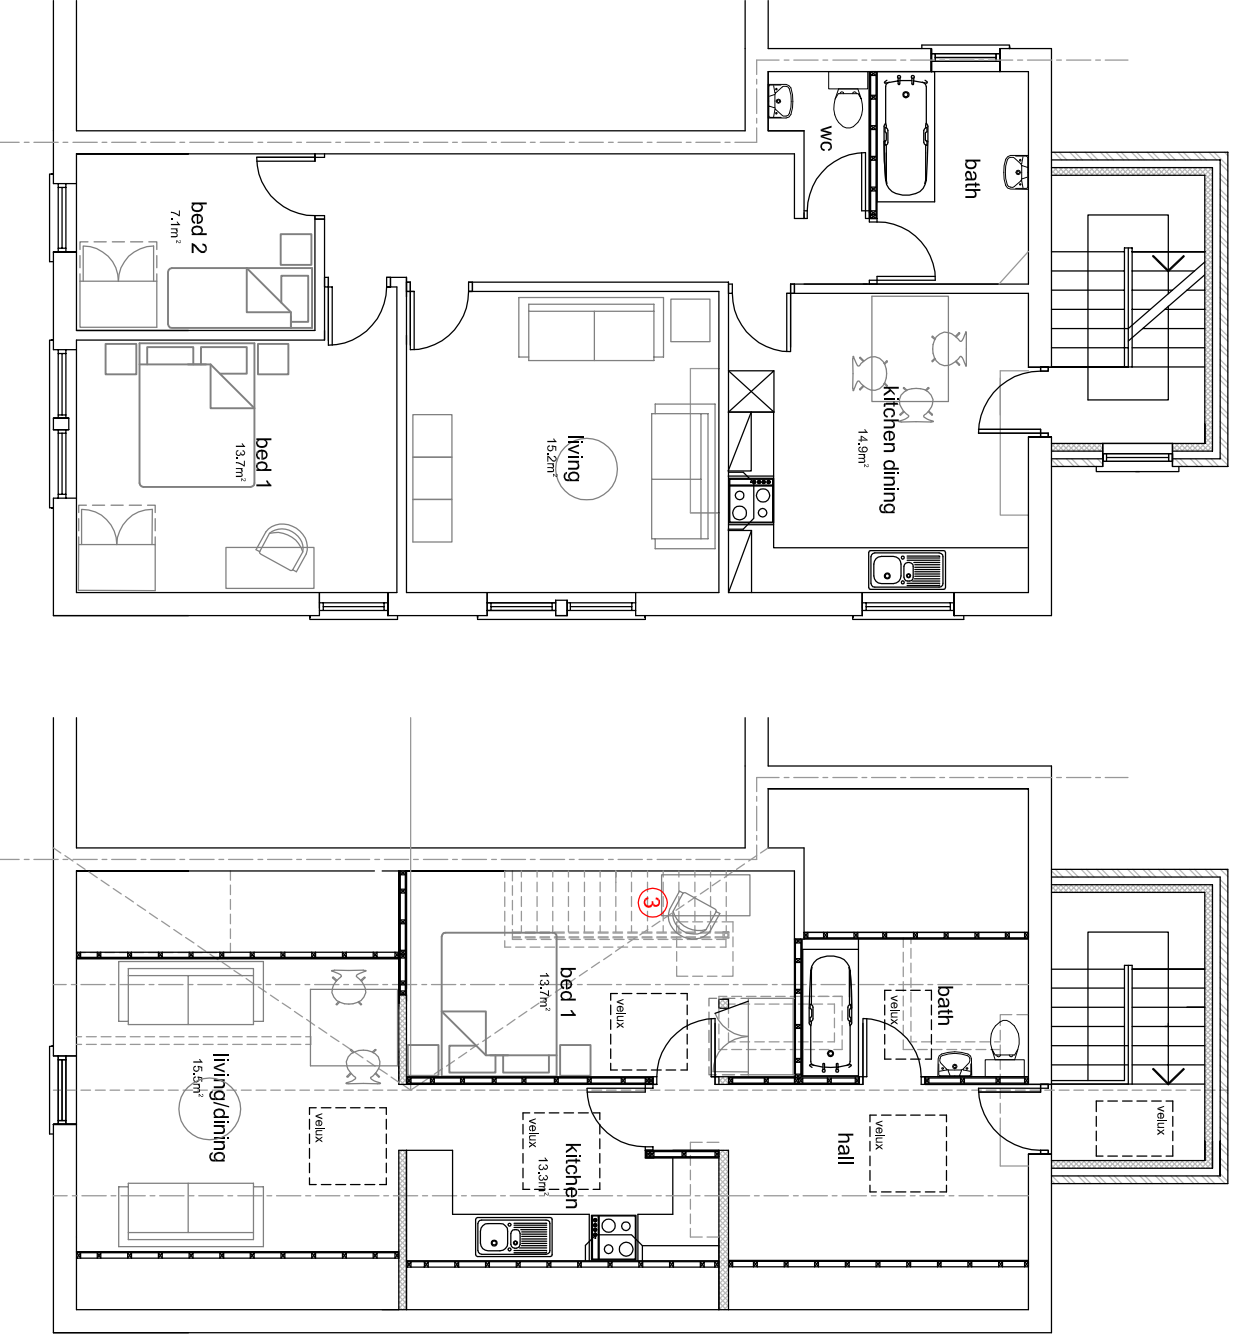

First Floor

Second Floor

- SCOPE OF WORKS
- 1 reinsate GF walls to form new self contained flat to replace existing retail unit
 - 2 form new staircase to access new flats
 - 3 remove existing internal stairs complete
 - 4 new car parking area - bitmac surface
 - 5 bin store and recycling
 - 6 tidy up and retain existing communal area

38 Hough Lane Wombwell

■ rev ■ date ■ details
A Feb 11 former window omitted
second floor plan amended to suit



PH Architects
0114 2350193
07721 306623
email: hpharch@aol.com
web: pharchitects.co.uk

planning

■ job	38 Hough Lane Wombwell	■ job no	38HL:01	○ drawing no
■ title	Flat Conversion	■ date	11:10	03
■ Plans as proposed		■ scale	1:100	
		■ revision		○ A B C D E