


existing dwelling

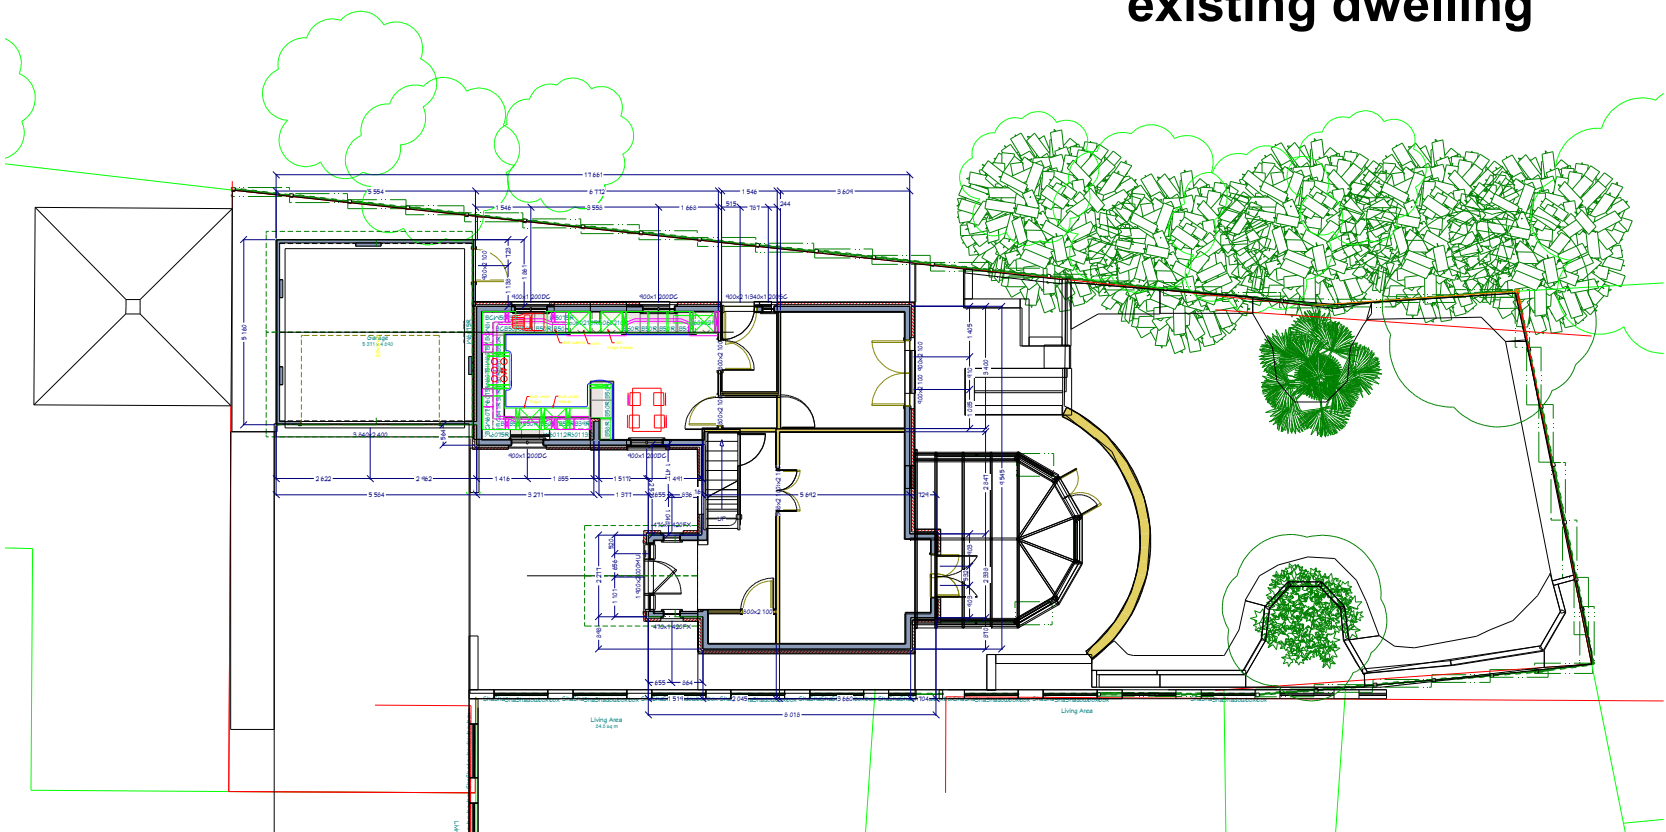

plan view
scale 1:100

FIELD

ACCESS LANE

WATH ROAD

iso view



location plan
scale 1 : 500

DRAWINGS PROVIDED BY:
Oak Tree Developments Ltd
Unit 3 Wath Road
Elsesear,
Barnsley
S74 6HJ
Tel 01226 747684

PROJECT DESCRIPTION:
XXXXXXXXX

SHEET TITLE:
XXXXXXXXX

NO.	DESCRIPTION	BY	DATE

SCALE:	DATE:
1:100	28/01/2017

D-1

This architectural floor plan depicts a single-story residence with a swimming pool and a landscaped garden. The house features a large living area with a fireplace, a dining area, and a kitchen. A central staircase leads to a lower level. The swimming pool is located in the rear garden, adjacent to a covered patio area. The plan includes numerous dimensions and labels for various rooms and features, such as 'Living Area', 'Dining', 'Kitchen', 'Swimming Pool', and 'Garden'. The overall layout suggests a modern, open-plan design with a focus on outdoor living.

iso view
scale 1:100

DRAWINGS PROVIDED BY:
Oak Tree Developments Ltd
Unit 3 Wath Road
Elsecar,
Barnsley
S74 8HJ
Tel 01226 747684

SHEET TITLE:
XXXXXXXXXX


[illegible]

DATE:

28/01/2017

D-2

existing plan view

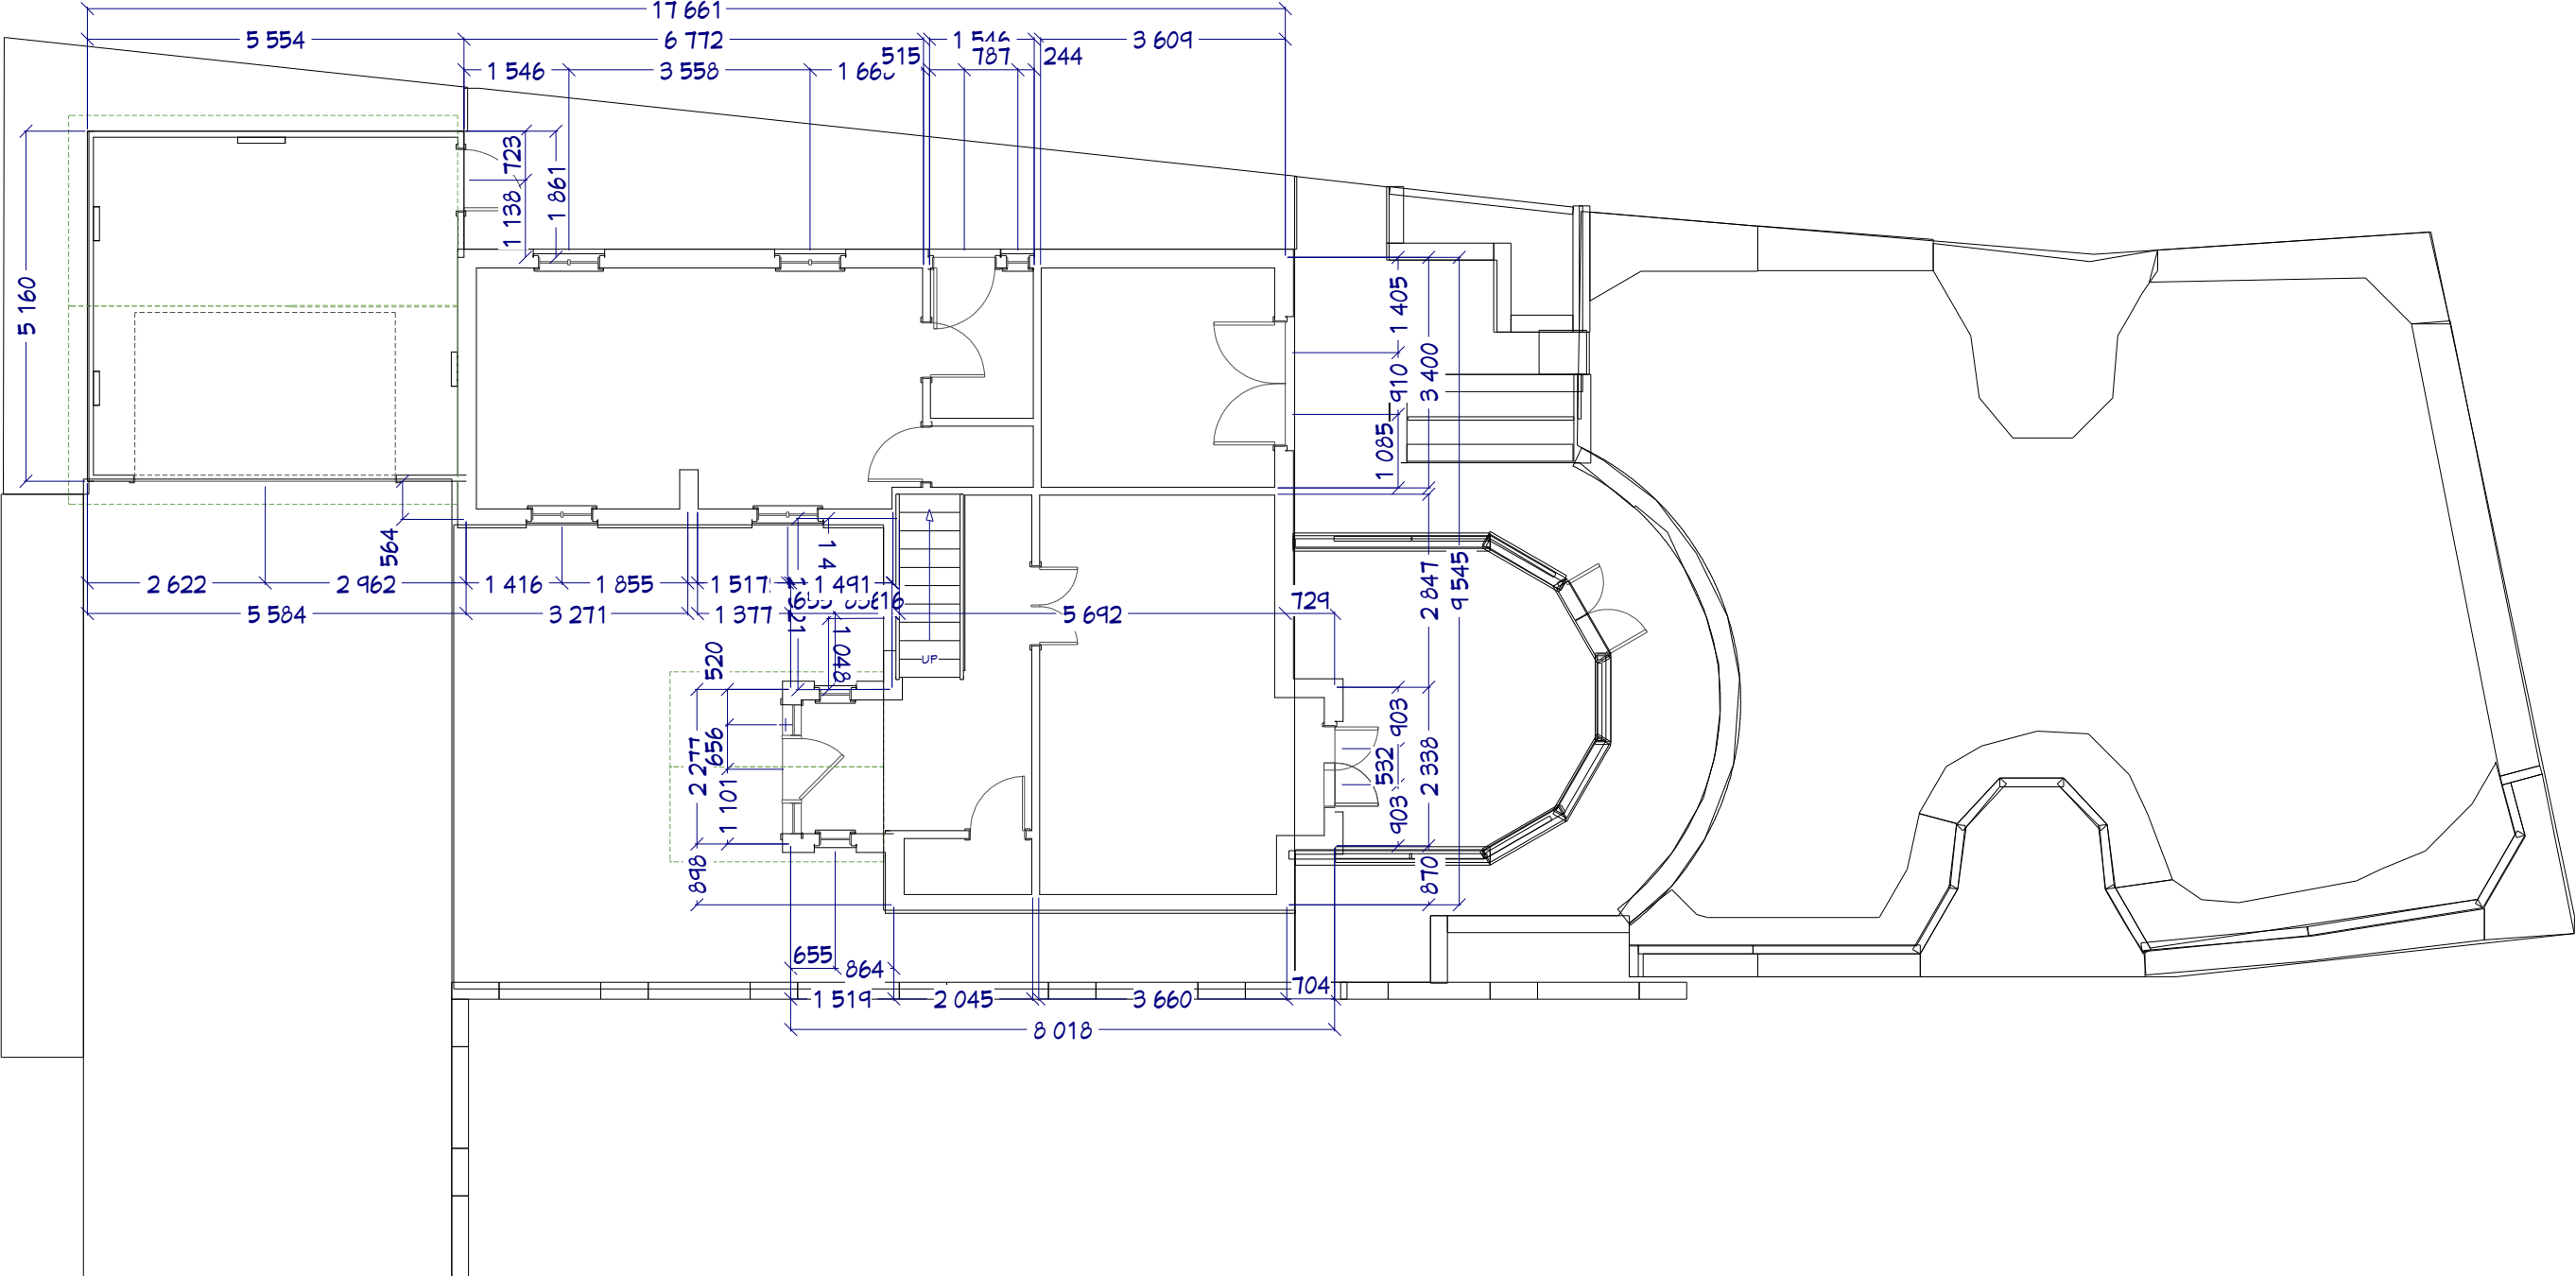

DRAWINGS PROVIDED BY:
Oak Tree Developments Ltd
Unit 3 Wath Road
Elsescar,
Barnsley
S74 8HJ
Tel 01226 747684

PROJECT DESCRIPTION:
XXXXXXXXXX

SHEET TITLE:
XXXXXXXXXX

NO.	DESCRIPTION	BY	DATE

SCALE:	DATE:
1:50	28/01/2017

D-3