



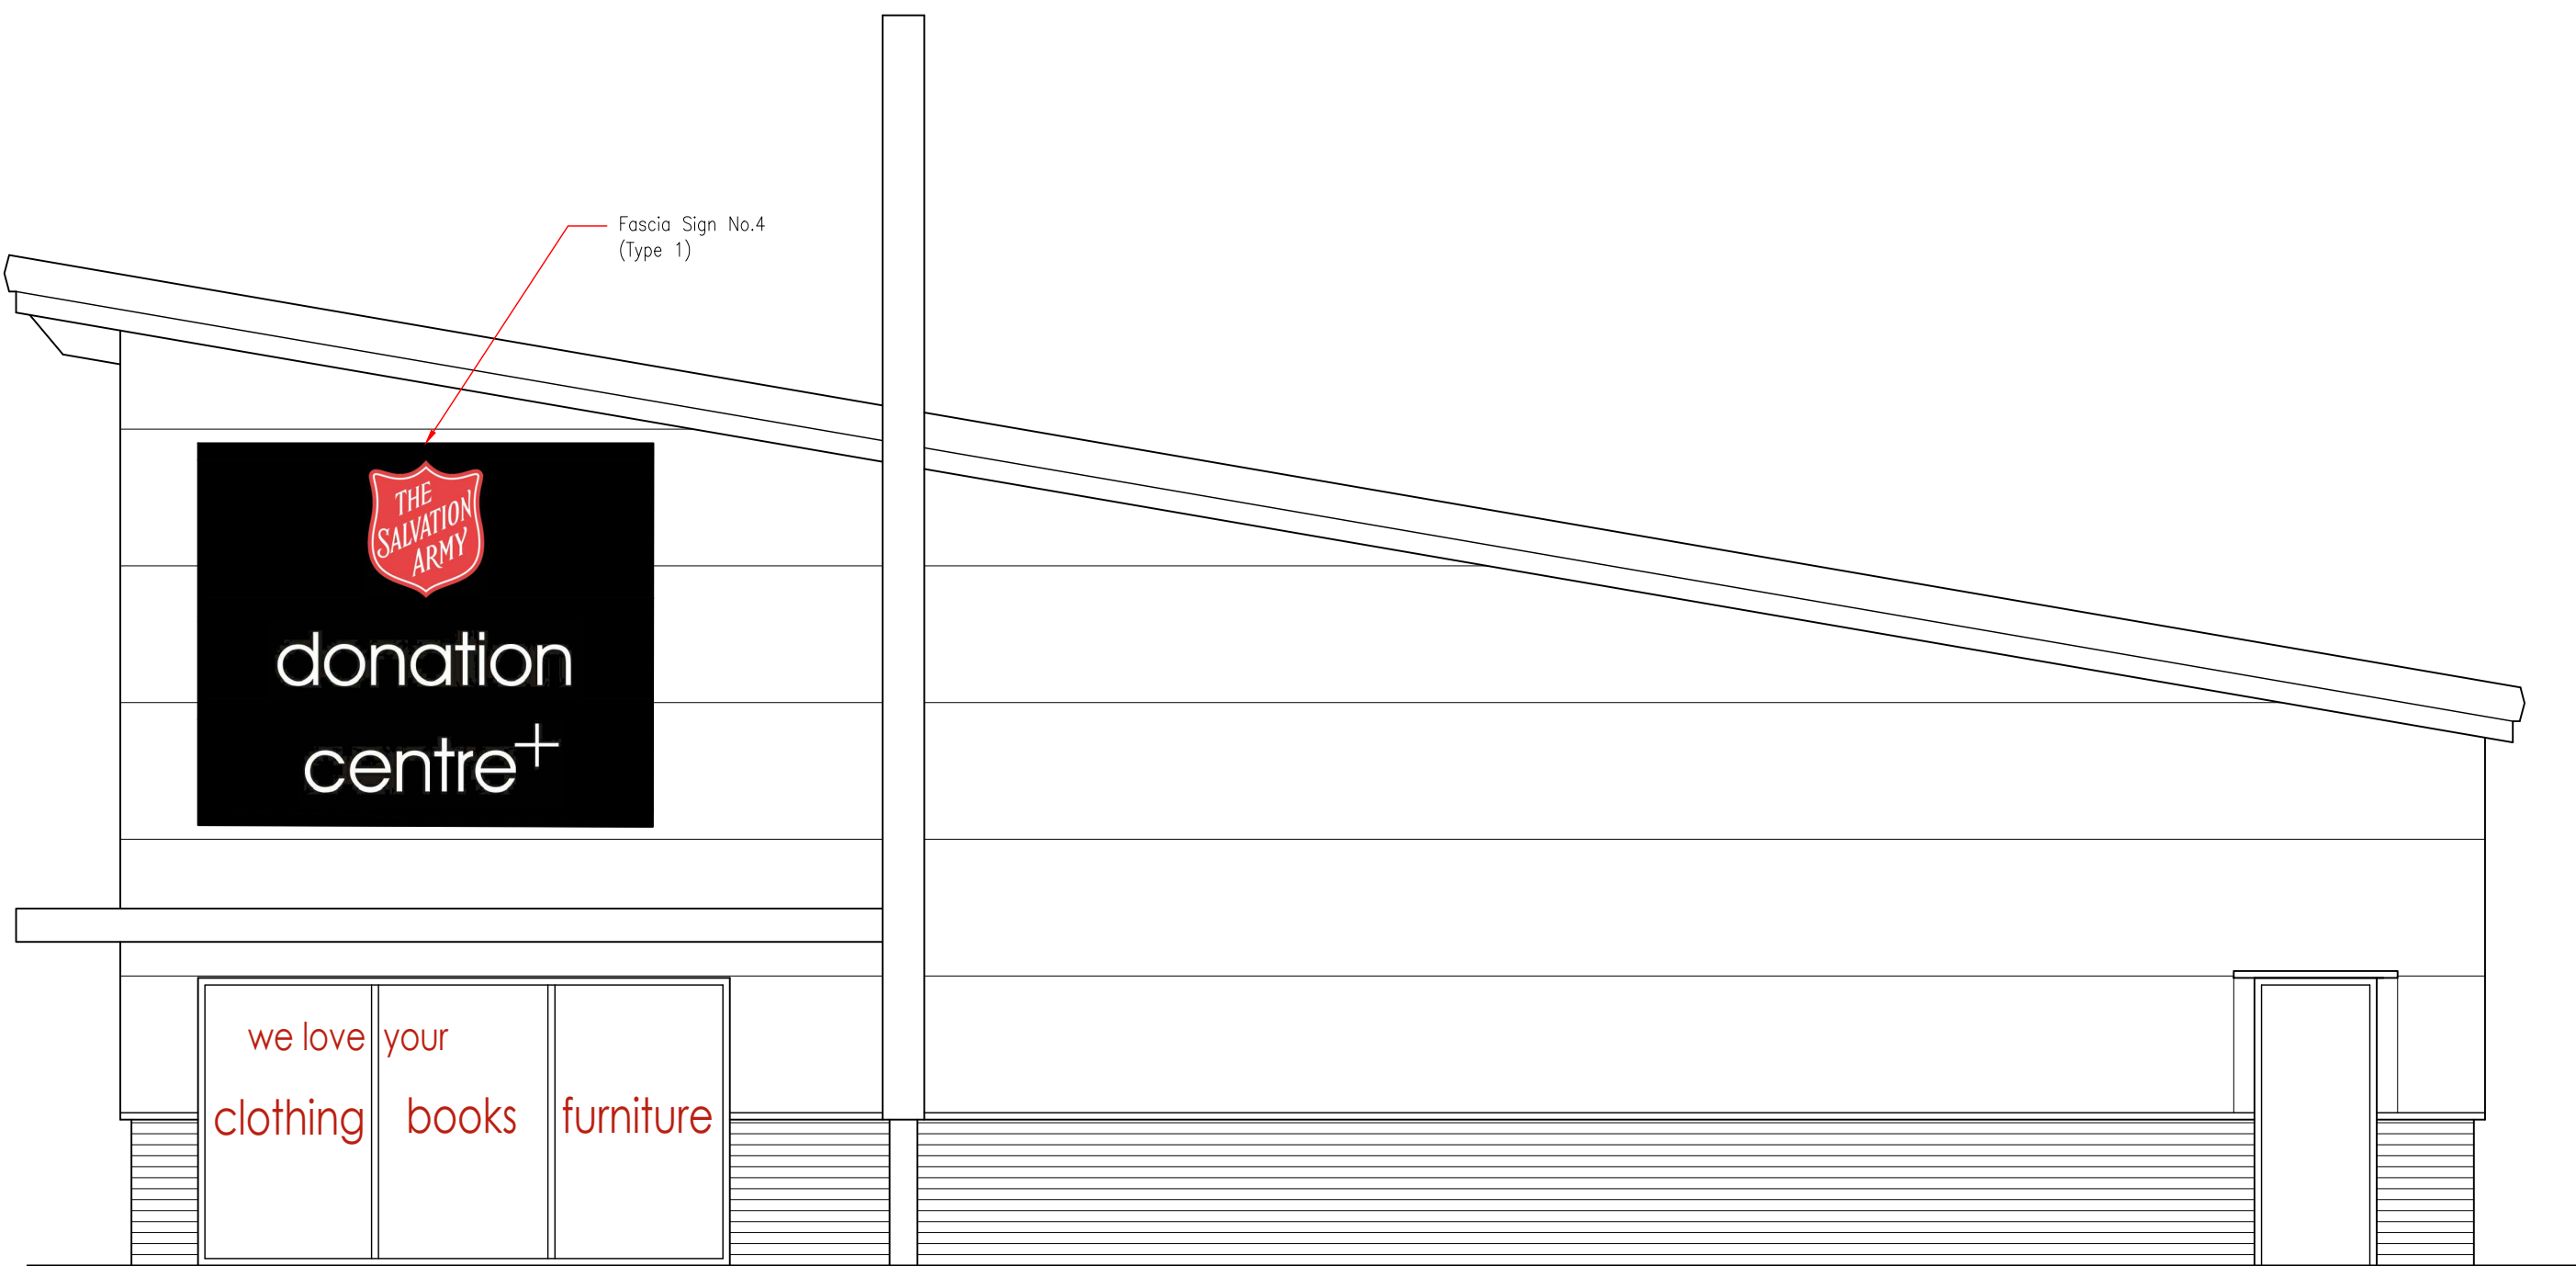


Proposed Front Elevation (1:50)

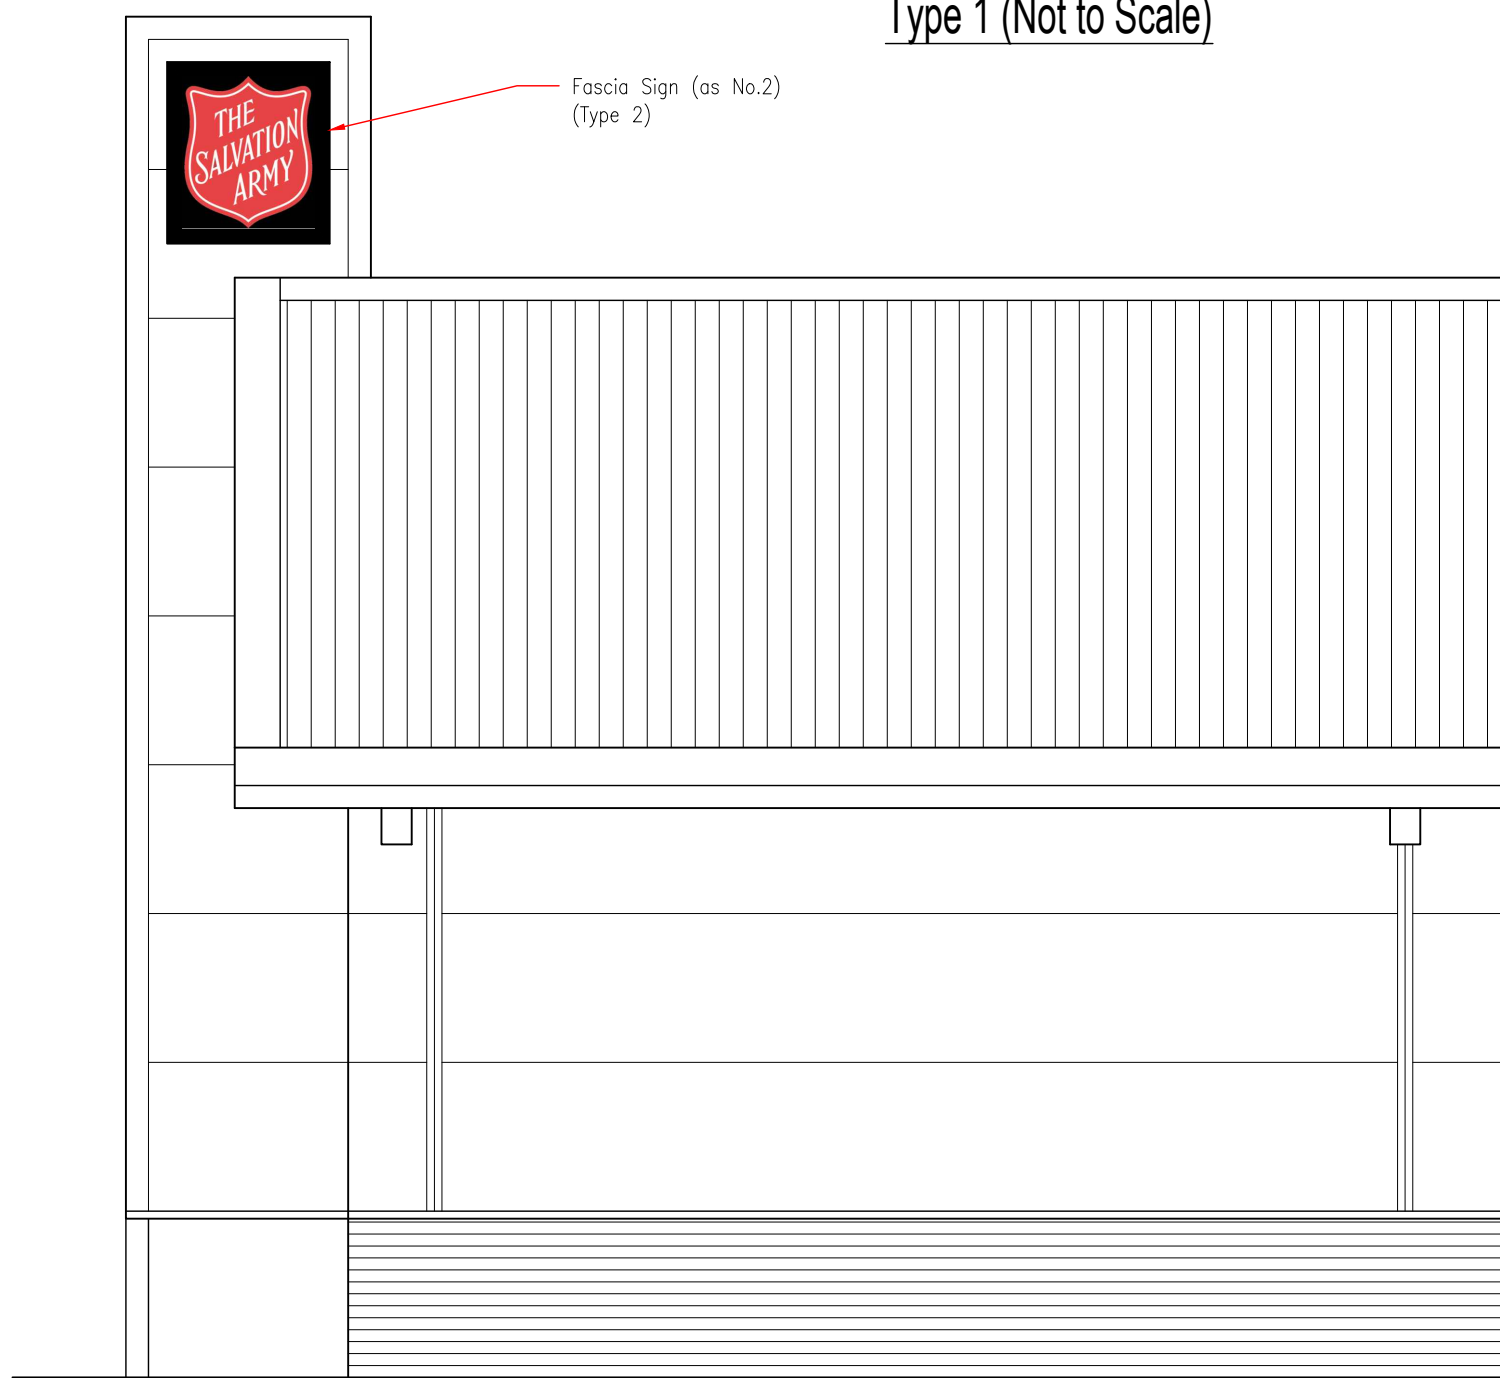


Proposed Right Flank Elevation (1:50)




Proposed Partial Rear Elevation (1:50)

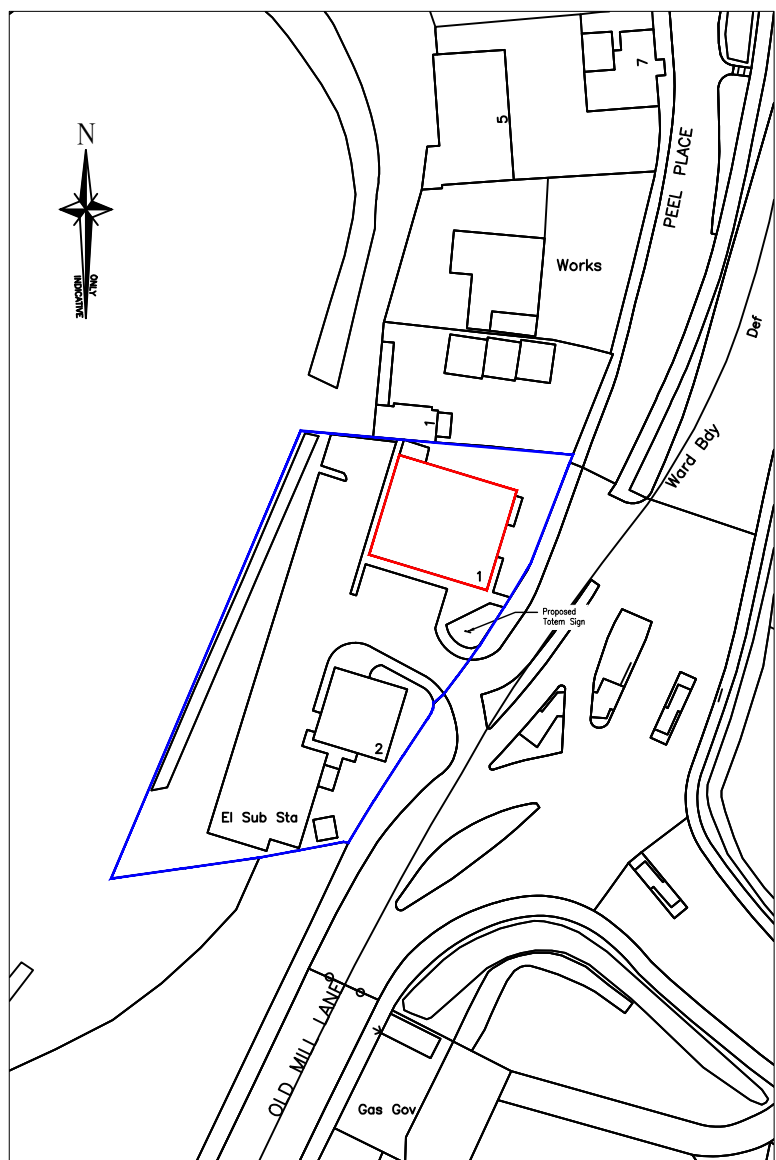


Proposed Site Plan (1:1250)

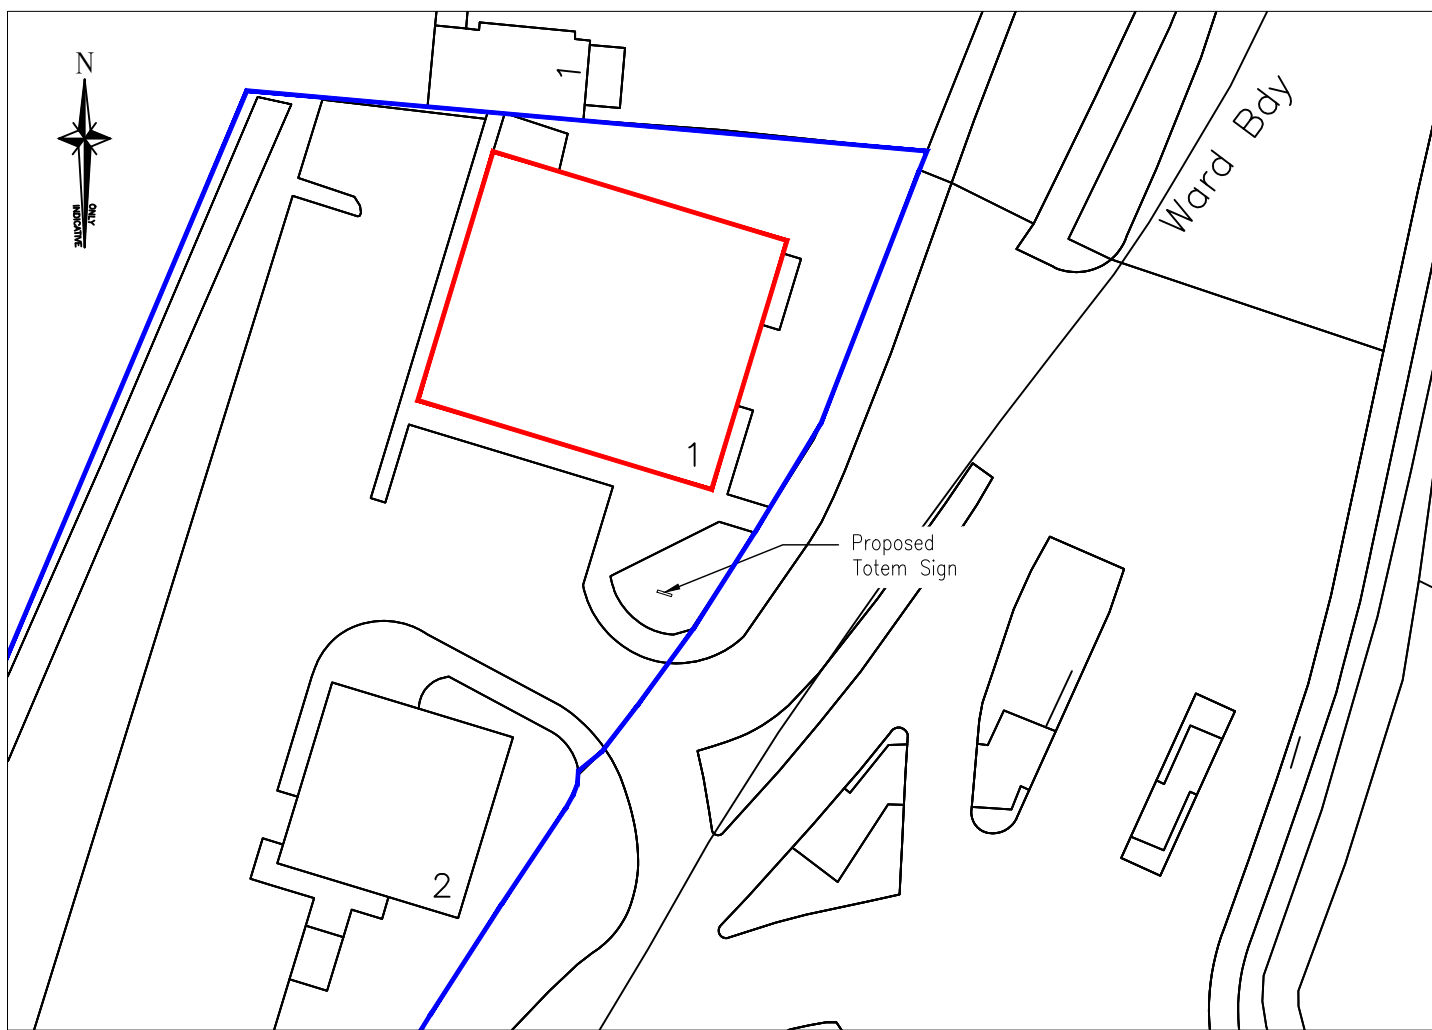

Proposed Site Plan (1:500)

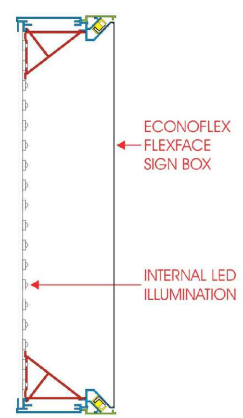

Section Through Fascia Sign Type 1 (Not to Scale)

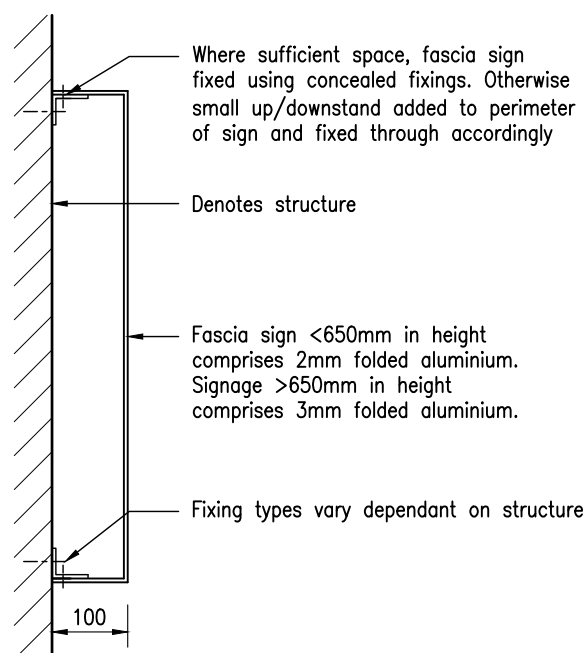

Typical Section through Fascia Sign Type 2 (1:10)



Proposed Totem Sign (1:20)

Signage Scheme

Fascia sign Types 1 to comprise flexface boxes with internal LED illumination at 160 cd/m.

Fascia signs Type 2 to comprise folded powder coated aluminium trays.

Totem sign to comprise SHS frame with aluminium trays sleeved over. Sign to be internally illuminated at 160 cd/m.

Reverse applied vinyl lettering to be fixed to glazing.



9 ST JAMES COURT, THE VINEFIELDS, BURY ST EDMUNDS, SUFFOLK, IP33 1YD
T. 01284 723000 E. info@donani.design W. www.donani.design



PROJECT
Unit 1, Old Mill Lane,
Barnsley, S71 1LL

REF	DESCRIPTION	DATE	BY	AUTH
P2	Site Outline amended	05.06.19	DM	DM
P1	Local Authority Approval	31.03.19	DM	DM

Proposed Signage Scheme

DRG NO.	SCALE	REV
19-004-01	As Shown	P2
DRAWN	AUTH	DATE
DM	DM	05.16.19