


PROPOSED DEVELOPMENT
Capitol Park, Higham Lane, Barnsley

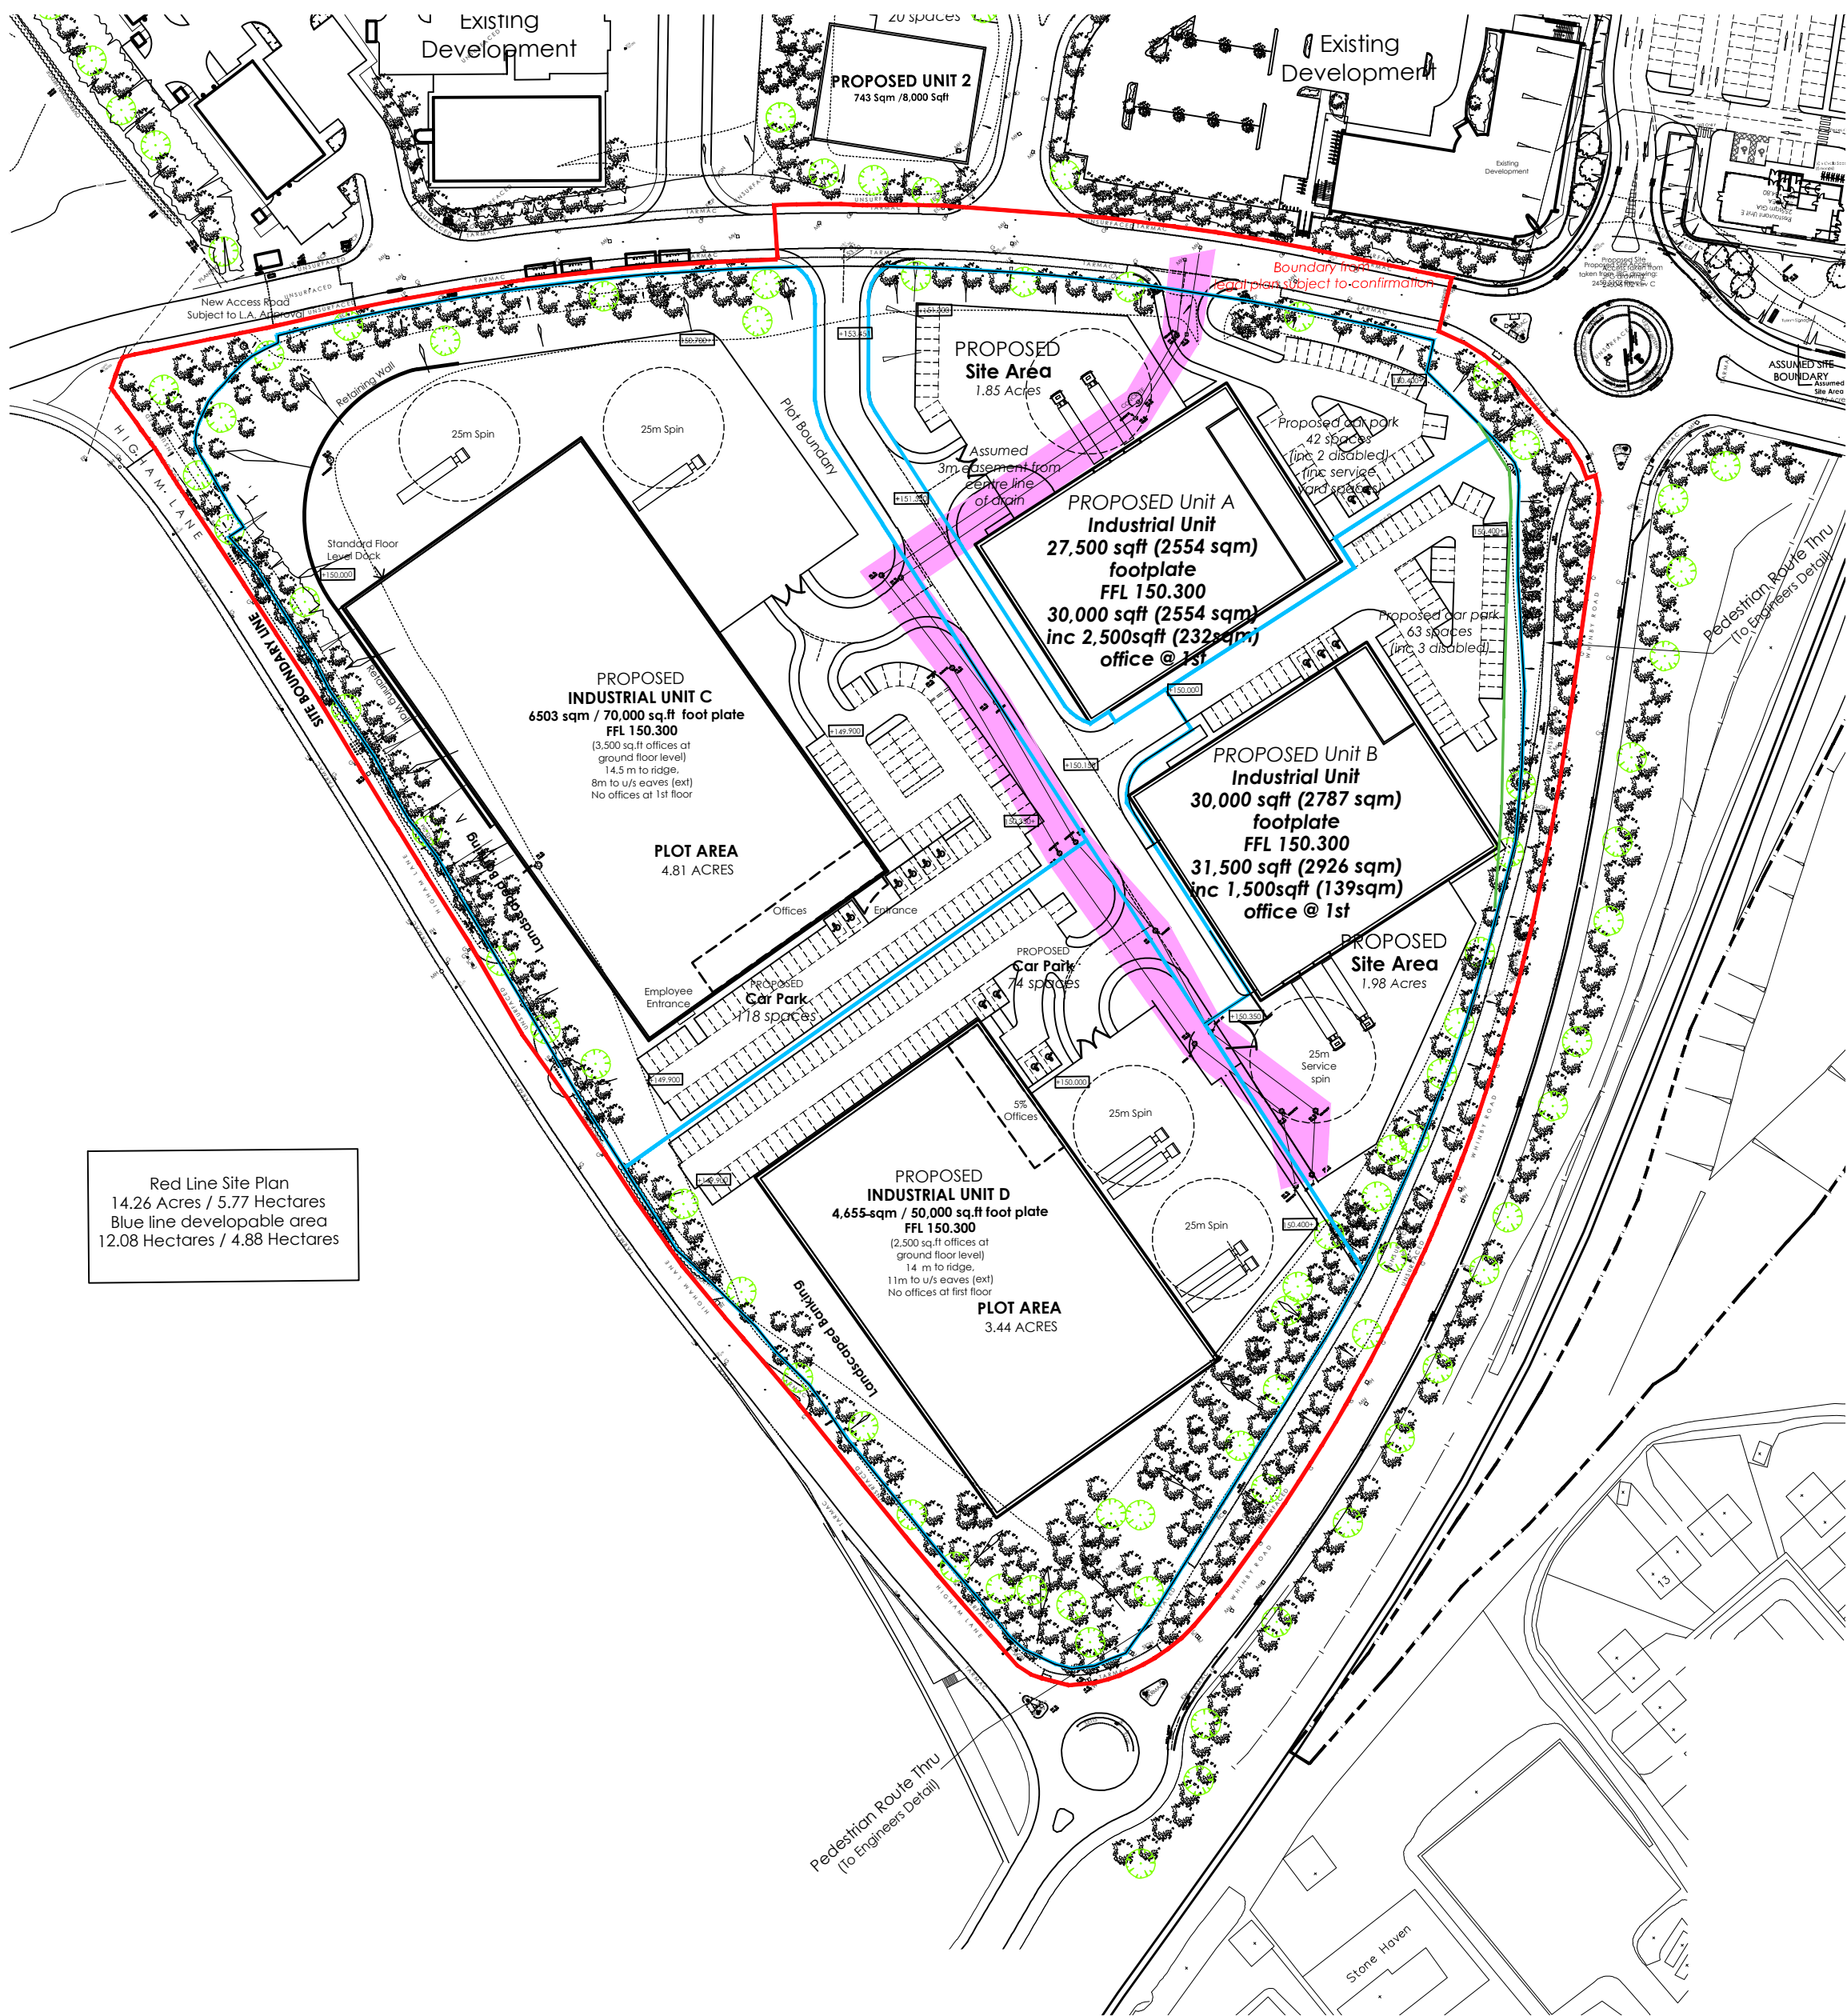

Red Line Site Plan
14.26 Acres / 5.77 Hectares
Blue line developable area
12.08 Hectares / 4.88 Hectares

0 12.5 25 37.5 50 62.5m
SCALE 1:1250

Note:
Information is based on OS map and received information and is subject to full topographical and building survey.
Assumed site boundary and site constraints subject to confirmation.
All Legal easements and extent of existing underground services locations are subject to confirmation.

SITE PLAN

Project Title	PROPOSED DEVELOPMENT		
	Capitol Park Junction 37 - M1 Higham Lane Barnsley		
Client	CDP		
Status	INFORMATION		
Scale	1:1250	Drawing Size	A2
Date	00/00/0000	Drawn By	ASR
		Checked	PSM

Rev	Date	Description	Rev By	Chkd By
E	14.09.16	Areas added in hectares.	ASR	PRW
D	14.09.16	Red line adjusted	ASR	PRW
B	26.04.16	Drawing rescaled and site areas added	PRW	PSM
A	21.04.16	FFL added, services areas revised to Units A and C	PRW	PSM
Drawing Title Site Plan				
Job-Dwg No 14120-14			Rev	E
<div><div><div>2 St. Johns North, Wakefield, WF1 3QA t. 01924 291800</div><div>☐ Carvers Warehouse, 77 Dale Street, Manchester, M1 2HG t. 0161 2388555</div><div>☐ The Old Rectory, 79 High Street, Newport Pagnell, MK16 8AB t. 01908 211577</div><div>☐ 101 London Road, Reading, RG1 5BY t. 0118 9507700</div><div>☐ 10 Gees Court, St Christophers Place, London, W1U 1JJ t. 0207 4091215</div></div><div><div>THE HARRIS PARTNERSHIP</div><div>ARCHITECTS</div><div>www.harrispartnership.com</div></div></div>				