



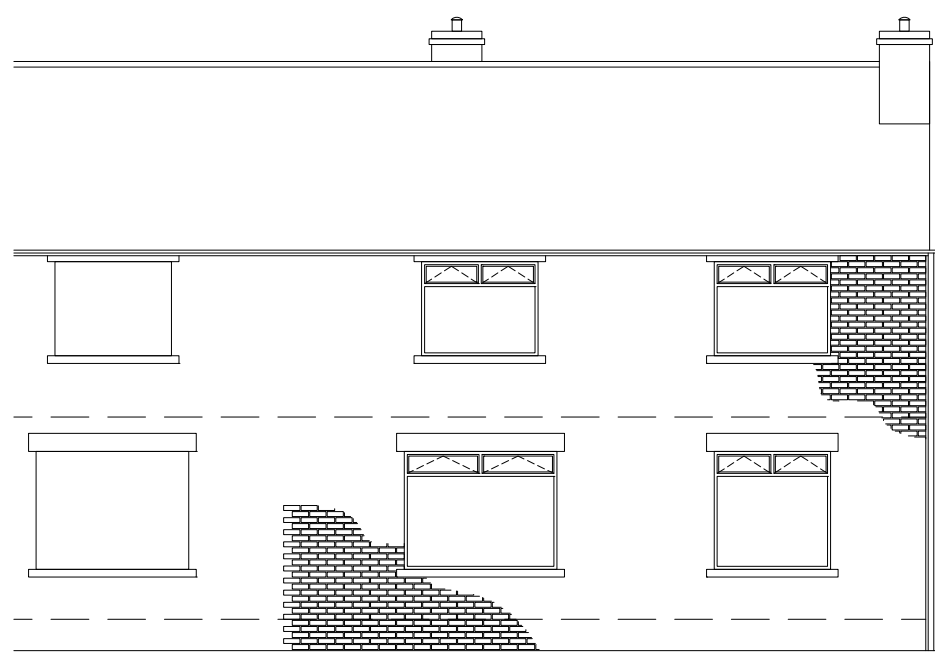


EXISTING SOUTH ELEVATION

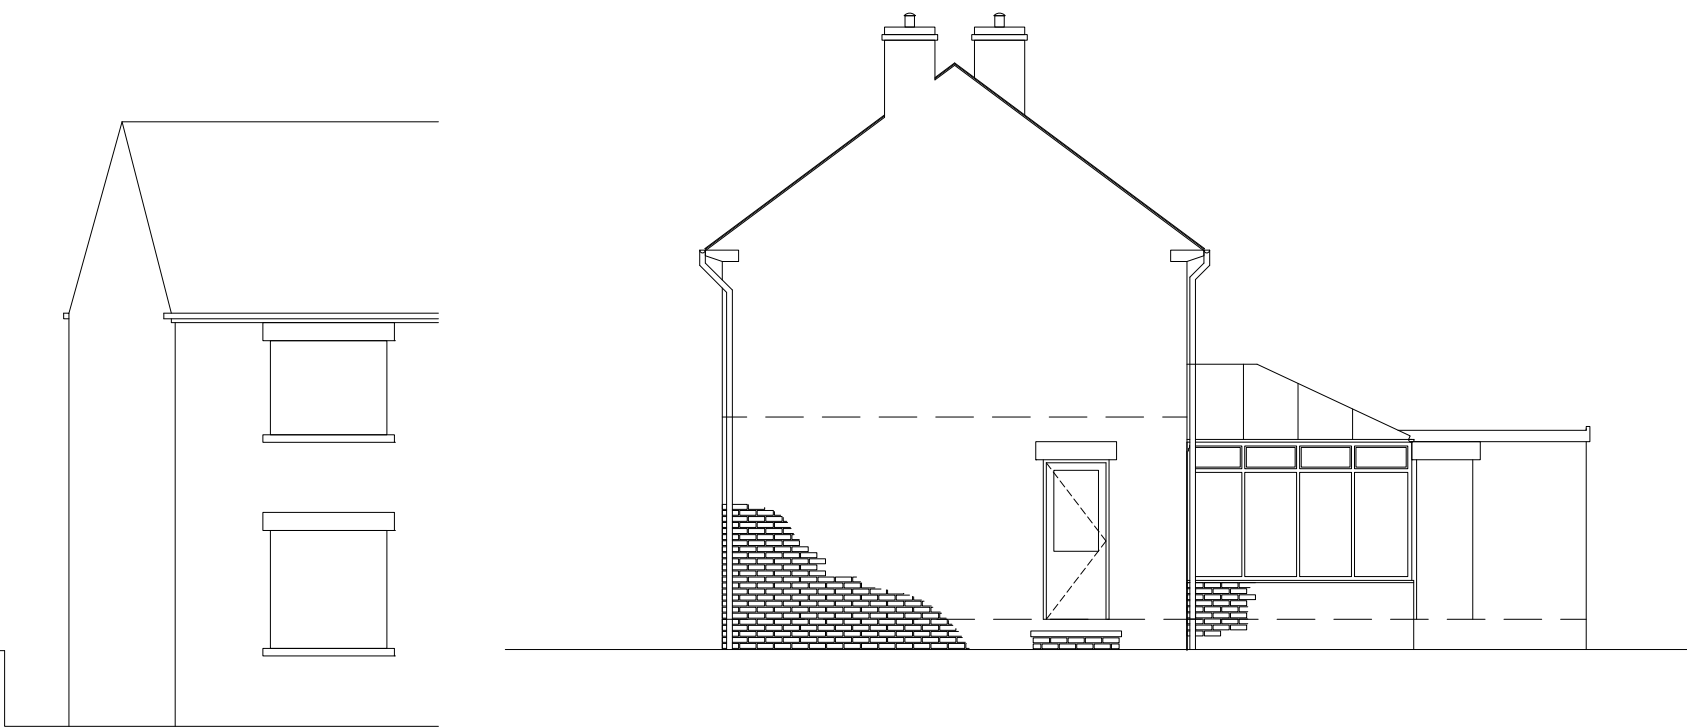


EXISTING EAST ELEVATION




EXISTING NORTH ELEVATION

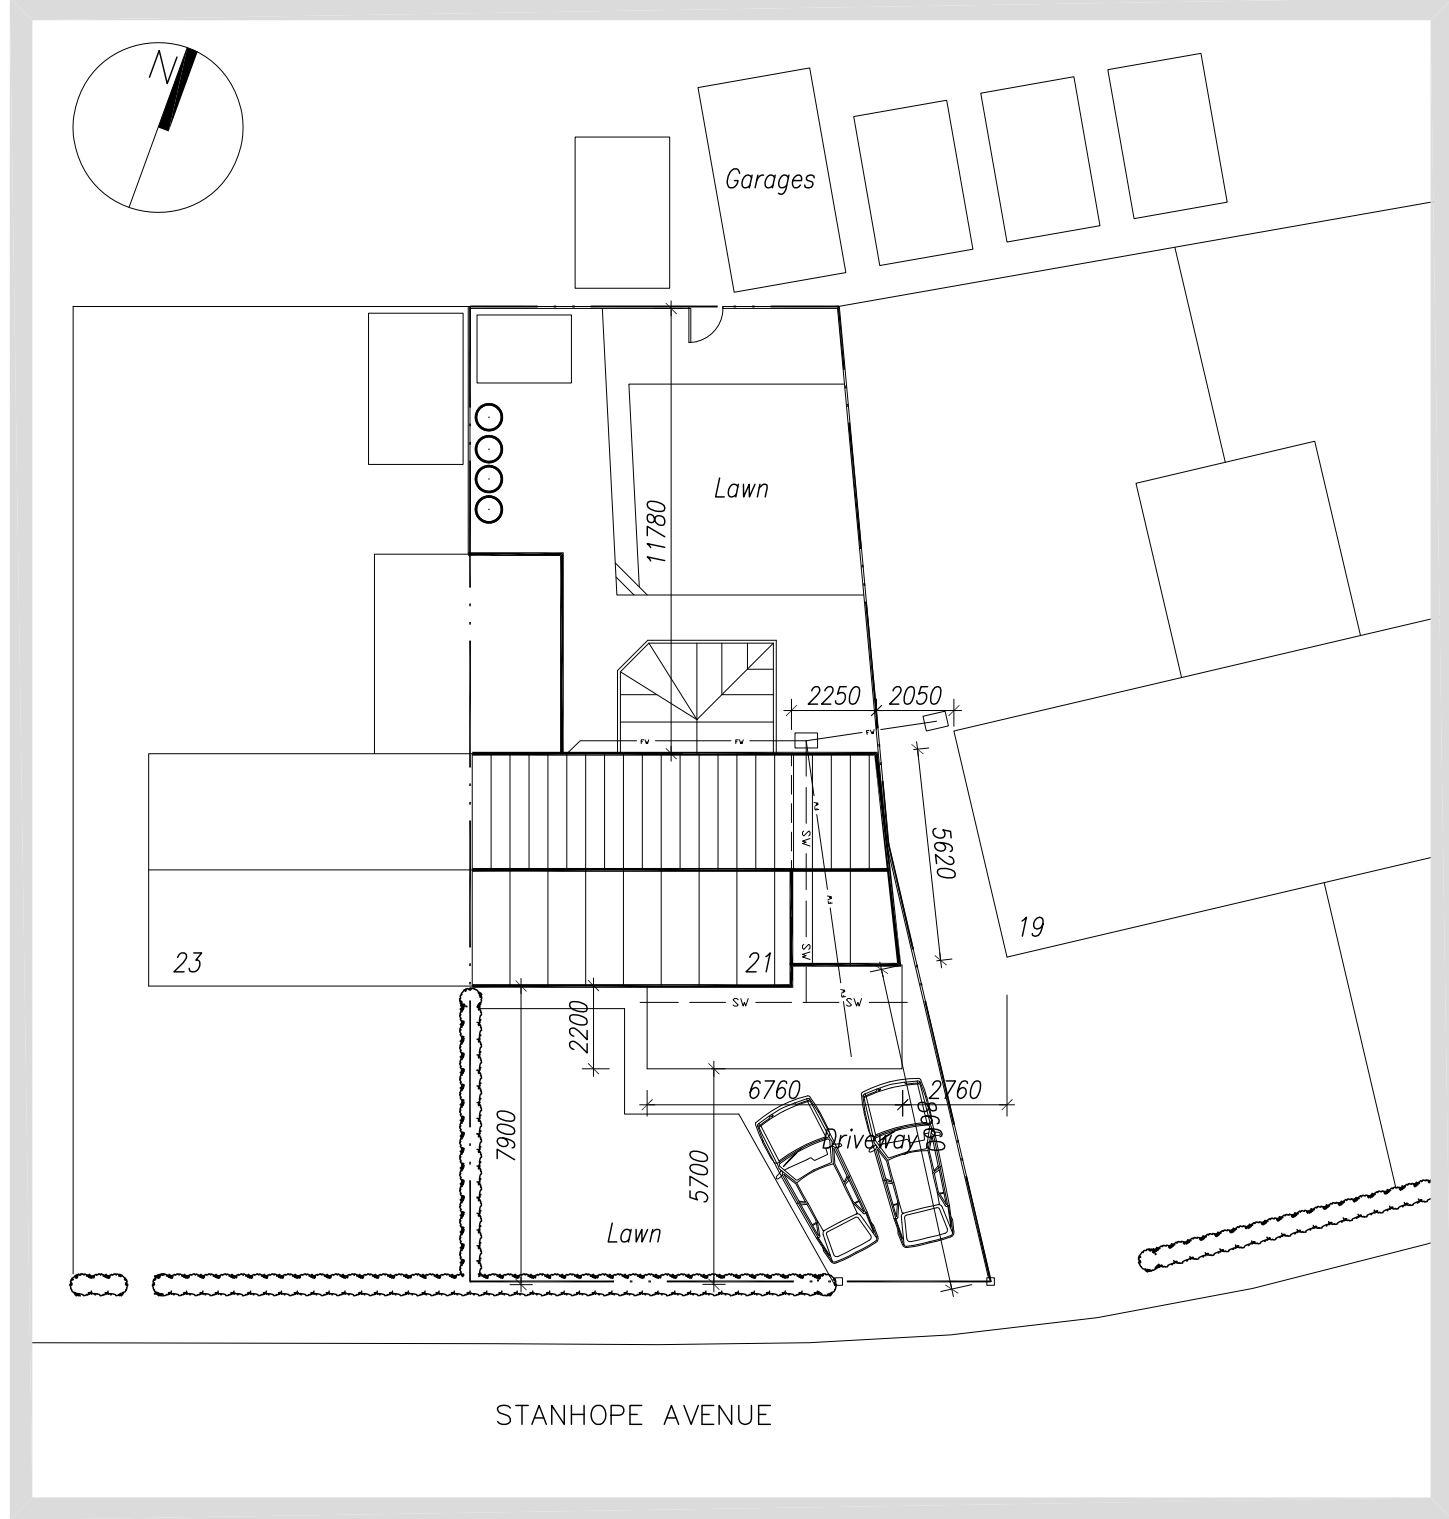

SITE PLAN 1:200

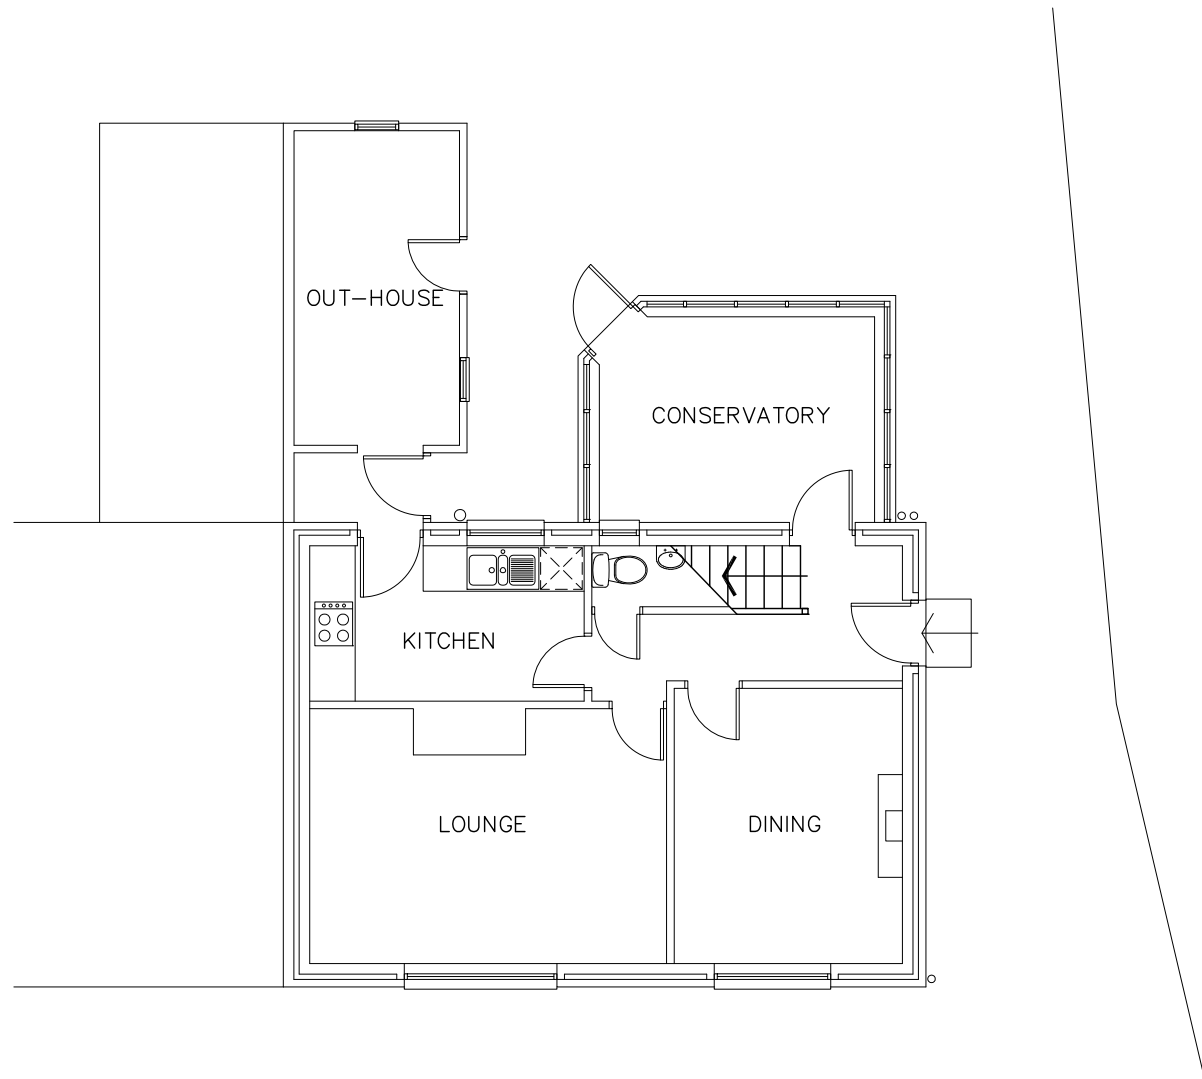


EXISTING GROUND FLOOR

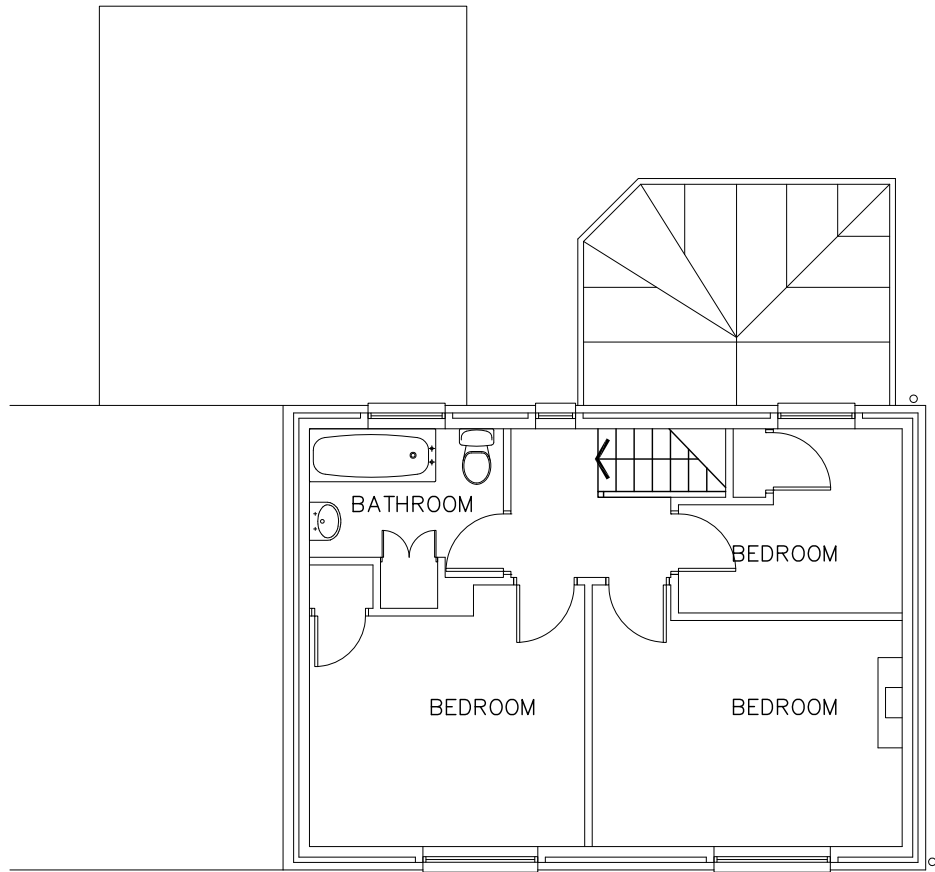

EXISTING FIRST FLOOR



PROPOSED SOUTH ELEVATION

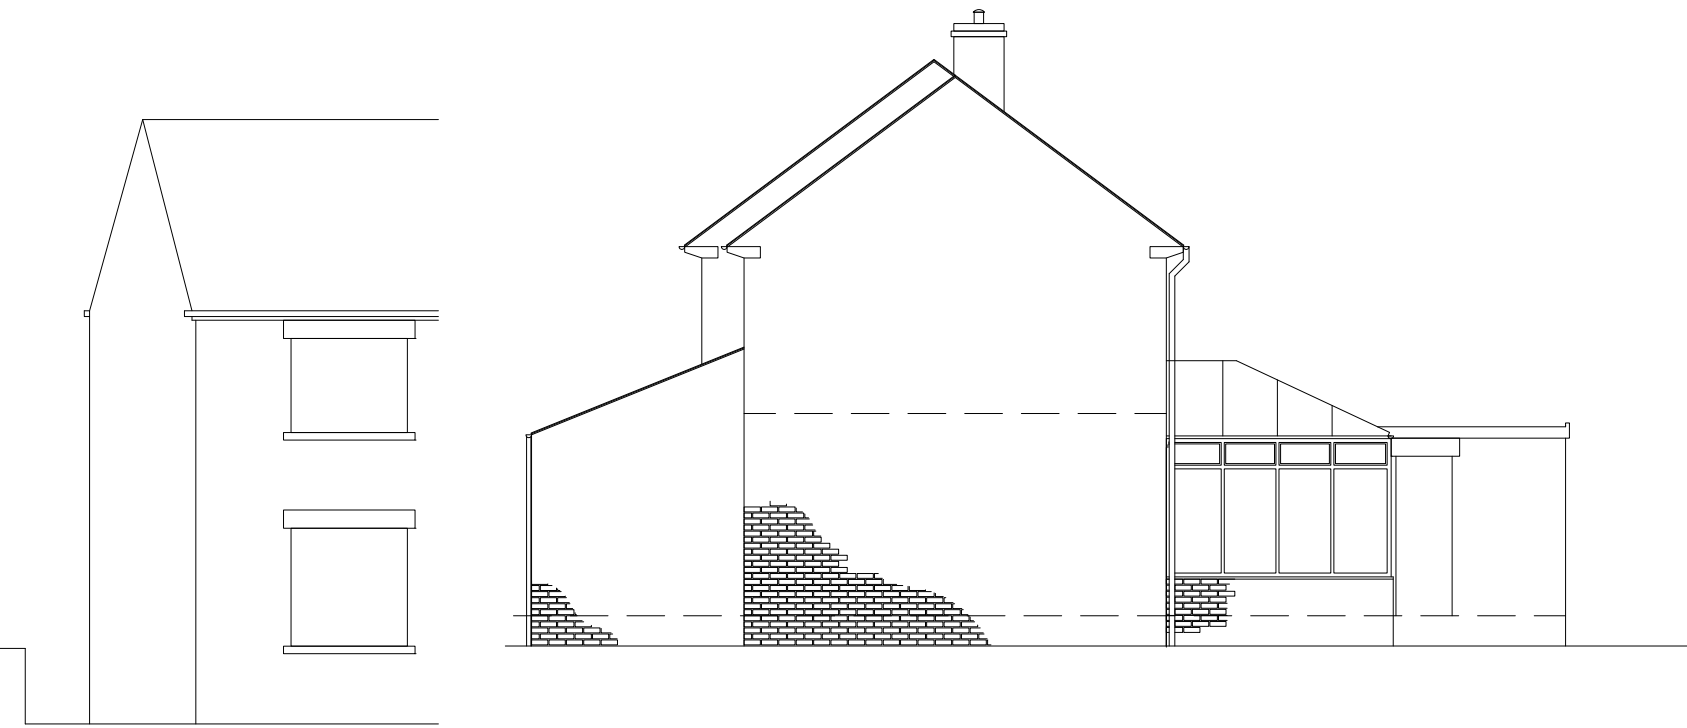


PROPOSED EAST ELEVATION




PROPOSED NORTH ELEVATION

PROPOSED WEST ELEVATION

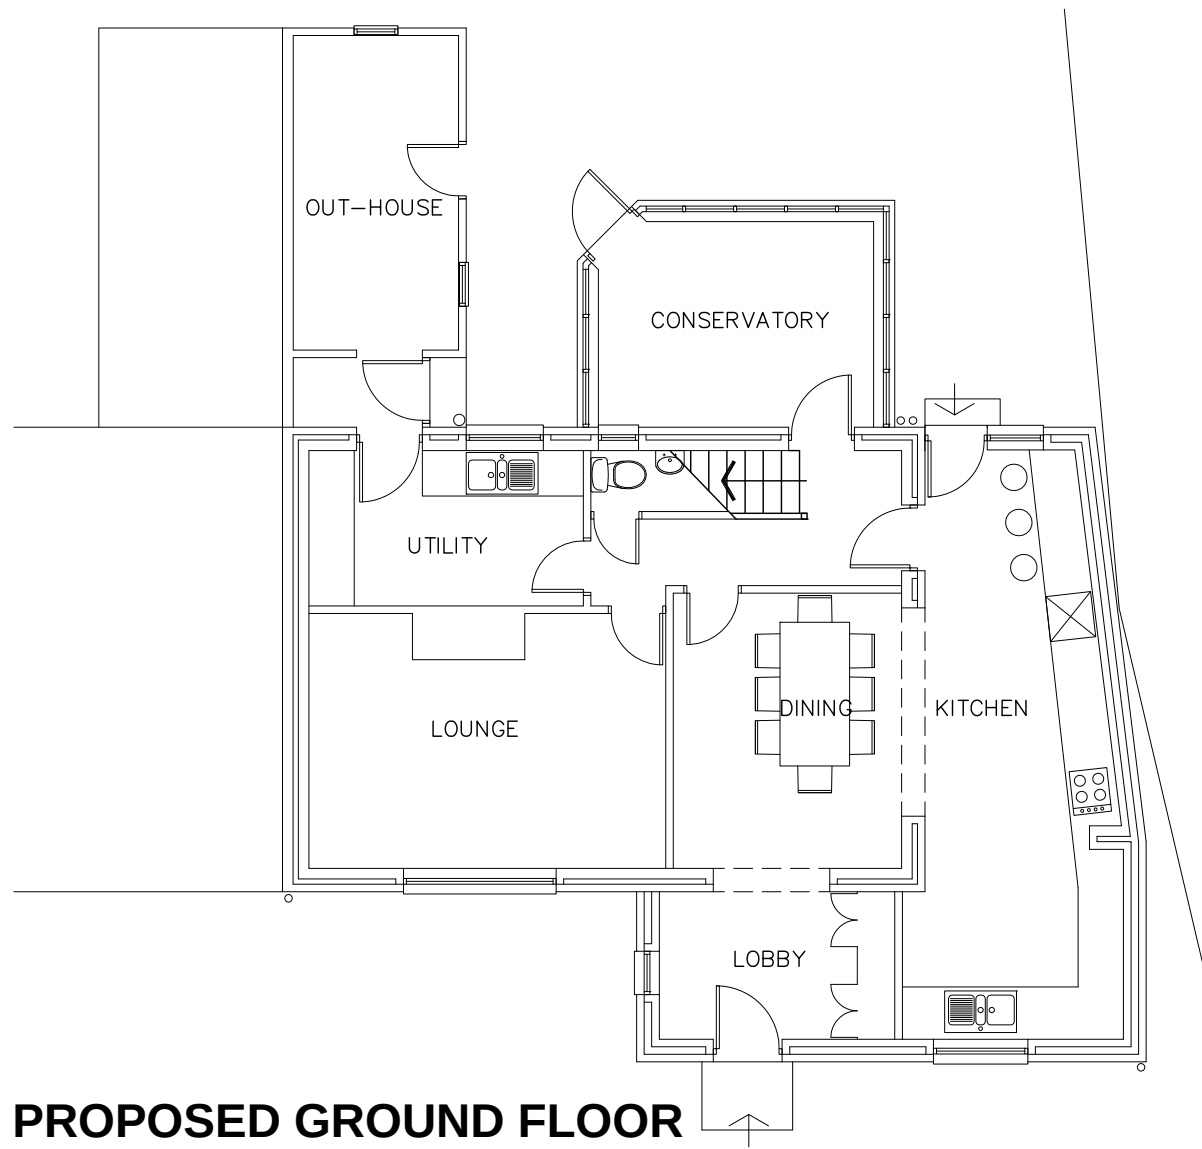


PROPOSED GROUND FLOOR

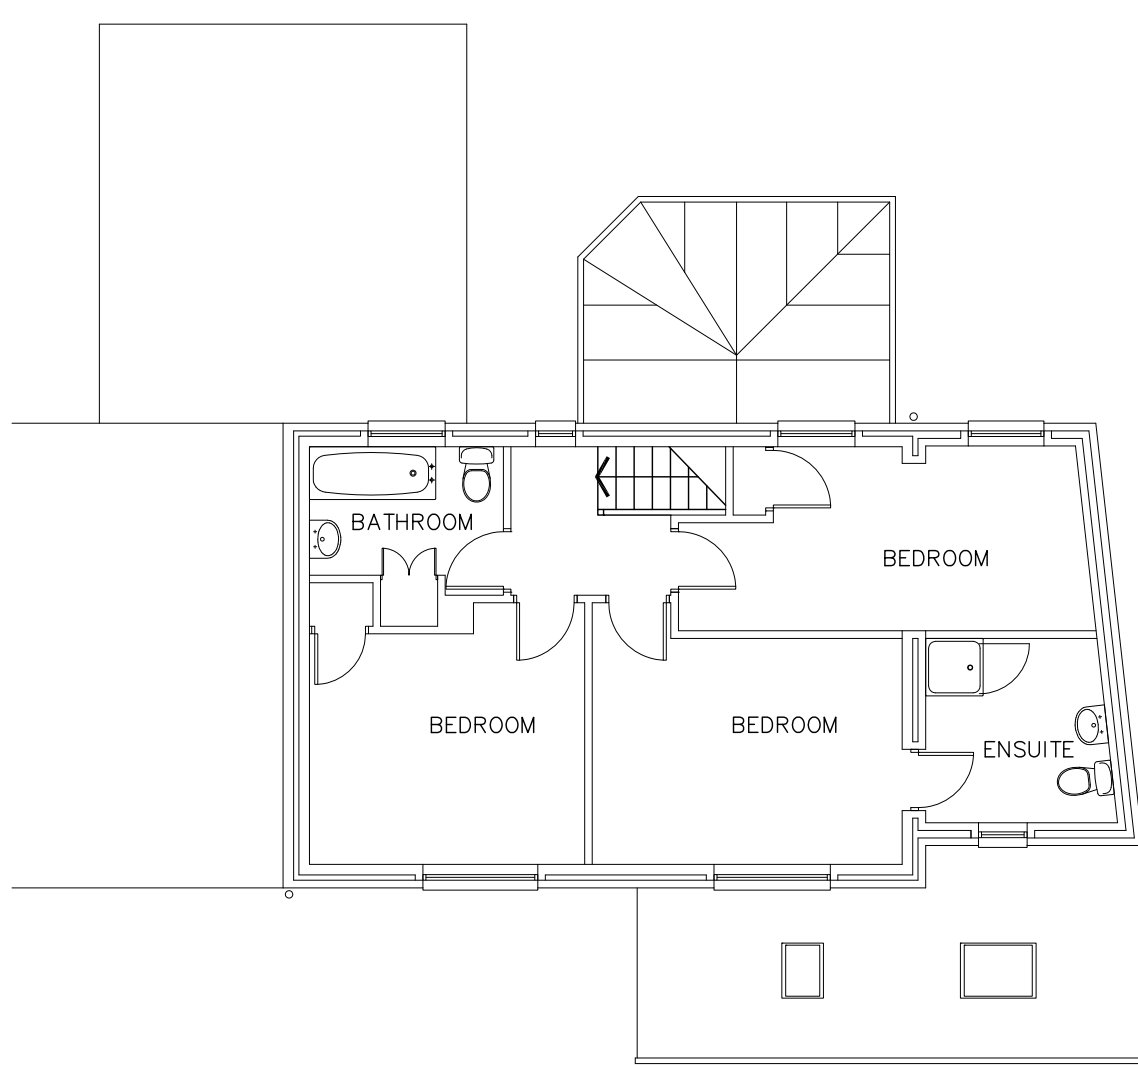

PROPOSED FIRST FLOOR

EXTENSION MATERIALS

Roof tiles to match existing.
Brickwork to match existing.
Window cills & lintels to match existing.
New uPVC double glazed doors & windows.
Velux roof lights.

 

PROPOSED 2 STOREY EXTENSION
21 STANHOPE AVENUE
CAWTHORNE, BARNSELY

Dwg. No. 001-B
Date: May 2016
Scale 1:100 @ A1