

Notes:
Planning drawings, not to be used for construction or building regulation purposes

Revision: --

Revision List:

0 5m

Project Name: 44 Fields End, Oxspring

Drawing Title: Elevations - Proposed


Drawing Number: 1041/TP/008

Scale: 1:100@A3

Date: March 11




North Elevation - Proposed

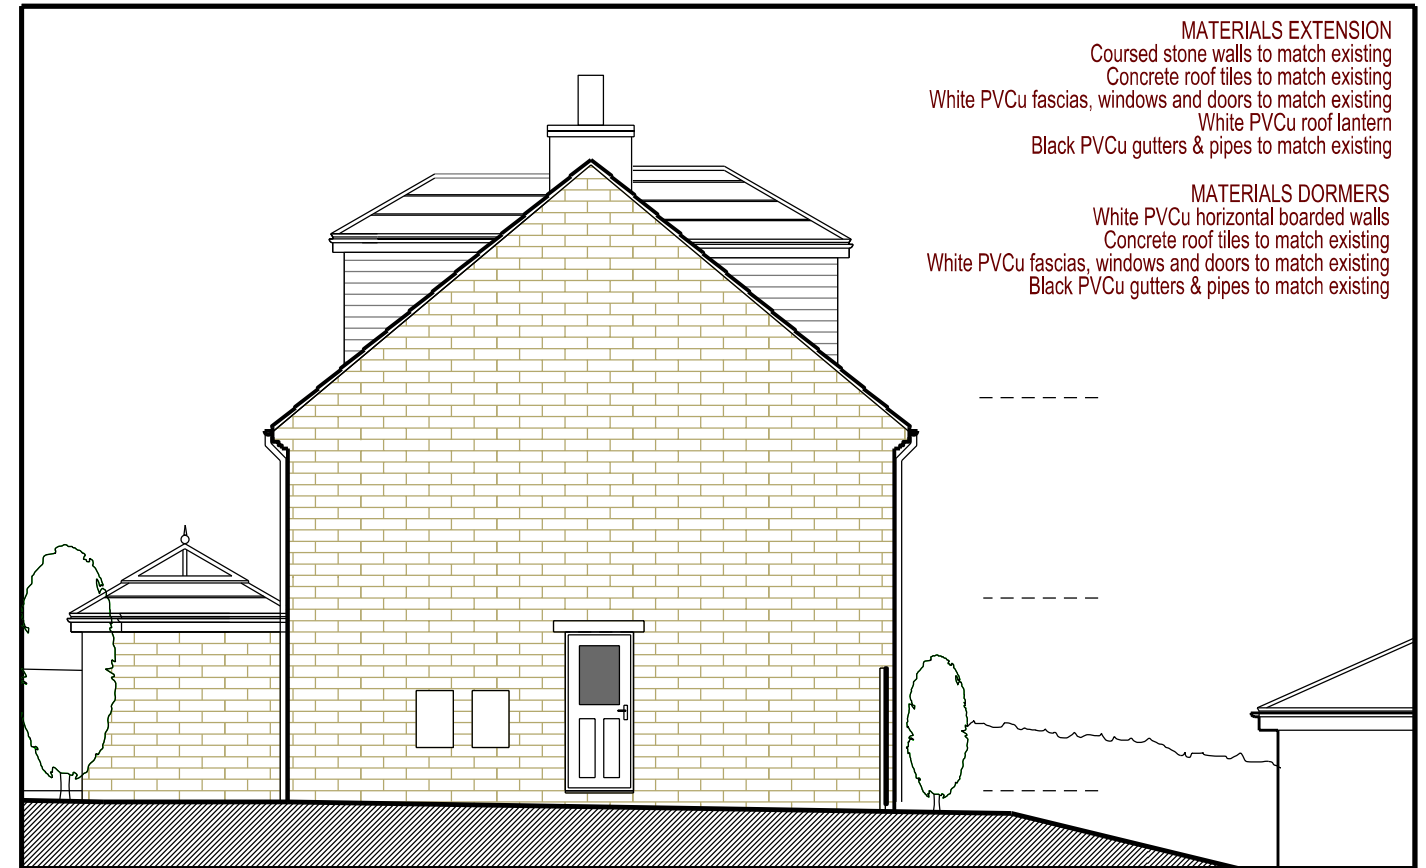

East Elevation - Proposed



South Elevation - Proposed

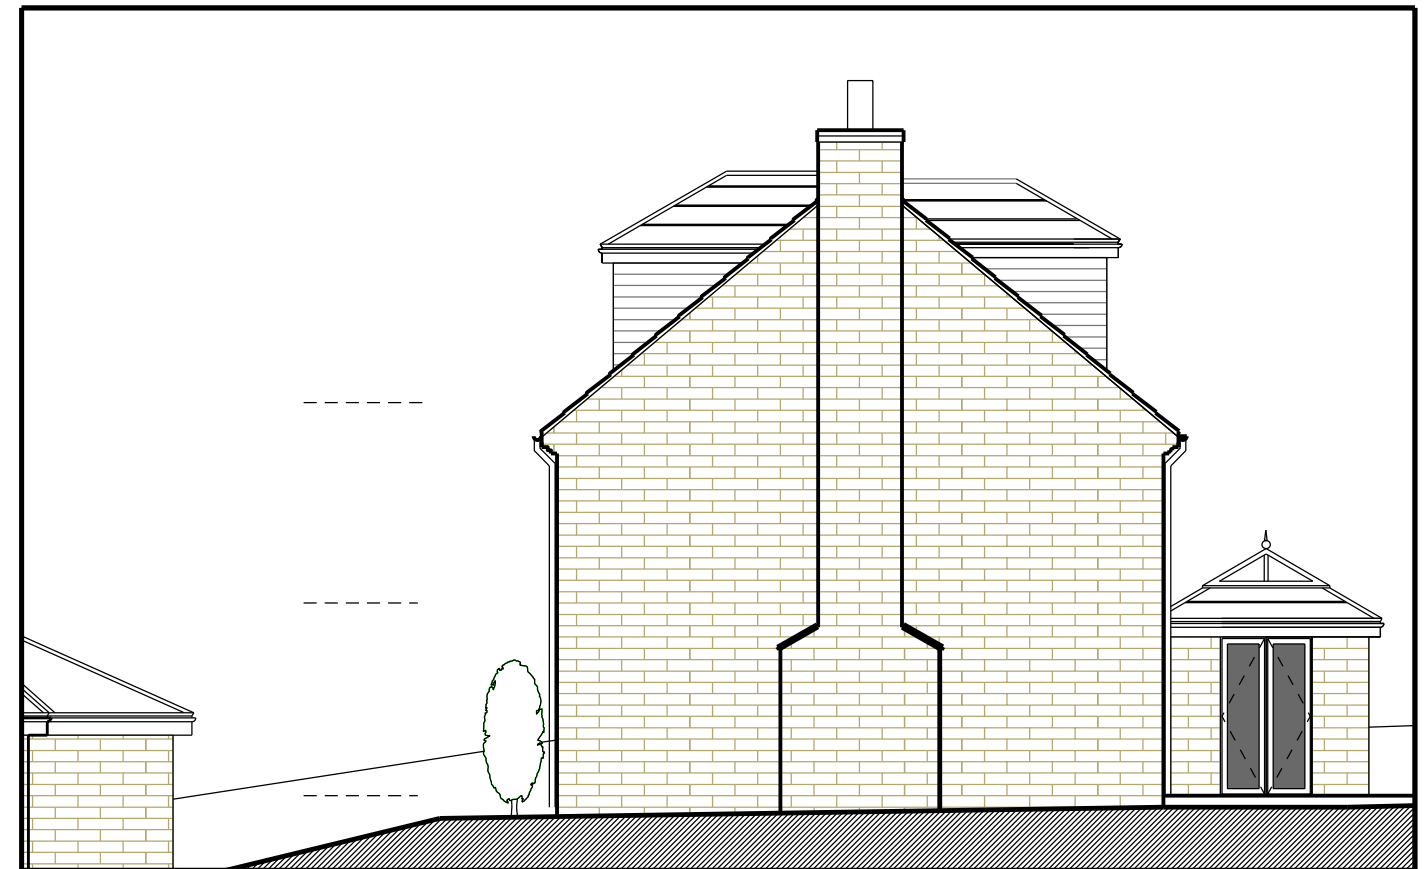

West Elevation - Proposed

MATERIALS EXTENSION
Coursed stone walls to match existing
Concrete roof tiles to match existing
White PVCu fascias, windows and doors to match existing
White PVCu roof lantern
Black PVCu gutters & pipes to match existing

MATERIALS DORMERS
White PVCu horizontal boarded walls
Concrete roof tiles to match existing
White PVCu fascias, windows and doors to match existing
Black PVCu gutters & pipes to match existing