

Notes:

PLANNING DRAWINGS, NOT TO BE USED FOR BUILDING REGULATIONS OR CONSTRUCTION PURPOSES
COPYRIGHT OF THIS DRAWING BELONGS TO DESIGNSPACE ARCHITECTS, STRICTLY NO COPYING, HIRING OR
LENDING WITHOUT AUTHORISATION

Revision:--

Revision List:


0 5m

Project/ Client: 22 Mortimer Heights


Drawing Title: Plans - Existing & Proposed

Drawing Number: 2033/TP/003


Scale at A3: 1:100

 

Date: Aug 17

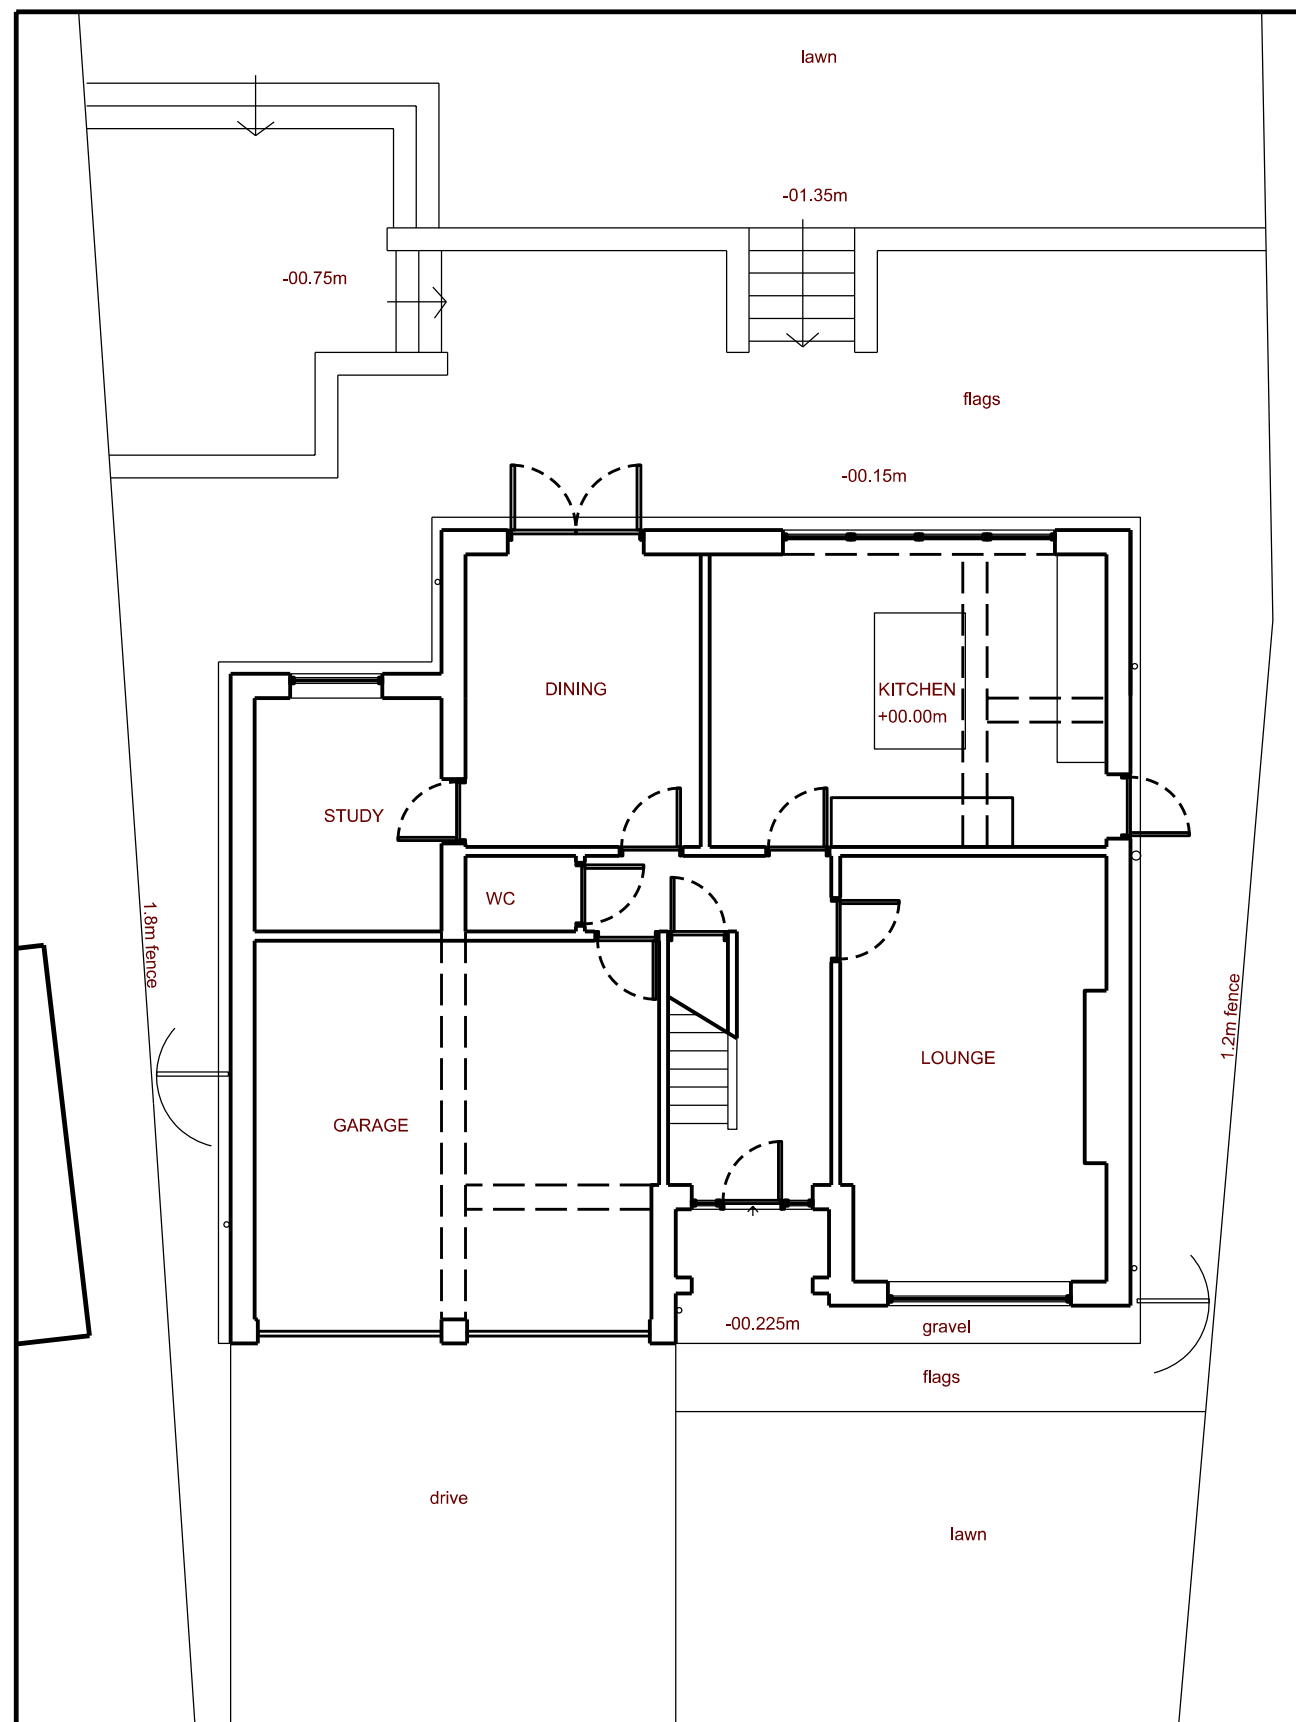

Ground Floor Plan - Existing

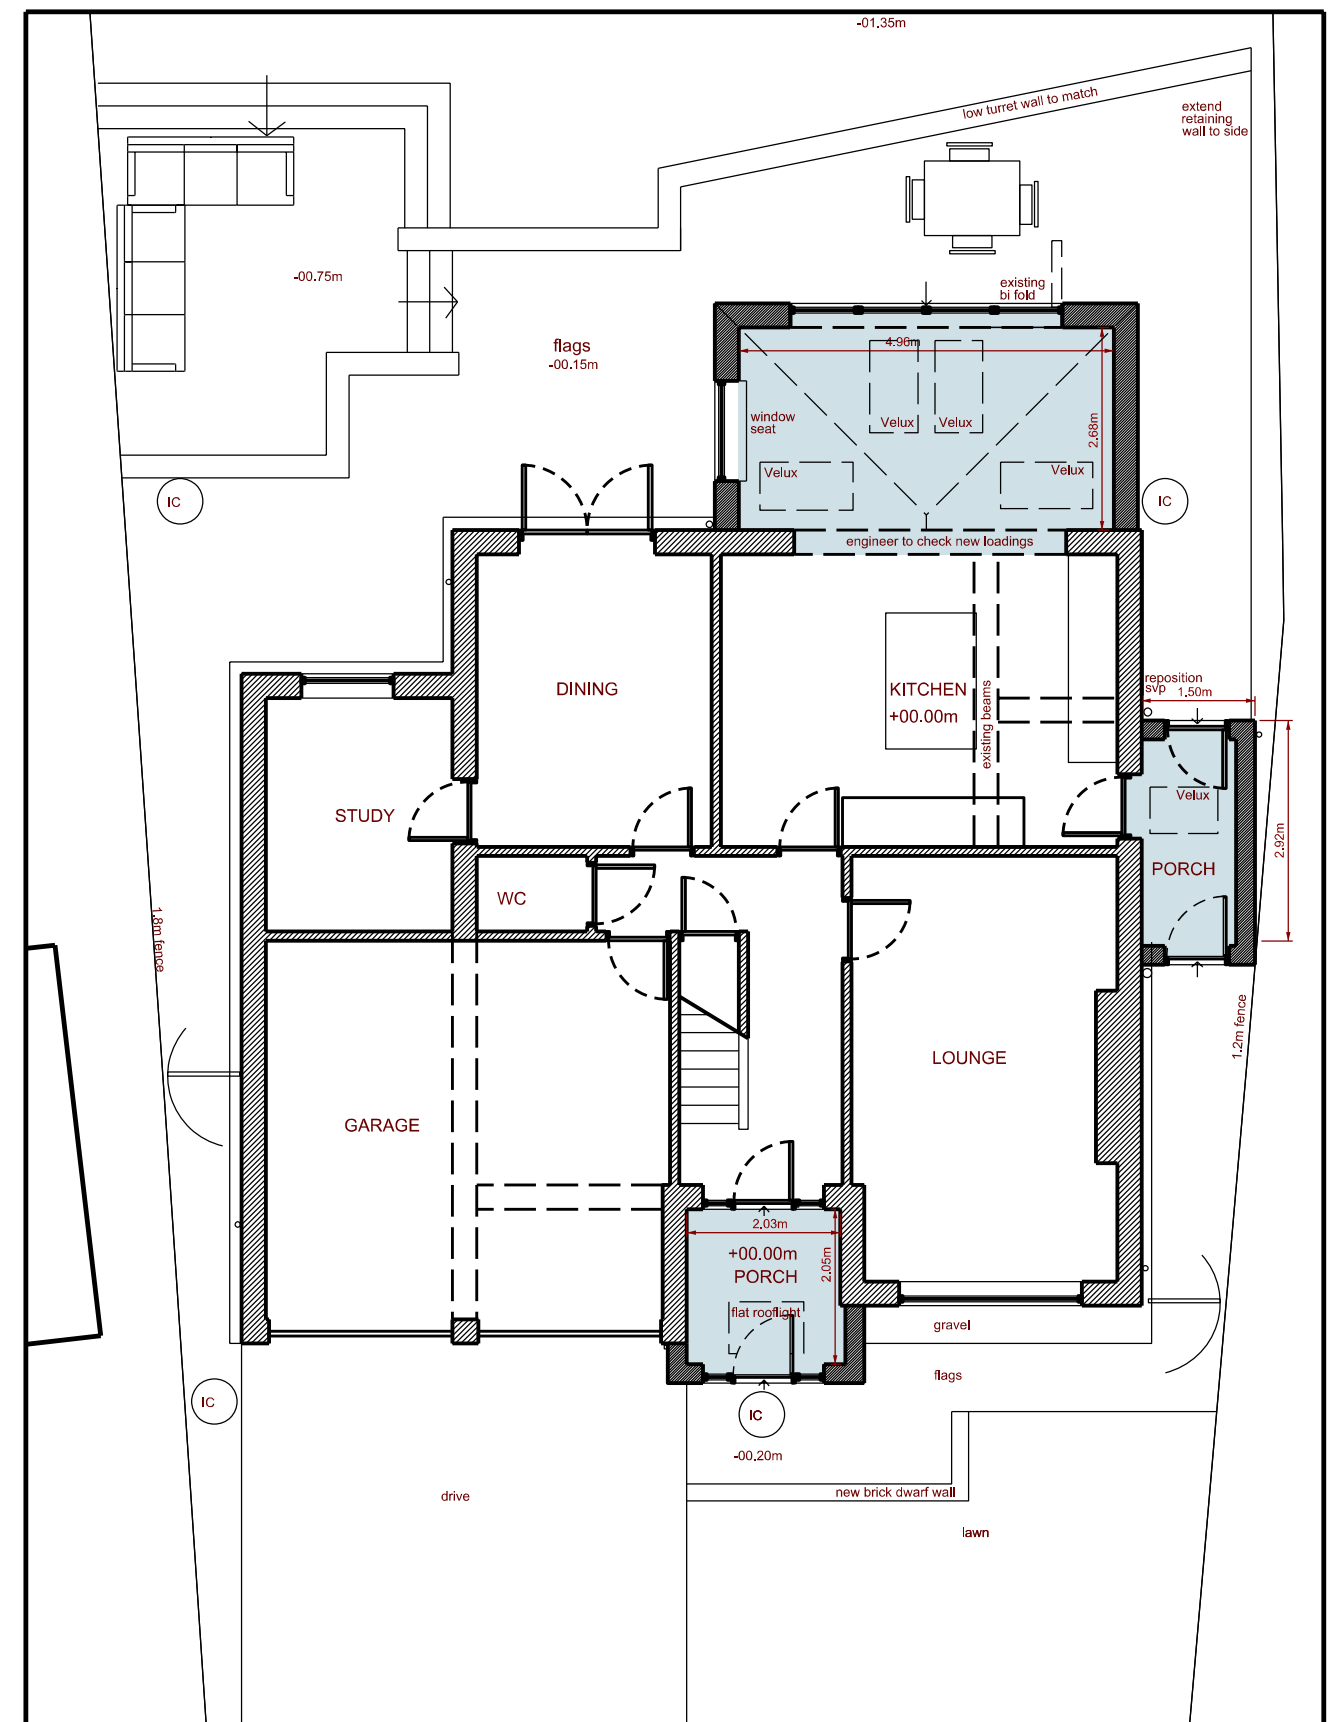

Ground Floor Plan - Proposed