



Drawing No.	Rev No.
MSJ001 -001	

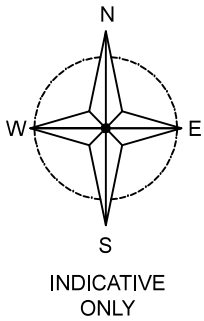

LOACATION PLAN
SCALE 1:1250 AT A3

 

SITE PLAN
SCALE 1:500 AT A3

DO NOT SCALE: Contractor to check all dimensions and report any omissions or errors

NOTES

Rev	Description	By	Chk	App	Date
-----	-------------	----	-----	-----	------

JRB DESIGNS Ltd
1 Saville Road
Cudworth
Barnsley
S72 8LT
Tel: 01226 383542
Fax: 01226 380078
Mob: 07970 541192
Email: john@jrbdesigns.co.uk

This drawing is copyright. © jrbdesigns Ltd.

Client

MR. S JONES

Drawing Title

SITE PLANS

Address

22 BAR LANE
MAPPLEWELL
BARNSELEY
S75 6DQ

Project Title:

PROPOSED TWO STOREY SIDE
& REAR EXTENSION

Purpose of Issue:

PLANNING

Drawing Status

FIRST ISSUE

Scale at A3 AS SHOWN	Drawn By JRB	Date 07/11/2022
Checked By	Date 07/11/2022	Approved By Date 07/11/2022
Project No. MSJ001	Drawing No. 001	Revision -

APPROVAL ☒ INFORMATION ☐ TENDER ☐ CONTRACT ☐ CONSTRUCTION ☐