



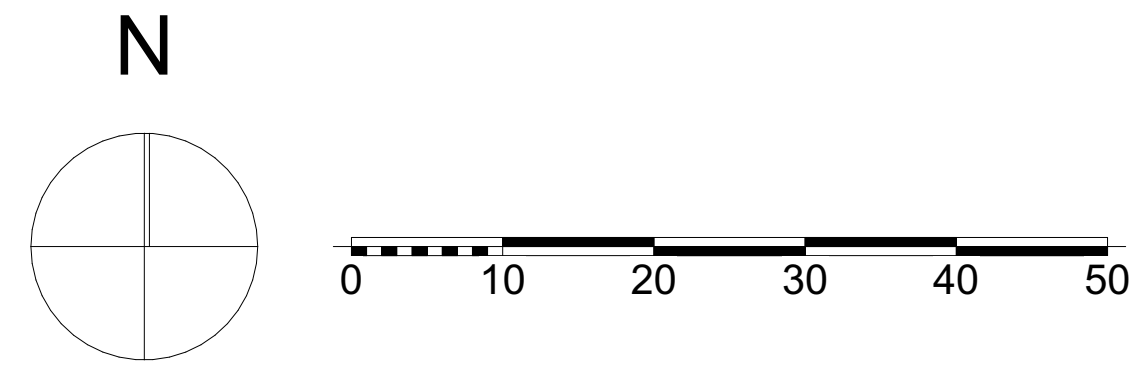


PROPOSED DEVELOPMENTS

LEGEND		
	Denotes Existing 12.0m Diesel Bus Parking Bay	52 No.
	Denotes Existing 10.4m Diesel Bus Parking Bay	37 No.
	Denotes Existing 12.0m Diesel Bus Parked in workshop	11 No.
TOTAL:		100 No.

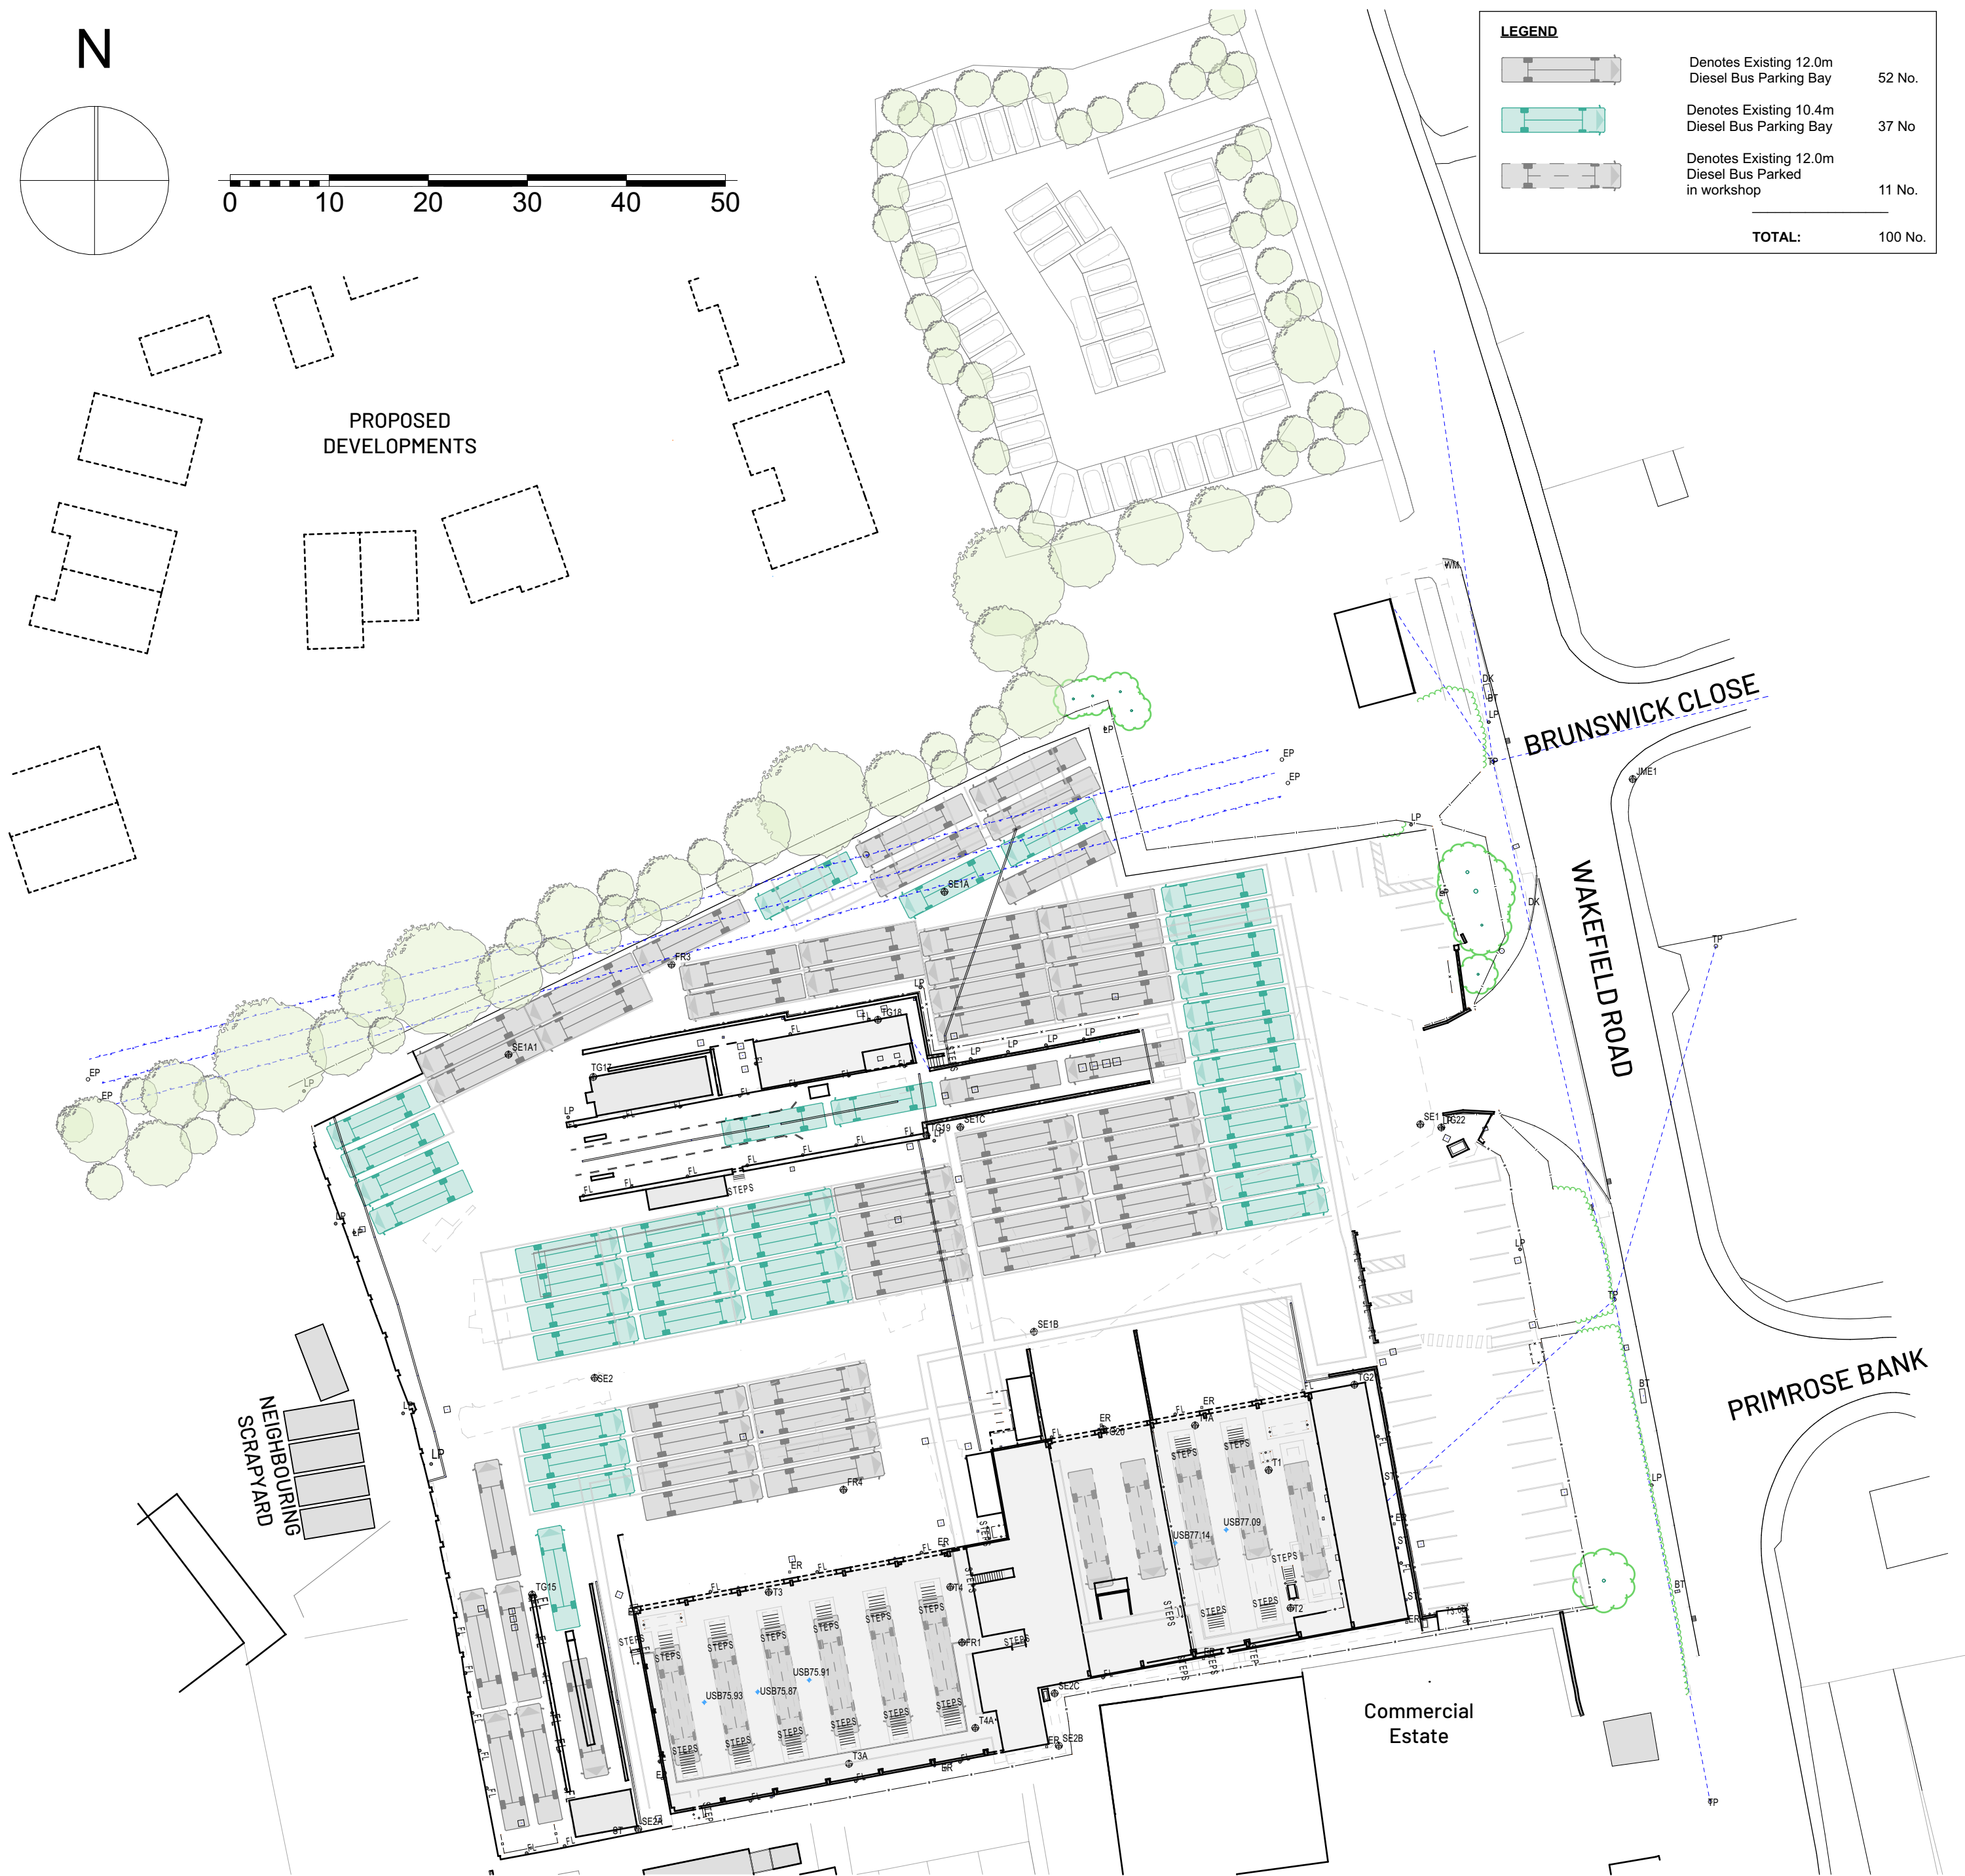

Site Plan - As Existing
Scale 1:500

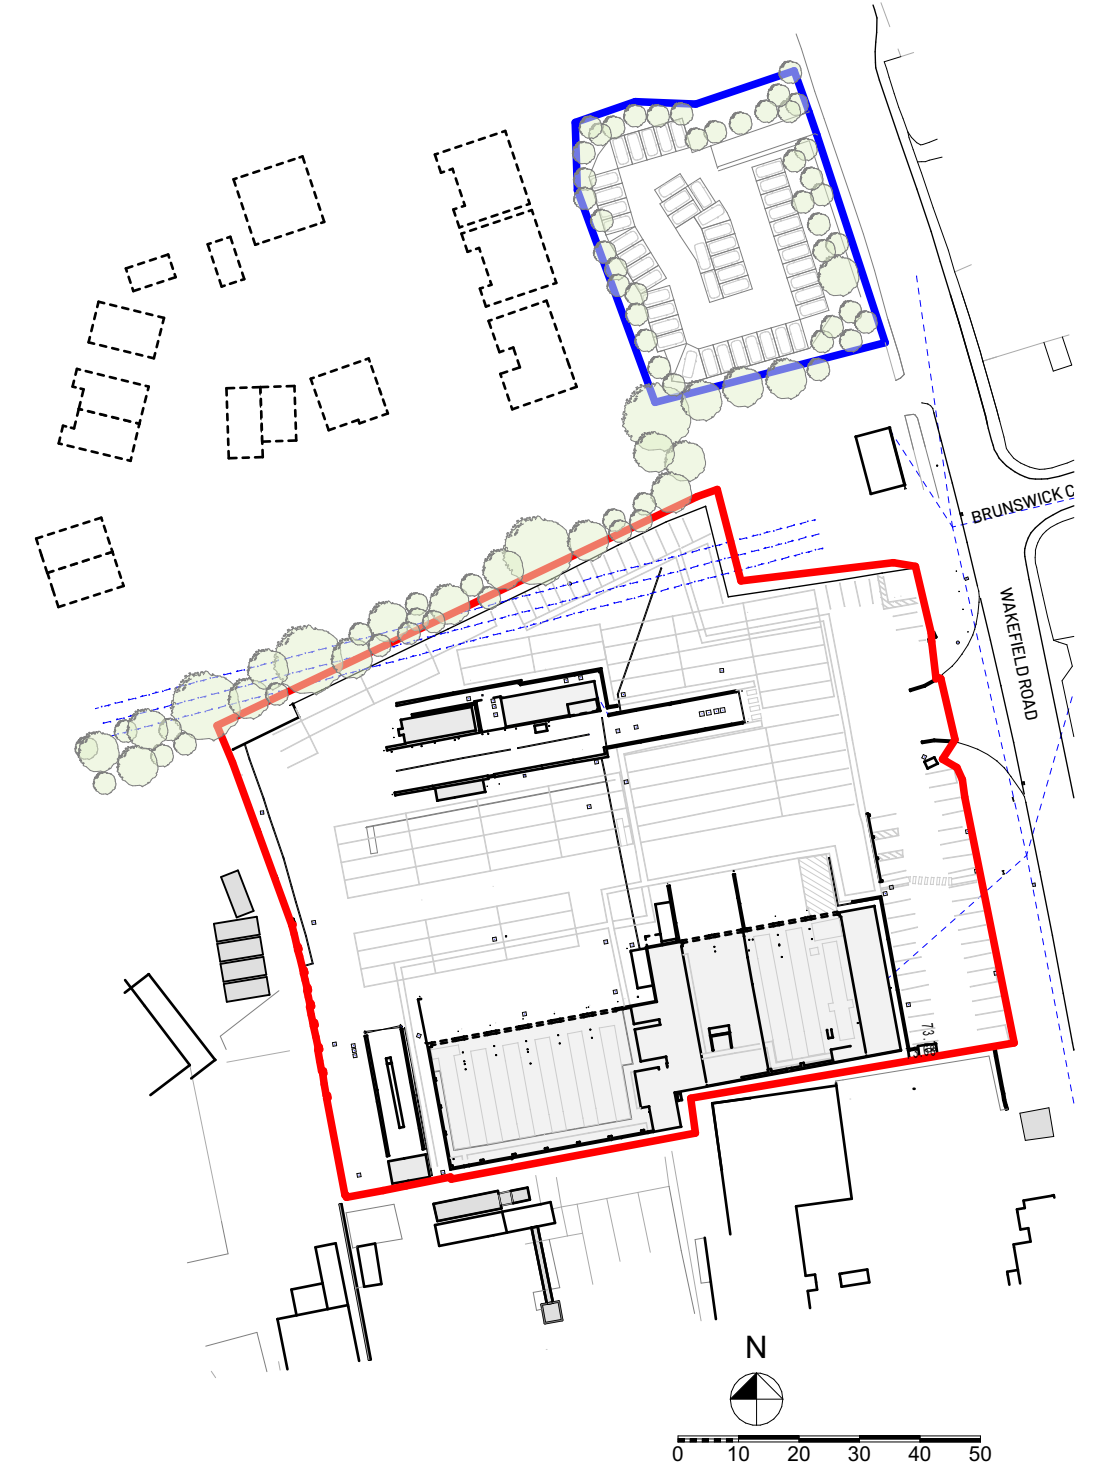

Location Plan - As Existing
Scale 1:1250

Revision	Description	Date
Client	SOUTH YORKSHIRE SYMCA MAYORAL COMBINED AUTHORITY 	
Project Title	Wakefield Road Depot Electrification Wakefield Road Industrial Estate, Wakefield Rd, Barnsley, S71 1NU	
Drawing Title	Site Plan & Location Plan - As Existing	
JANUS Architecture		
Gateway Studio, Unit 3A, Link 606 Business Park, Staithgate Lane, Bradford, BD6 1YA +44 (0) 1274 424 884 www.janusarchitecture.co.uk		
Drawing Status	Scales 1:1250, 1:500	Size A2
		Date JAN '26
Job Number - Drawing Number - Revision		
1455- 100		