






1 **Front Elevation**
Scale: 1:100

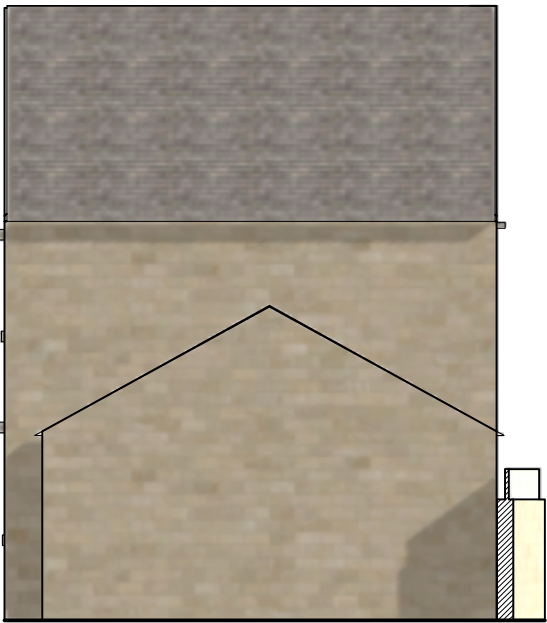


2 **Side Elevation (West)**
Scale: 1:100

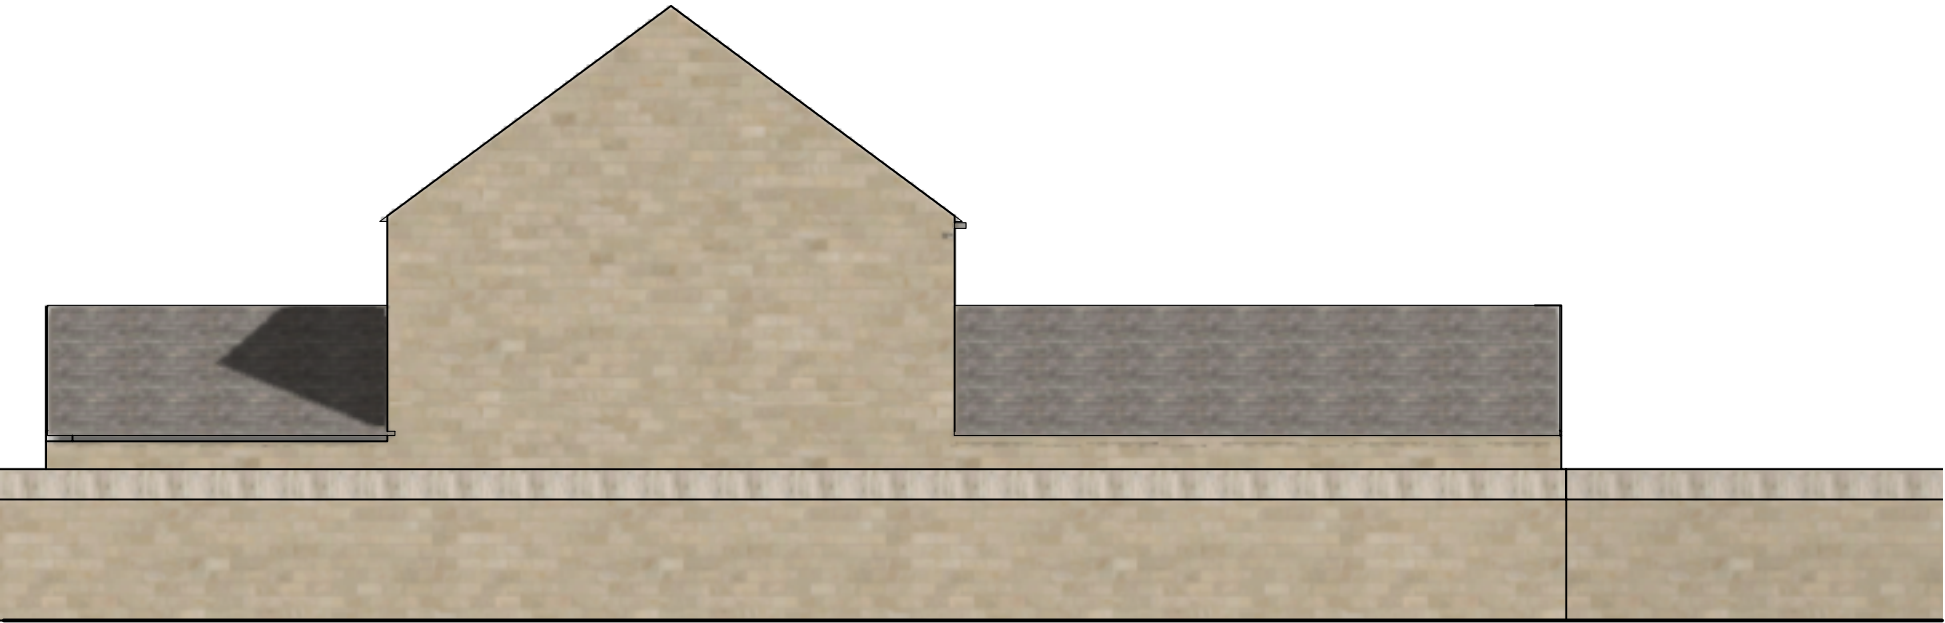

3 **Rear Elevation**
Scale: 1:100

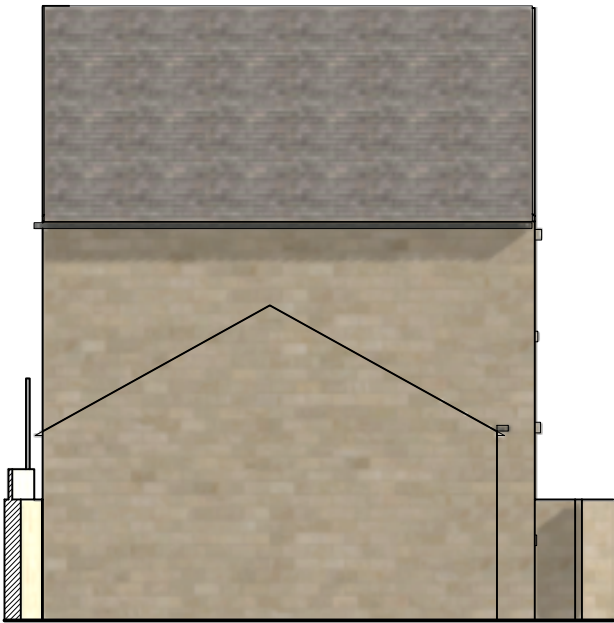

4 **Side Elevation (East)**
Scale: 1:100

 

DO NOT SCALE FROM DRAWINGS.

Client
:

Address
: The Grange, Mortimer Rd, Cubley, S36 9DF

Project
: 2202 The Grange

Drawing
: Coach House - Existing Elevations



E: rachel@rldmstudio.co.uk
T: 07595603049

Scale	:1:100 @ A3
Date	:09/02/2022
Dwg No.	:2202-RLDM-XX-DR-B-00200-S2
Rev.	:P01