



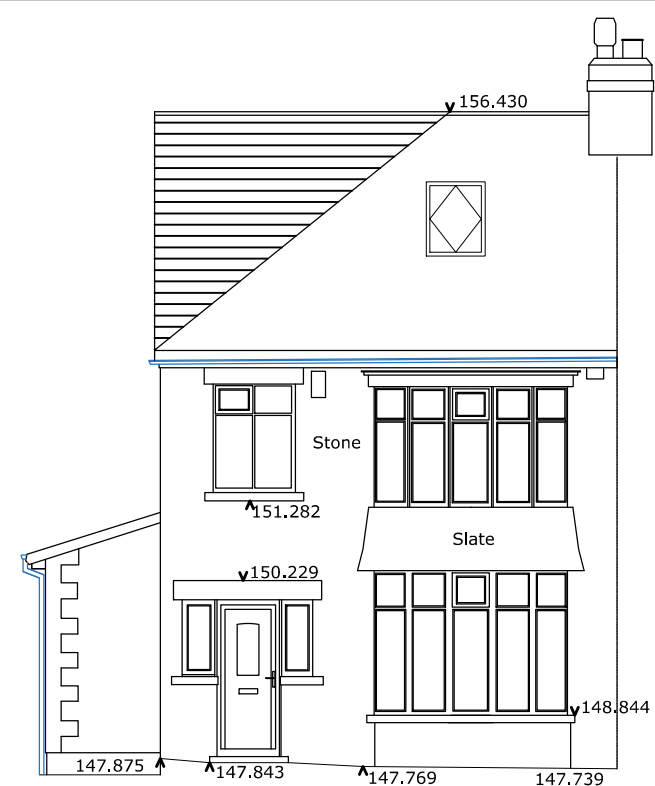


Front Elevation

Value 145.000m

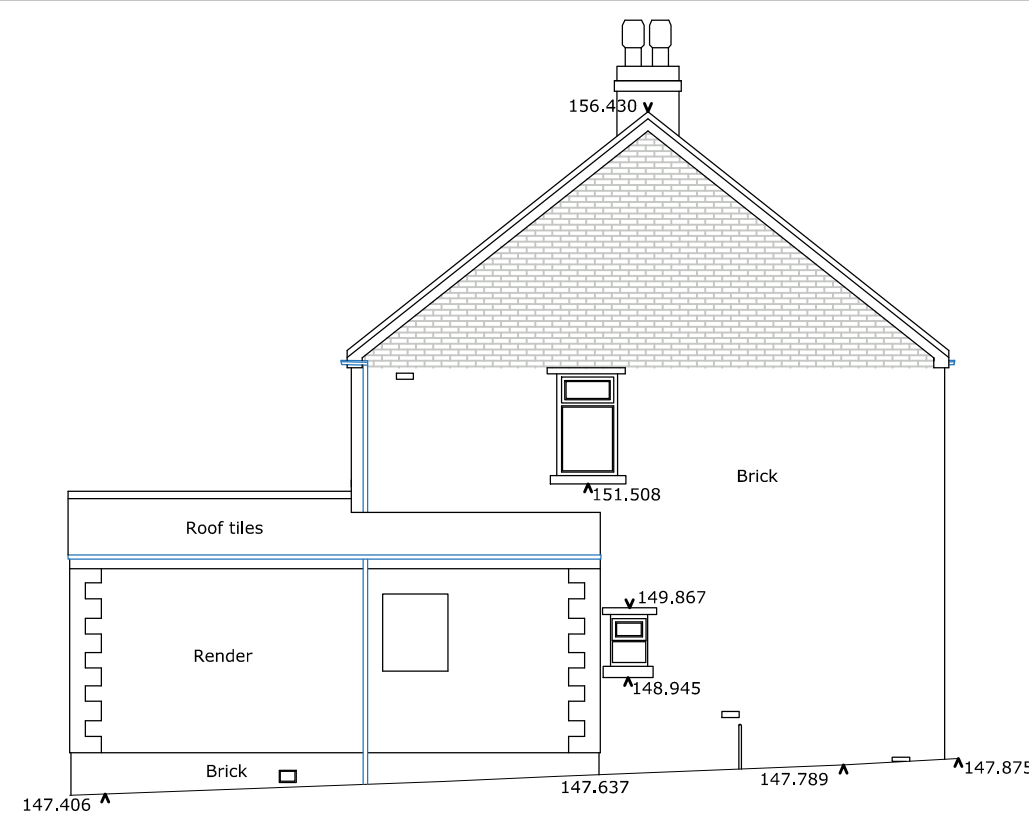

Side Elevation

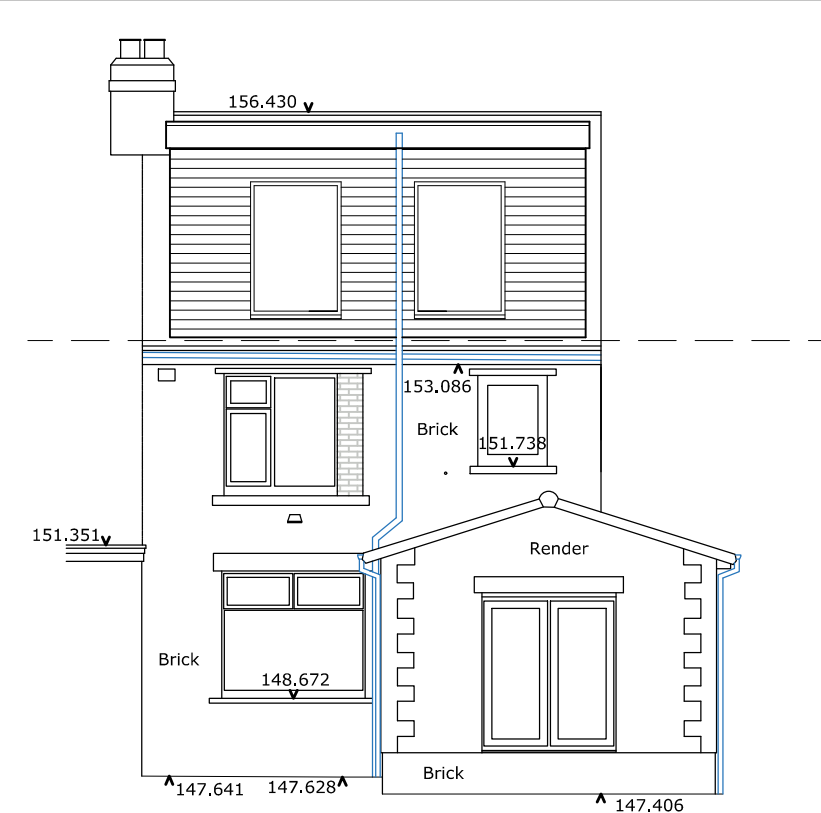


Rear Elevation


Value 145.000m



Front Elevation

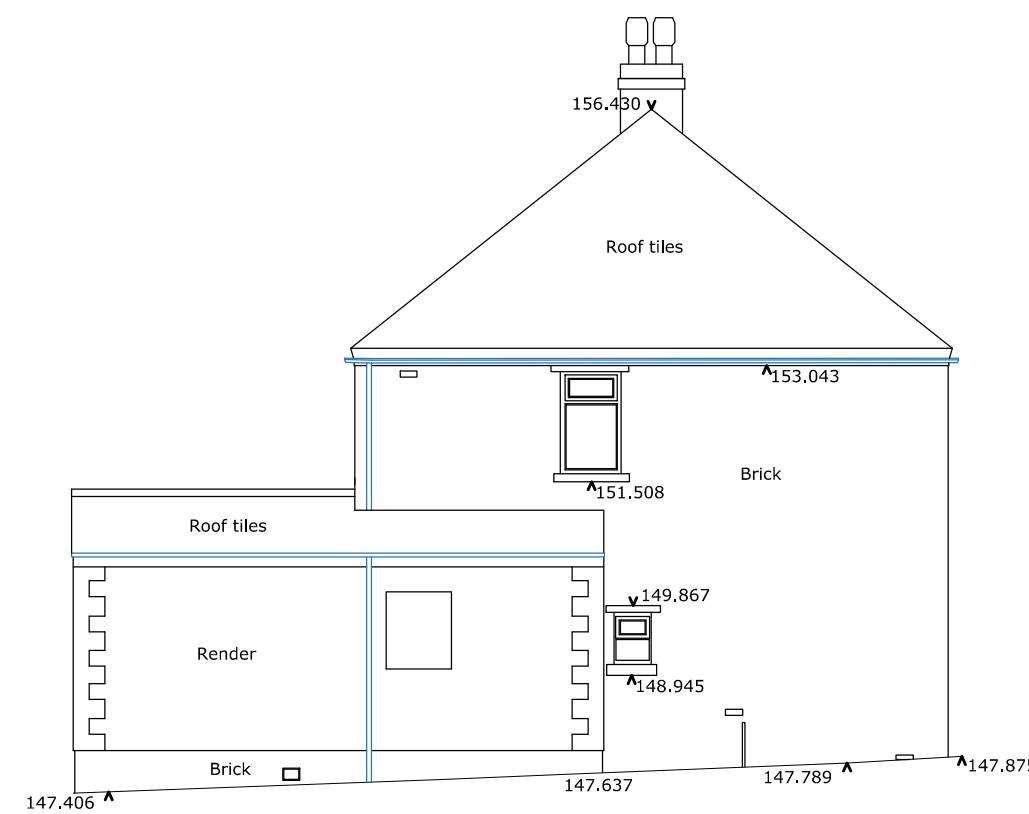


Side Elevation

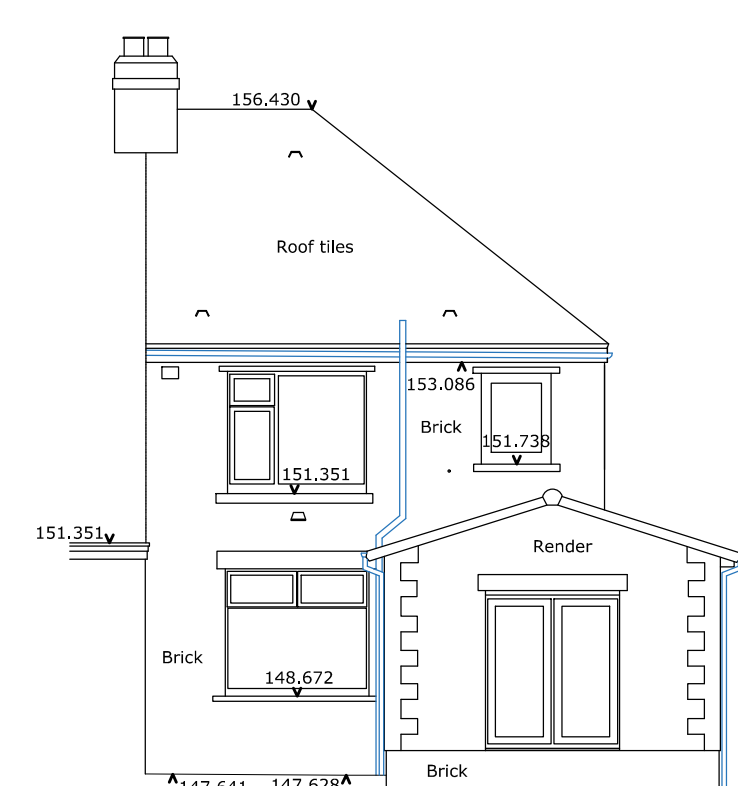


Rear Elevation

The TLX Silver solution: Loft conversion with breathable membrane - PIR, 125mm rafter @ 400mm centres


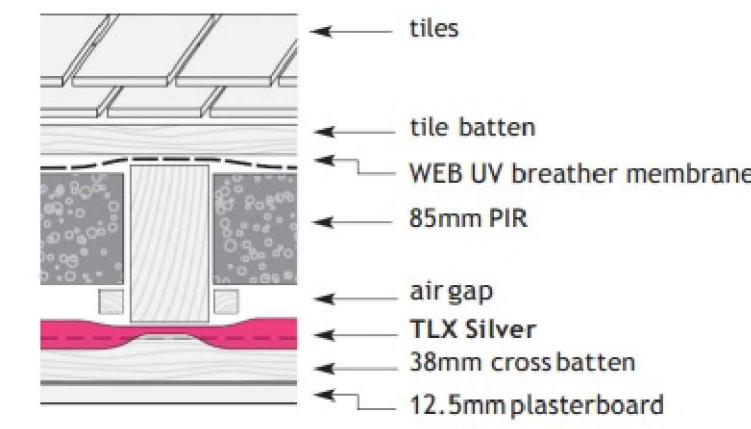


- Fit 85mm PIR rigid board closely between rafters, maintaining a 25mm unventilated cavity between the bottom of the rafter and PIR board.
 - Fit TLX Silver taut across the bottom of the rafters
 - Fit 38 x 38mm cross battens across the rafters @ 600mm centres
 - Fit plasterboard
- Renovated roof U = 0.18 W/m².K


The TLX Silver solution: Loft conversion with 1F felt - 180mm rafter @ 400mm centres

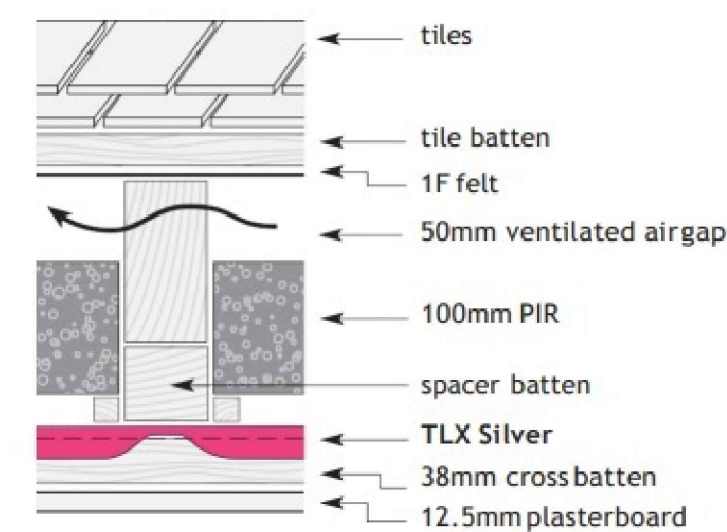


- Extend the rafter depth to 180mm, using a spacer batten
 - Fit 100mm PIR rigid board closely between rafters, maintaining a 50mm ventilated cavity between the PIR board and felt.
 - Fit TLX Silver taut across the bottom of the rafters
 - Fit 38 x 38mm cross battens across the rafters
 - Fit plasterboard
- Renovated roof U = 0.18 W/m².K

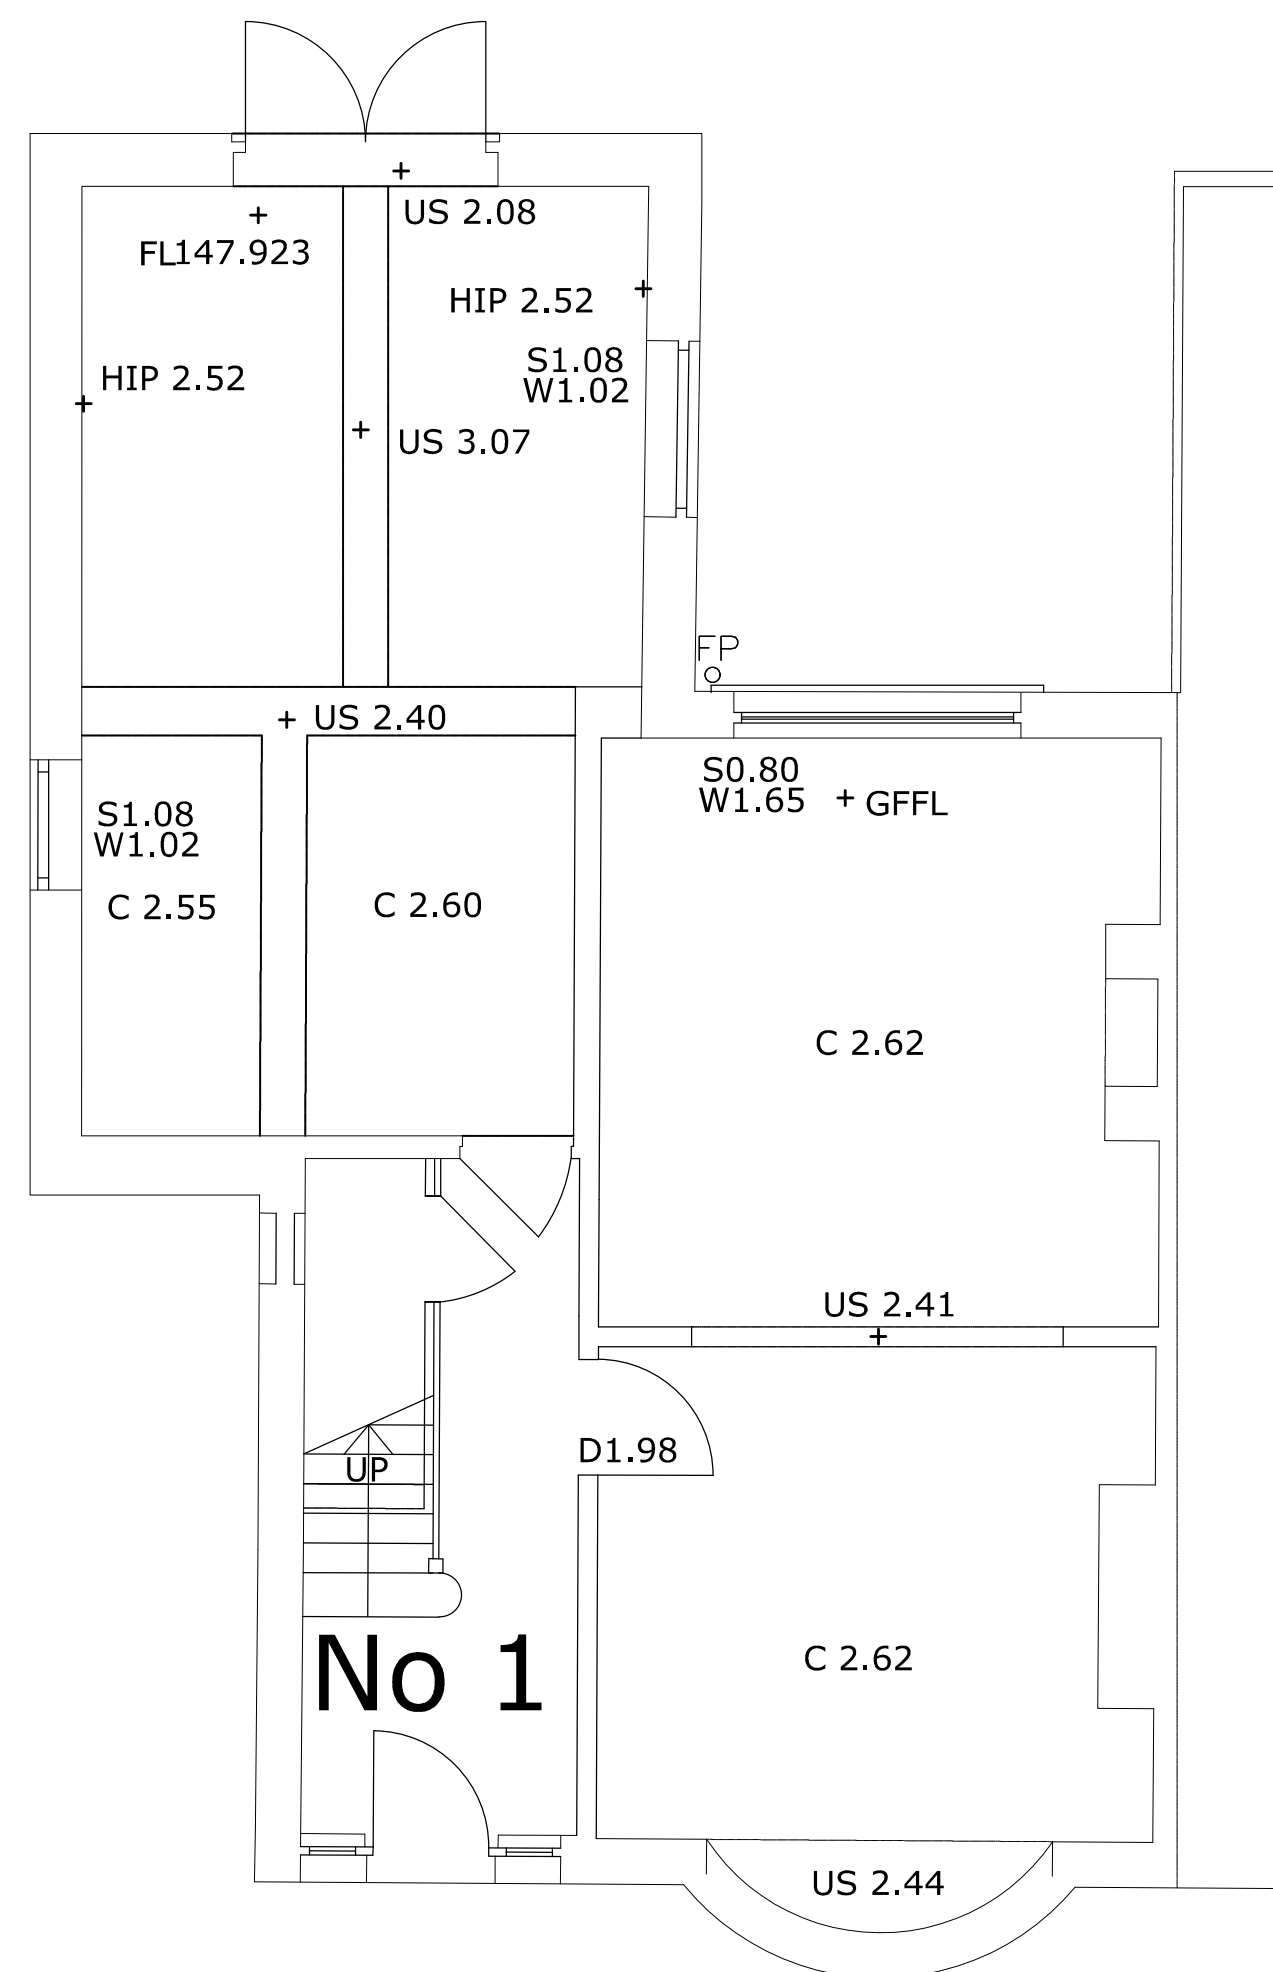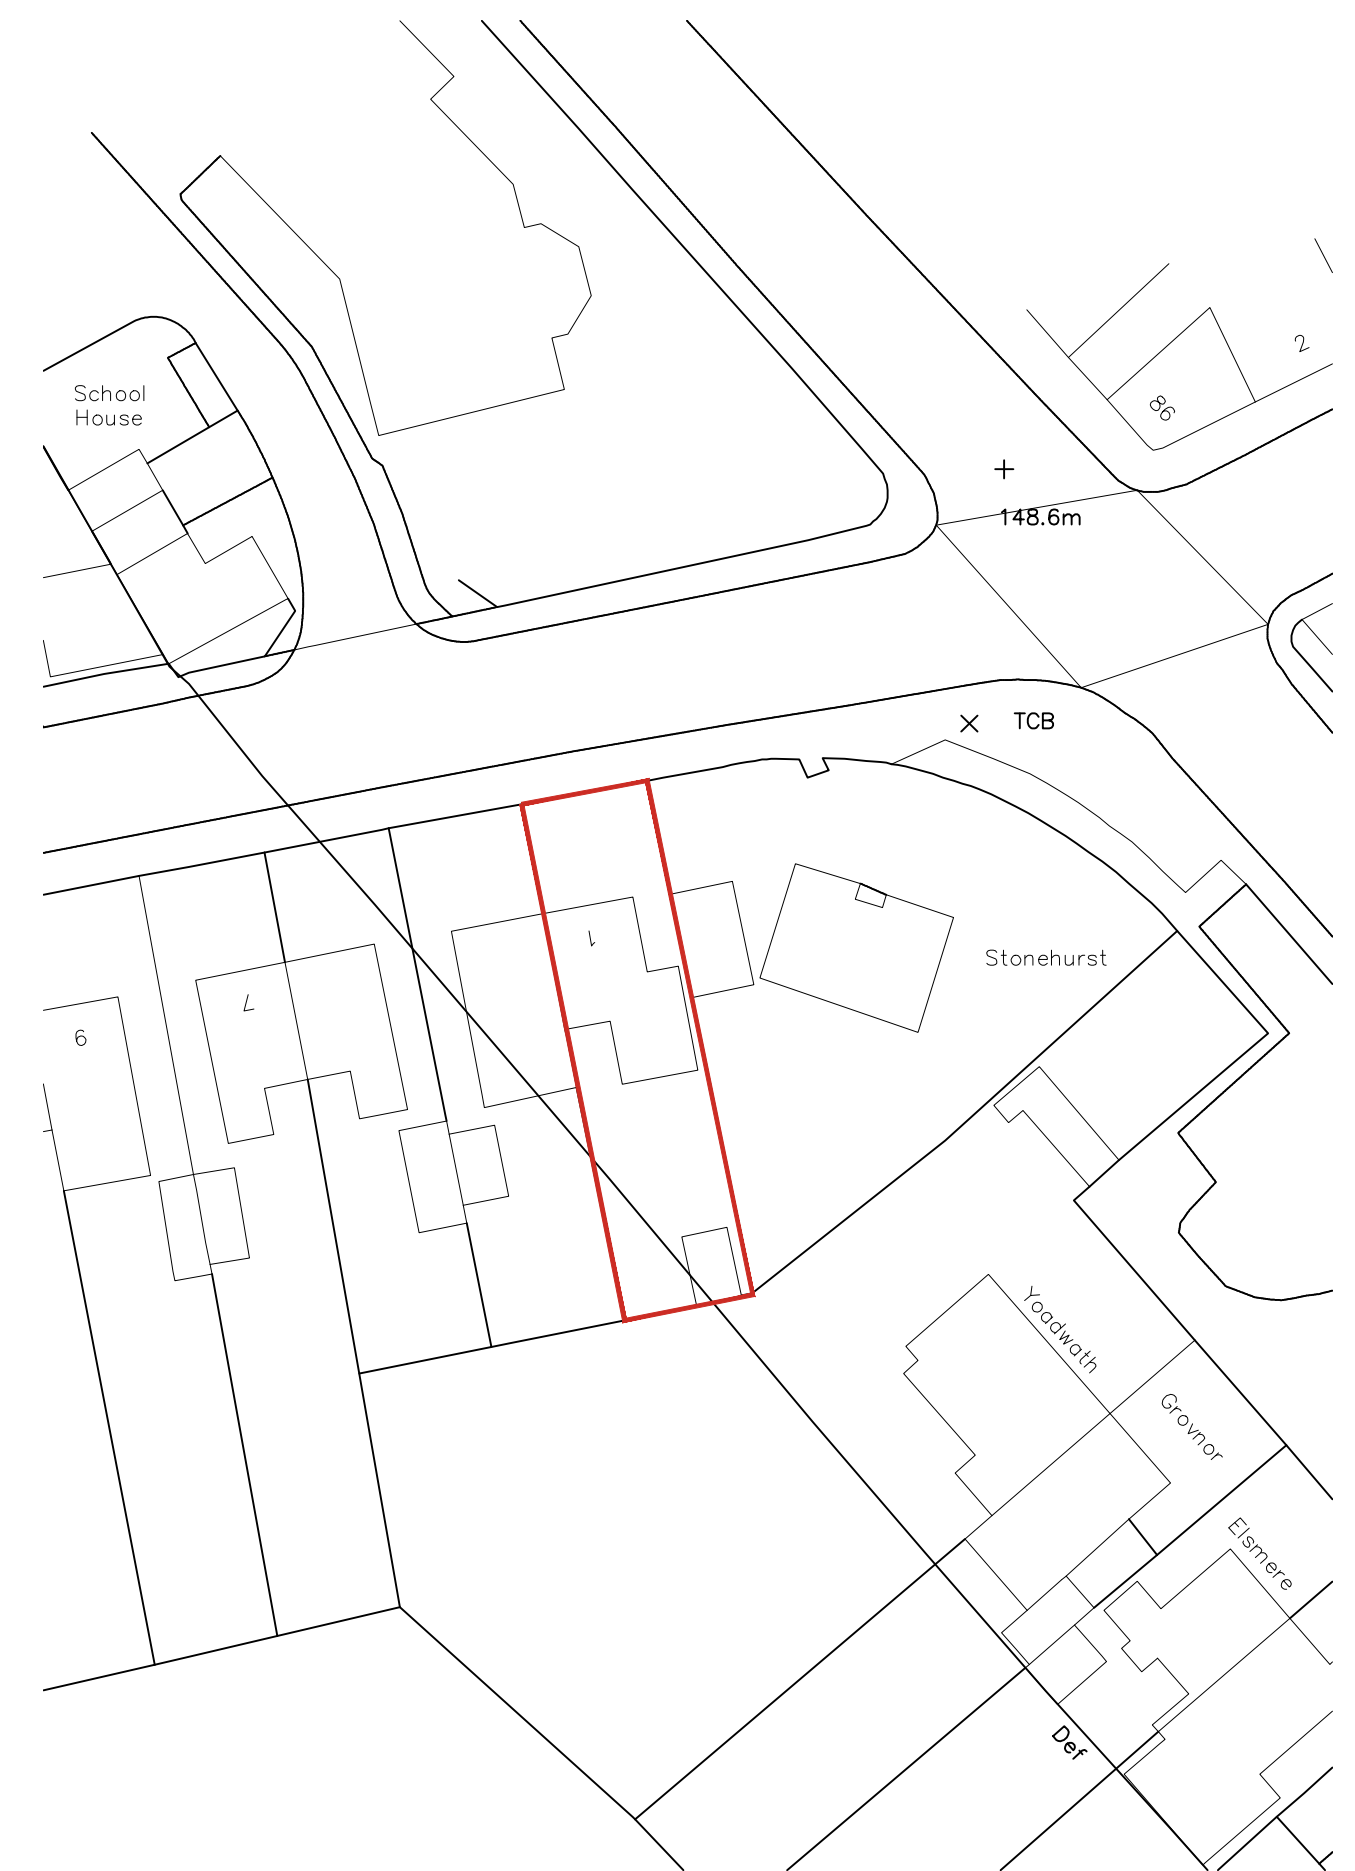



EXISTING GROUND FLOOR PLAN
SCALE 1:50

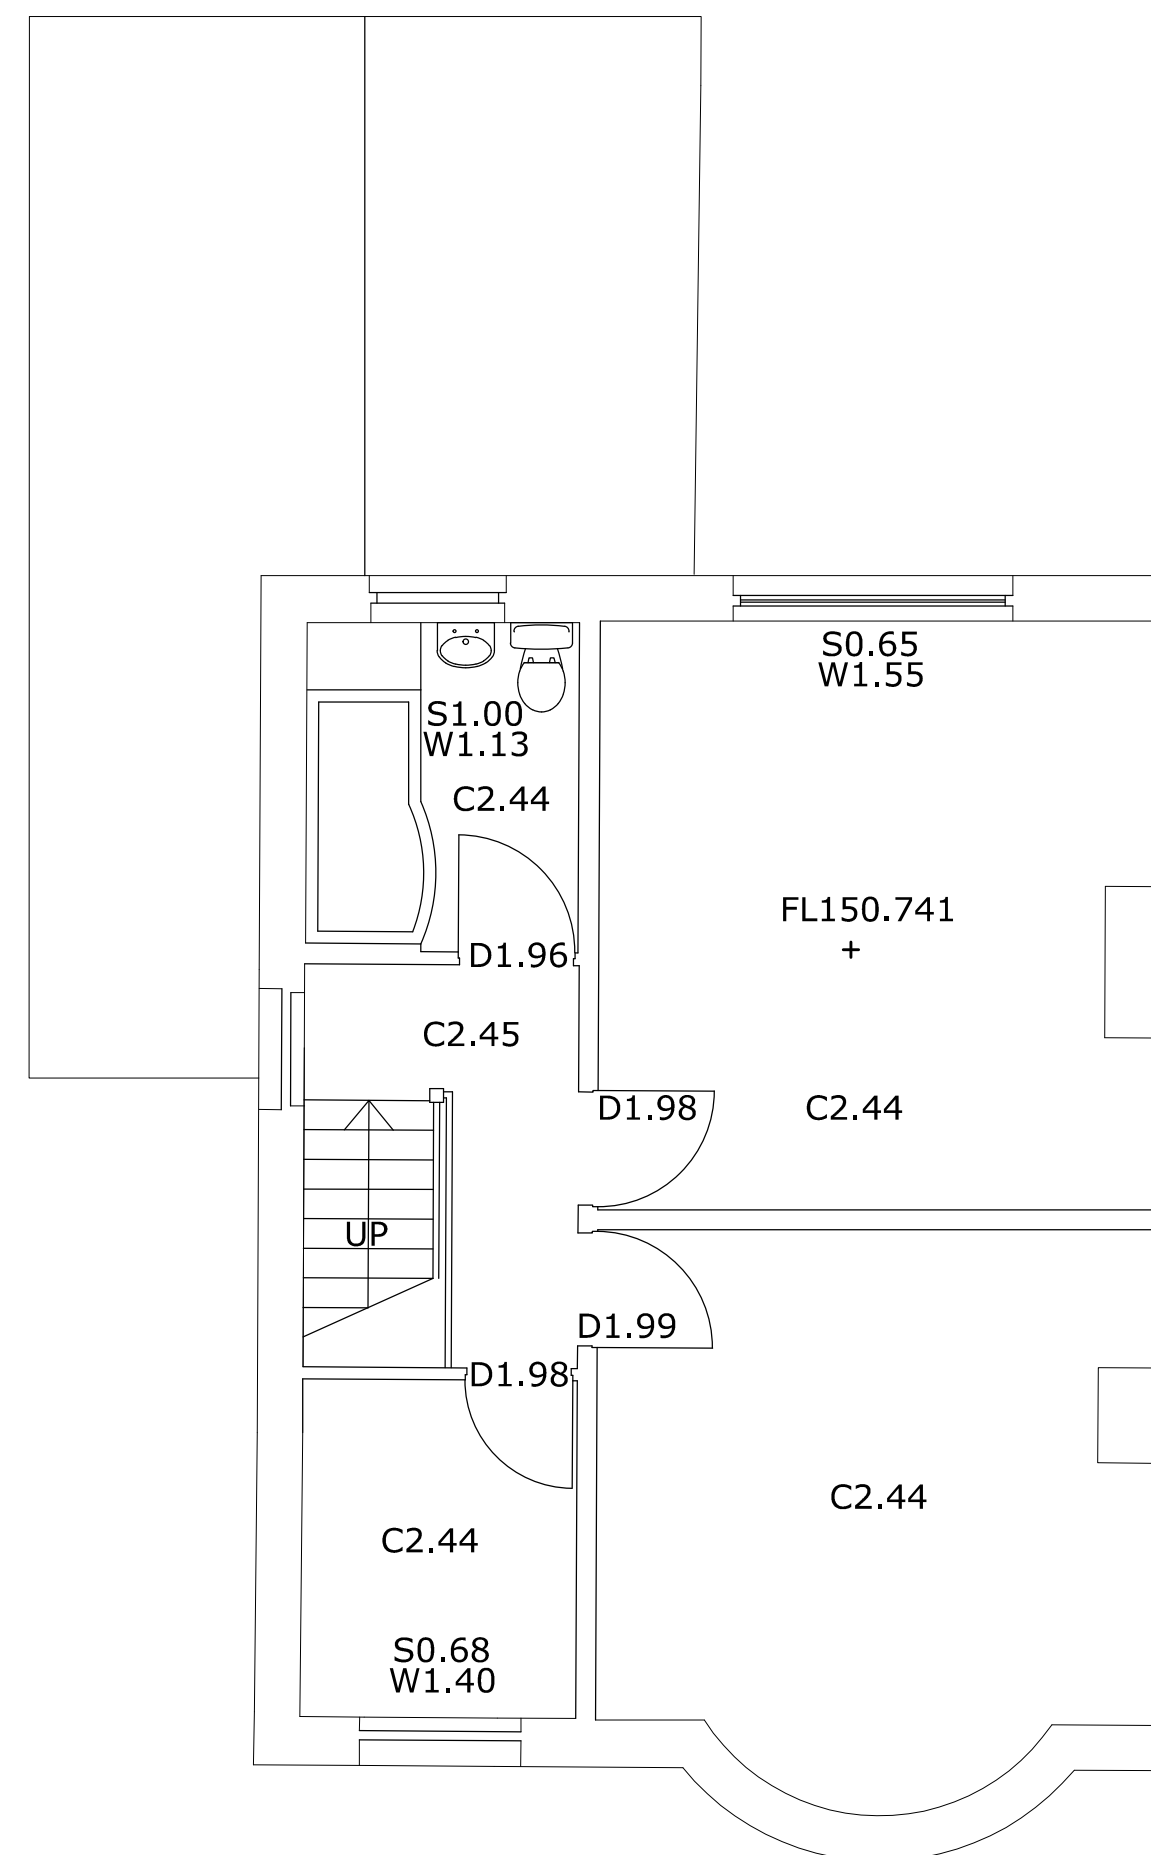

EXISTING GROUND FIRST PLAN
SCALE 1:50

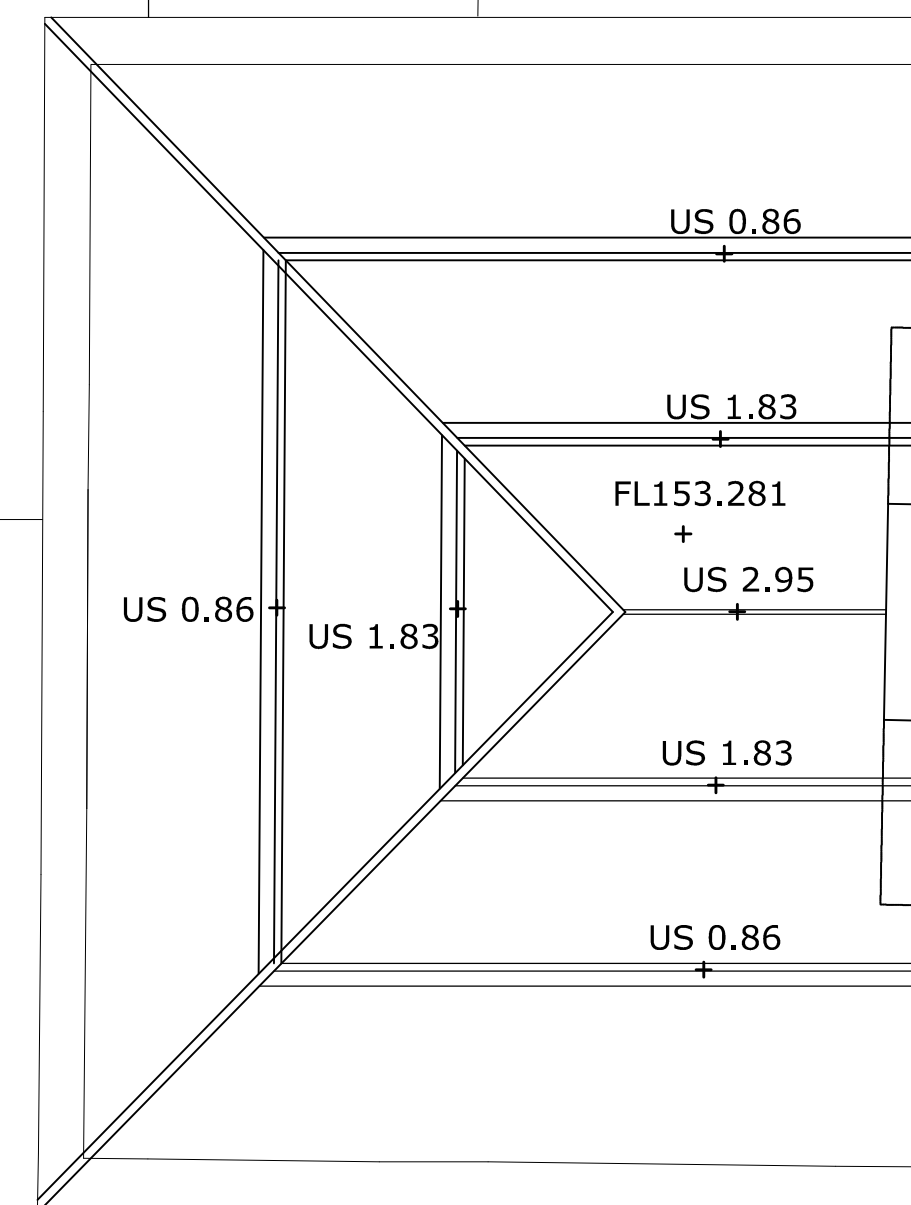

EXISTING LOFT PLAN
SCALE 1:50

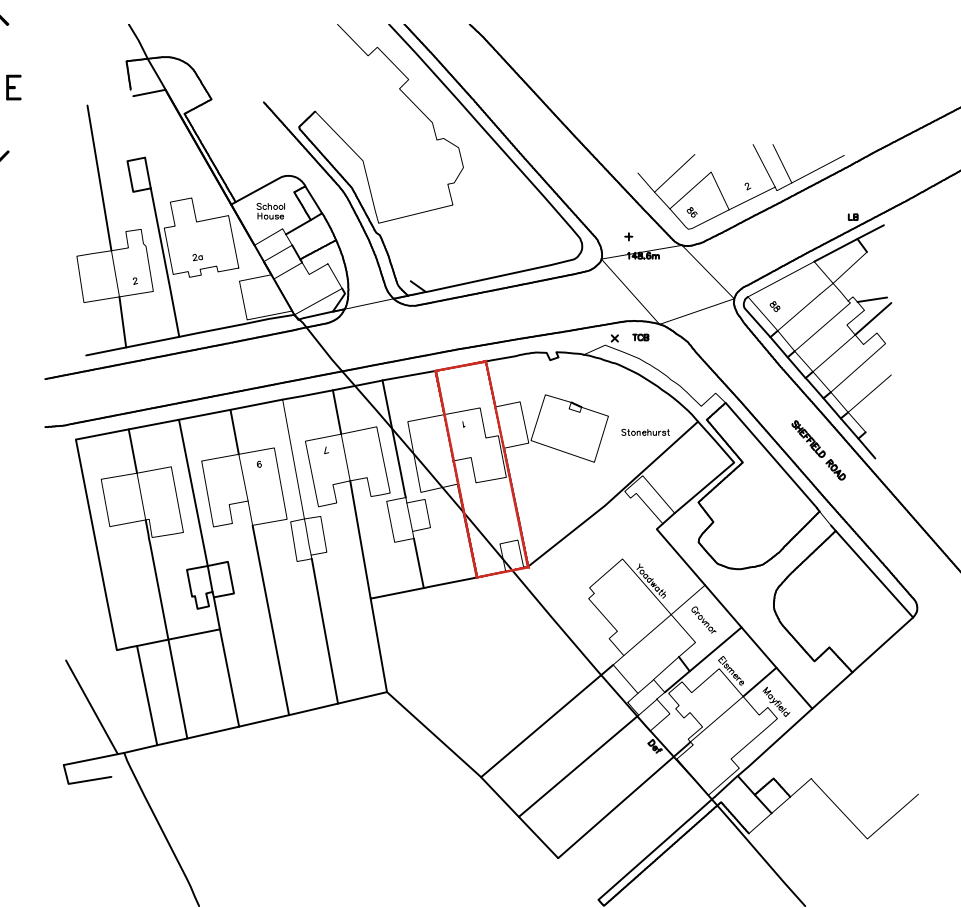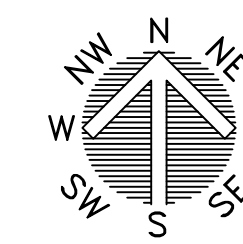

LOCATION PLAN
SCALE 1:1250

 White Agus PARTNERSHIP			OFFICE ONE, 34 VICTORIA ROAD, BARNSELEY, S70 2BU			Phone: 01226 208482											
ARCHITECTURAL SERVICES						Email: info@whiteaguspartnership.co.uk Web: www.whiteaguspartnership.co.uk											
Project. PROPOSED LOFT CONVERSION 1 TANKERSLEY LANE BARNSELEY, S74 0DR						Client. MR & MRS TURNBULL											
Drawing Title. PLANS AND ELEVATIONS						Date. MAY 2021		Scale. 1:50 & 1:100 @ A1									
						Ref. 21-011		Dwg. No. 03									
						Rev.											
Date			Suffix			Description			Date			Suffix			Description		