



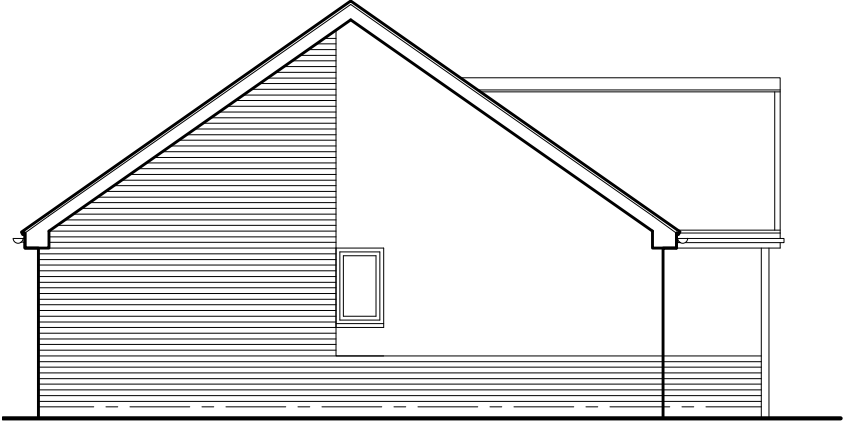

Side Elevation




Front Elevation

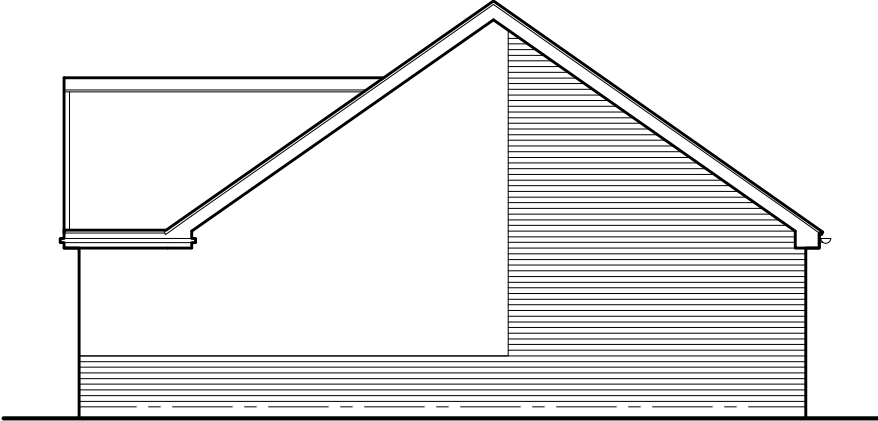


Side Elevation



Rear Elevation

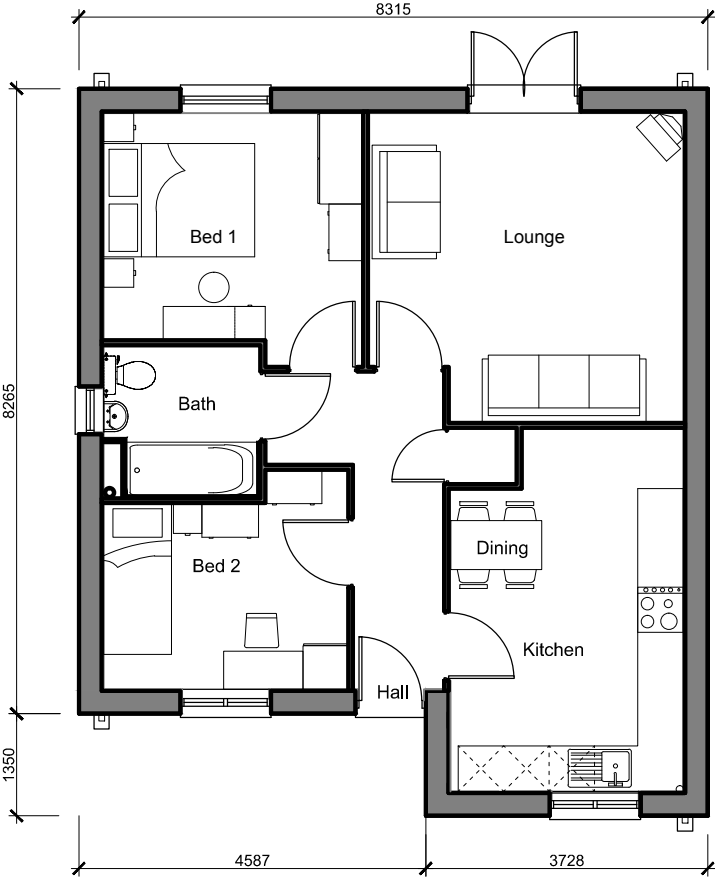

Ground Floor Plan

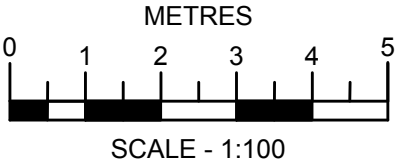

Revision	Date	Drawn	Checked
Project			
PROPOSED RESIDENTIAL REDEVELOPMENT			
THURNSCOE			
BARNLEY			
KEEPMOAT PLC			
THURNSCOE HOUSE TYPES C			
700sq ft (2B3P)			
CFSH Level 4 & DQS			
Drawing No. 3835 - RM1 - House Type - C			
Date: 15.10.09	Scale: 1:100 @ A3	Drawn: J.A.J.B	Checked: K.N.S.
CAD: Not			
Note: Do not scale from this drawing. All dimensions to be checked on site.			
Watson-Batty Architects Limited Shires House, Shires Road Gulson, Leeds LS20-8SJ			
T: 0113-276-085 F: 0113-276-288 E: enquiries@watsonbatty.com W: www.watsonbatty.com			
WATSON BATTY architects			